




CONFIRMATION OF SURVEY - EFFECTS HELP SHEET

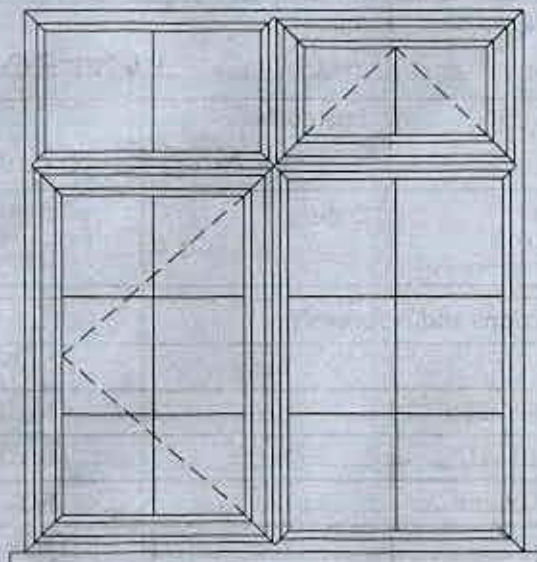


STANDARD CASEMENT (Georgian Inserts)

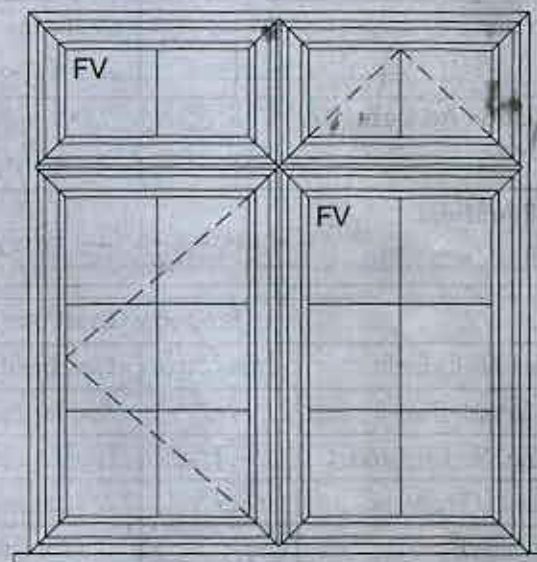


EQUAL SIGHT LINES (Extra Cost)

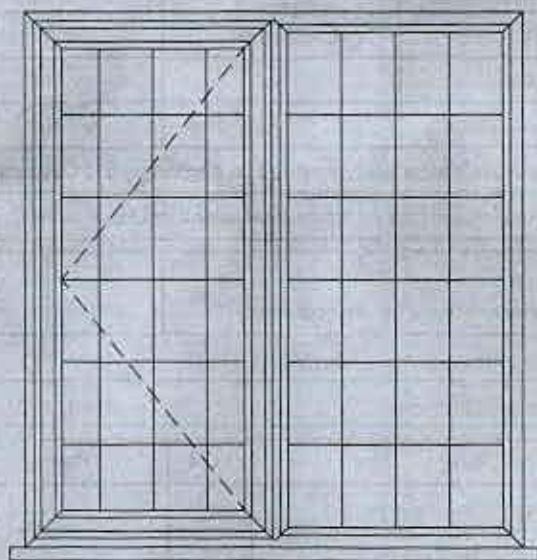


STANDARD CASEMENT (Georgian Leads)

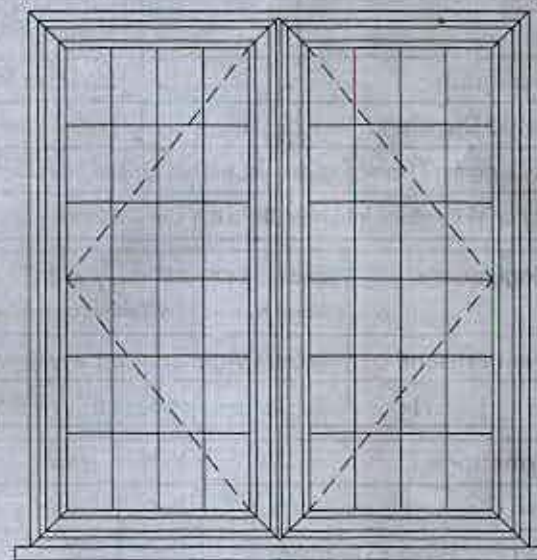

EQUAL SIGHT LINES (Extra Cost)

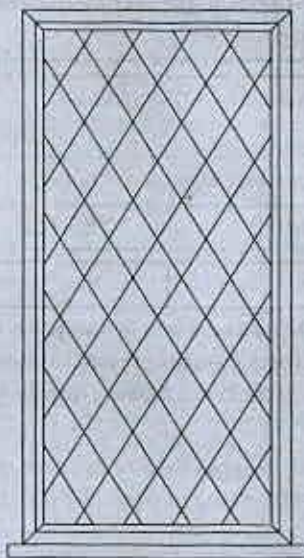

Large Diamond 127 x 203 (Diamond Leads)

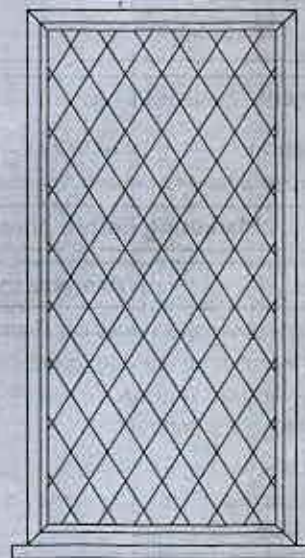

Small Diamond 95 x 152