




FRONT ELEVATION - EXISTING

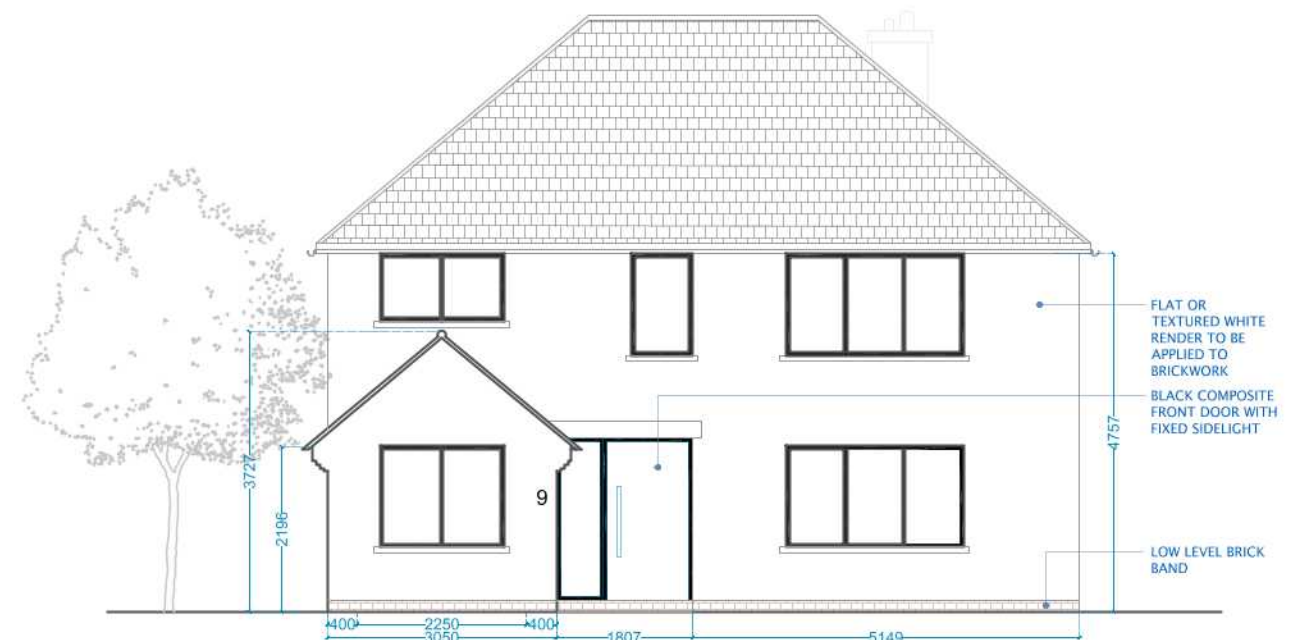

FRONT ELEVATION - PROPOSED



REAR ELEVATION - EXISTING



REAR ELEVATION - PROPOSED