




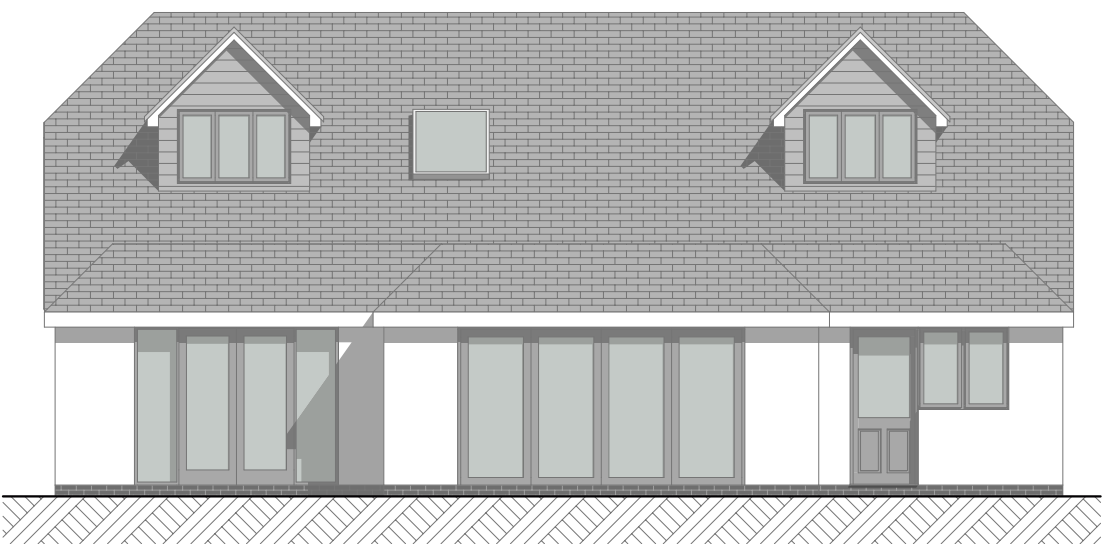


NORTH ELEVATION

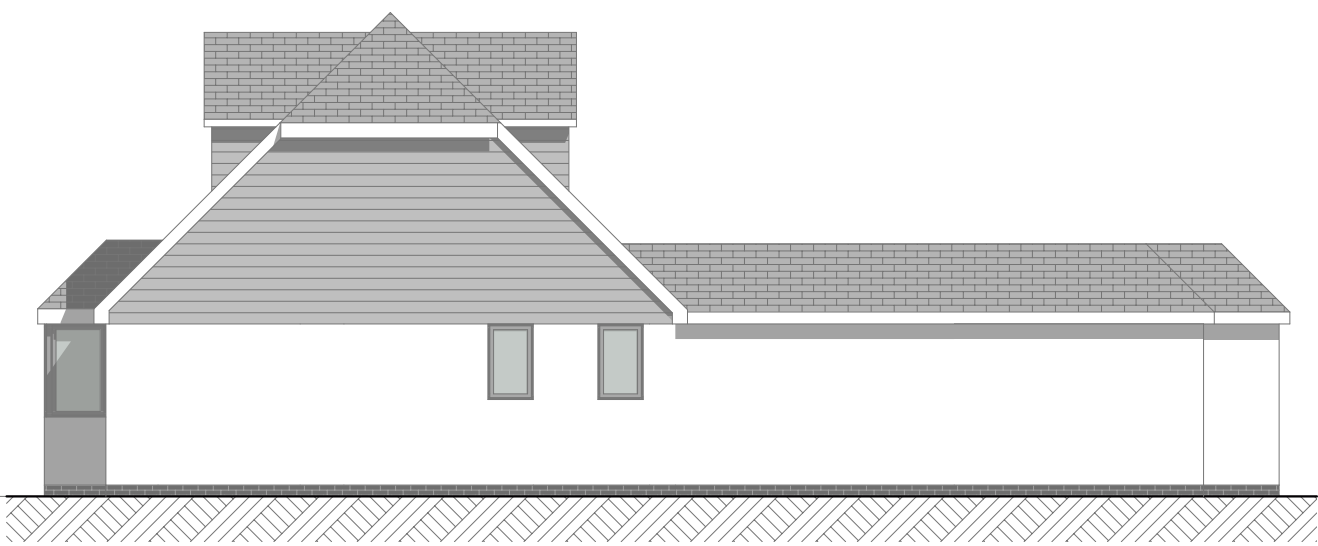

EAST ELEVATION

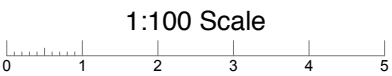

SOUTH ELEVATION

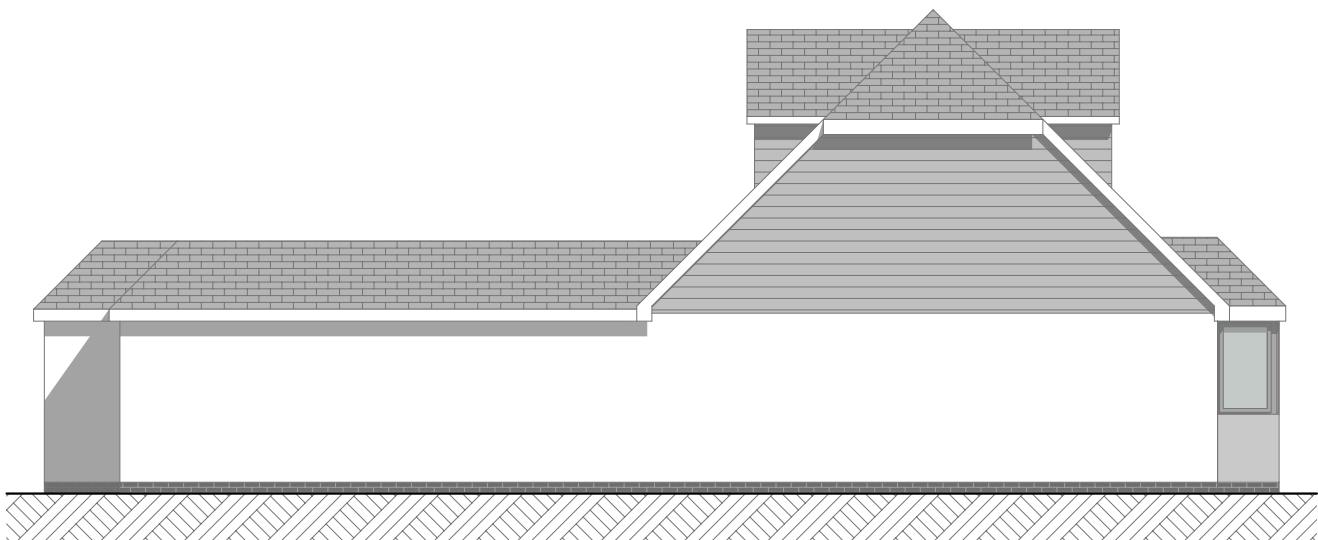

WEST ELEVATION

General Notes:

Materials Schedule

Walls - Ground Floor - white decorated smooth render with low level 2 course brick plinth

Walls - First floor and dormers - fibre cement weatherboard

Pitched roofs - plain concrete tiles

Flat roof - GRP

Windows and doors - Powder coated aluminium/timber composite double glazed casements

This drawing is the property of Fuller Associates and is not to be copied reproduced, retained or disclosed to any unauthorised person either wholly or in part without prior consent. Do not scale from this drawing except for Planning purposes. Use all figured dimensions only. All figured dimensions to be checked on site prior to construction. All discrepancies, errors and omissions to be reported to Fuller Associates prior to construction. Layout and dimensions of existing building to be checked on site.

Chartered Surveyors • Architectural Design

FULLER

ASSOCIATES

10 - 11 The Parade, Willowhayne Crescent,
East Preston, West Sussex,
BN16 1NS
tel: 01903 774754
email: architectural@fuller-associates.co.uk
www.fuller-associates.co.uk

Job Title		
6 Broadmark Avenue		
Client		
Mr & Mrs M Wearing		
Drawing Name		
Proposed Elevations		
Drawing Status		
Planning		
Drawn by	DF	Date April 19
Checked by	KW	Date April 19
Drawing Scale		
1:100 at A2		
Drawing No	Status	Revision
183020/	03	