



HOUSE

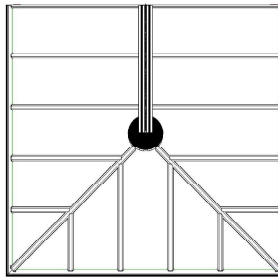


distance to boundary
is noted on the
block plan

PLAN VIEW Scale 1:100

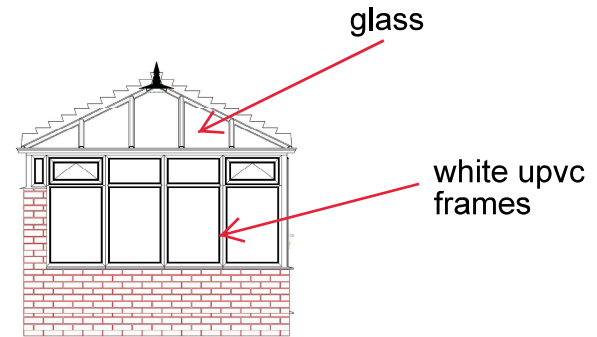

3.5m

FRONT ELEVATION Scale 1:100

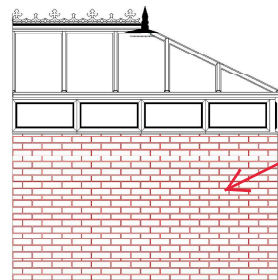


brickwork to
match property

3.4m

LEFT VIEW Scale 1:100

2.5m

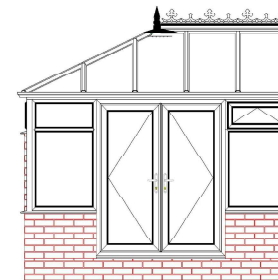

3.5m

RIGHT VIEW Scale 1:100



Prepared for:

Date: 6 / 5 / 2020

Designers signature:

O/A width: 3500 mm O/A depth: 3500 mm

Roof pitch: 25.0°

Internal volume: 28.437 cu.m

Dwarf wall ht: 600 mm

Floor area: 10.005 sq.m