

MATERIALS.


FACE BRICKS, CONCRETE BLOCKS. (WALLS)

GARAGE DOOR. TO FRONT.

FRENCH DOORS TO REAR

ROOF


FLINT ROOF

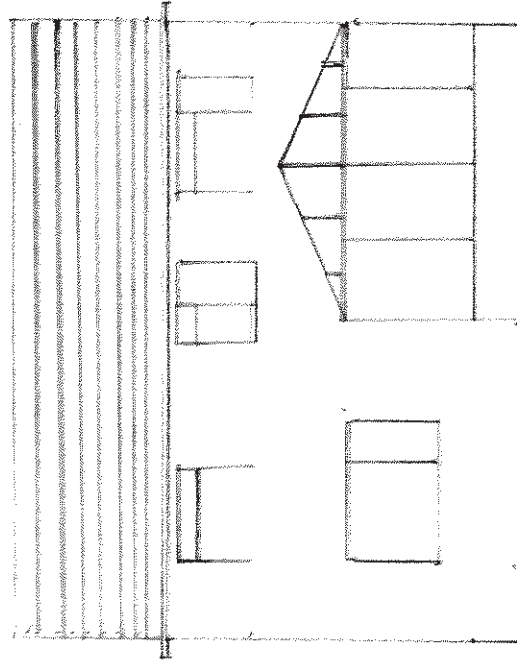

EXISTING REAR

ELEVATION.

SCALE 1:100

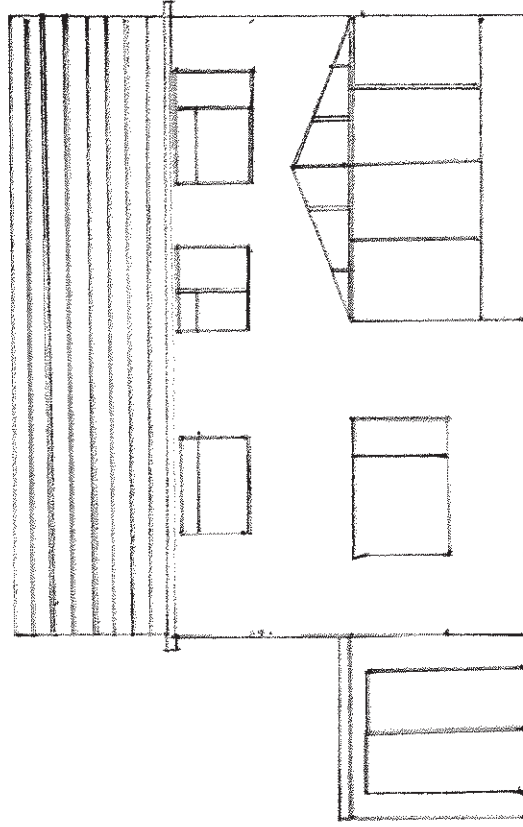

PROPOSED REAR ELEVATION

SCALE 1:100.