


NOTES:
1. THIS DRAWING NOT TO BE SCALED, FIGURED DIMENSIONS ONLY TO BE TAKEN.
2. SHOULD ANY DISCREPANCIES BE FOUND WITH THIS DRAWING, PLEASE INFORM THIS OFFICE.
3. COPYRIGHT OF THIS DRAWING IS OWNED BY JMARCHITECTS.

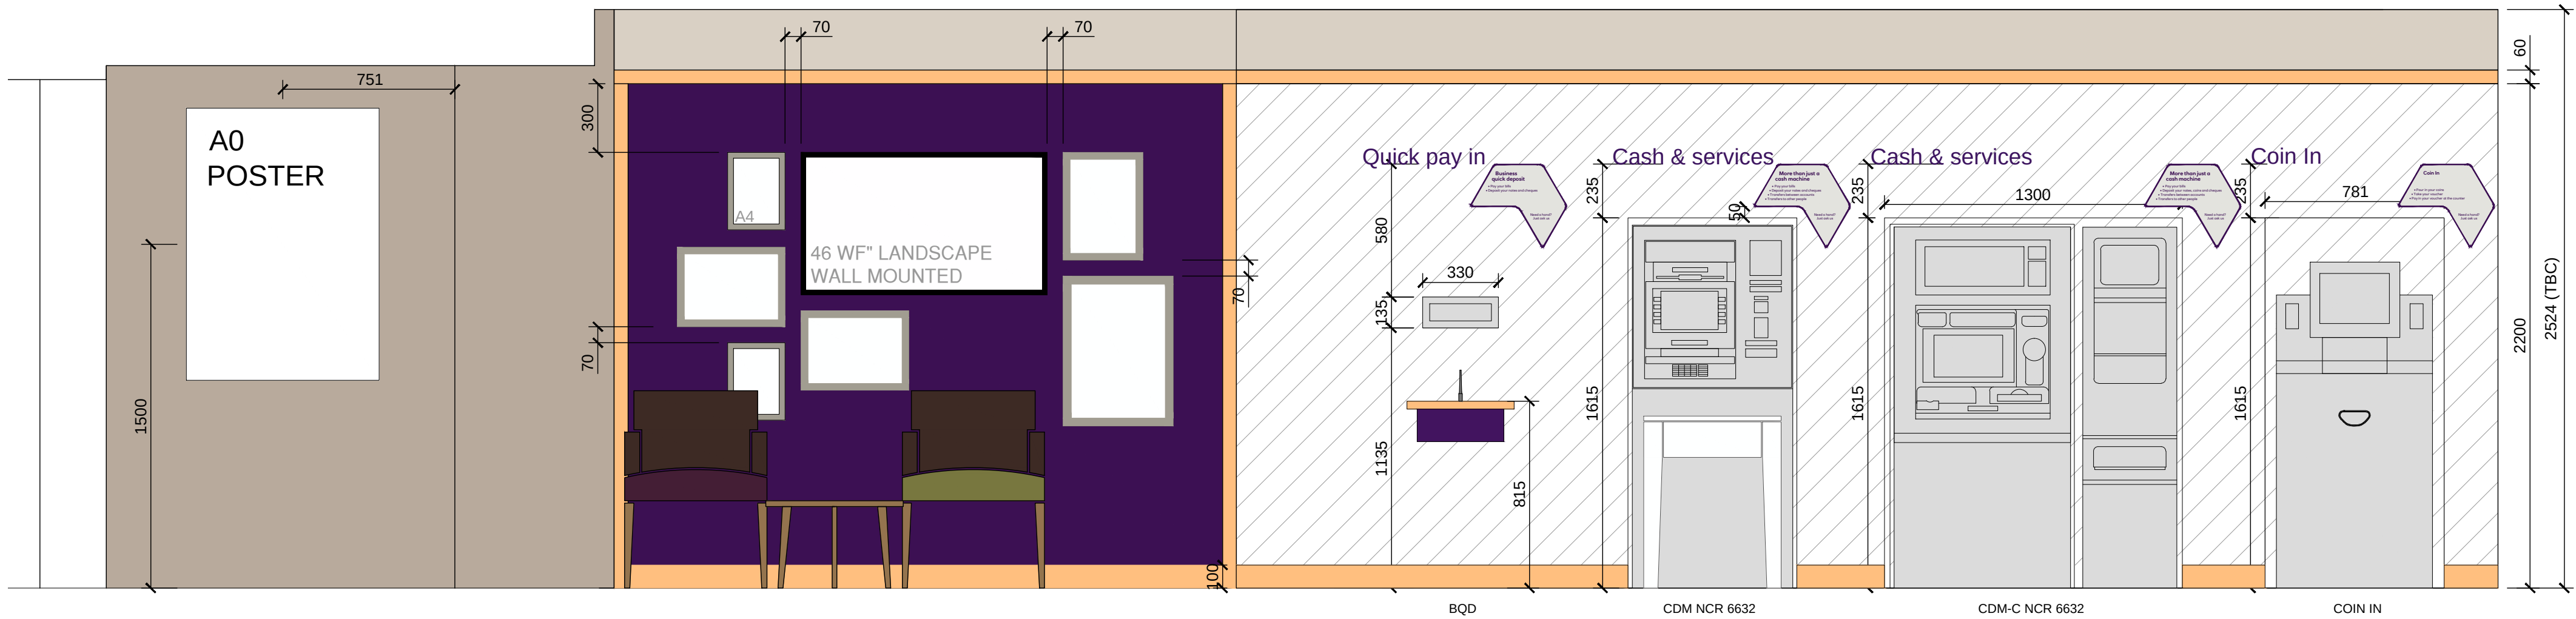


ELEVATION (A) OF AUTOMATION WALL
& GALLERY WALL

Note: CEILING HEIGHT in main
banking hall must be checked on site.


Content of machine chevron is indicative
only.

Imagery for Automated Wall to be agreed
(unique to each branch)

Automation wall graphic
- Local or regional graphic with automation signage printed on.
- Walls to be battened whenever possible and panelled with 12mm / 18mm or thicker smooth melamine faced boards. Boards should be a minimum width of 1200mm where possible. Having fewer board joins in the finished wall will give a greater quality end finish.
- All boards must be plumb and square with no ridges or gaps between adjacent boards. Boards should be routed and biscuit joined along the longitudinal edges. This should ensure that there is no future movement between adjacent panels.
NOTE: *JOINT QUALITY IS CRITICAL*. Horizontal joins should be avoided where possible.
- All joins to be smooth and flat, board fixings to be countersunk, filled with a two-pack filler and sanded down to a smooth finish, prior to application of Lamigraf.
- Sufficient quantity of fixings to be used to ensure board stability over a period of 5 years.
- Dimensions to be confirmed on site after installation of automations.
- Top of graphic to be finished with 32 x 25mm MDF trim finished Satin paint Dulux 20YY 43/083 (Dark Taupe).

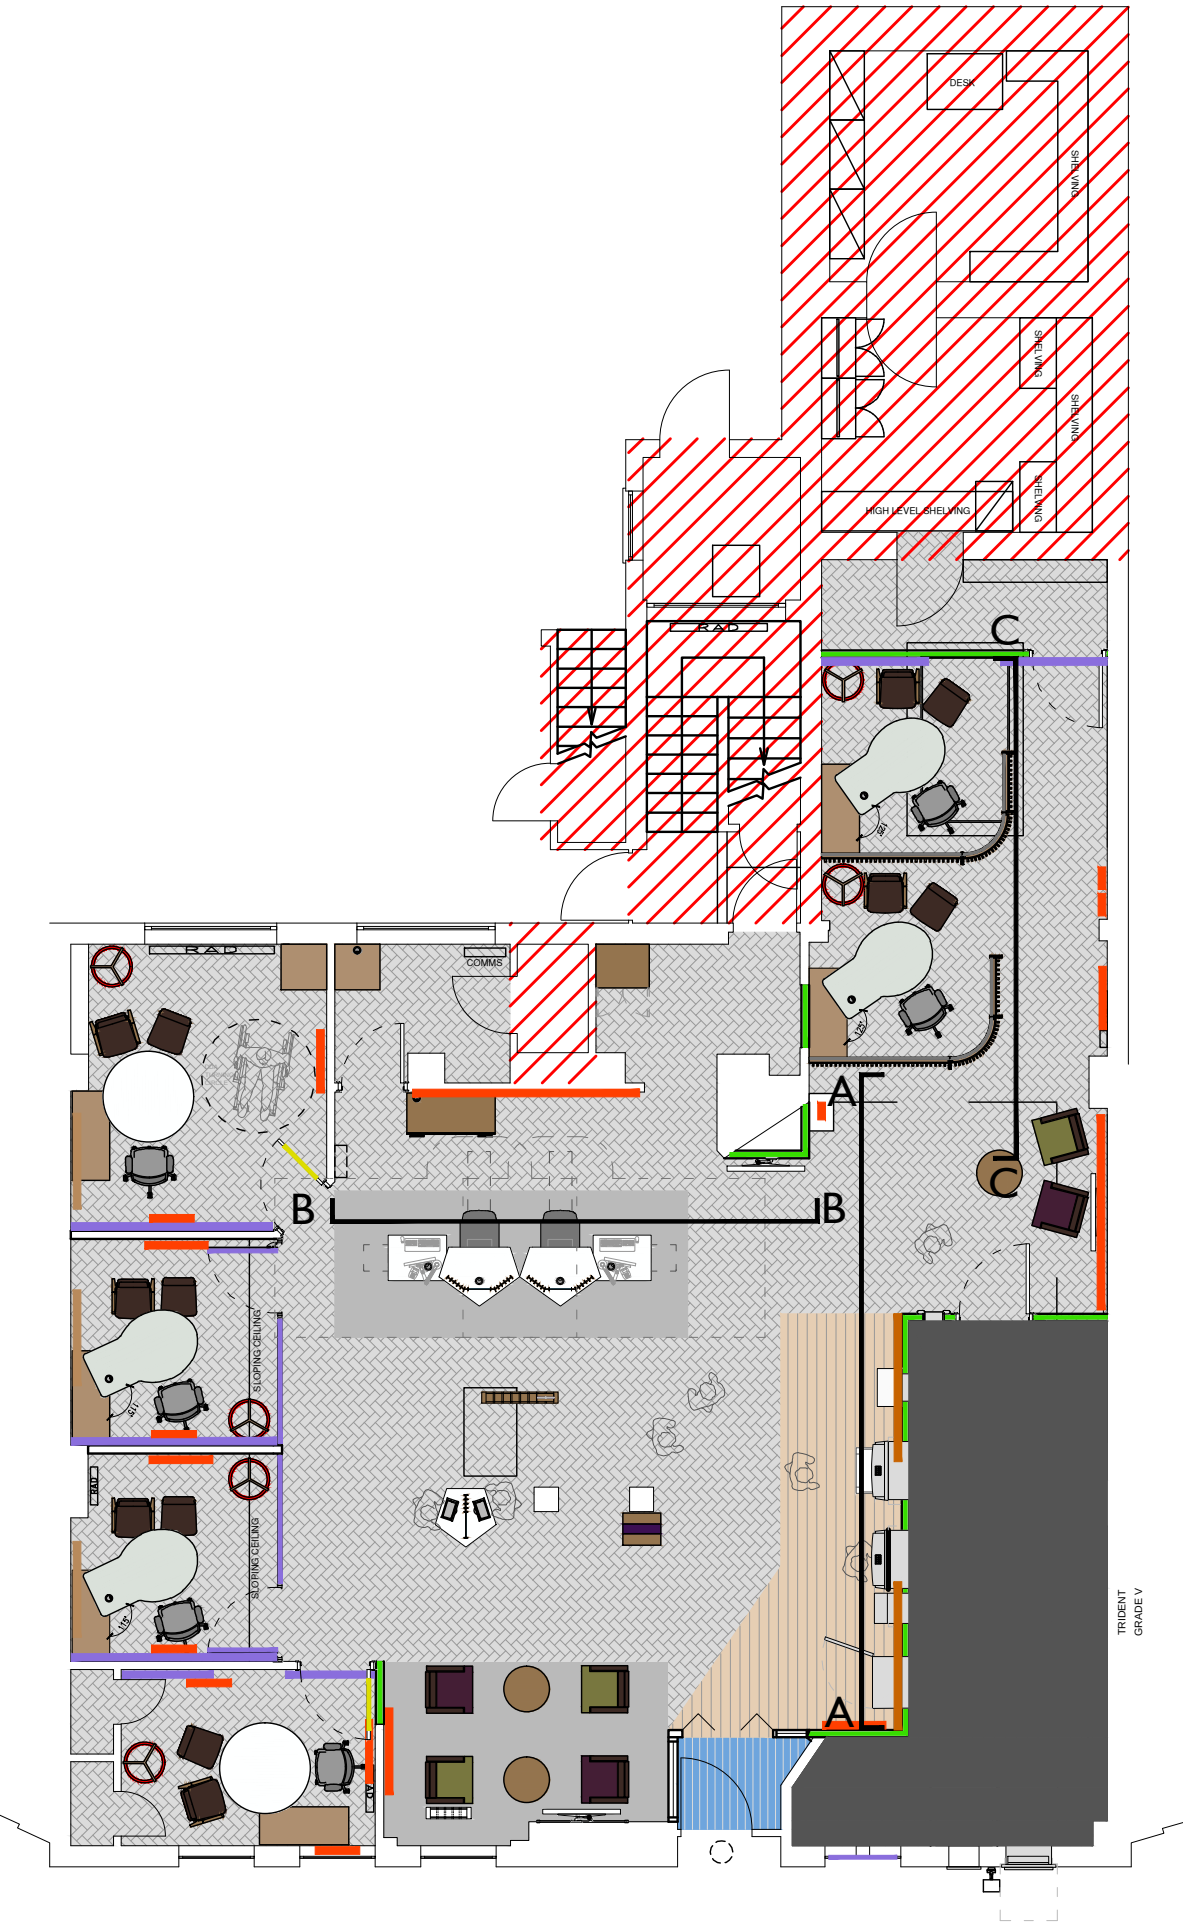

WELCOME GRAPHIC 3000mm WALL

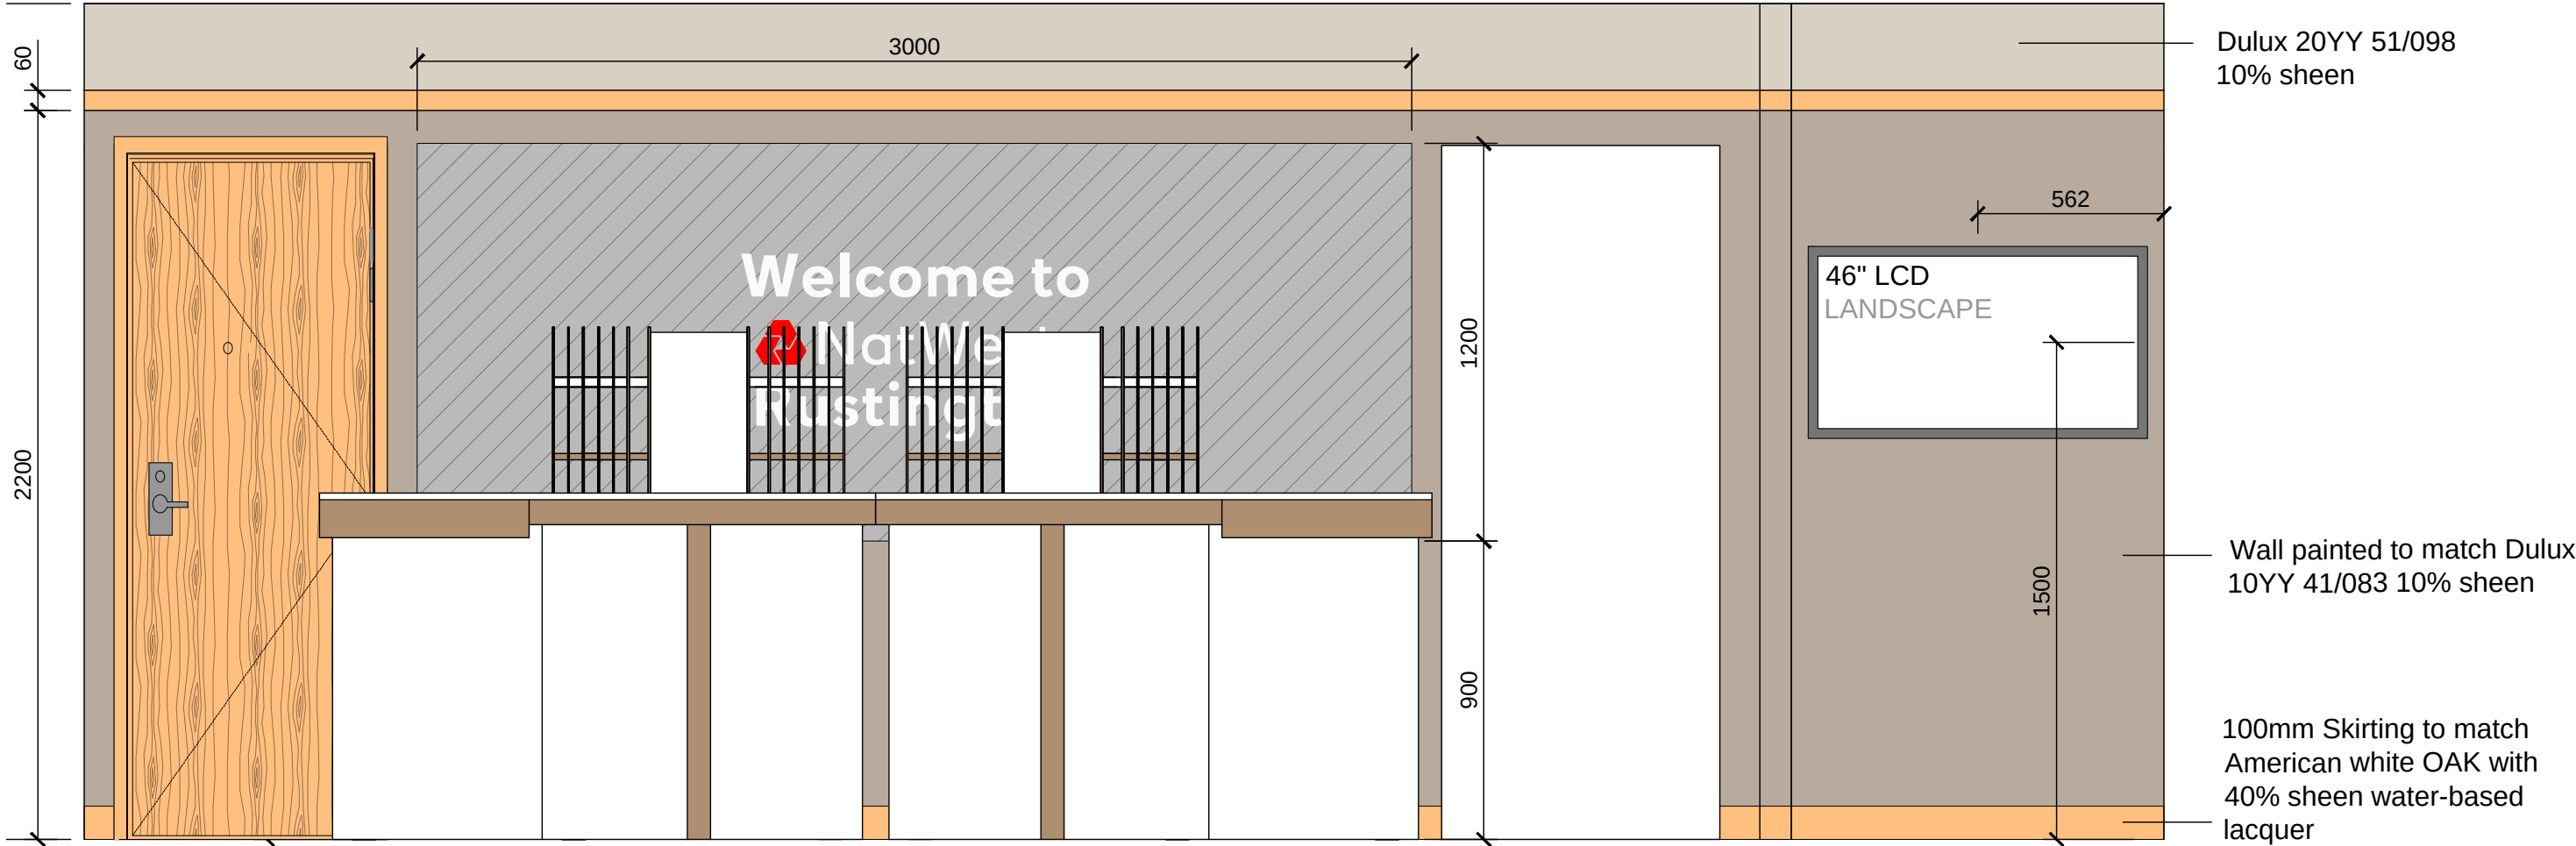


ELEVATION (B) OF WELCOME WALL

Note: CEILING HEIGHT in main
banking hall must be checked on site.

Imagery for Automated Wall to be agreed
(unique to each branch)

Bulkhead Signage
- The baseline of the text must be positioned 120mm above the welcome graphic.
- Font size: 200mm cap height
- Font: Always use RN House Sans Bold
- Colour: Natwest purple. Pantone 2627. C81 M100 Y6 K35
- 5mm acrylic with ball socket fixings.

Welcome graphic
- Decoart box size 3000mm x 1200mm x 20mm
- "Welcome to NatWest Rustington" is installed as fret cut acrylic letters to the location photography.
- Colour: white

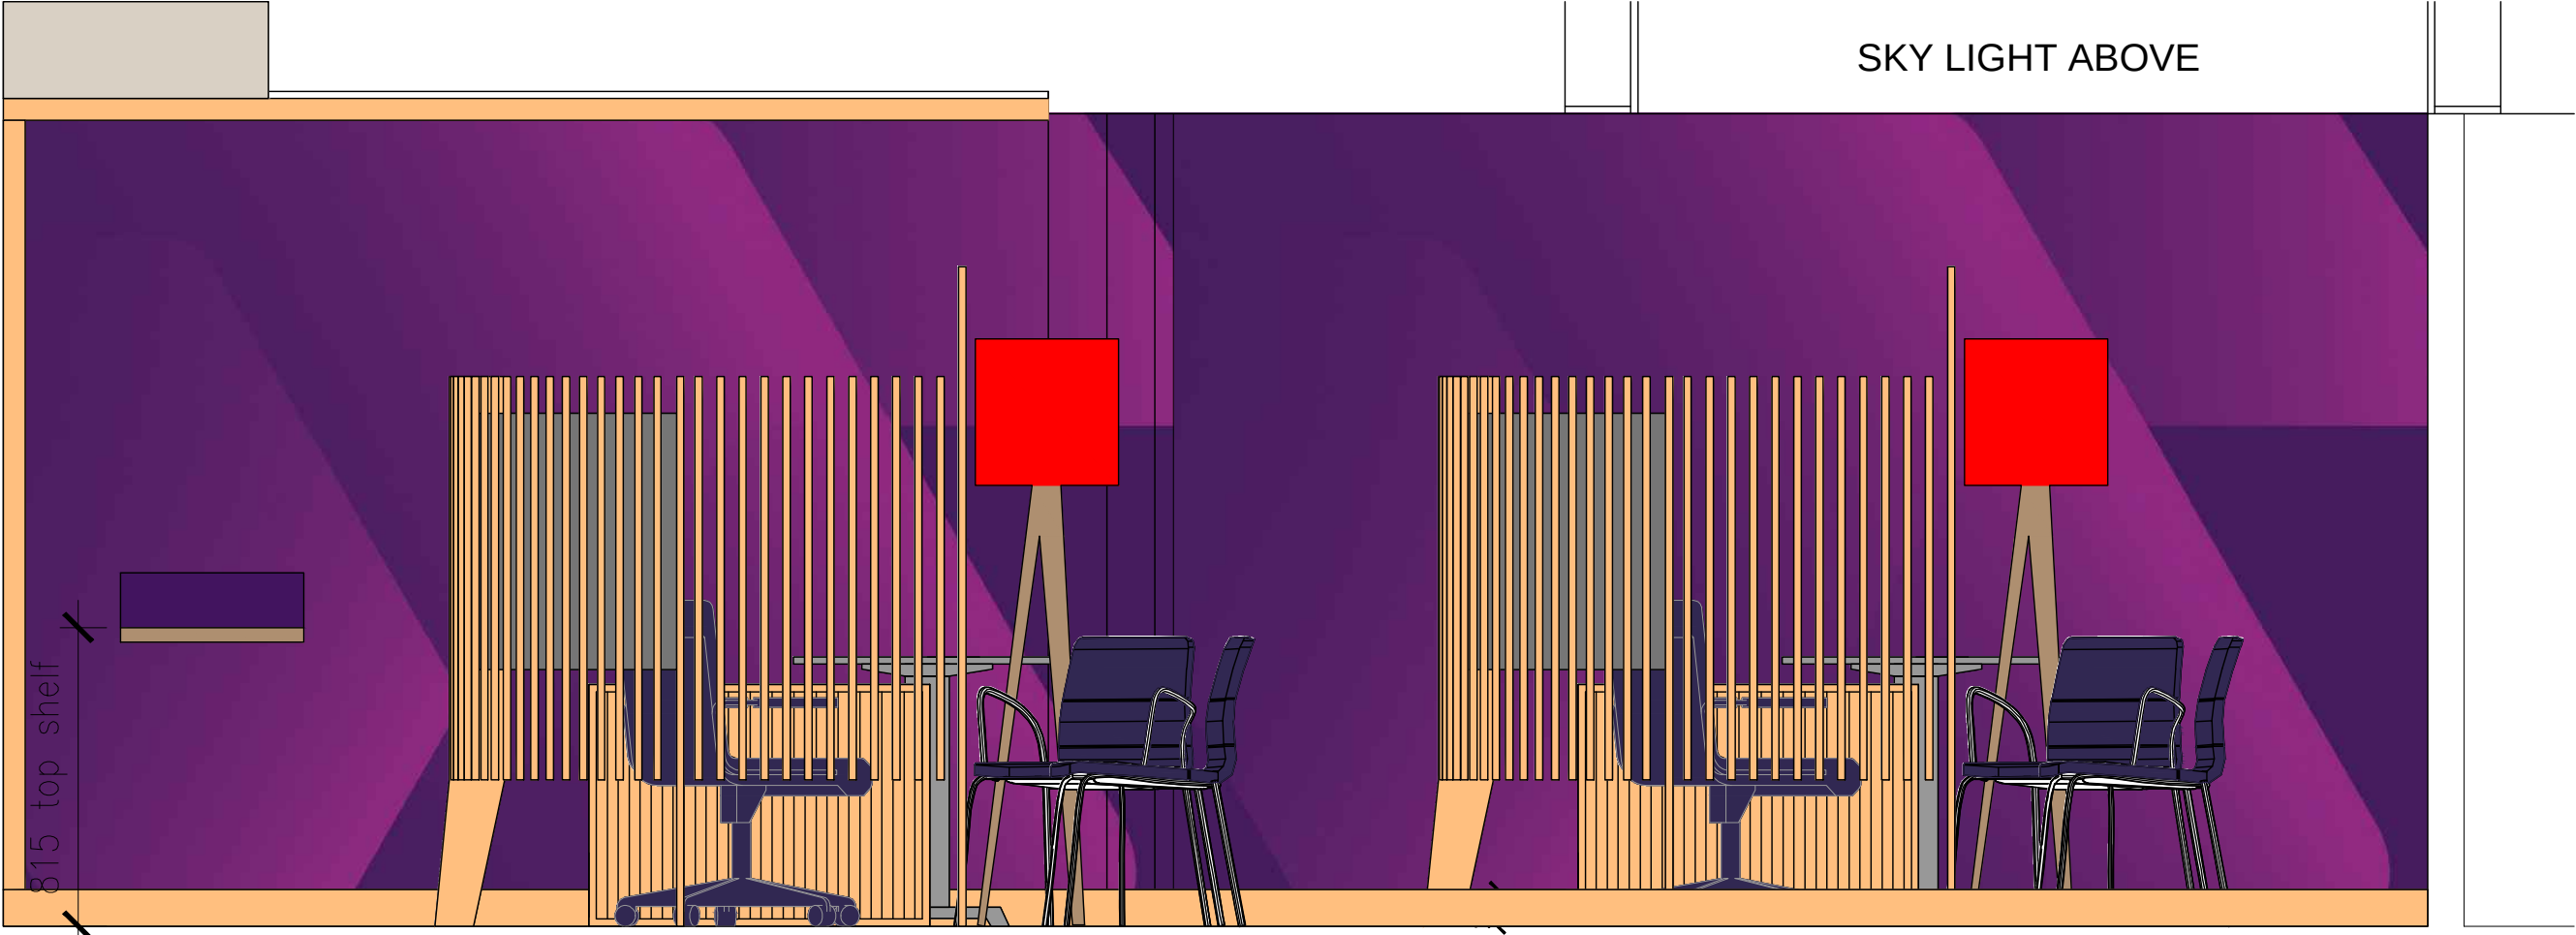

ELEVATION (C) OF OPEN CONSULTS

REV.	DESCRIPTION	DATE	DRN BY	CKD BY
1	PROJECT			
2	TITLE			
3	CLIENT			
4	JOB No			
5	SCALE			
6	STATUS			
7	DRAWING No			
8	DRAWN BY			
9	CHECKED BY			
10	DATE			
11	REVISION			
