


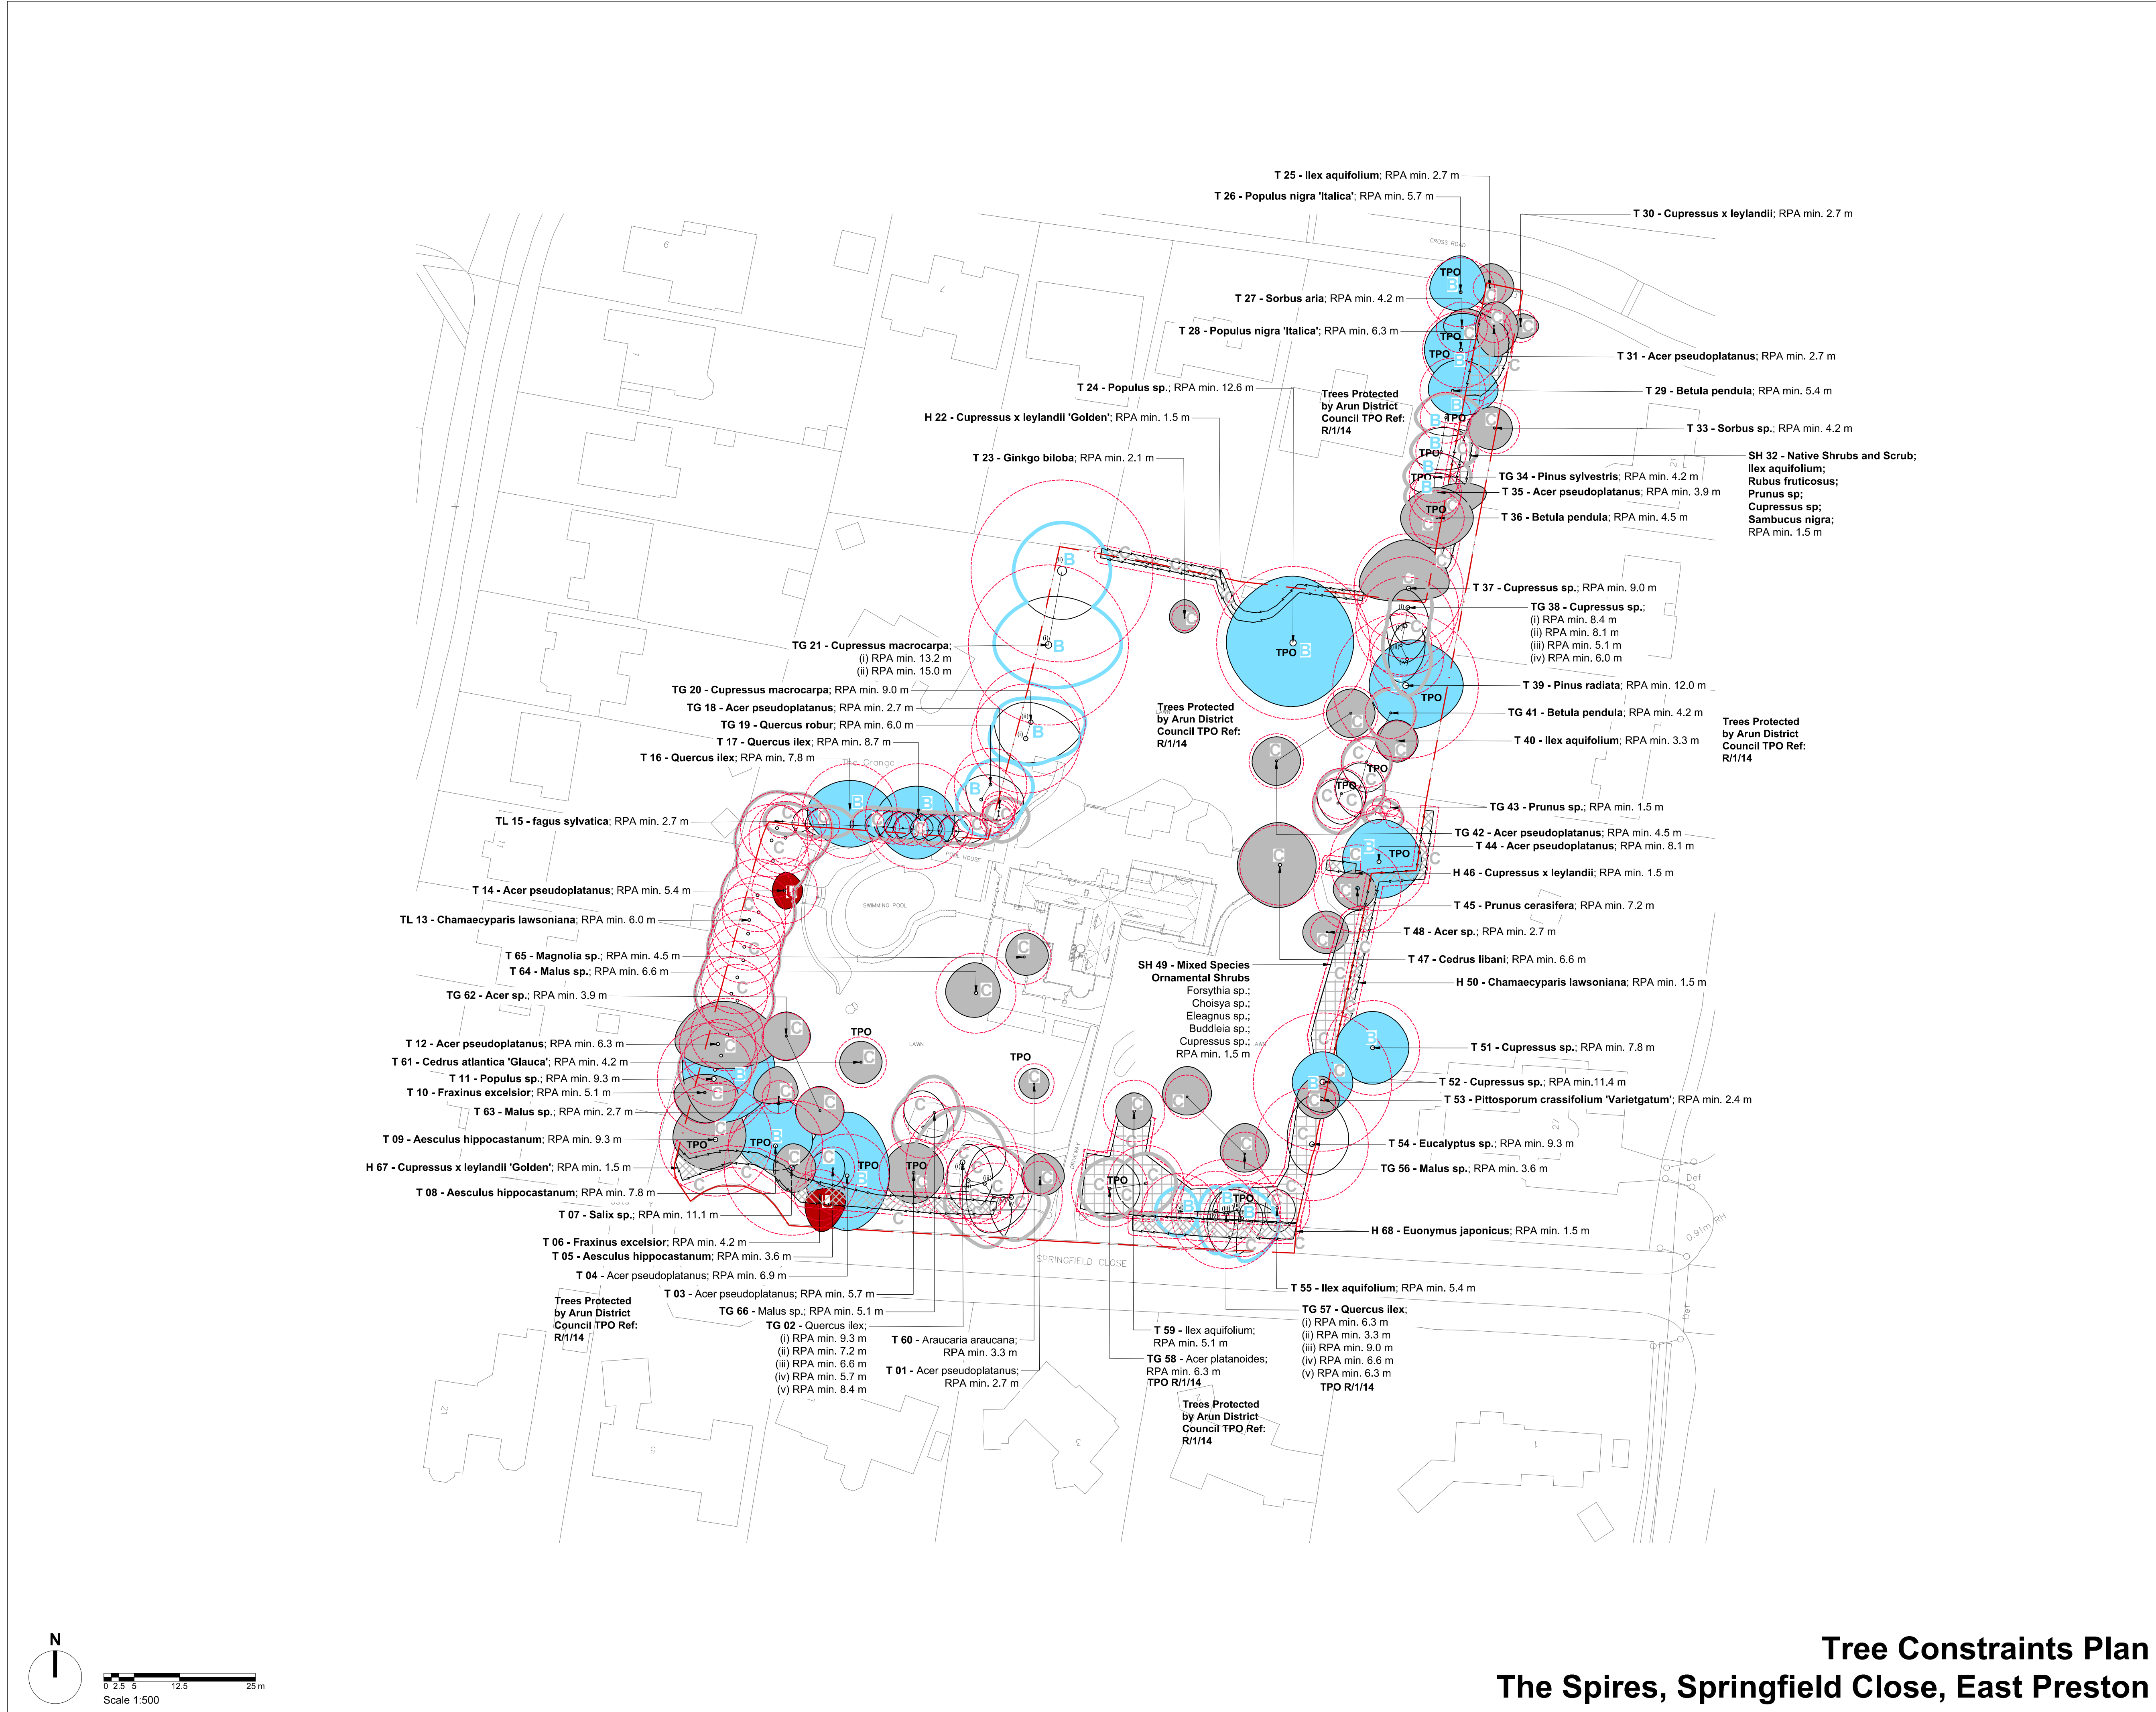

Legend

Site Survey Boundary.

Existing Building.

T/ TG/ TL/ H

Tree Root Protection Areas
Tree Root Protection Areas calculated and specified in accordance with BS 5837:2012 - 'Trees in Relation to Design, Demolition and Construction'.

Category B Trees
Trees of Moderate Quality and Value.

Category C Trees
Trees of Low Quality and Value.

Category U Trees
Trees unsuitable for retention.

Category B Tree Lines
Tree Lines of Moderate Quality and Value.

Category C Tree Lines
Tree Lines of Low Quality and Value.

Category B Tree Groups
Tree Groups of Moderate Quality and Value.

Category C Tree Groups
Tree Groups of Low Quality and Value.

Category C Hedgerows
Hedgerows of Low Quality and Value.

Category C Shrubs
Shrubs and Scrub of Low Quality and Value.

Notes:
1. Drawing to be viewed in colour.
(Refer to LLD1149/SCH01 - Existing Tree Schedule)

PLANNING ISSUE

Rev	Description	Date	Initials
01	Planning Issue	13.04.17	GS
00	Draft Planning Issue	11.04.17	GS

LIZARD
Landscape Design and Ecology
The Old Bank, 34 South Street, Tarring, Worthing, West Sussex, BN14 7LH
T: 01903 216633 E: lizardlandscape@btconnect.com W: lizardlandscape.co.uk

Project Title and Location
The Spires, Springfield Close, East Preston
Client
ECE Planning

Drawing Title
Tree Constraints Plan

Scale
1:500@A1

Drawn
GS
Approved

Date
11.04.2017

Drawing No.
LLD1149 / 01

CAD Filename
LLD1149/CAD

Revision
01