

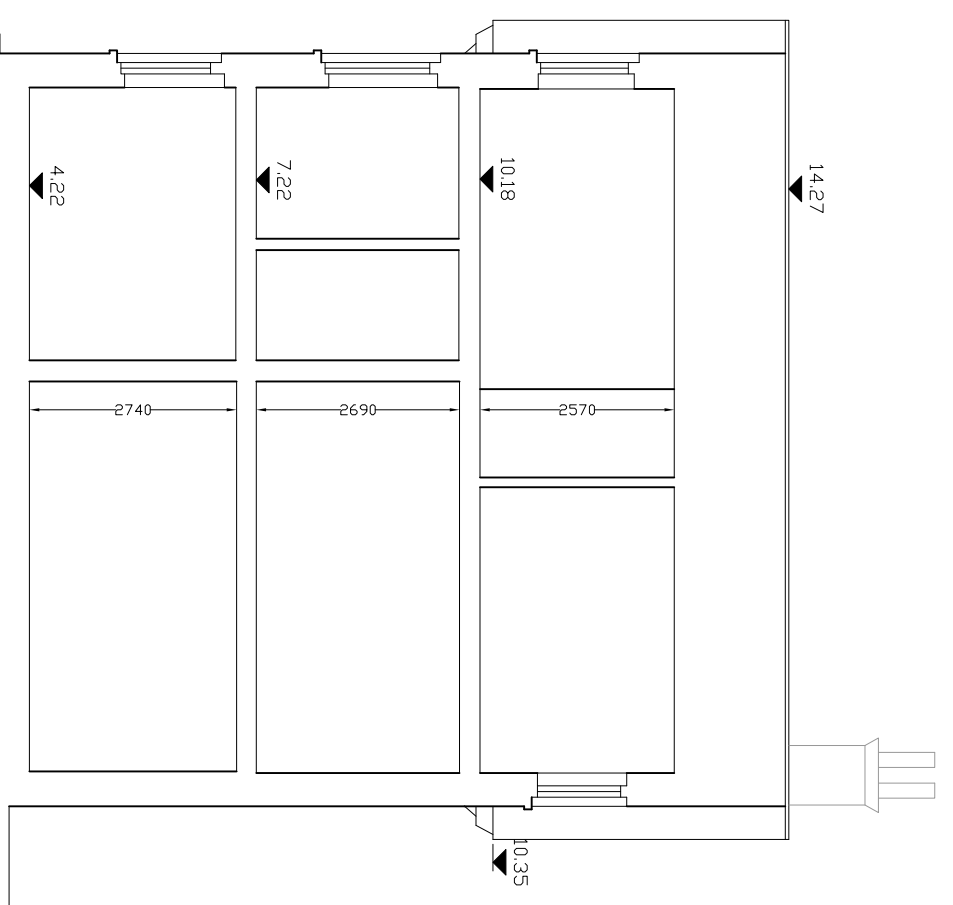
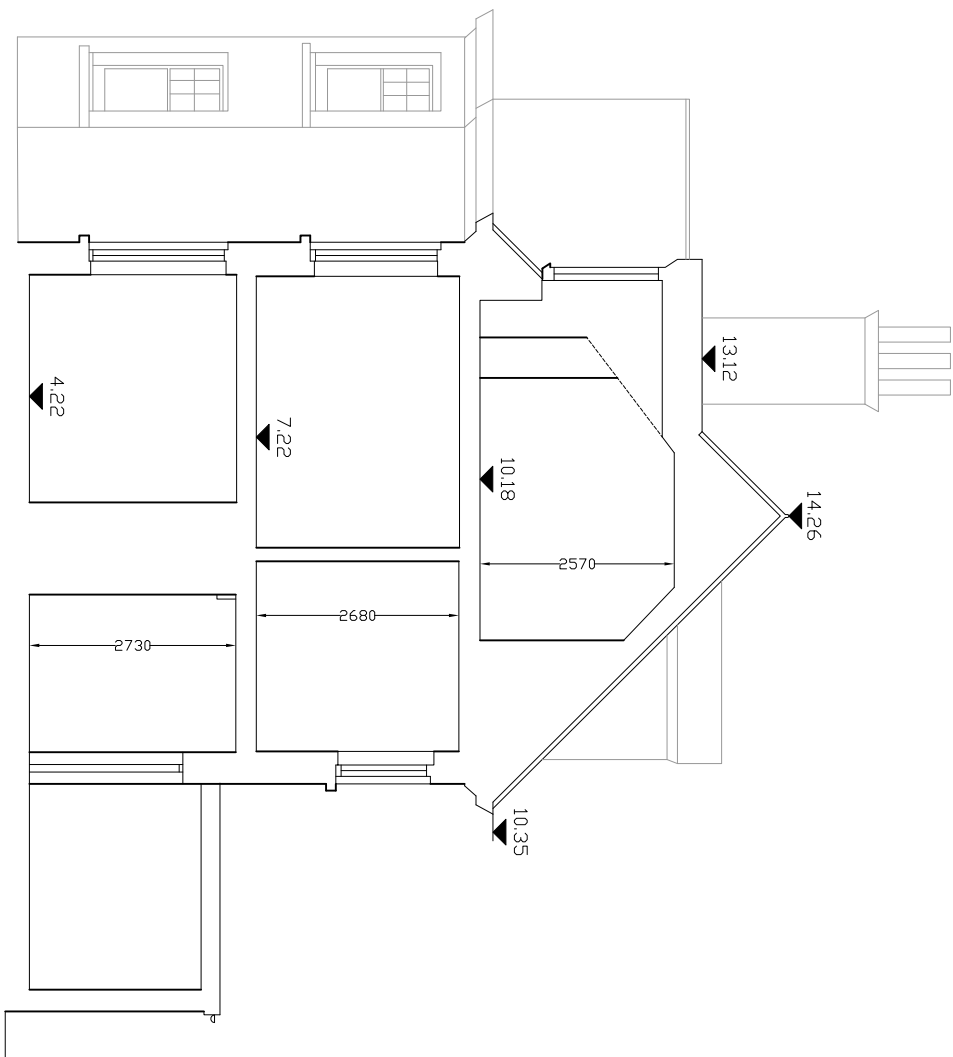
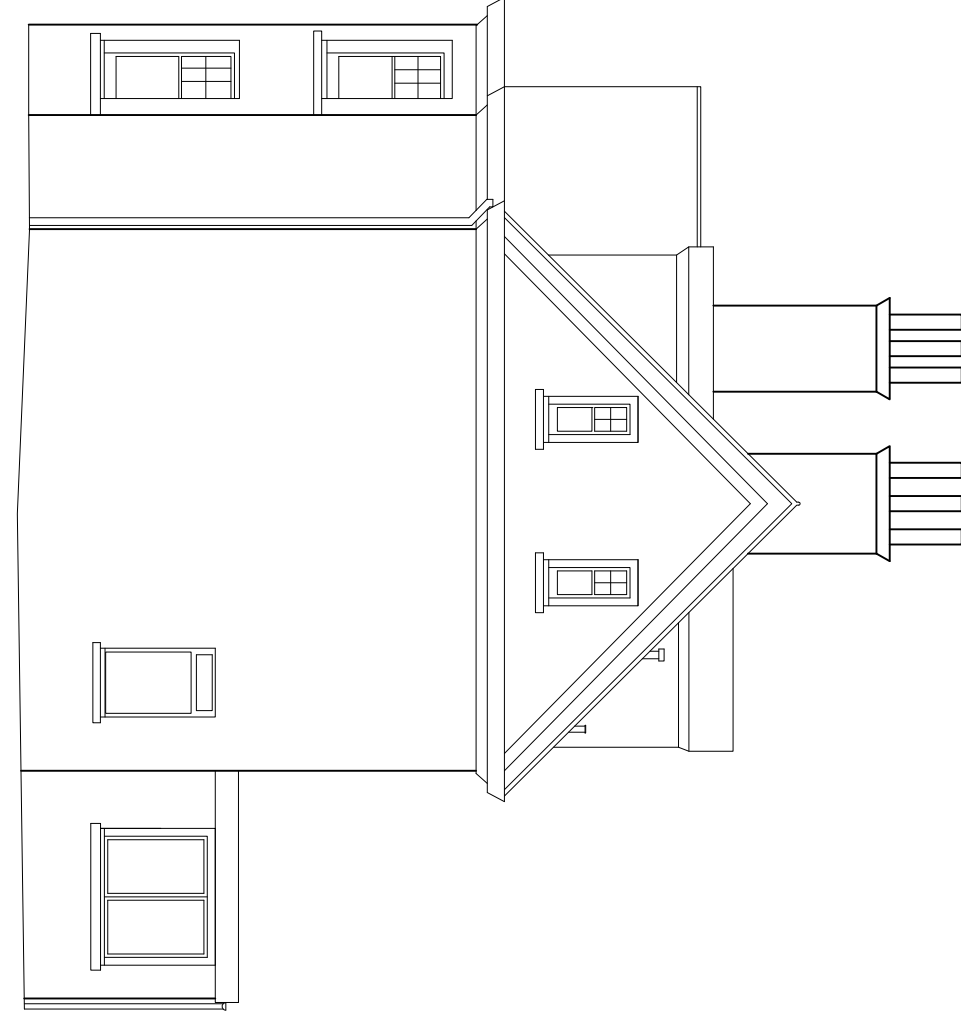
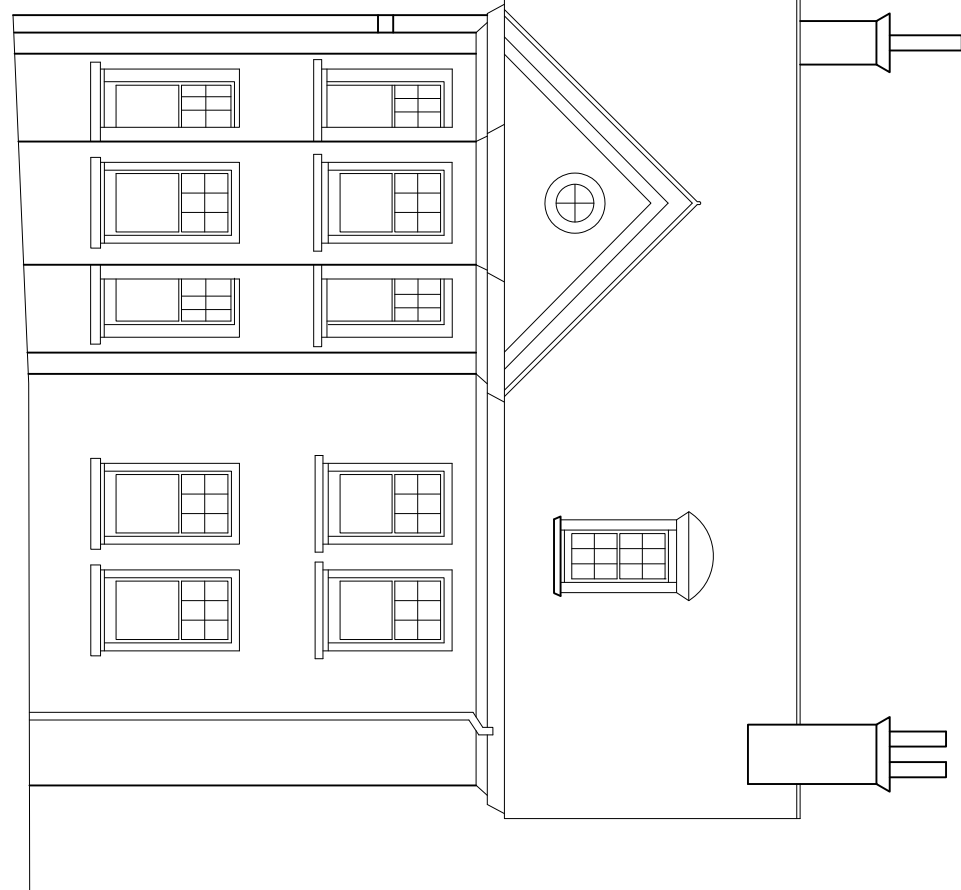
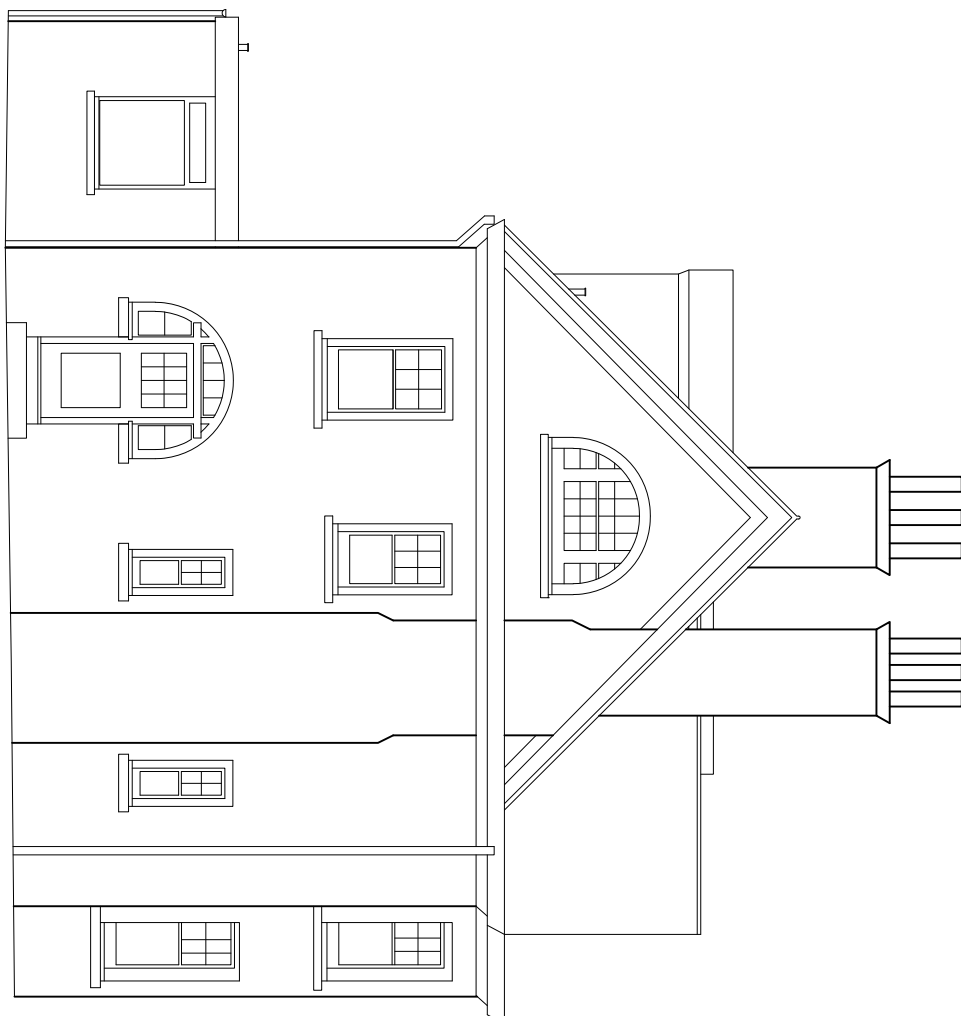
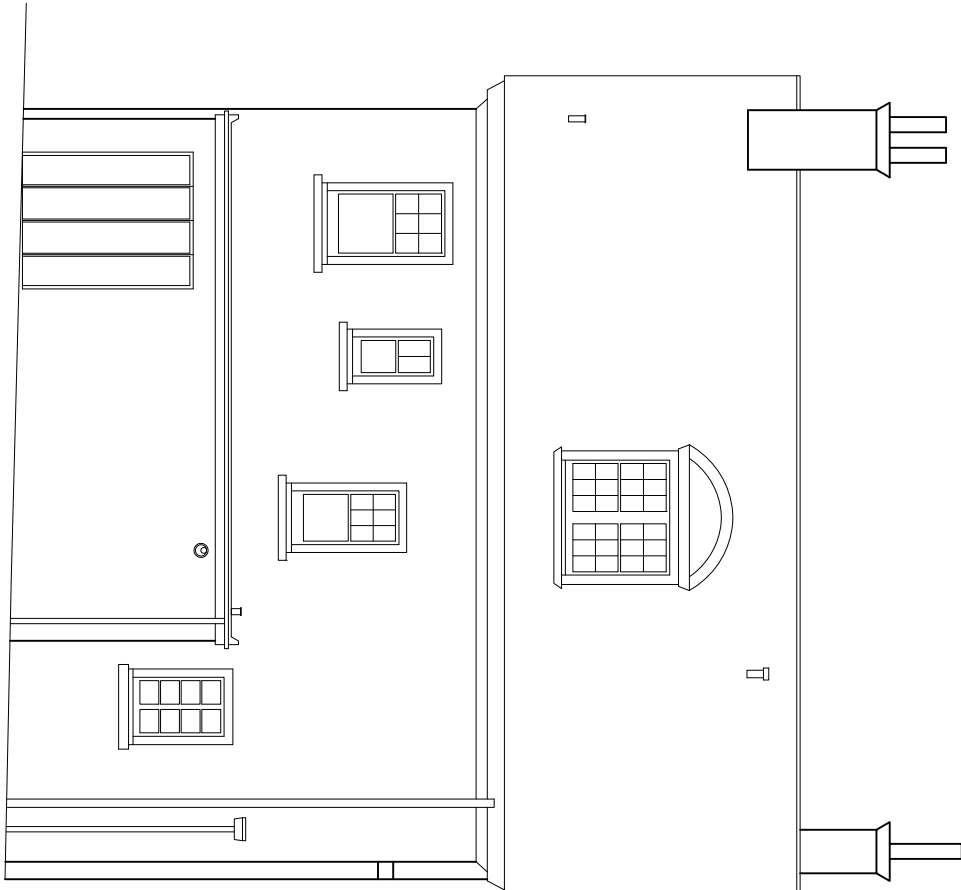
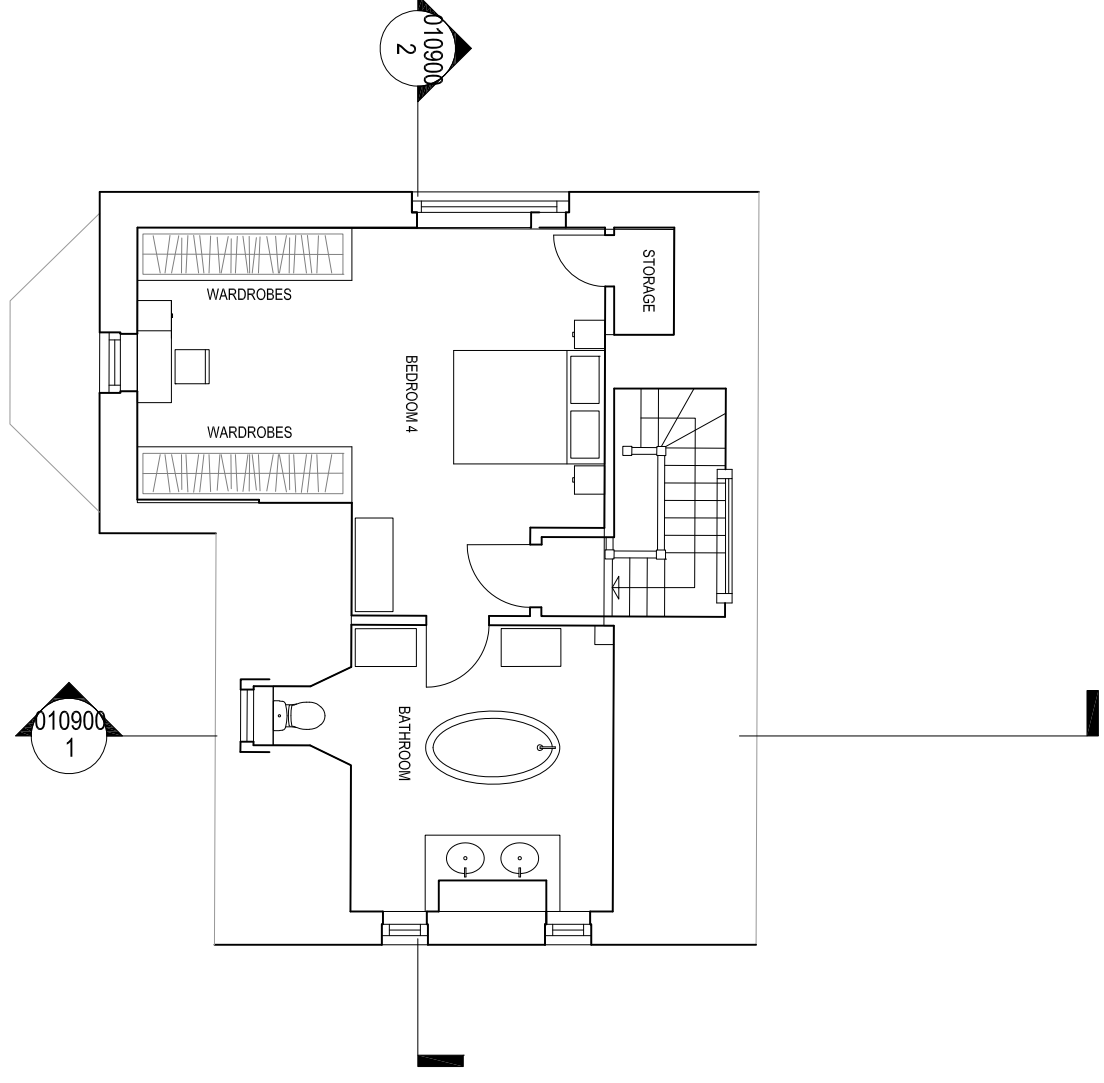
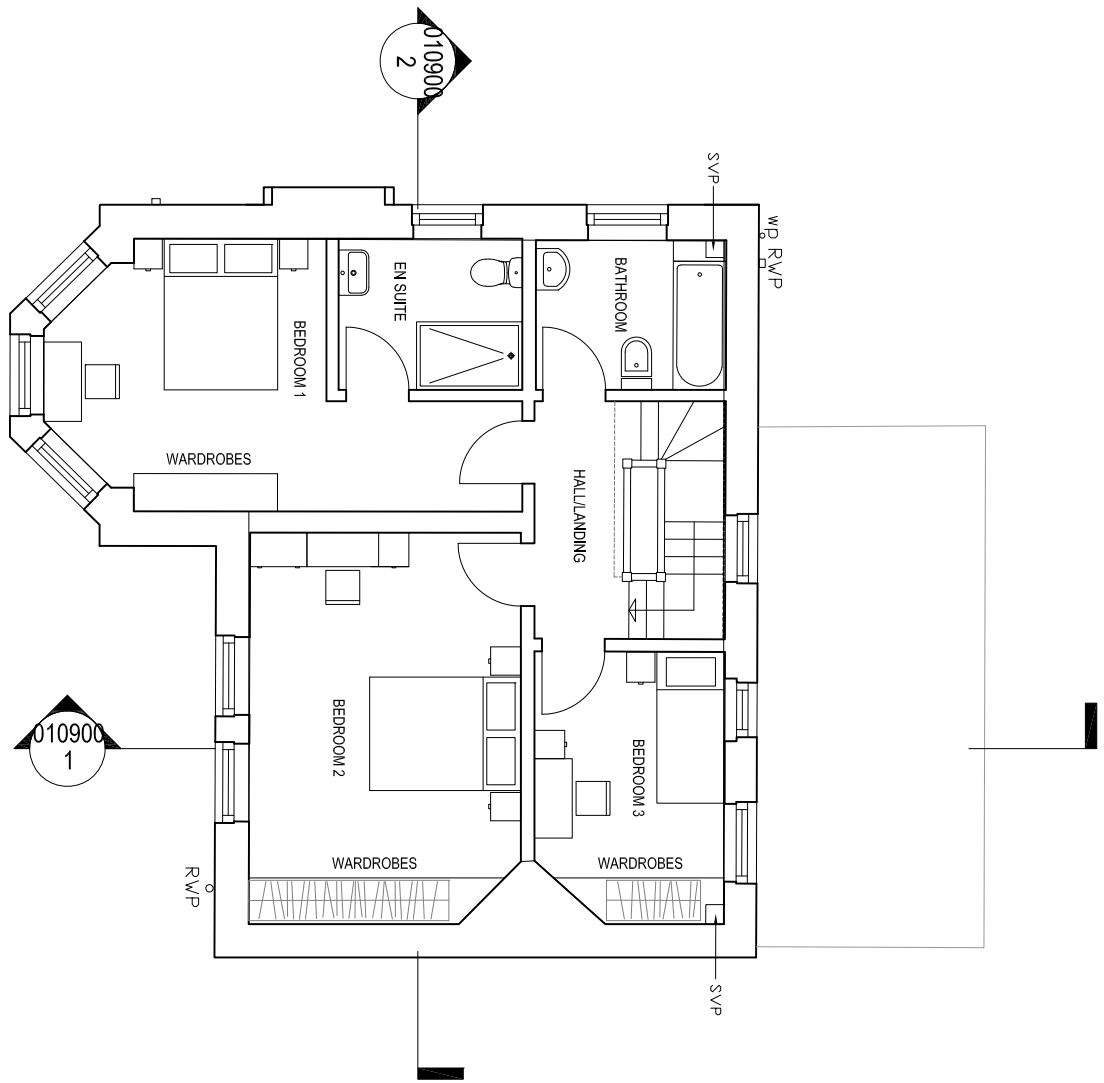


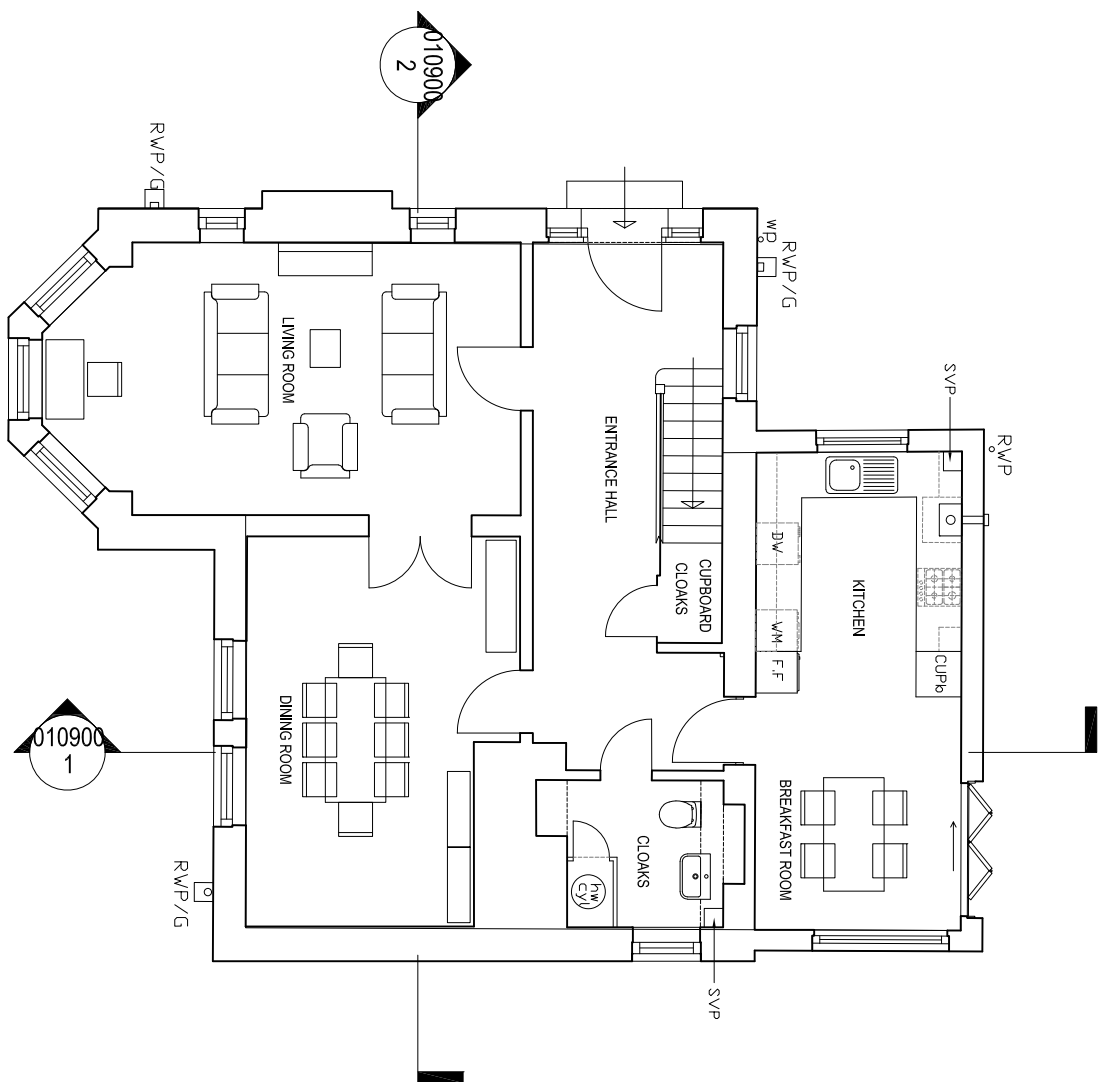

Placebuilder Architects
305 Gray's Inn Road
London
WC1X 8QR
Tel: 02078 433 845

PROJECT
Rustington Convalescent
Home

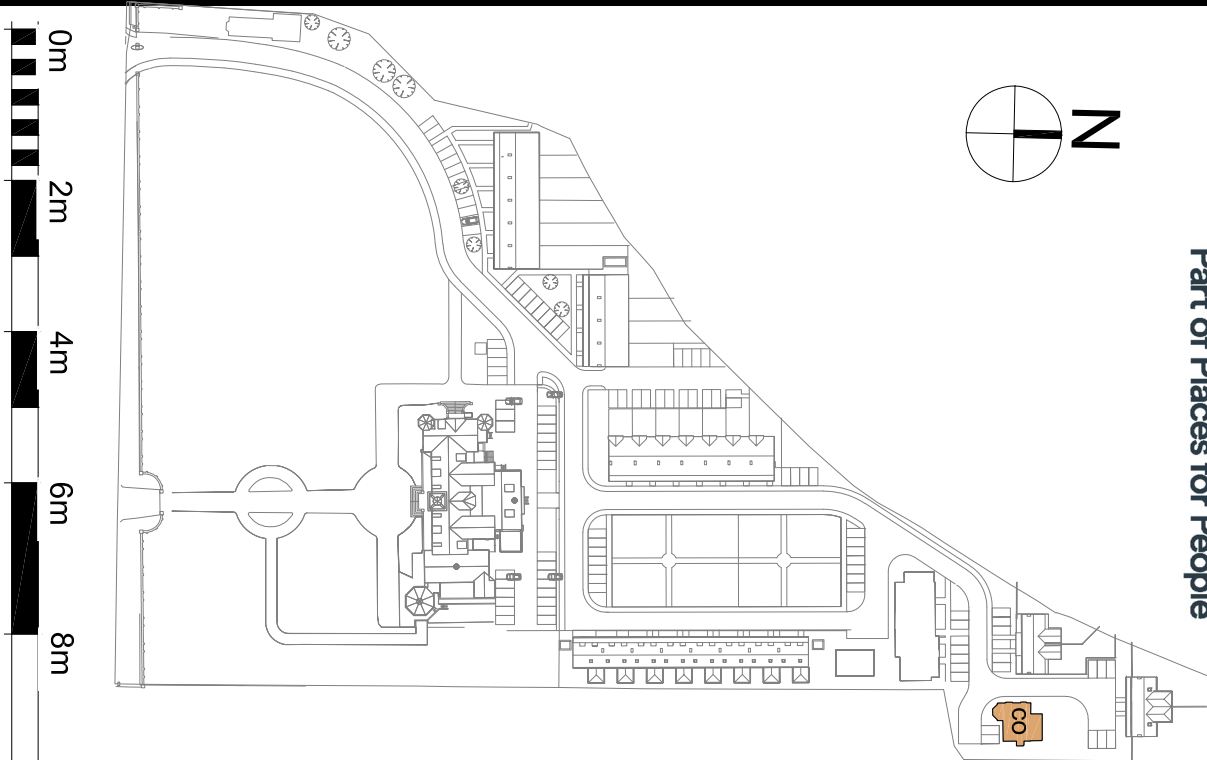

AUTHORITY
APPROVAL

ISSUE/REVISION

DATE	DESCRIPTION	BY
05-04-2019	ISSUE FOR PLANNING	SK
05-04-2019	ISSUE FOR PLANNING	SK
05-04-2019	ISSUE FOR PLANNING	SK

PROJECT NUMBER
0028

SHEET TITLE
PROPOSED CARPENTERS PLANS,
ELEVATIONS AND SECTIONS

1 : 100 @ A1
SHEET NUMBER
0028-PBA-CA-ZZ-DR-A-010900 -B