




key:

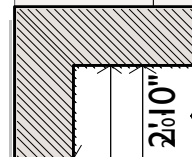

15" wall
brick+brick

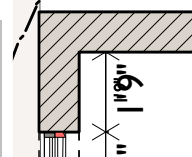


10 1/2" wall
brick+block +
cavity:25mm insulation

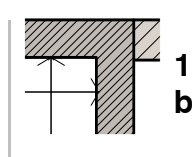

10 1/2" wall
brick+block




internal partition:
construction:various

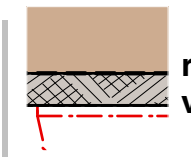

roof construction:
various



dimensions:
taken from existing drawings

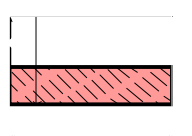

NEW BUILD



NEW BUILD

note:
dimensions taken from existing drawings + NOT checked on site.

This drawing is protected under
The Copyright, Designs and Patents Act 1988

boundary wall

boundary wall

ground floor

REVISIONS:
preliminary issue:01.03.2010

scheme:six

7 angmering lane
east preston

nb01033pro02f
firstfloor plan:proposed

1/50@A1

UNIT FIVE
level four south
new england house
new england street
Bilston
East Sussex
BN1 4DN
teltel: +44193273 60860
mail@nbarchitecture.com

THE WORKSHOPS
stern + collins
rock road
washington
west Sussex
RH20 3BH
teltel: +4419303 891439

