


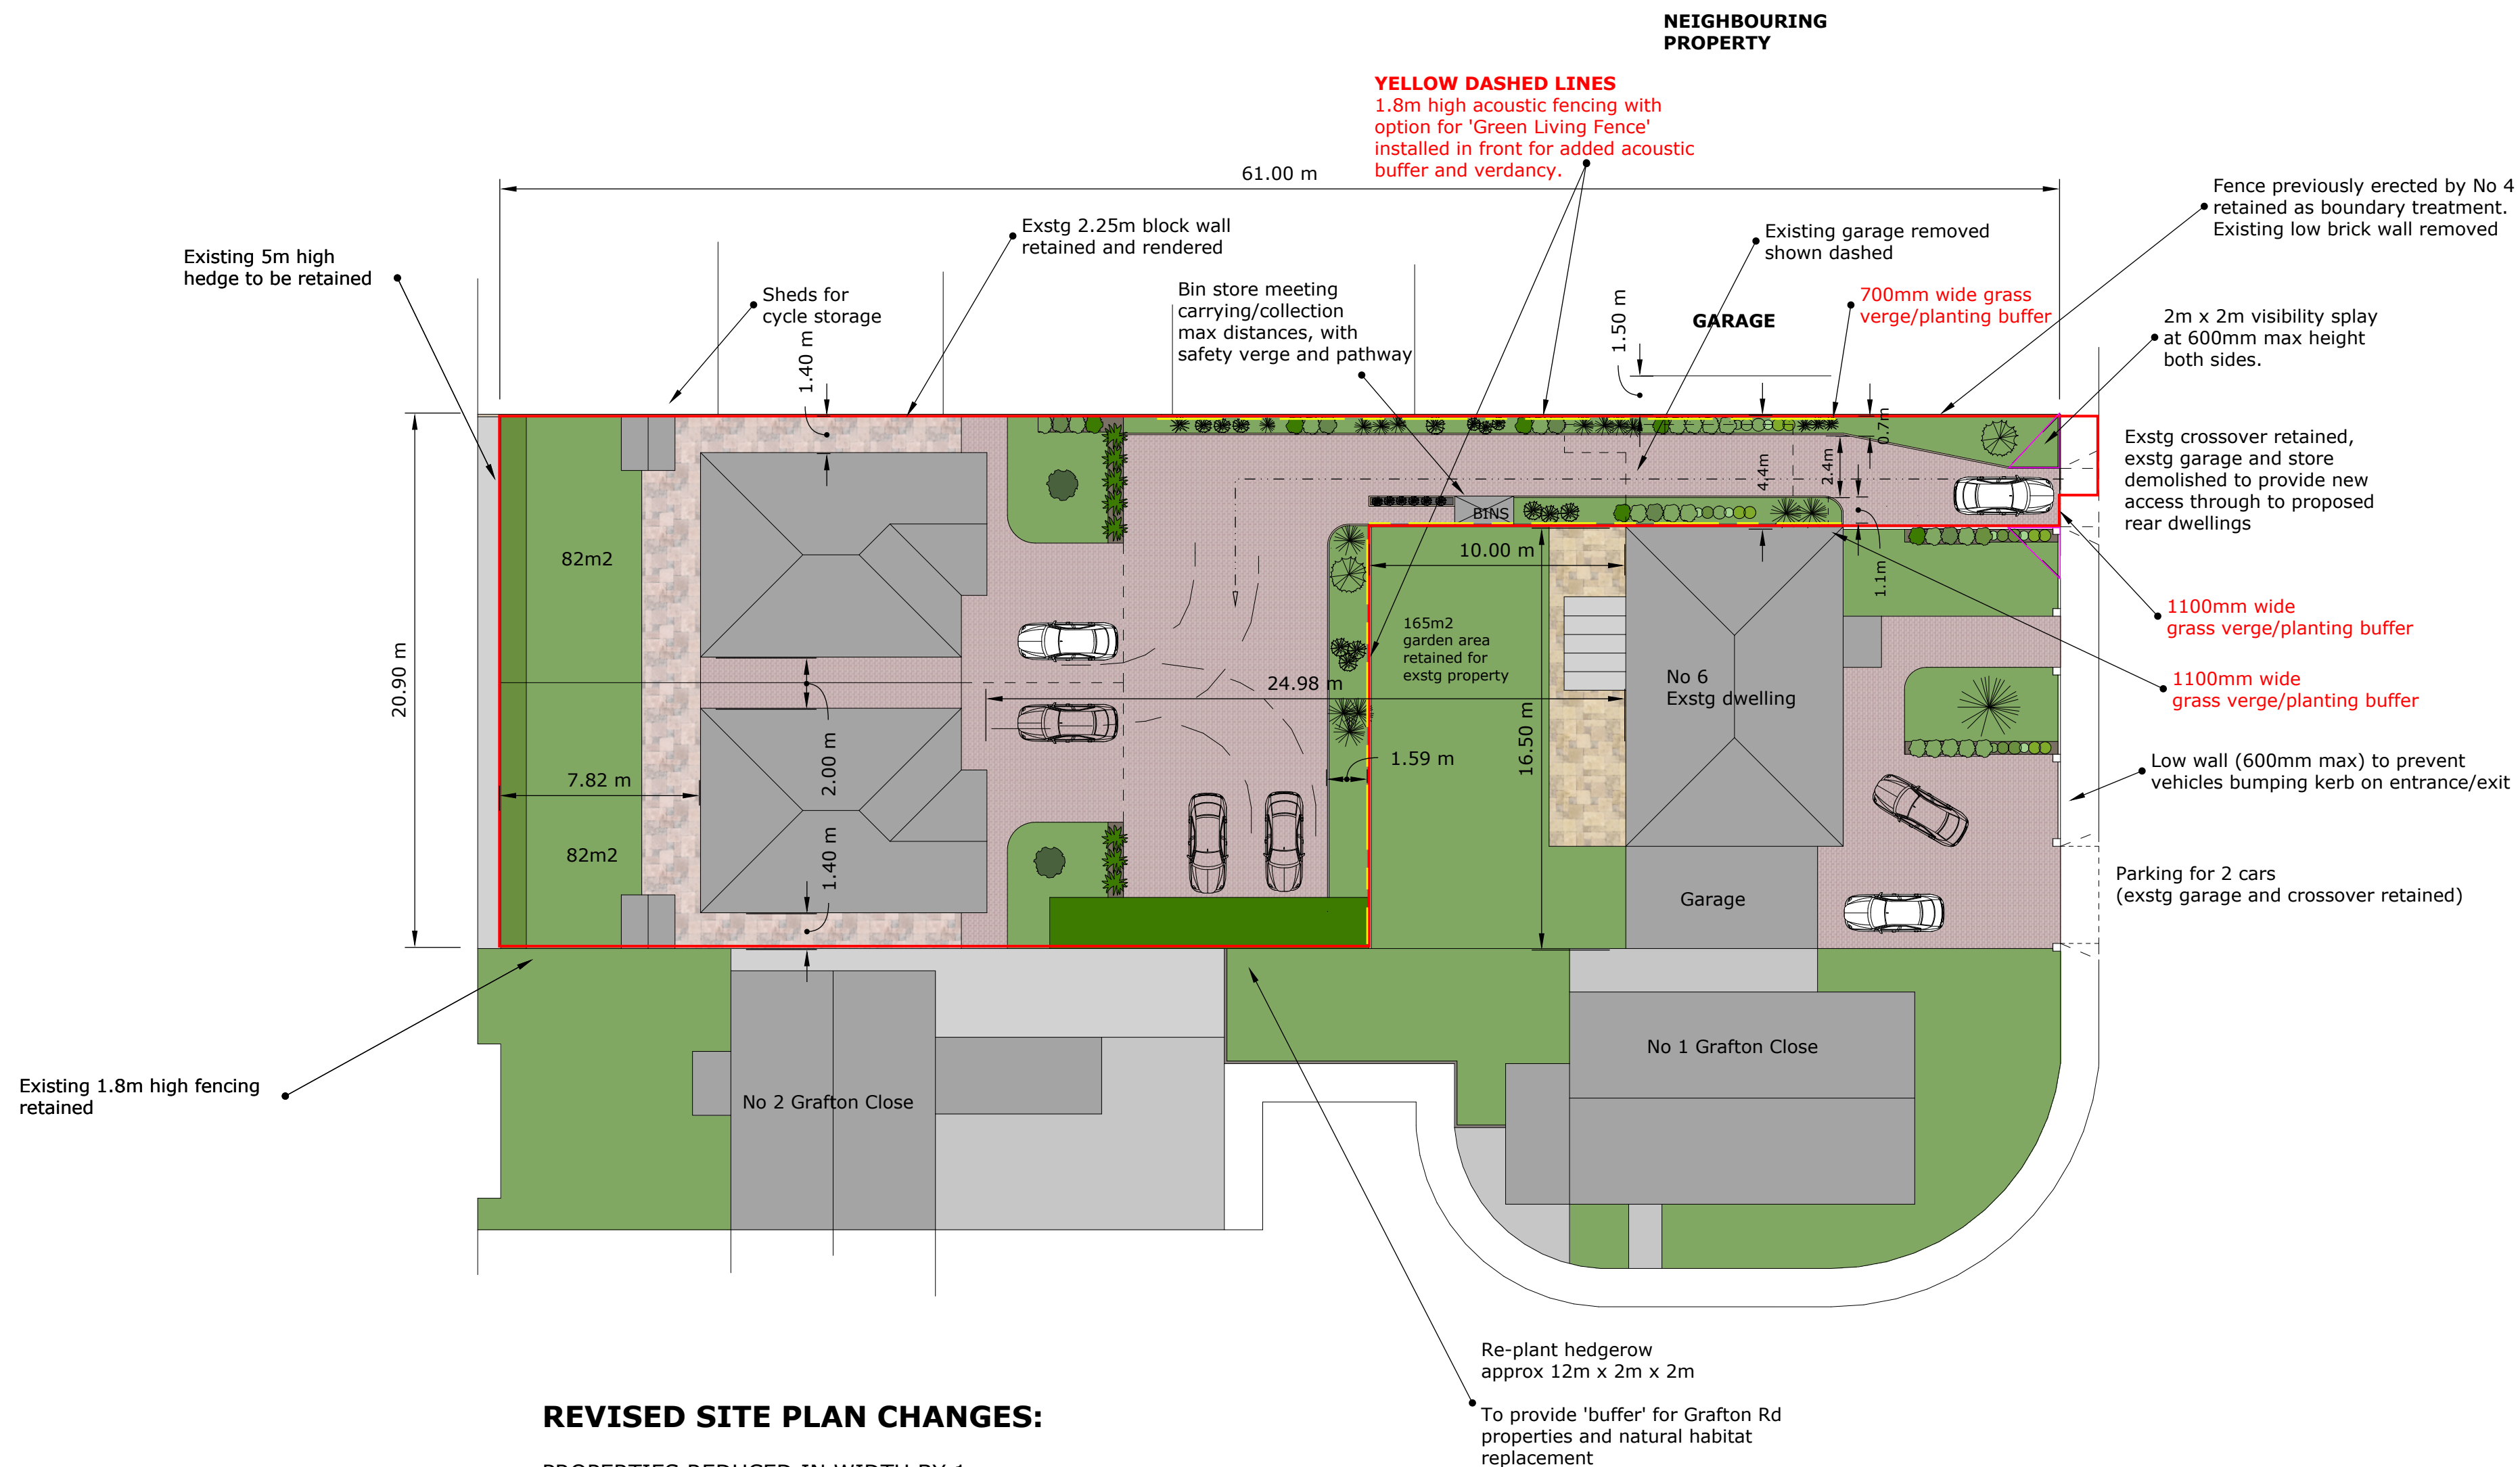

REVISED SITE PLAN CHANGES:

PROPERTIES REDUCED IN WIDTH BY 1m
DISTANCE TO SITE BOUNDARIES INCREASED FROM 900mm TO 1.4m
DISTANCE BETWEEN PROPERTIES INCREASED FROM 1m TO 2m

SEE ADDITIONAL NOTES ON PLAN ABOVE.

