




North Elevation

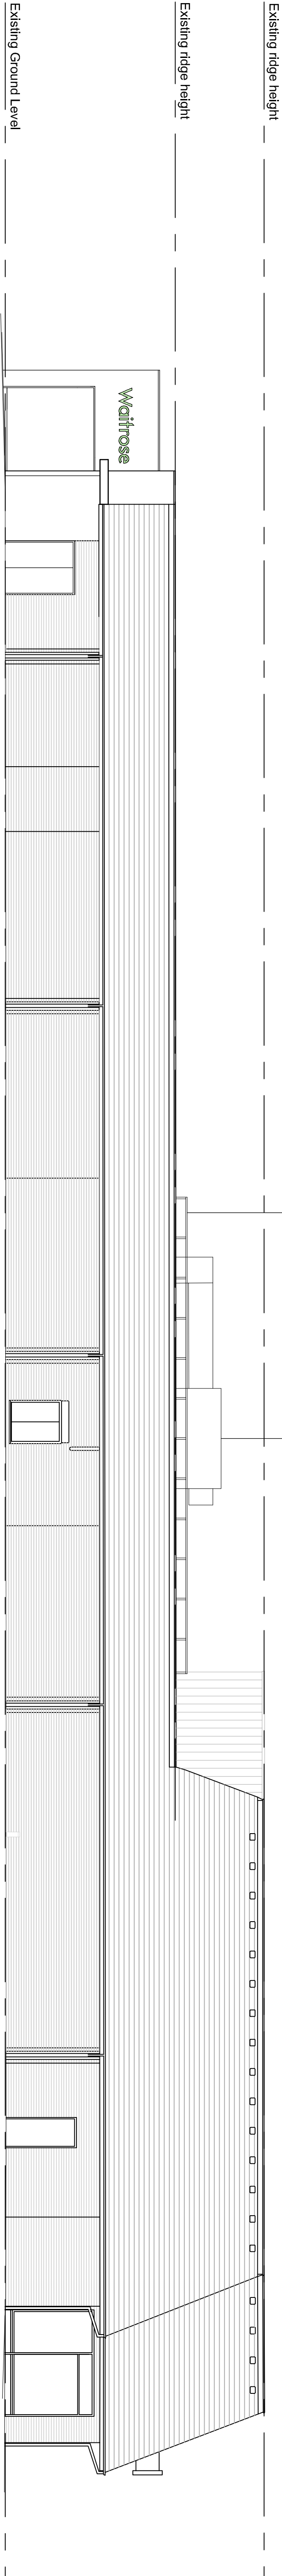

South Elevation

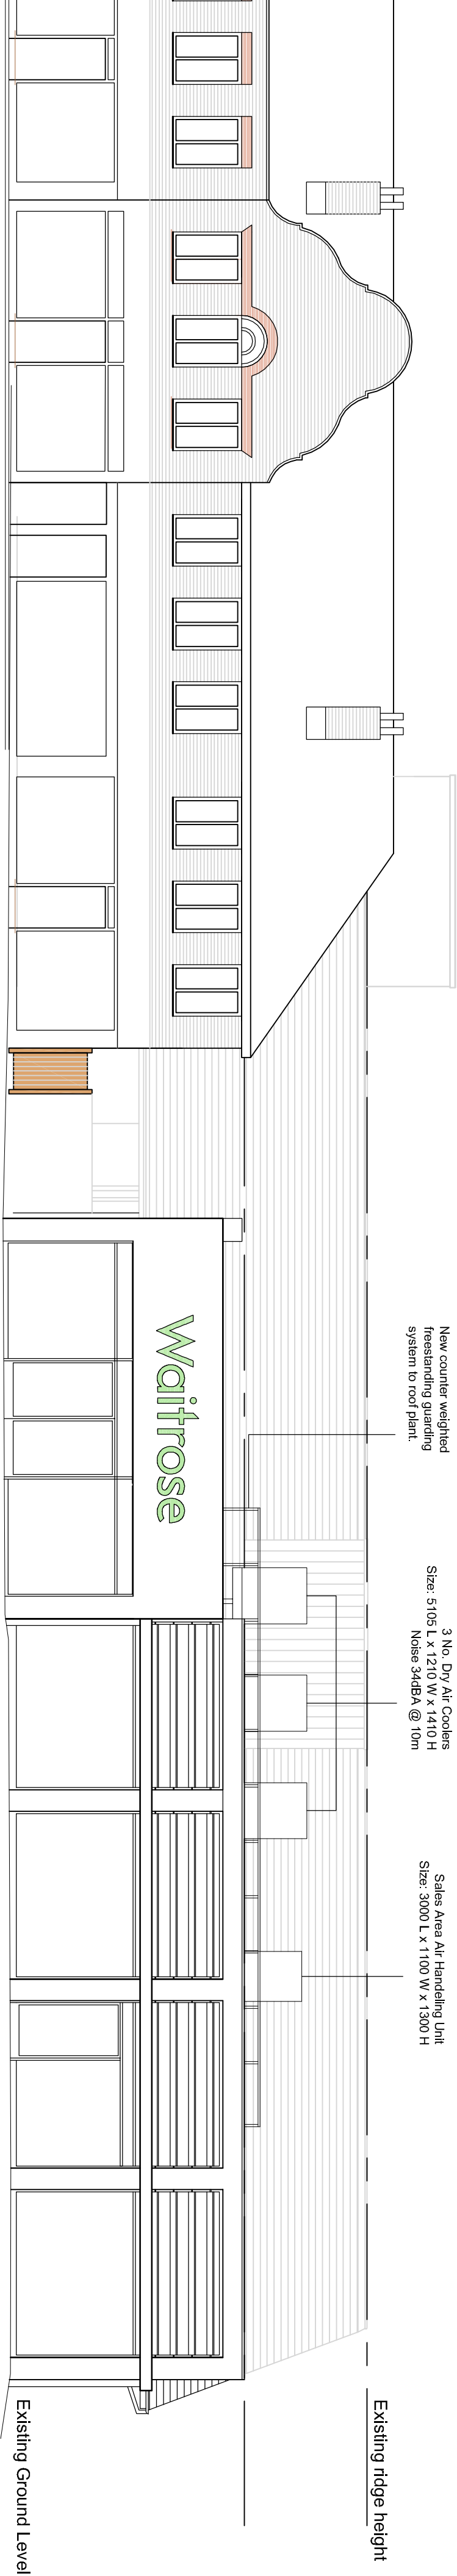

West Elevation

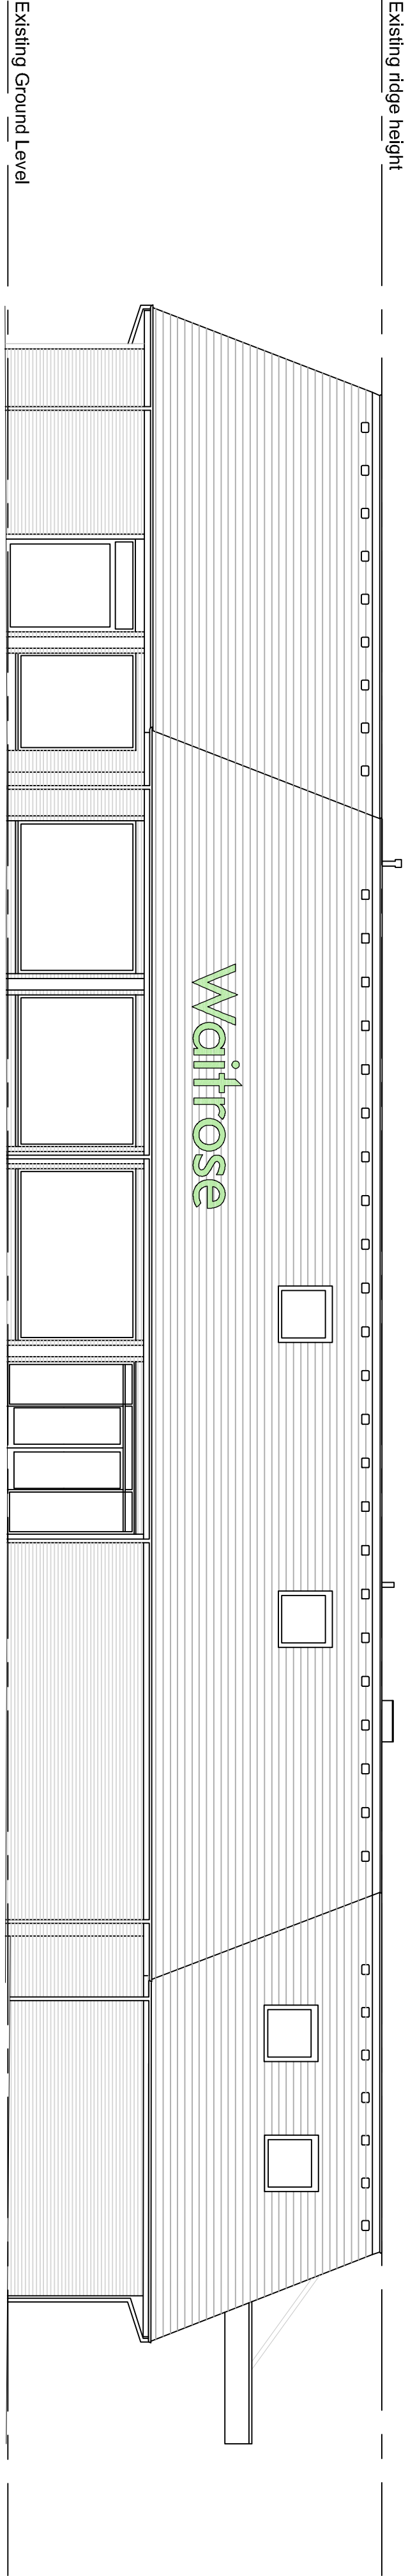

East Elevation

