



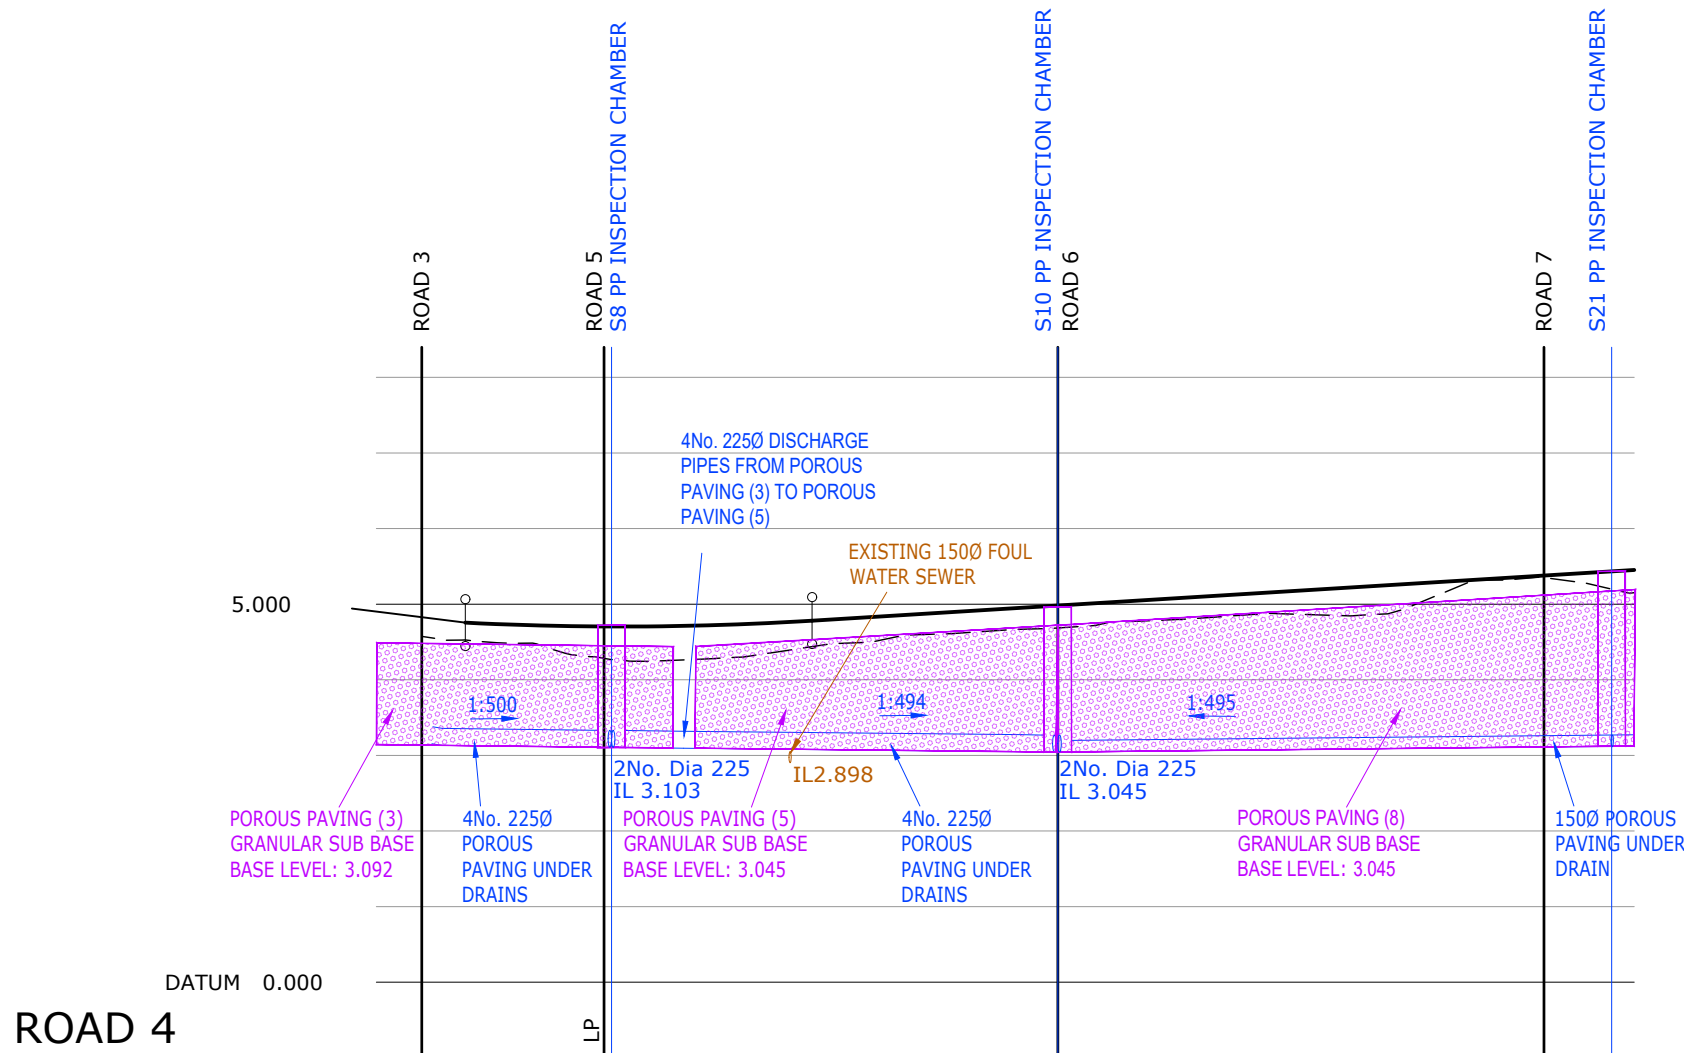

CHAINAGE	0.000	
EXISTING GROUND LEVEL	4.575	</

SCALE 1:500 HORIZONTAL, 1:100 VERTICAL

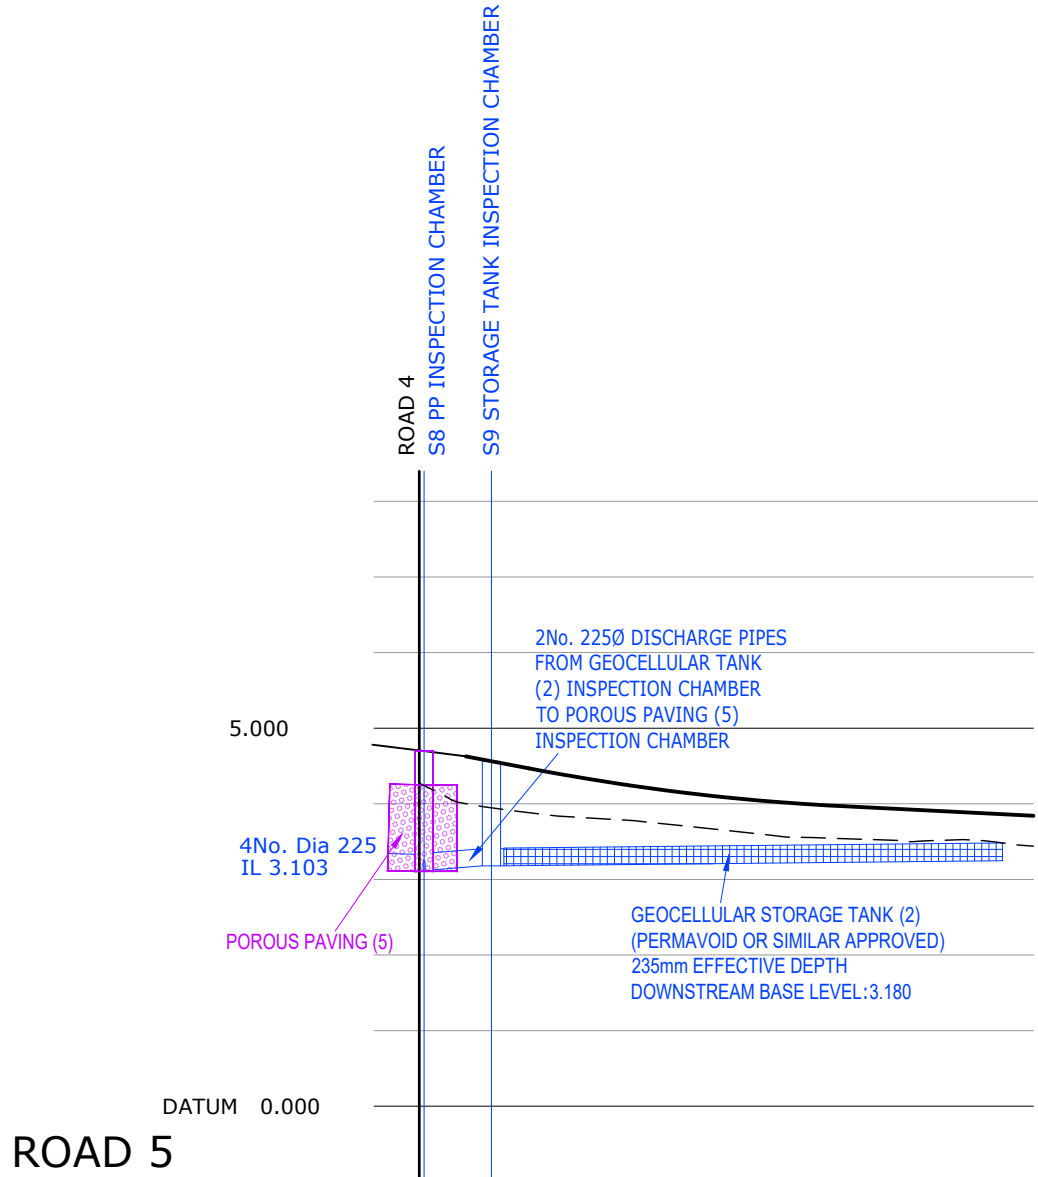

CHAINAGE	0.000	0.320	4.770									
EXISTING GROUND LEVEL	4.273			3.827	10.000			20.000		30.000		
ALIGNMENT LEVEL		4.628	4.468	4.368		4.213	4.091	4.004	3.968	3.948		
VERTICAL ALIGNMENT		G= -3.825% 1: -26.1 KF= 7.33924 L= 20.731 G= -1.000% 1: -100.0										
HORIZONTAL ALIGNMENT		R= 5.375										
LEFT HAND CHANNEL		4.499	4.386	4.287		4.131	4.010	3.923	3.866	3.816	3.766	
RIGHT HAND CHANNEL			4.386	4.287		4.131	4.010	3.923	3.866	3.816	3.766	
STORMWATER COVER LEVEL		4.721	4.562							3.850		
STORMWATER INVERT		3.103	3.180									
STORMWATER DETAILS												
STORMWATER LENGTHS		4.449	33.798									

SCALE 1:500 HORIZONTAL, 1:100 VERTICAL

- NOTES
- THIS DRAWING IS TO BE READ IN CONJUNCTION WITH ALL DRAWINGS AND SPECIFICATIONS ISSUED BY THE ARCHITECT AND ENGINEER.
 - DO NOT SCALE FROM THIS DRAWING. WORK FROM FIGURED DIMENSIONS ONLY.
 - ALL DIMENSIONS AND LEVELS ARE TO BE CHECKED ON SITE AND THE ENGINEER NOTIFIED IMMEDIATELY OF ANY DISCREPANCIES PRIOR TO THE COMMENCEMENT OF THE WORKS.
 - ALL SECTIONS ARE BASED ON THE CLIENT'S SUPPLIED TOPOGRAPHICAL SURVEY BY "MK SURVEYS" - DWG NO. 30439 DATED 2021. ODYSSEY ASSUMES NO RESPONSIBILITY ON THE LEVEL OF ACCURACY OF SURVEY INFORMATION PROVIDED.
 - NO DEVIATION FROM THE DETAILS SHOWN ON THIS DRAWING IS PERMITTED WITHOUT PERMISSION FROM THE ENGINEER.


LEGEND

———— PROPOSED GROUND LEVELS

- - - - - EXISTING GROUND LEVELS

FOR CONSTRUCTION
SUBJECT TO TECHNICAL
APPROVAL

Rev	Amendments	Dm	Chk	App	Date
 ODYSSEY Unit 1 Pucknall Farm Drove Lane Braishfield Romsey SO91 6QJ Telephone: 01794 537980 Fax: 01266 331134 E: info@odysseyconsult.co.uk W: www.odysseyconsult.co.uk					
Job Title SEA ROAD RUSTINGTON, WEST SUSSEX					
Drawing Title HIGHWAY LONG SECTIONS SHEET 2 OF 4					
Client MACAR HOMES (RUSTINGTON) LTD					
Scale AS SHOWN@A1	Date MAY 25	Designed LG			
Drawn LG	Checked AK	Approved BAC			
Job No 25-043	Drawing No 25-043-136	Rev -			

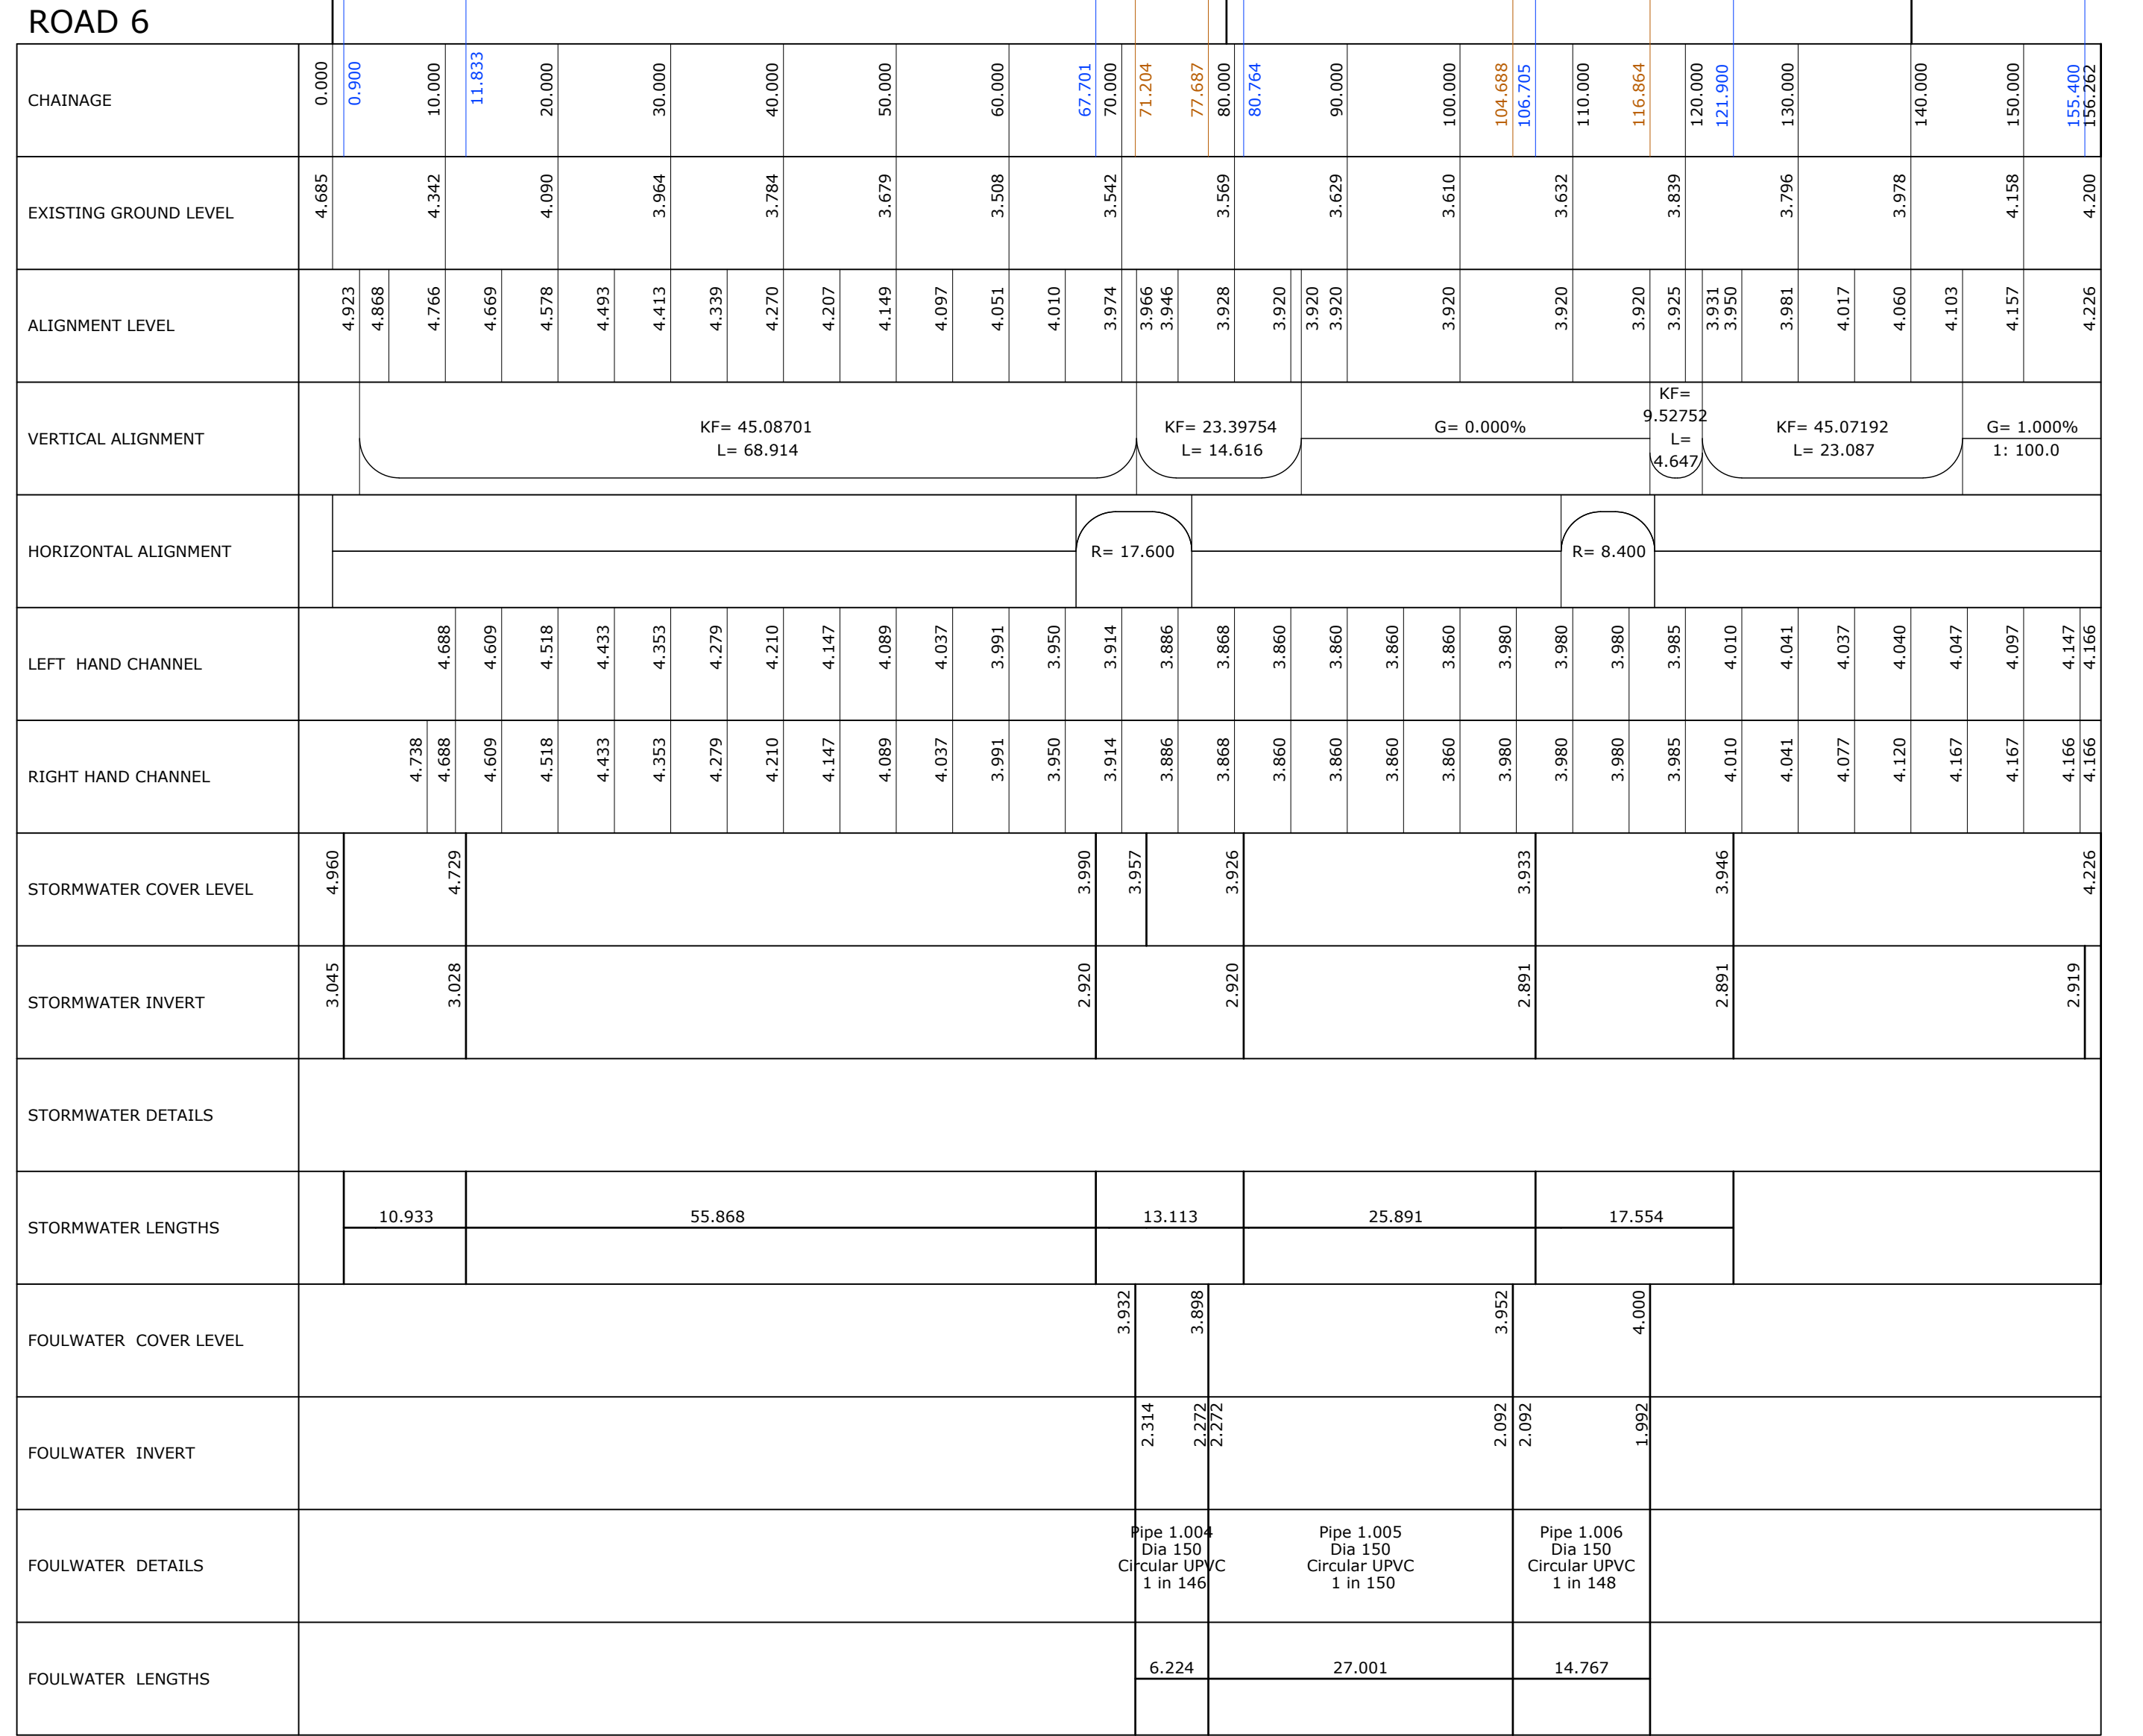




SCALE 1:500 HORIZONTAL, 1:100 VERTICAL

- LEGEND**
- PROPOSED GROUND LEVELS
- - - - - EXISTING GROUND LEVELS

FOR CONSTRUCTION
SUBJECT TO TECHNICAL
APPROVAL

P:\25-043 - Rustington - Arun Drainage\Tech\Acad\Drawings\25-043-135 Highway Long Sections.dwg

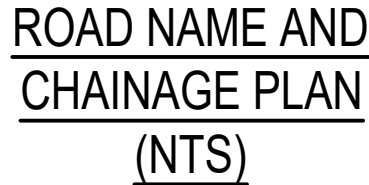

- LEGEND**
- PROPOSED GROUND LEVELS
- - - - - EXISTING GROUND LEVELS

FOR CONSTRUCTION
SUBJECT TO TECHNICAL
APPROVAL

Rev.	Amendments		Dwn	Chk	App	Date				
ODYSSEY										
Unit 1 Pucknall Farm Done Lane Rusland Romsey SO81 0QJ						Telephone: 01794 537880 Fax: 01256 331134 E: info@odysseyconsult.co.uk W: www.odysseyconsult.co.uk				
Job Title										
SEA ROAD RUSTINGTON, WEST SUSSEX										
Drawing Title										
HIGHWAY LONG SECTIONS SHEET 4 OF 4										
Client										
MACAR HOMES (RUSTINGTON) LTD										
Scale			Date			Designed				
AS SHOWN@a1			MAY 25			LG				
Drawn			Checked			Approved				
LG			AK			BAC				
Job No			Drawing No							
25-043			25-043-138							
			Rev -							