



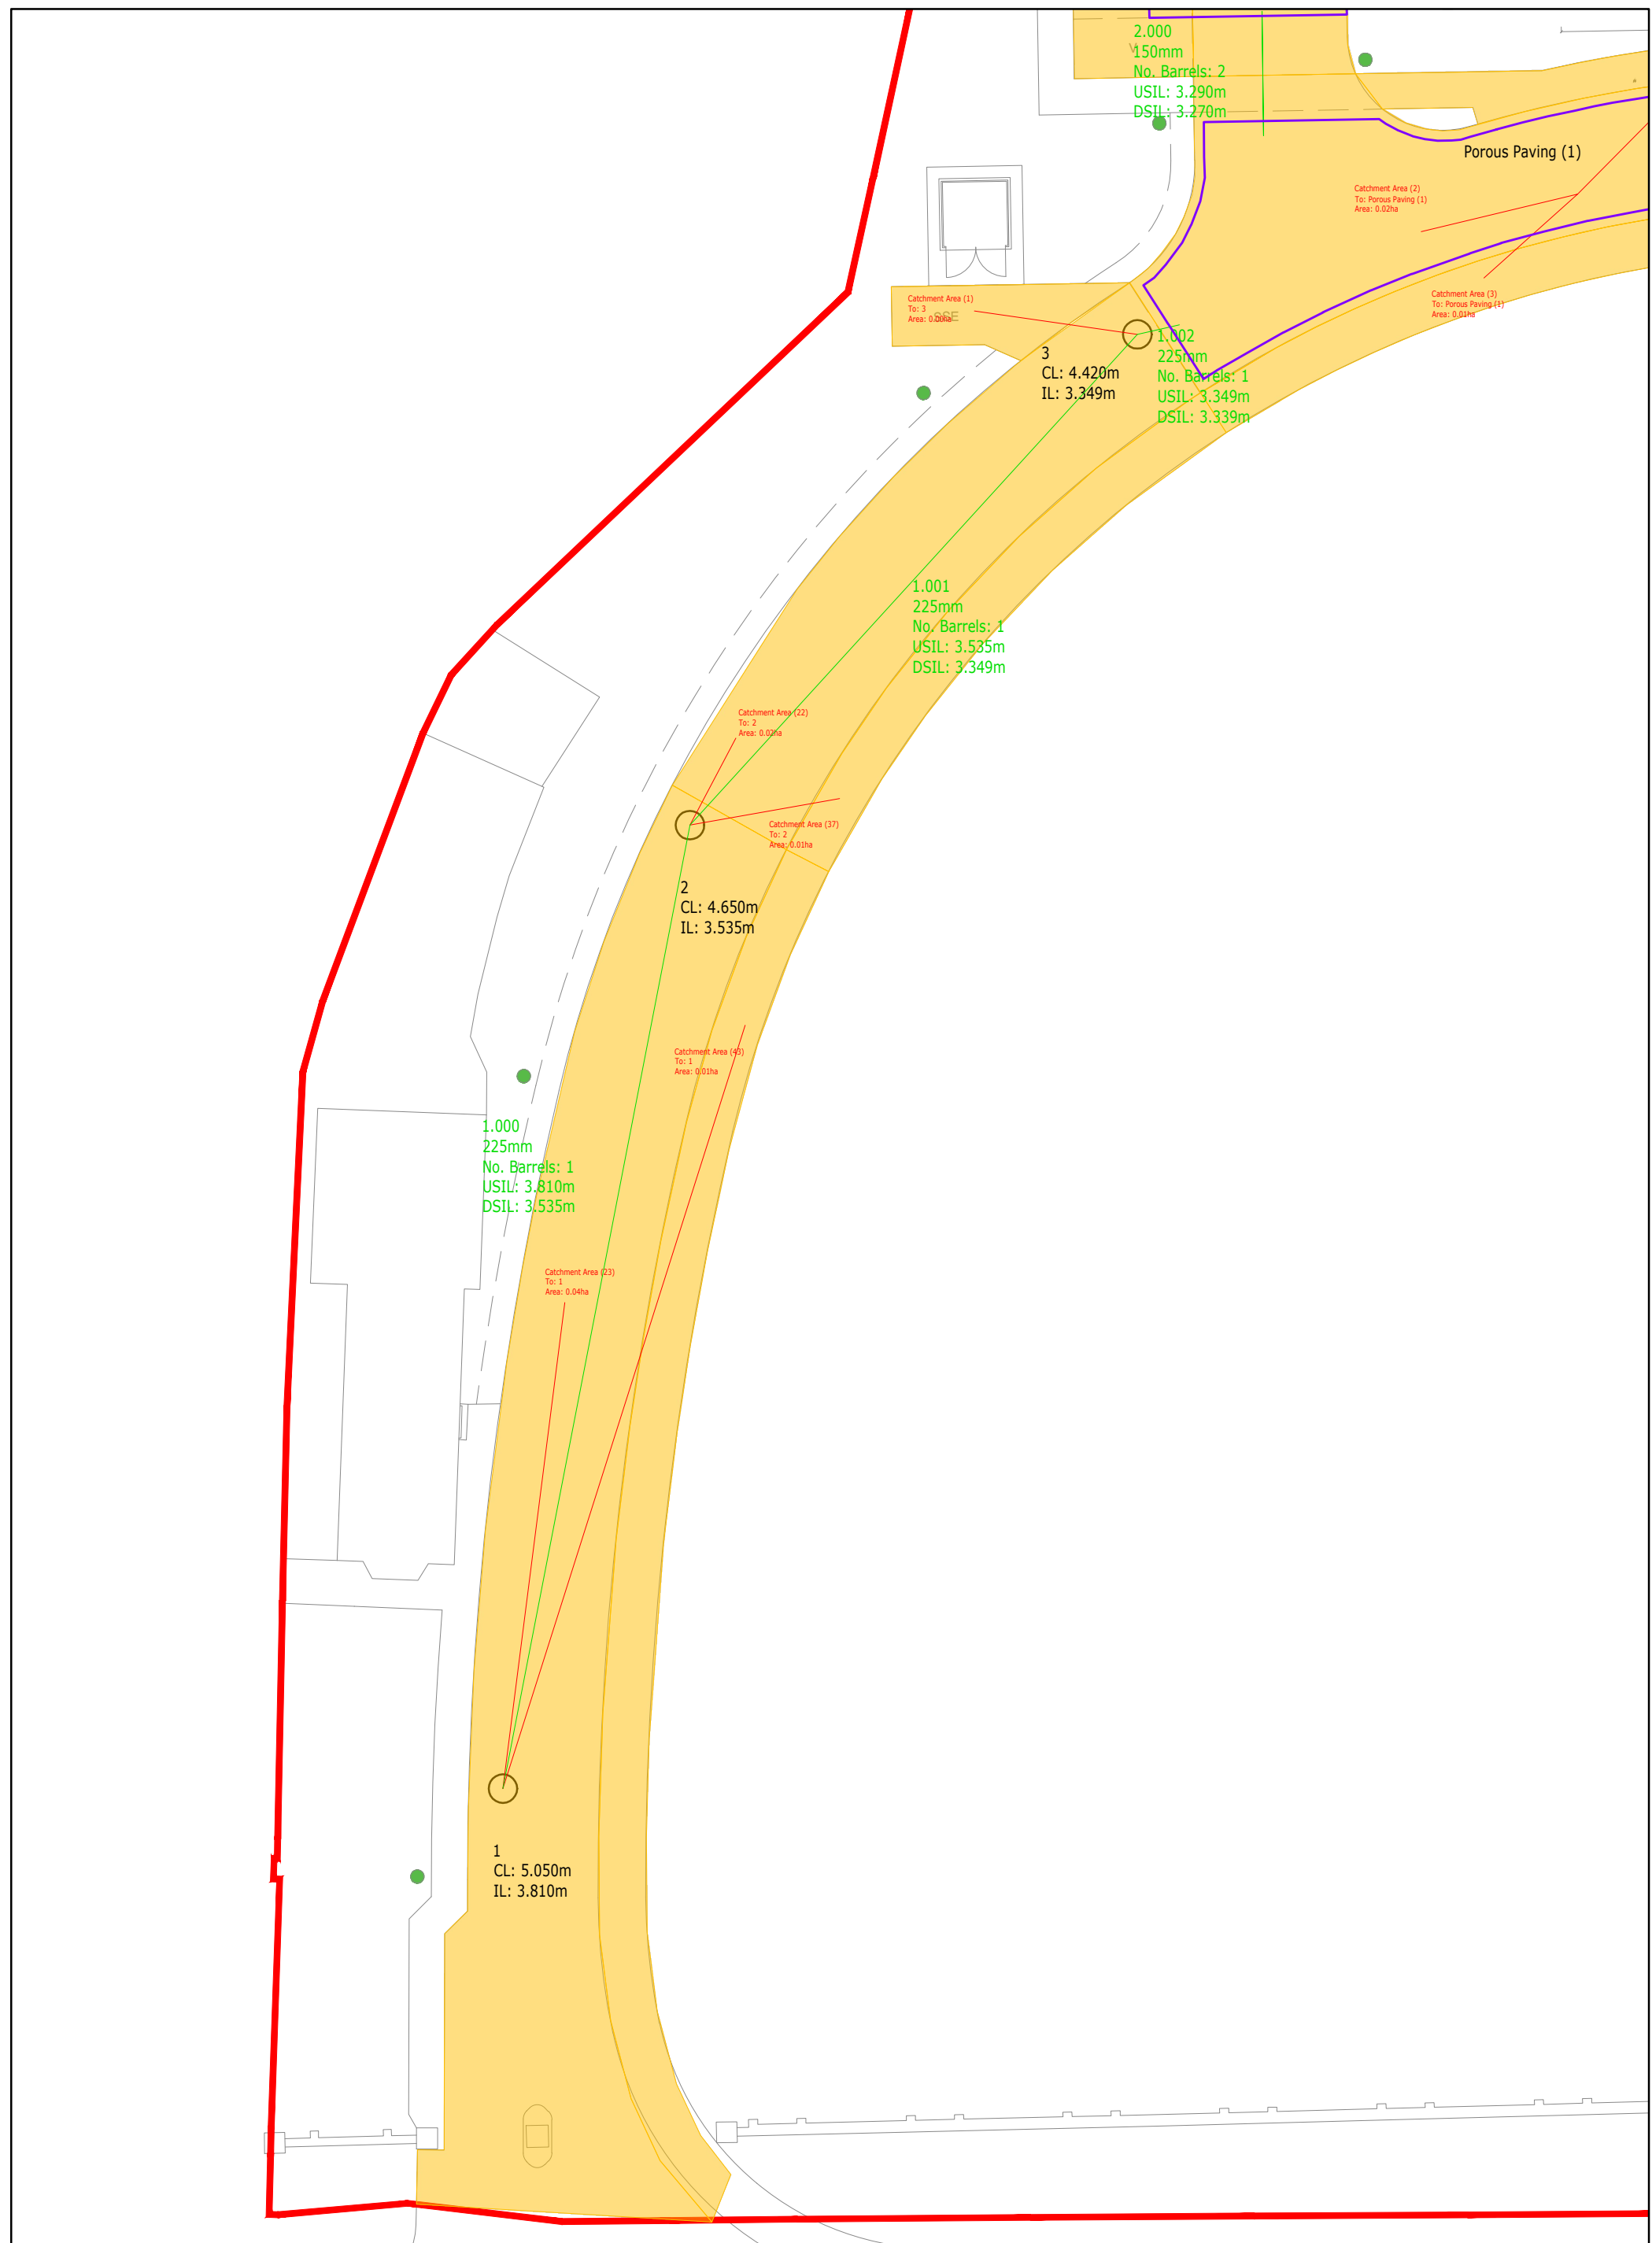

- INSET -

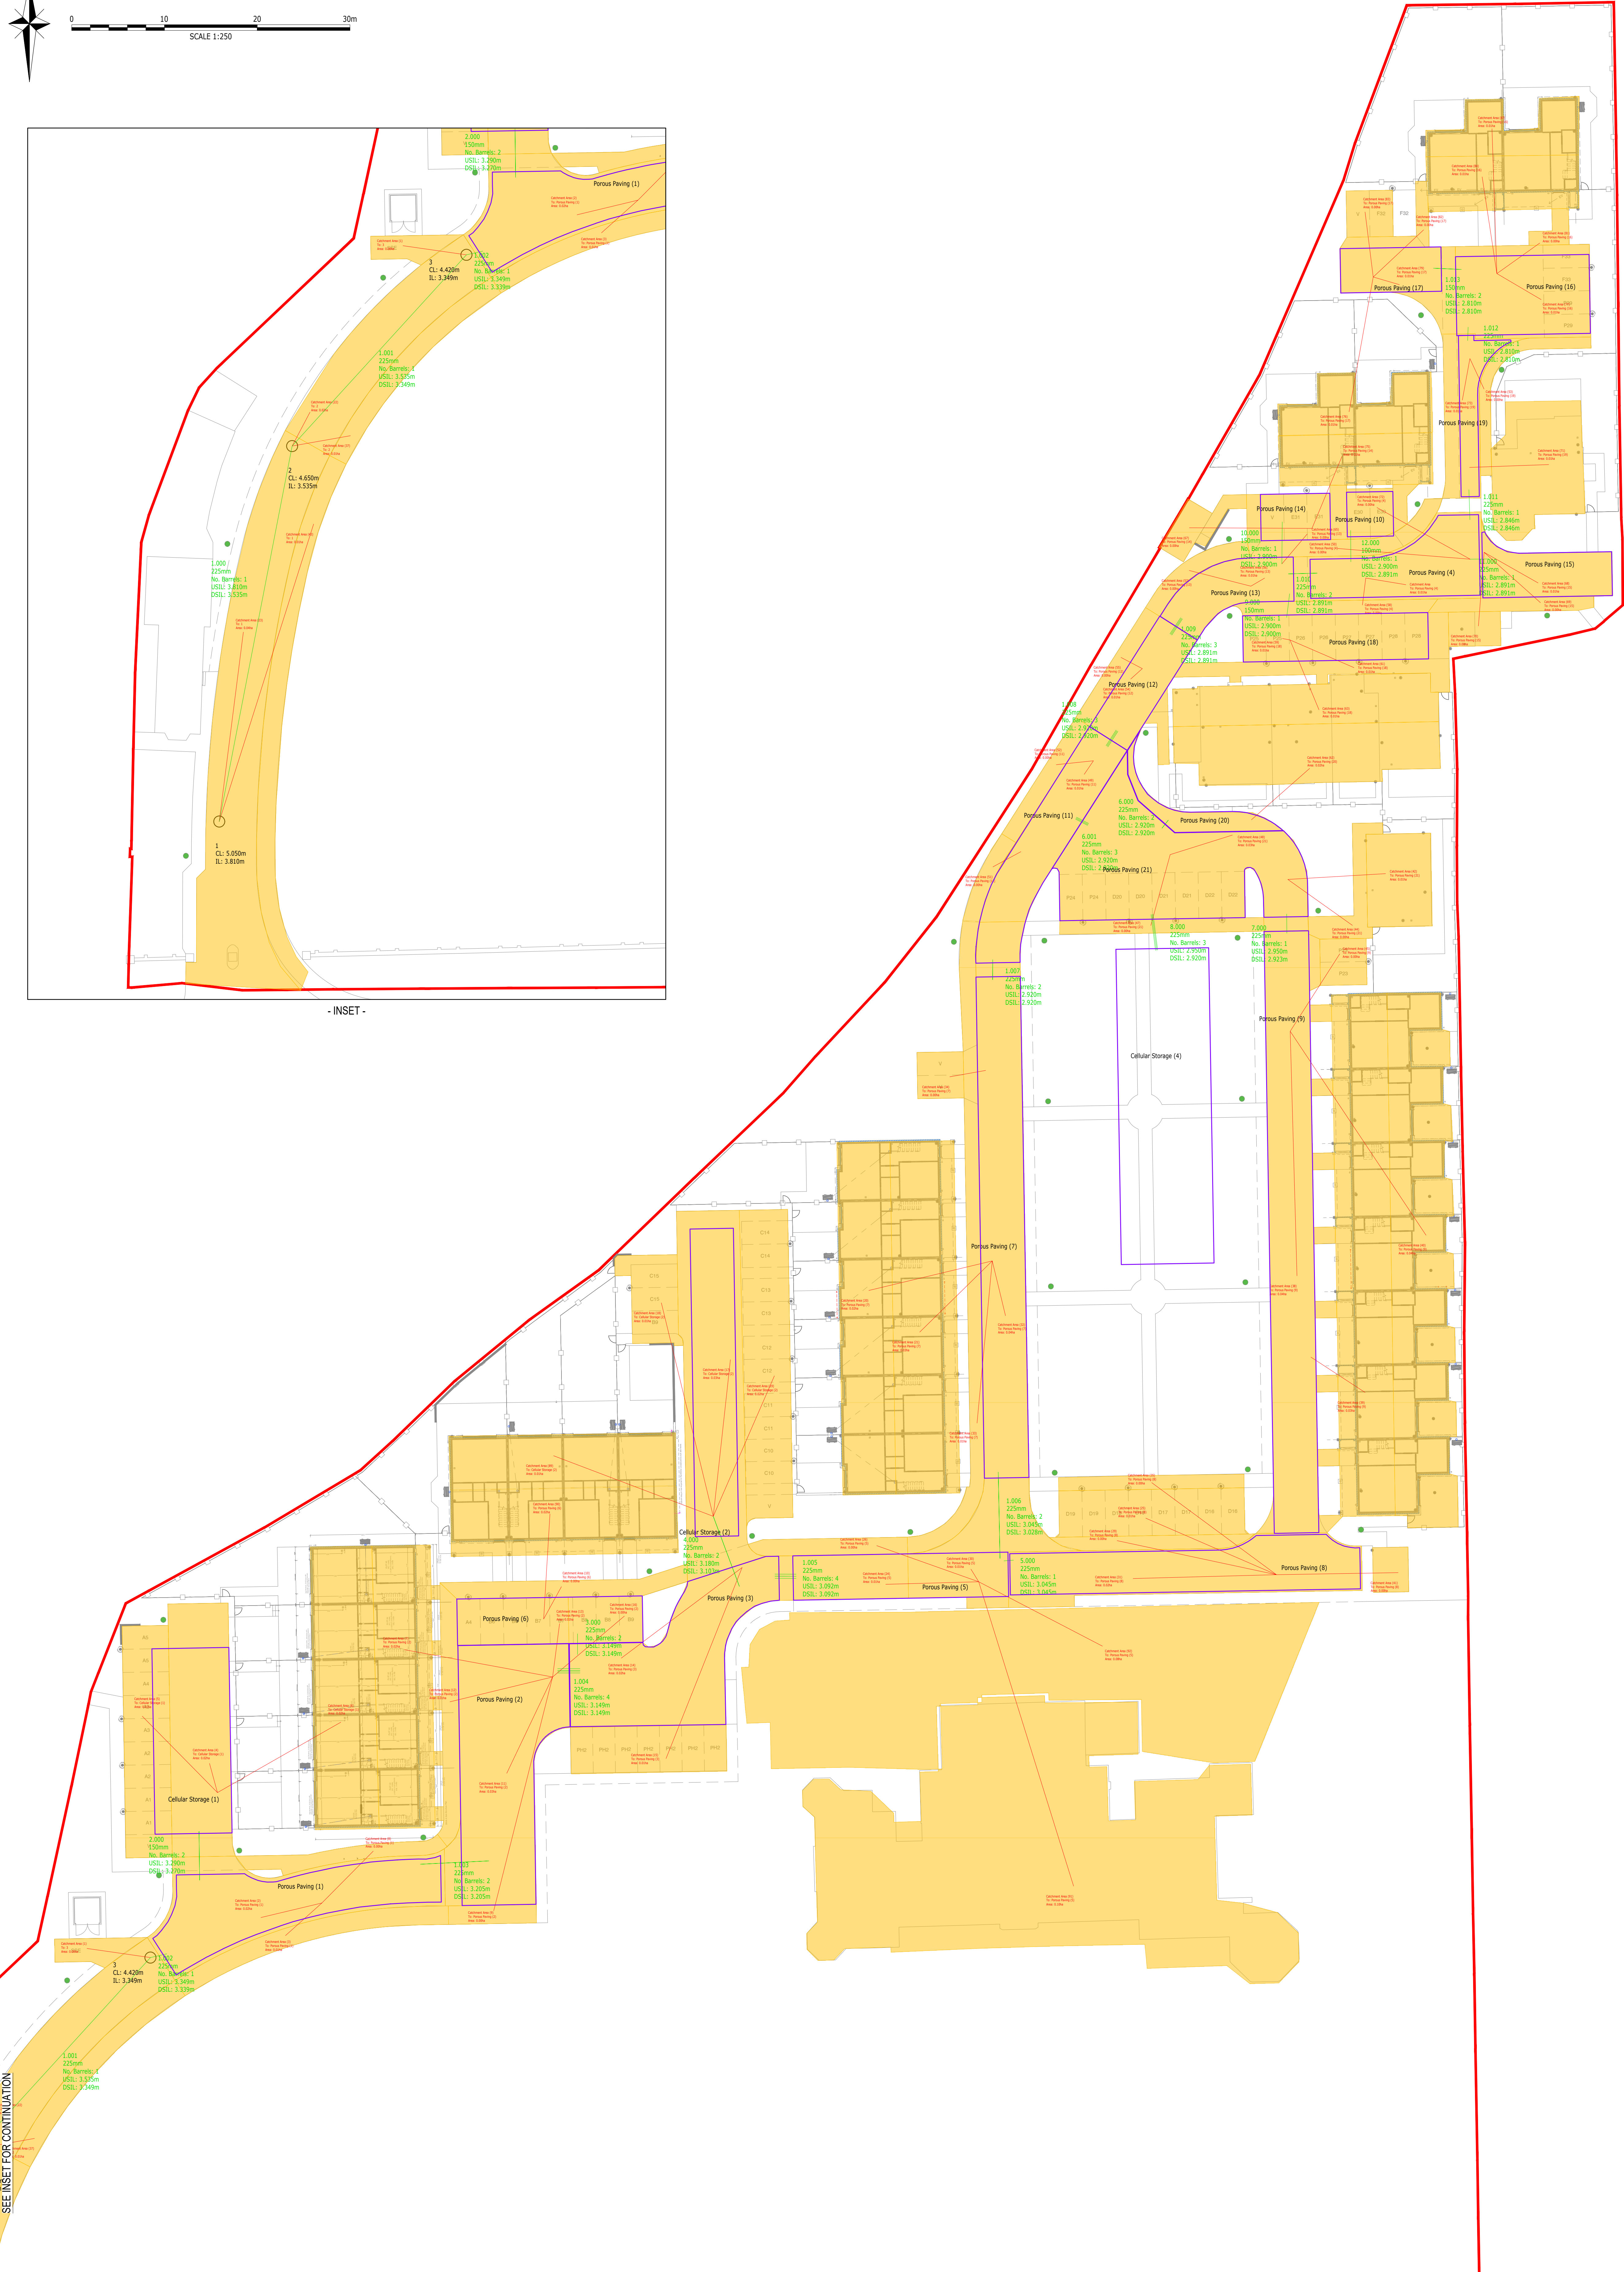

1. THIS DRAWING IS TO BE READ WITH INFOGRAJRAJGE MODEL PRINTOUT 25-043 See
Road, Rustington, SW System' DATED 15-05-2025.

2. PERMEABLE PAVING NOT SEPARATED BY SERVICE CORRIDOR WILL BE
CONSTRUCTED AS CONTINUOUS HOWEVER, FOR THE PURPOSE OF THE
HYDRAULIC MODEL SOME OF THE PERMEABLE PAVING WAS DIVIDED INTO
SECTIONS AND SUCH ADJACENT SECTIONS ARE THEN CONNECTED BY NOTIONAL
PIPED CONNECTIONS (NOT PRESENT ON SITE) TO ALLOW UNRESTRICTED FLOW OF
WATER WITHIN THE PERMEABLE PAVING SUB-BASE MODEL.

- SITE BOUNDARY
- OUTLINE OF THE HYDRAULIC MODEL FEATURES
-  HYDRAULIC MODEL CATCHMENTS
- HYDRAULIC MODEL CATCHMENTS CONTRIBUTION
- HYDRAULIC MODEL CONNECTIONS / PIPES

Drawing Title

HYDRAULIC MODEL SCHEMATIC

Scale 1:250 @A0	Date MAY 25	Designed AK
Drawn AK	Checked BAC	Approved BAC
Job No 25.043	Drawing No 25.043.152	Rev