


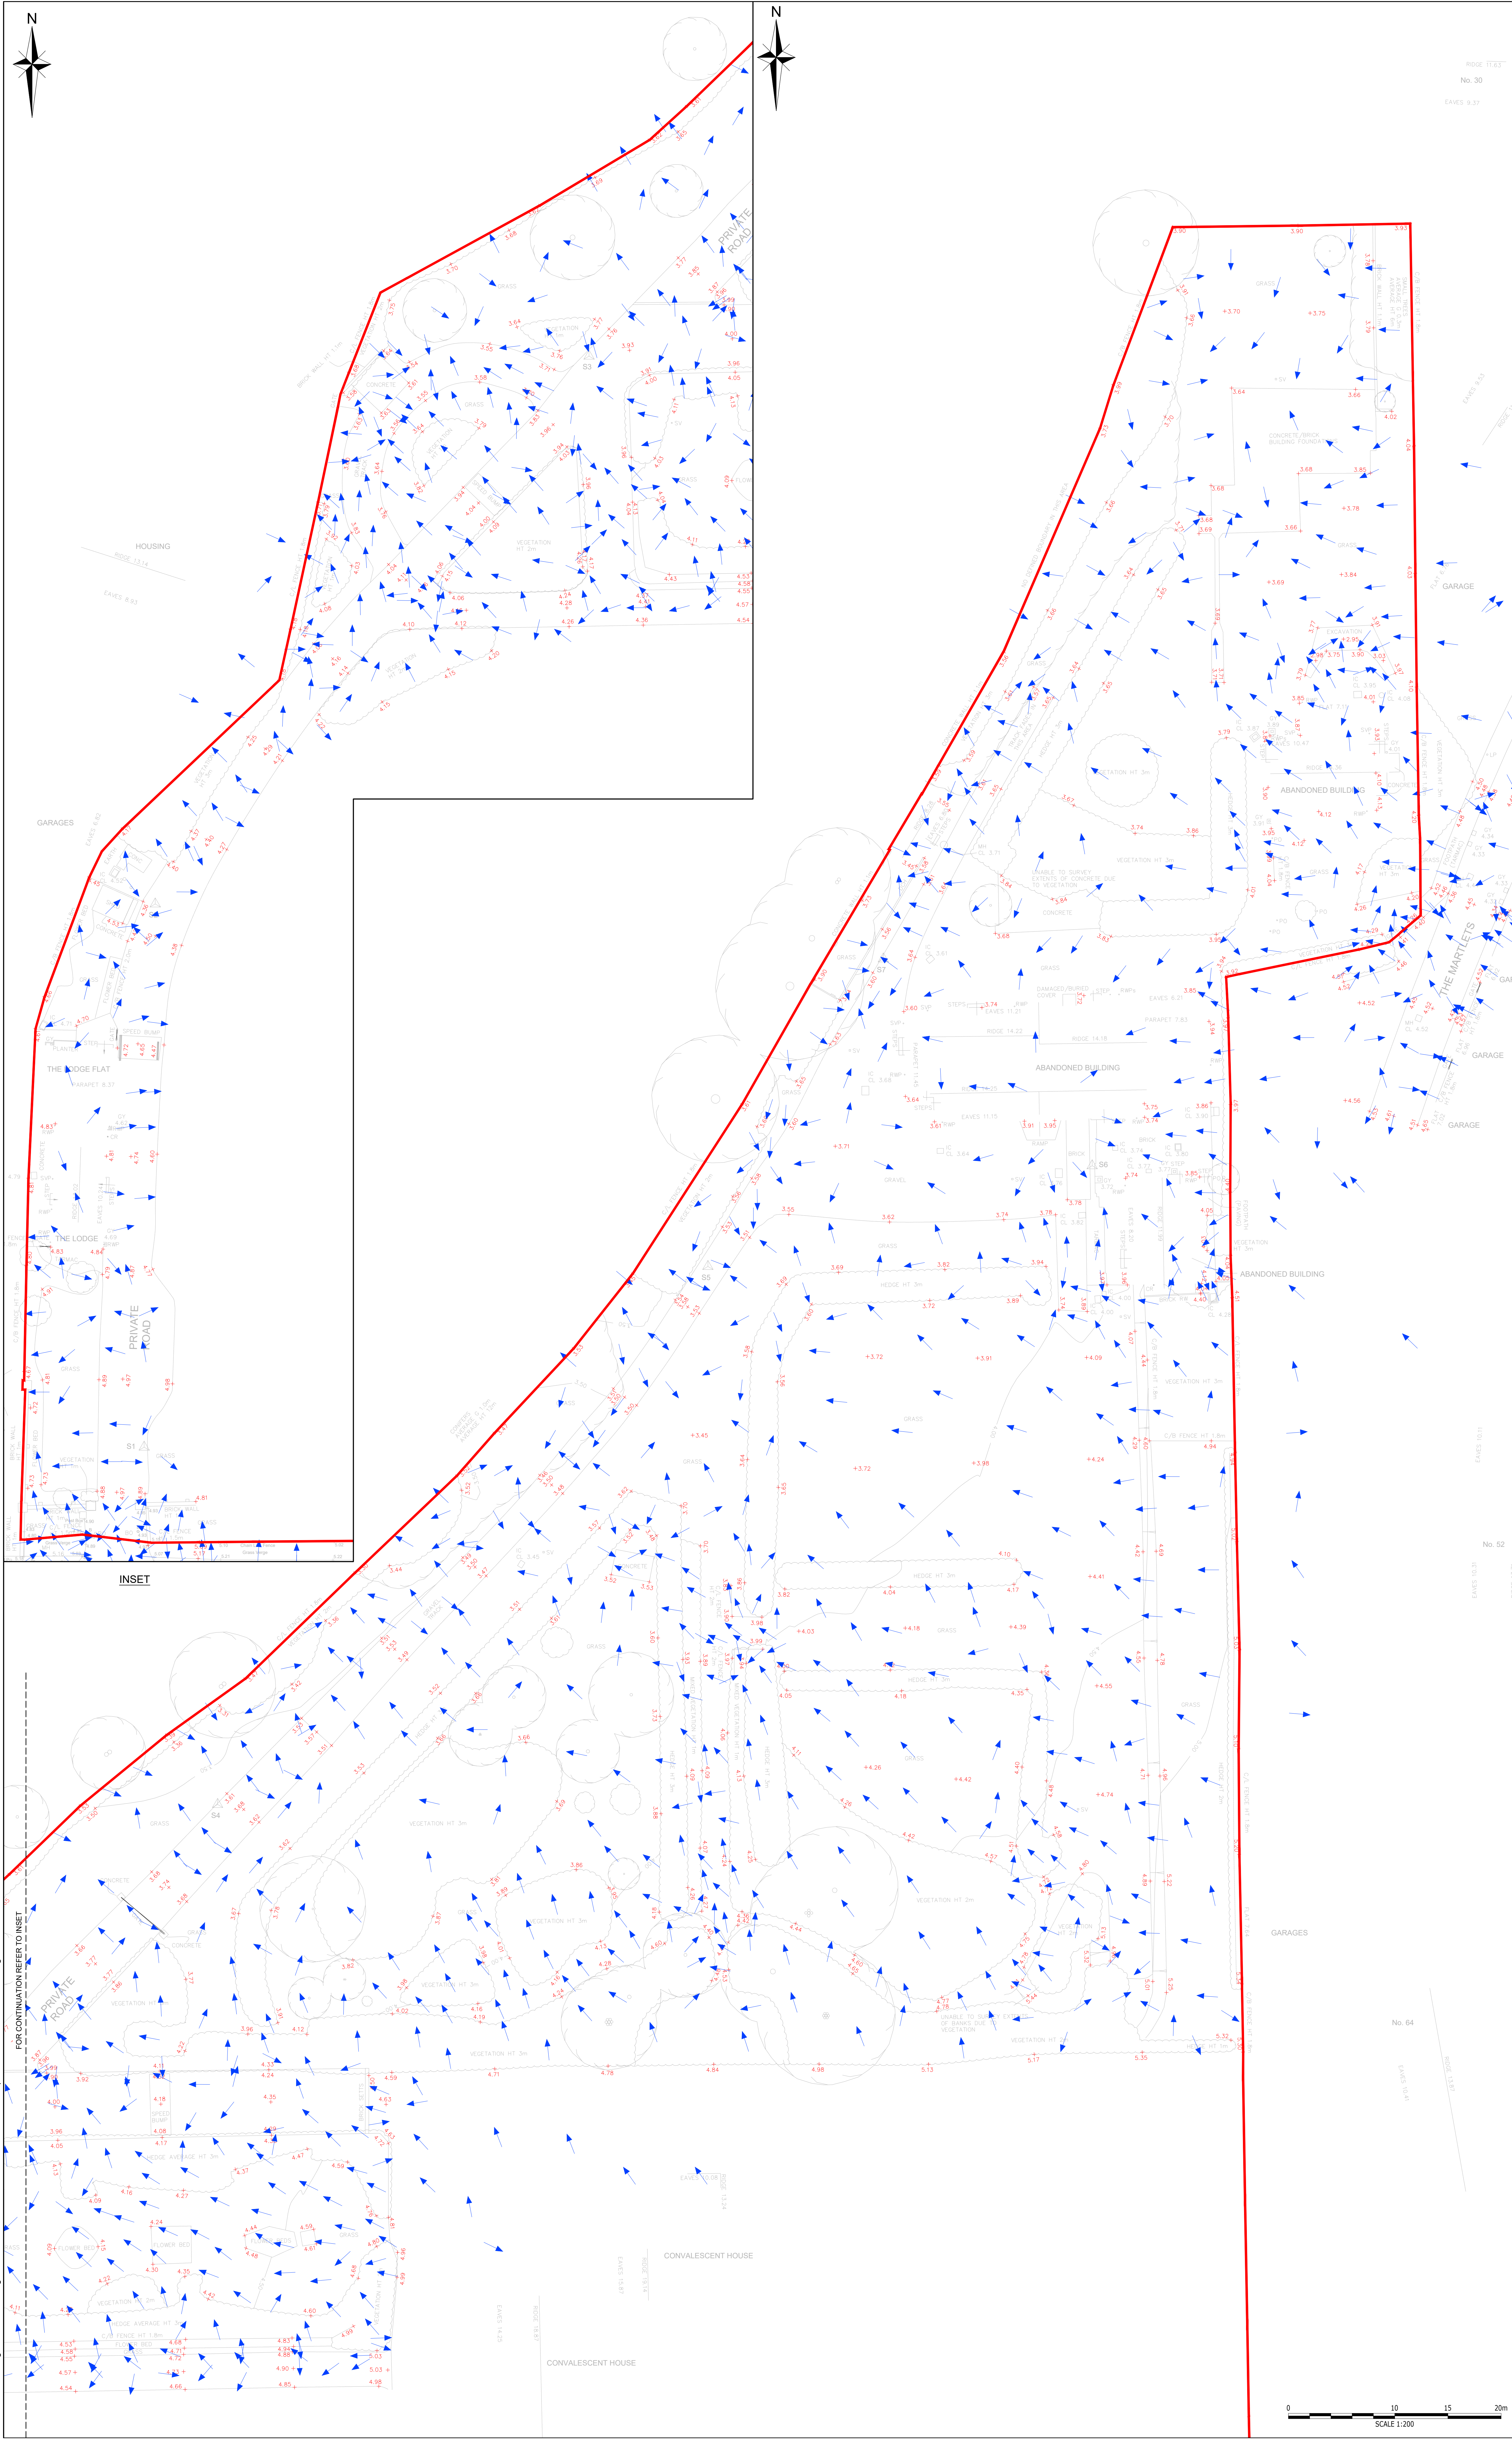

NOTES

1. EXISTING GROUND LEVELS (SHOWN TO AN ORDNANCE DATUM) AND EXISTING DRAINAGE FEATURES ARE BASED ON "TK SURVEYS" TOPOGRAPHICAL SURVEY - JOB NO. 30439 DATED OCTOBER 2021. ODYSSEY ASSUMES NO RESPONSIBILITY ON THE LEVEL OF ACCURACY OF SURVEY INFORMATION PROVIDED.

KEY:

SITE BOUNDARY

-5.32 EXISTING LEVELS

INDICATIVE EXISTING OVERLAND FLOW DIRECTION

Scale

1:200 @A0

Date

MAR 25

Designed

AK

Drawn

AK

Checked

BAC

Approved

BAC

Job No

25-043

Drawing No

25-043-SK002

Rev

-

Client

MACAR HOMES (RUSTINGTON) LTD

Drawing Title

PRE-DEVELOPMENT OVERLAND FLOW ROUTES

Job Title

SEA ROAD RUSTINGTON, WEST SUSSEX

Revis

Amendments

Drawn

Checked

Appr

Draw

ODYSSEY

Unit 1 Puckwell Farm
Grove Lane
Rustington, BN11 9JL

Telephone: 01756 527066
Fax: 01756 221144
© info@odysseyconsult.co.uk
www.odysseyconsult.co.uk