



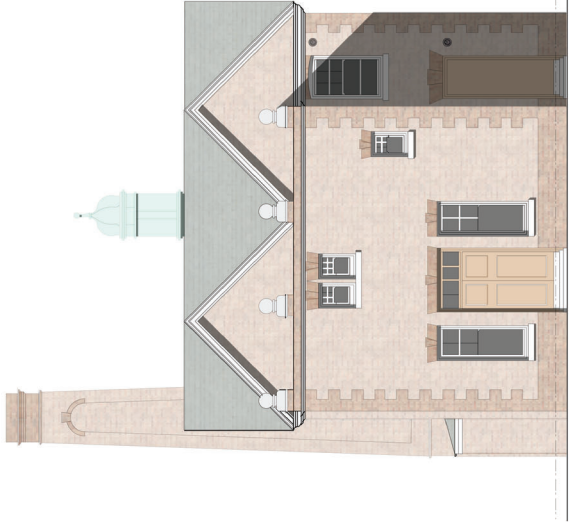

4 East Elevation
Scale: 1:100




5 West Elevation
Scale: 1:100

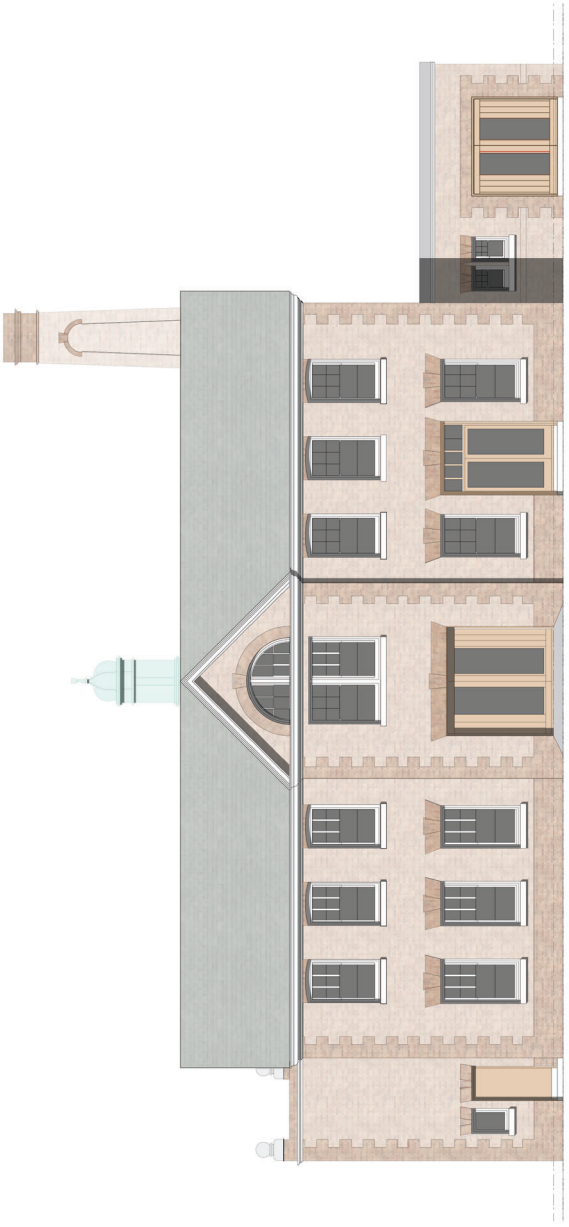


3 South Elevation
Scale: 1:100



6 North Elevation
Scale: 1:100

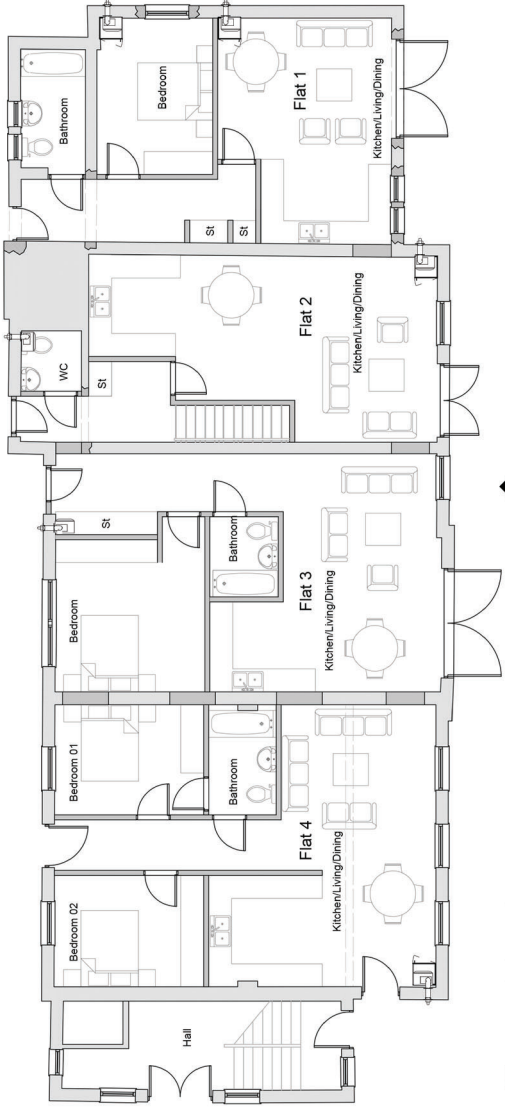


1 Ground Floor Plan
Scale: 1:100

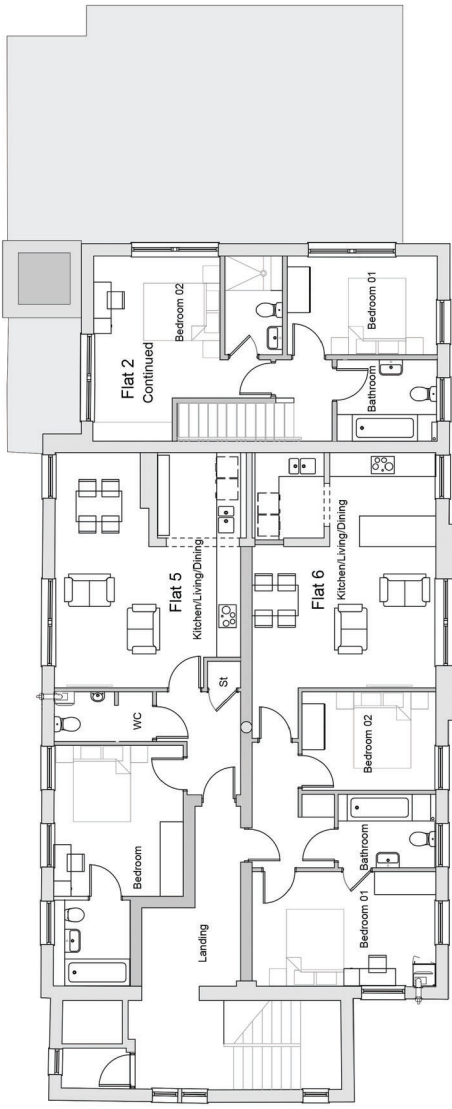

2 First Floor Plan
Scale: 1:100

Area Schedule		
Flat 1	1 Bedroom	55.4m ²
Flat 2	2 Bedrooms	93.2m ²
Flat 3	1 Bedroom	62.8m ²
Flat 4	2 Bedrooms	74.9m ²
Flat 5	1 Bedroom	57.5m ²
Flat 6	2 Bedrooms	66.9m ²

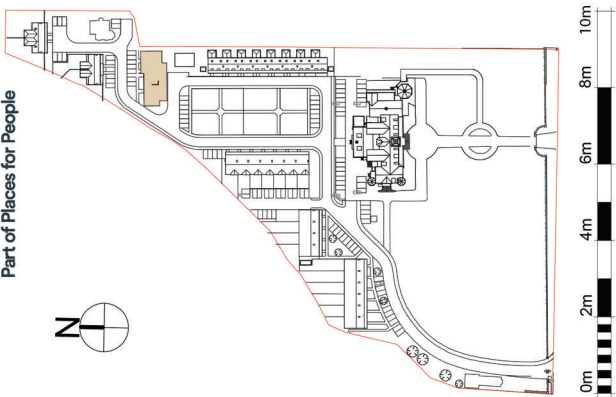

ISSUE/REVISION	DATE	DESCRIPTION	BY
B	16-11-2018	ISSUE FOR PLANNING	SK
A	12-10-2018	ISSUE FOR PLANNING	SK
KEY PLAN			