




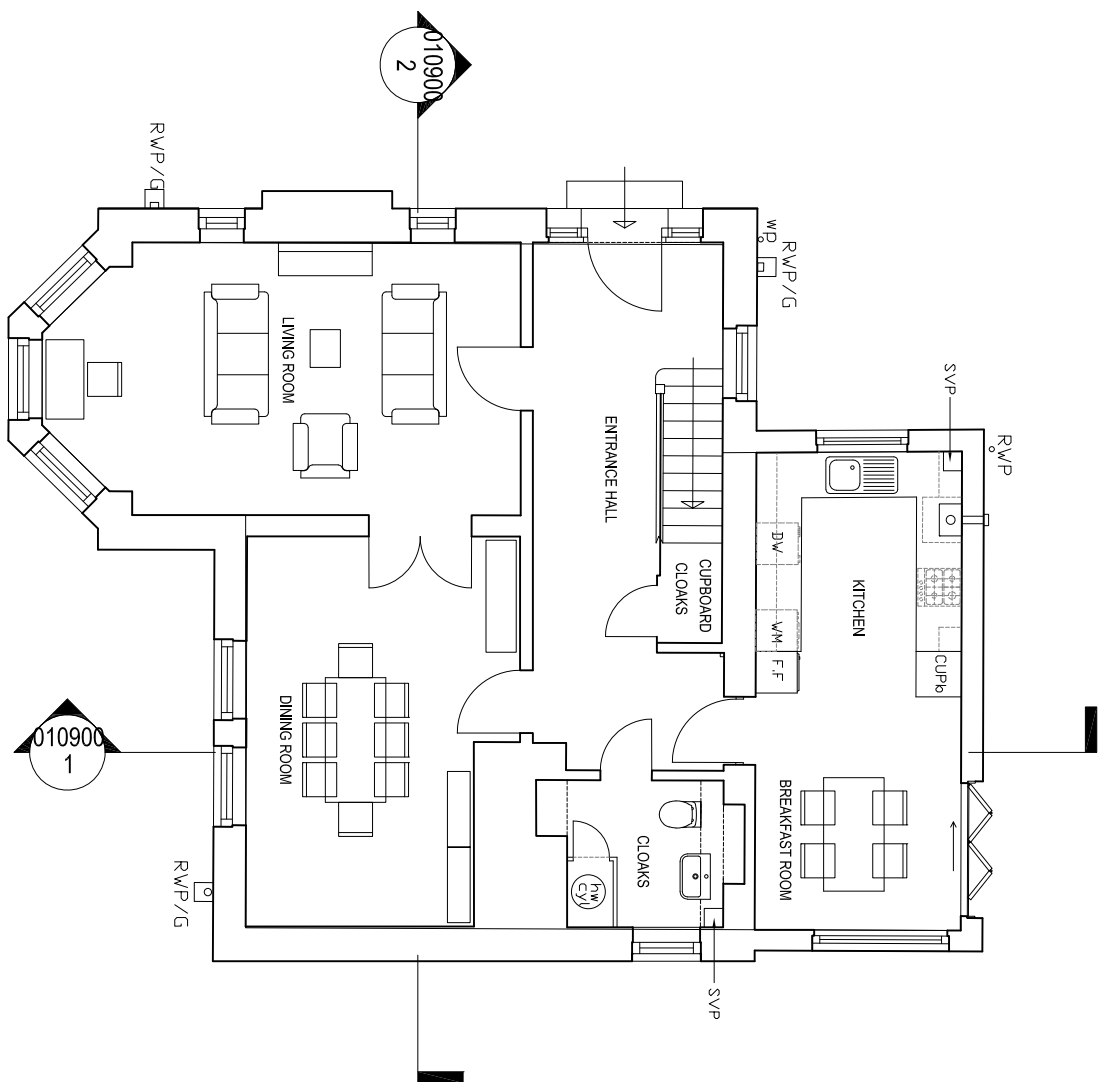


Ground Floor Plan
Scale: 1 : 100

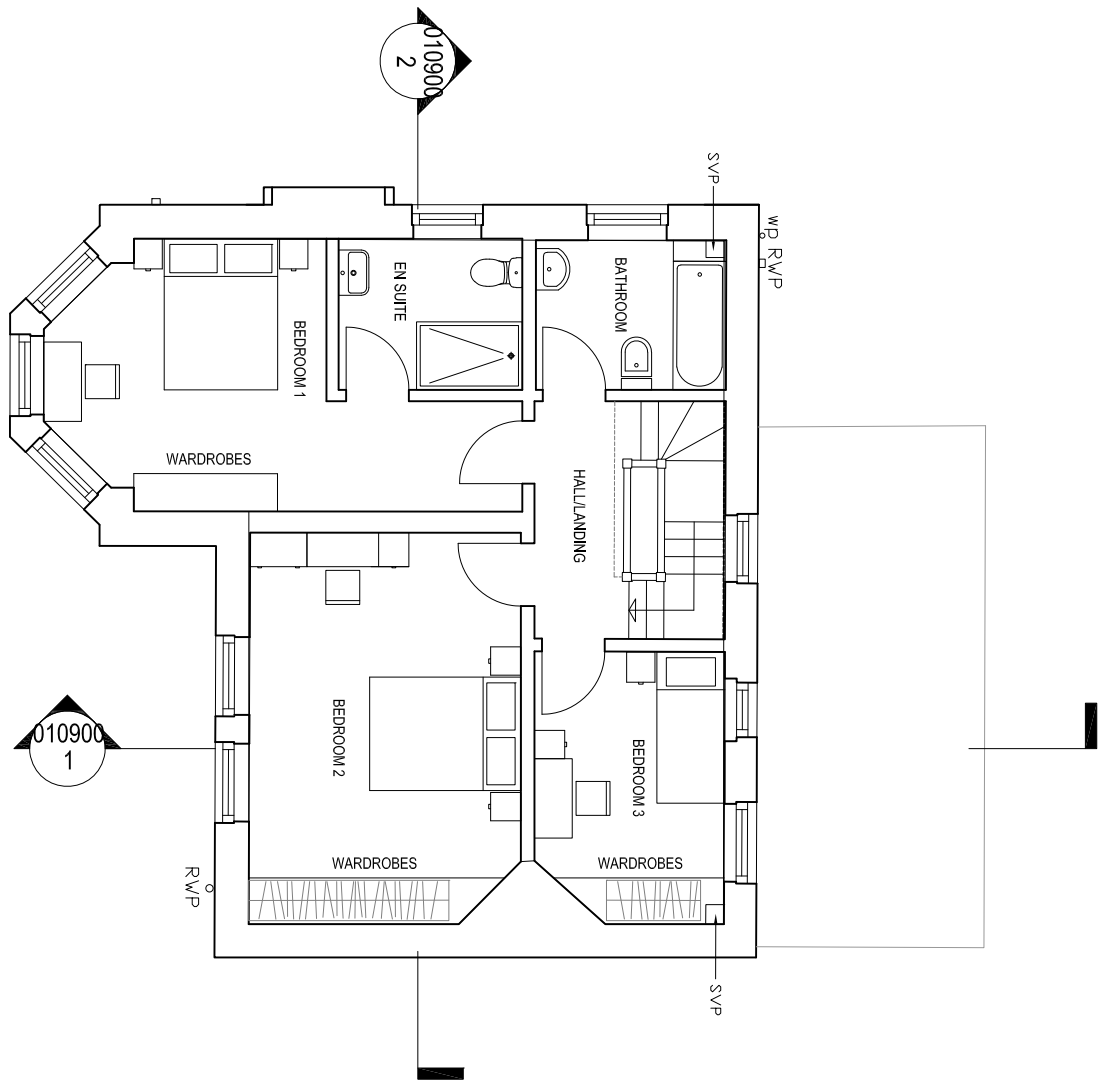


First Floor Plan
Scale: 1 : 100

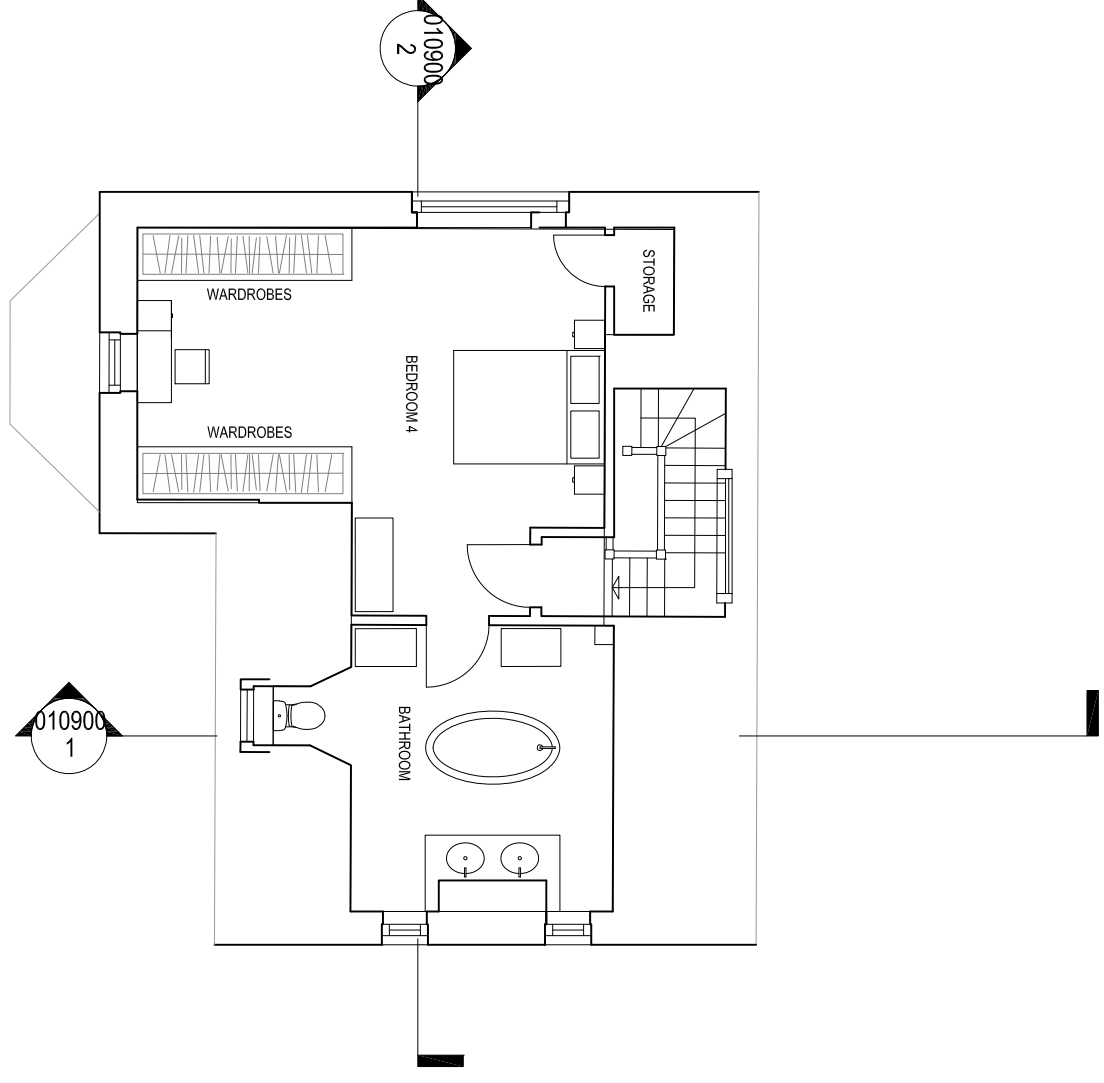


Second Floor Plan
Scale: 1 : 100

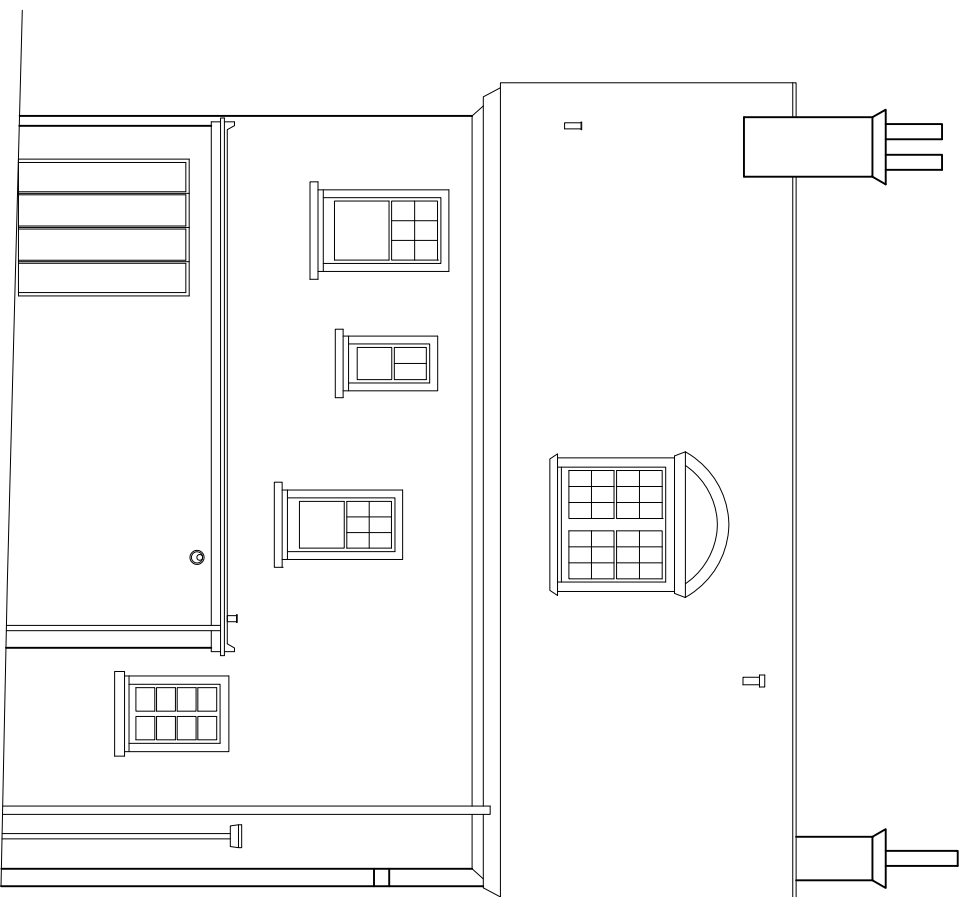


NORTH ELEVATION
Scale: 1 : 100

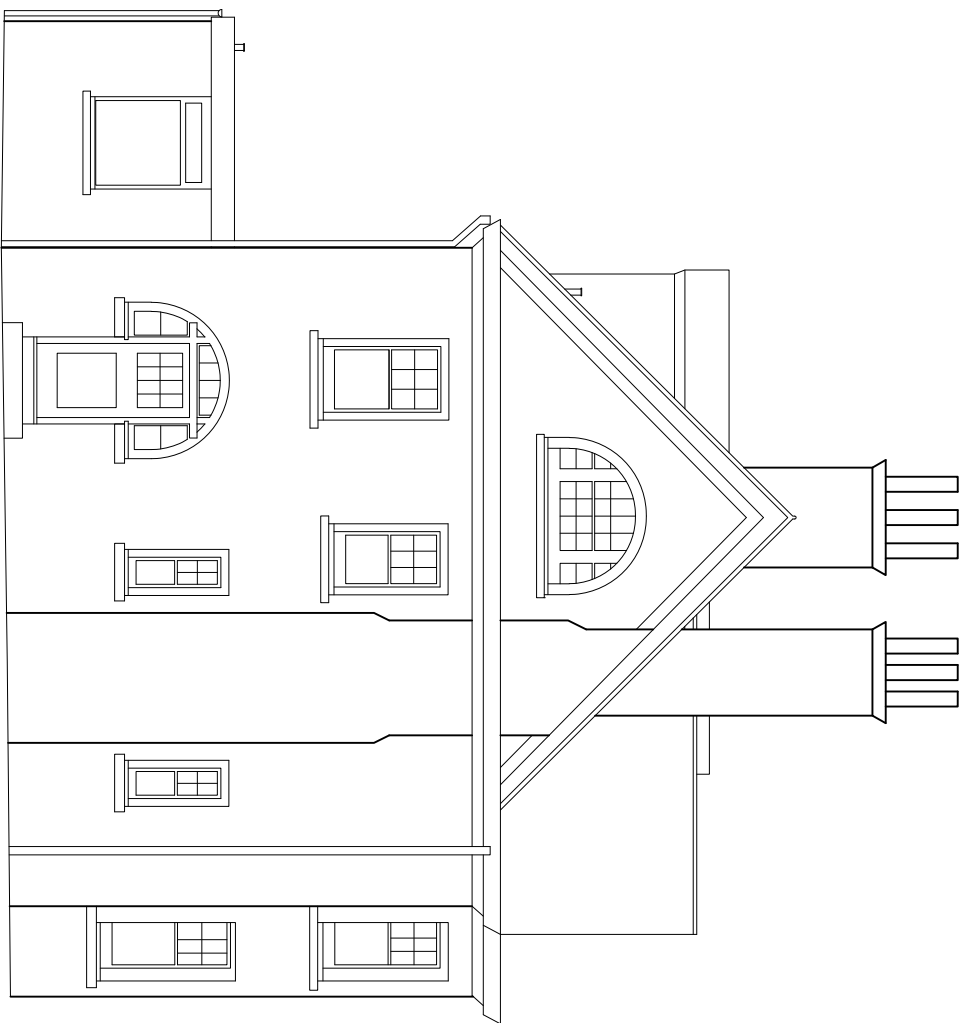


WEST ELEVATION
Scale: 1 : 100

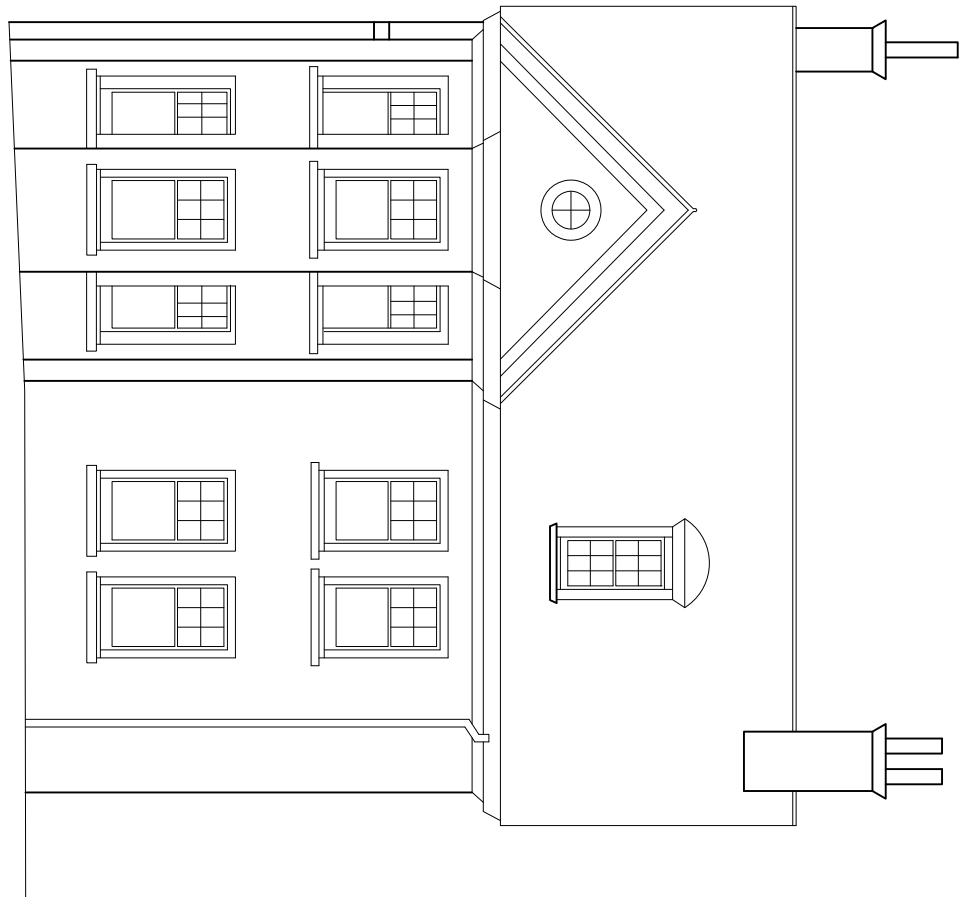


SOUTH ELEVATION
Scale: 1 : 100

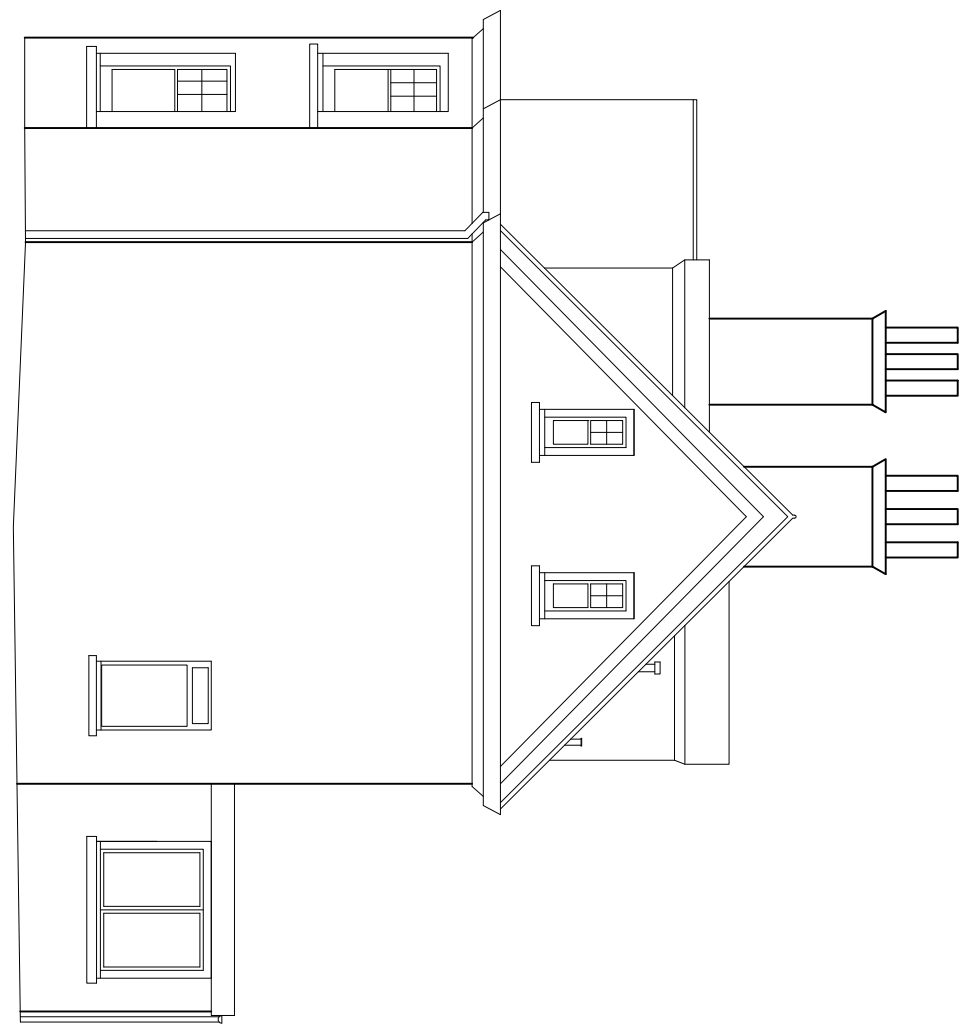


EAST ELEVATION
Scale: 1 : 100

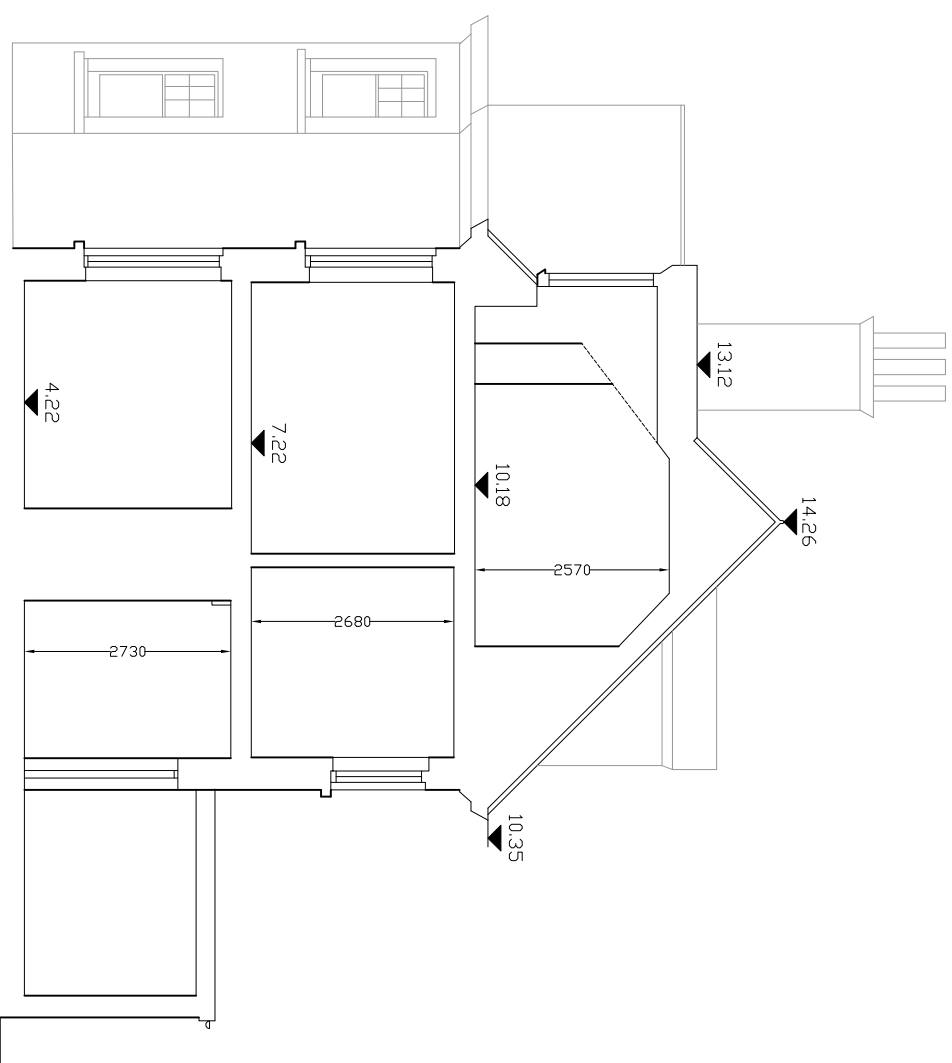

SECTION 1
Scale: 1 : 100

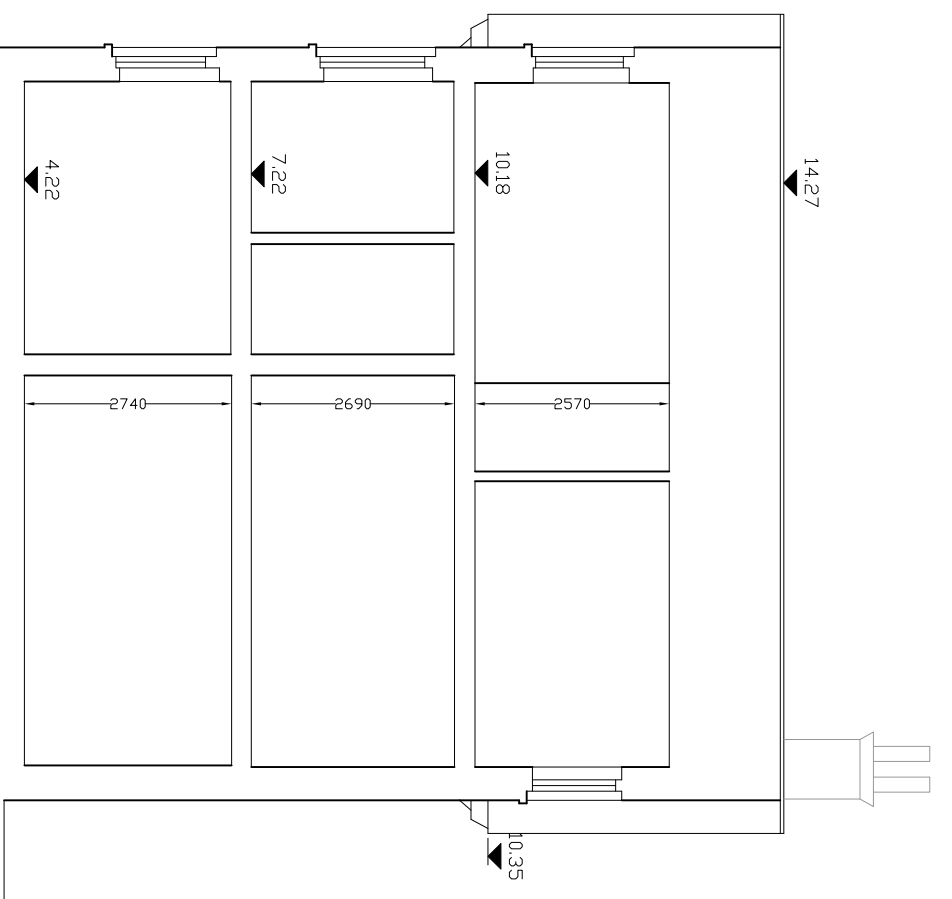

SECTION 2
Scale: 1 : 100

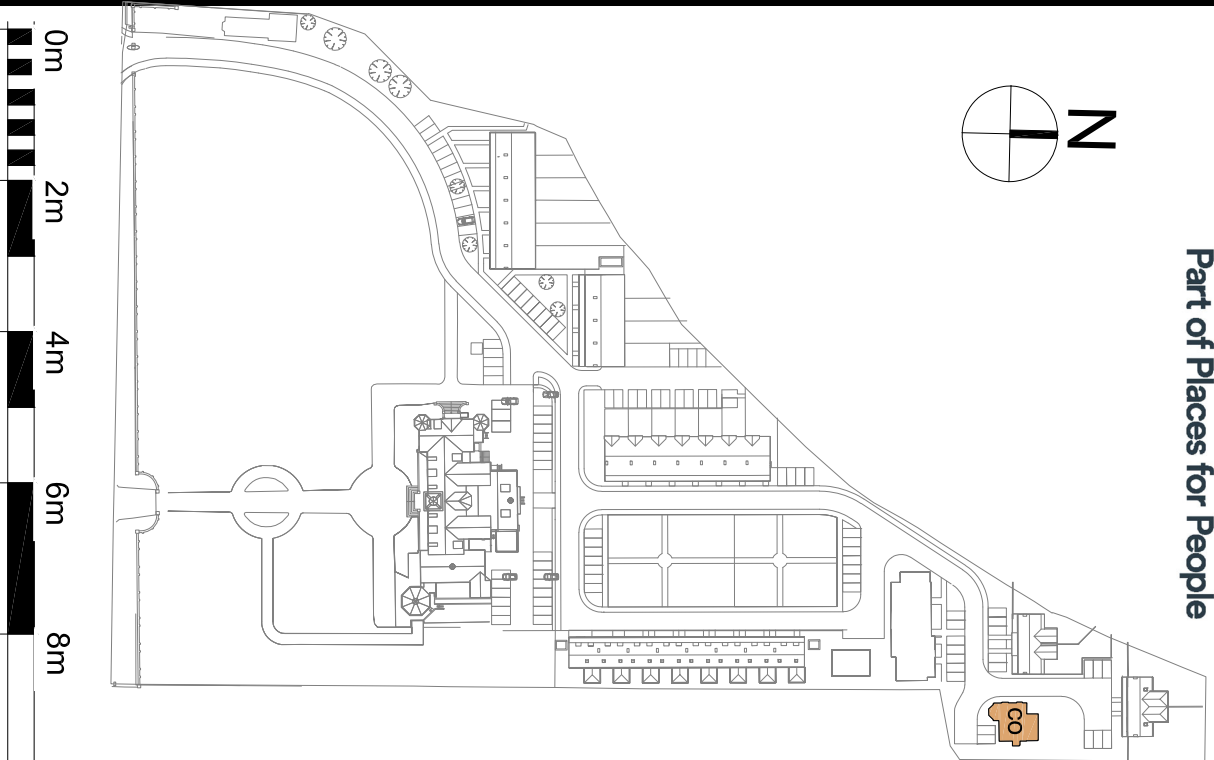

ISSUE/REVISION	DATE	DESCRIPTION	BY
B	06-04-2019	ISSUE FOR PLANNING	SK
A	05-04-2019	ISSUE FOR PLANNING	SK
IR	DATE	DESCRIPTION	BY