




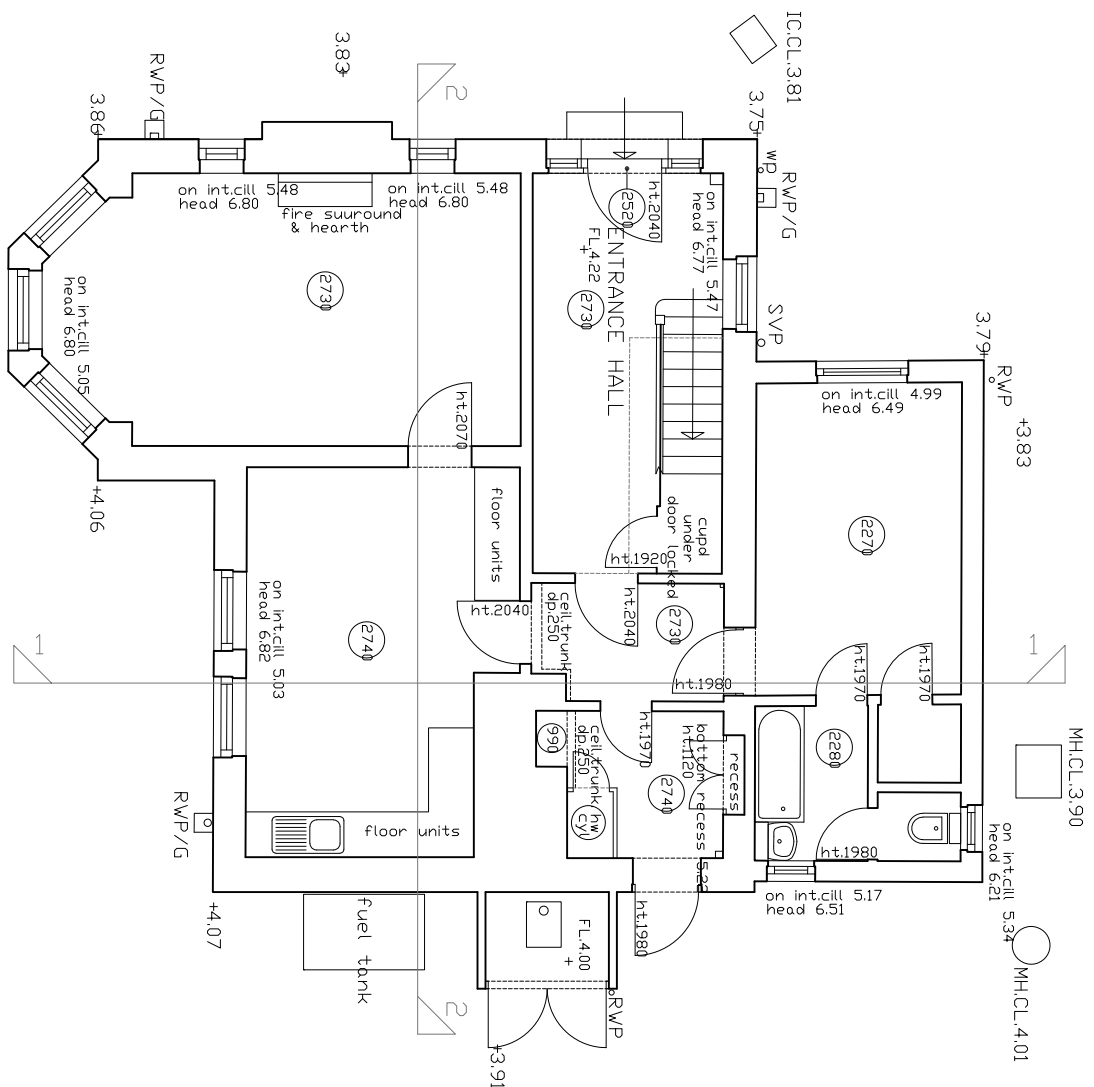


Ground Floor Plan
Scale: 1:100

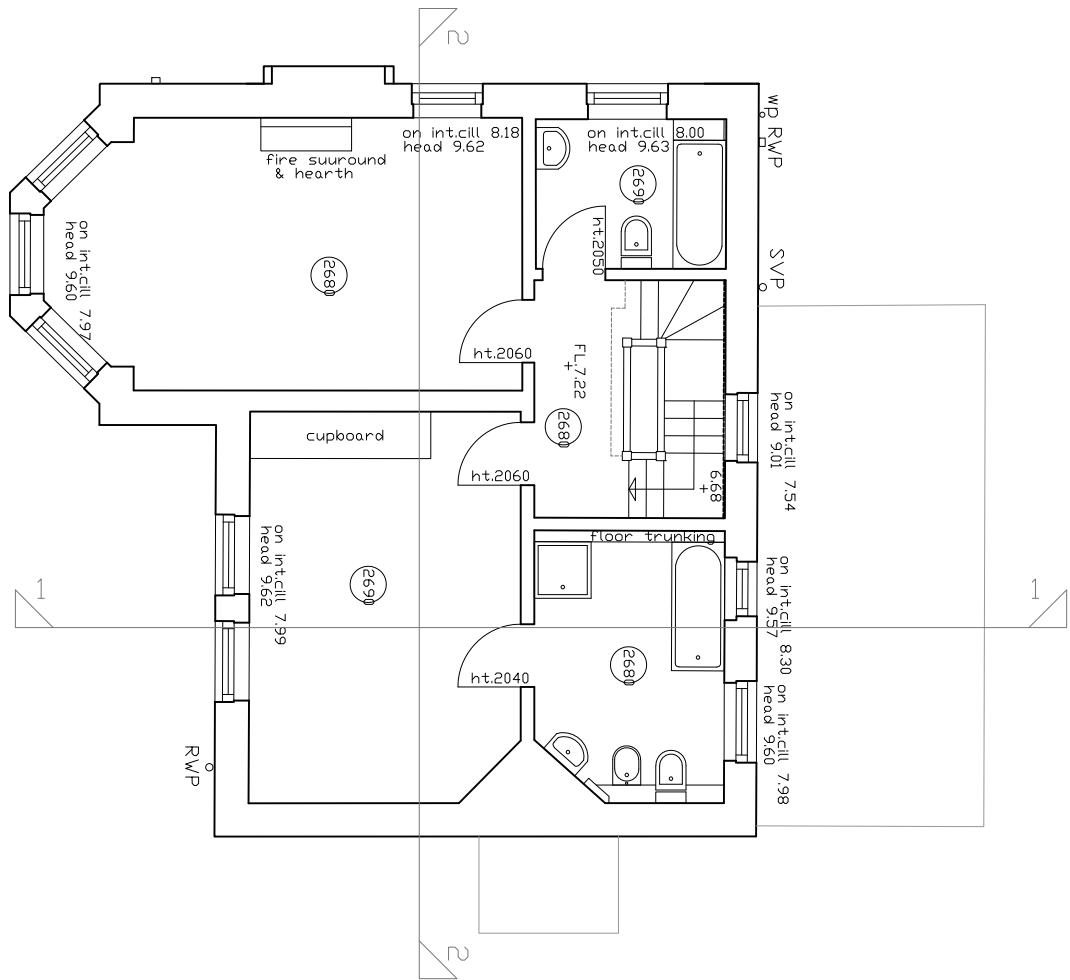


First Floor Plan
Scale: 1:100

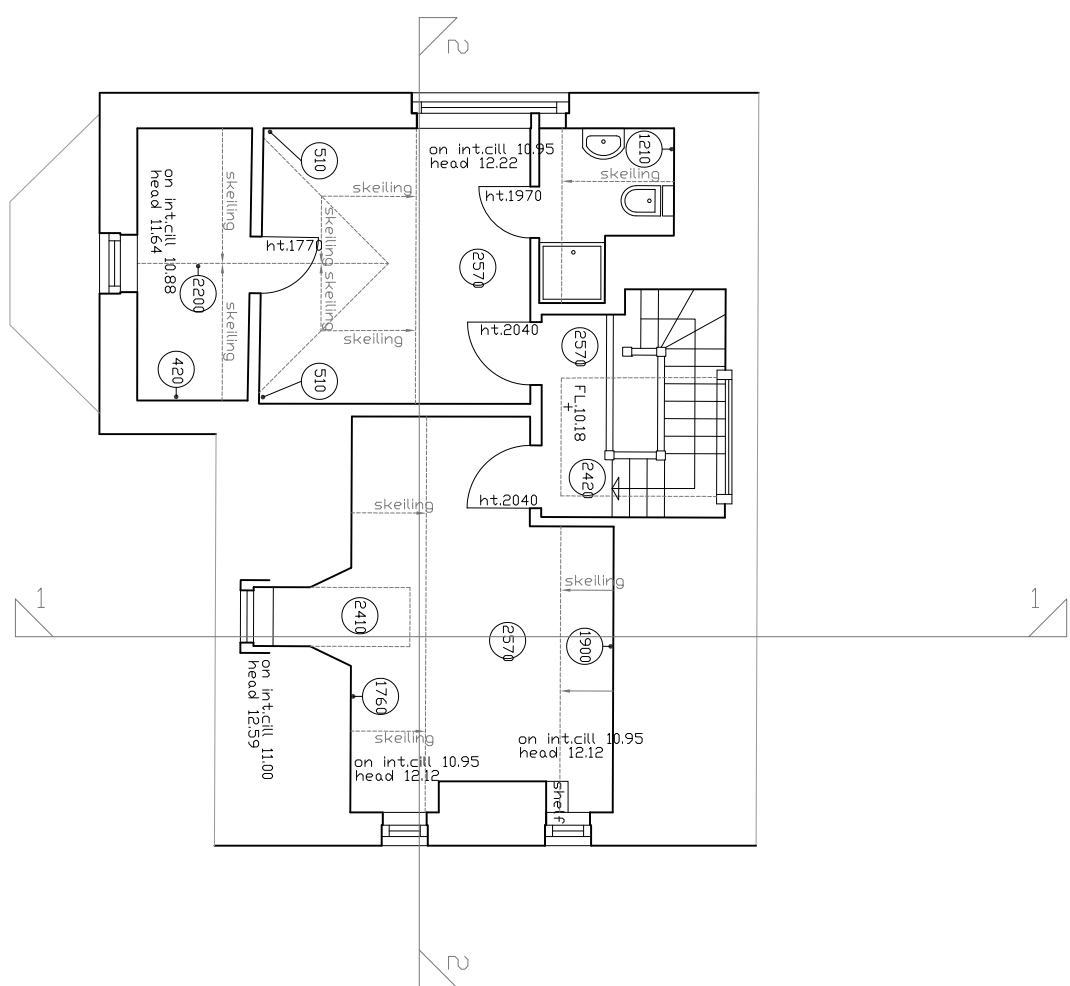


Second Floor Plan
Scale: 1:100

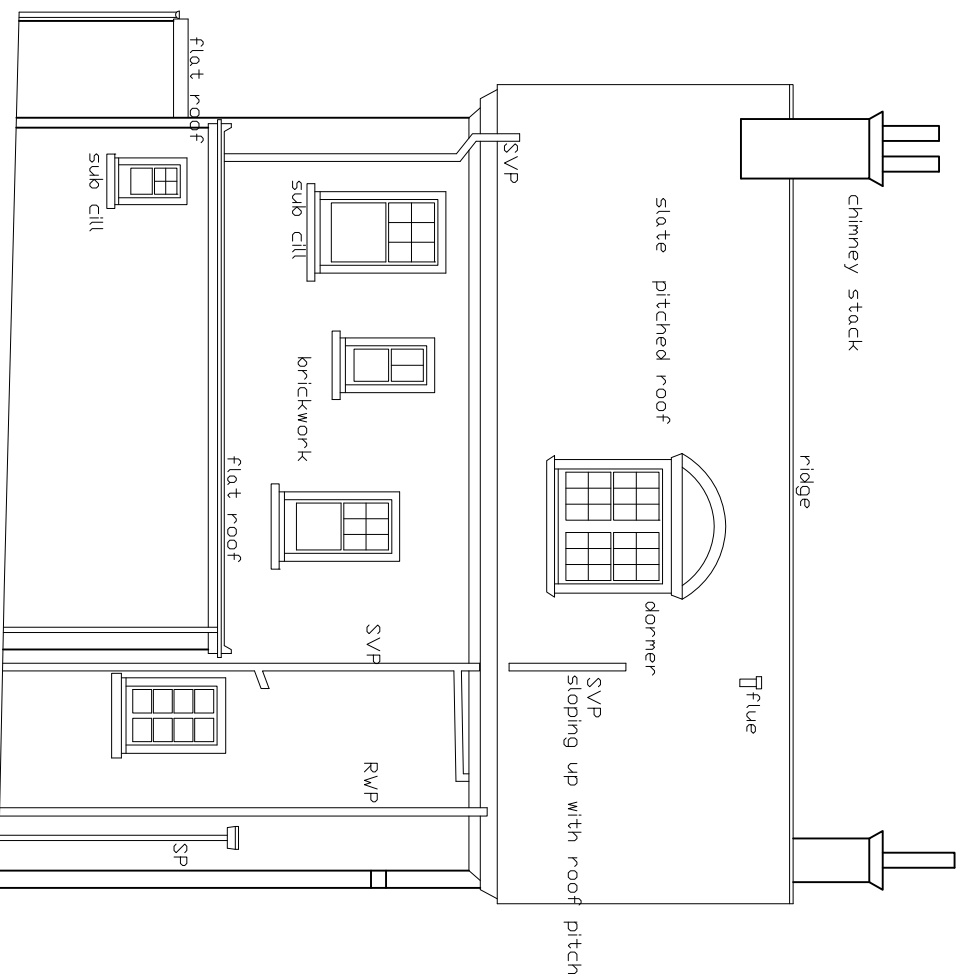


NORTH ELEVATION
Scale: 1:100

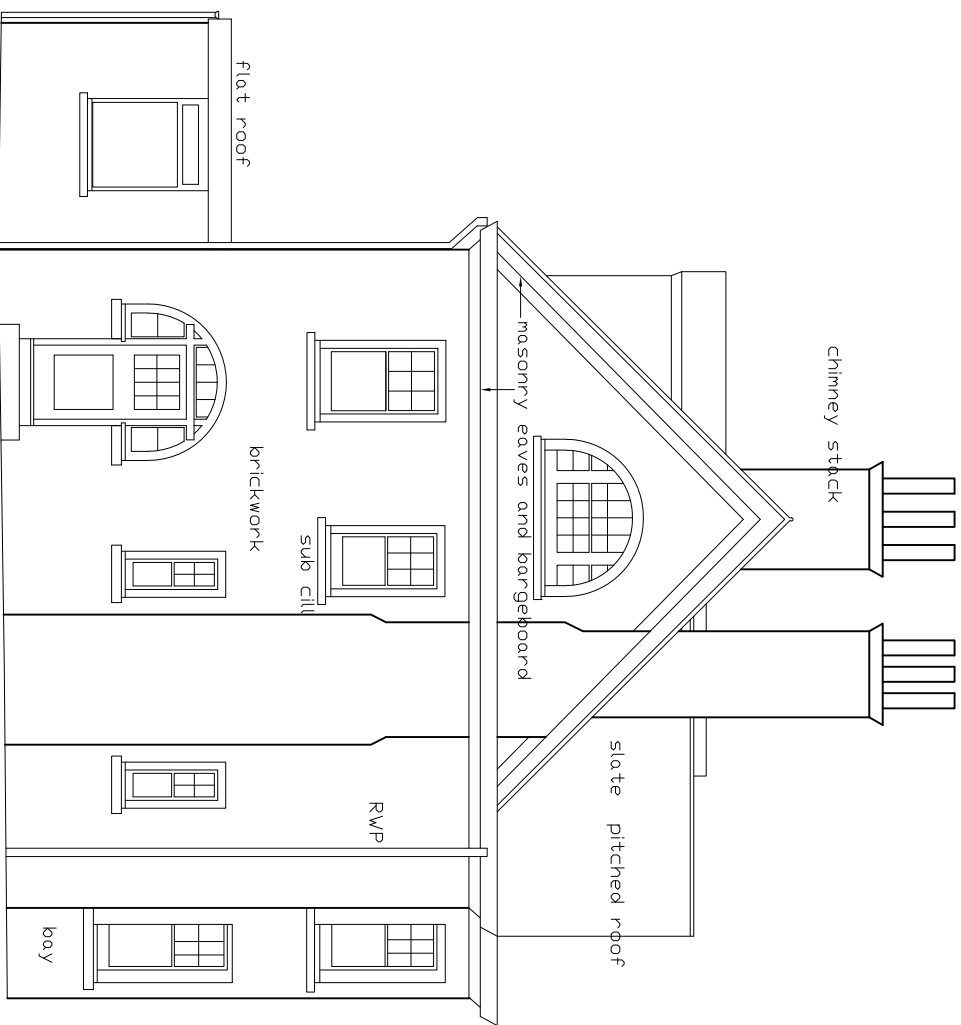


WEST ELEVATION
Scale: 1:100

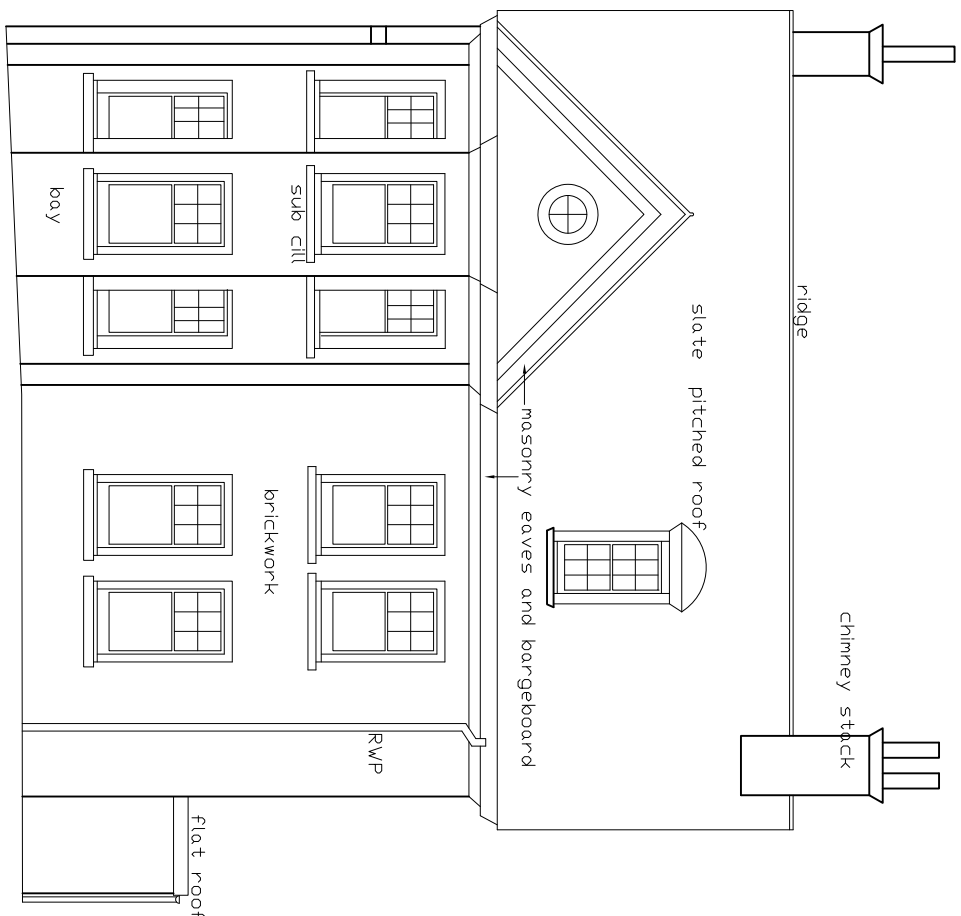


SOUTH ELEVATION
Scale: 1:100

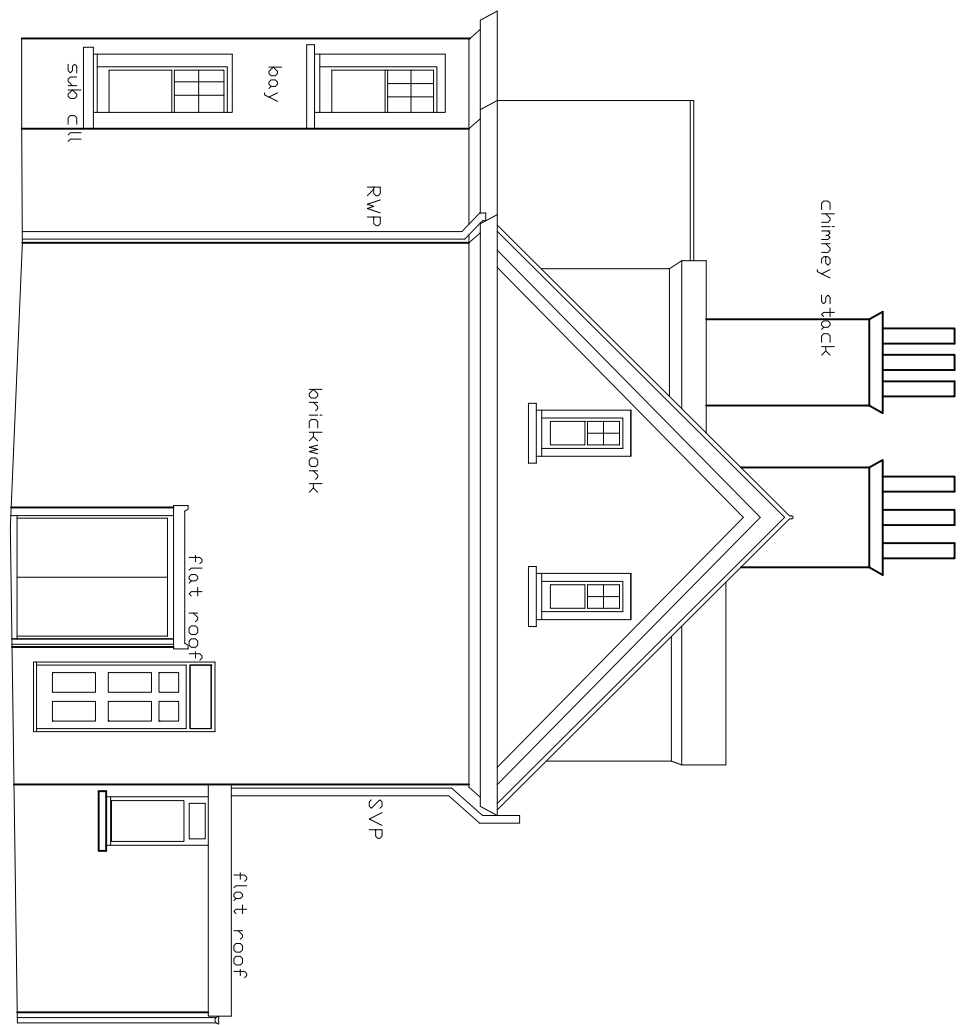


EAST ELEVATION
Scale: 1:100

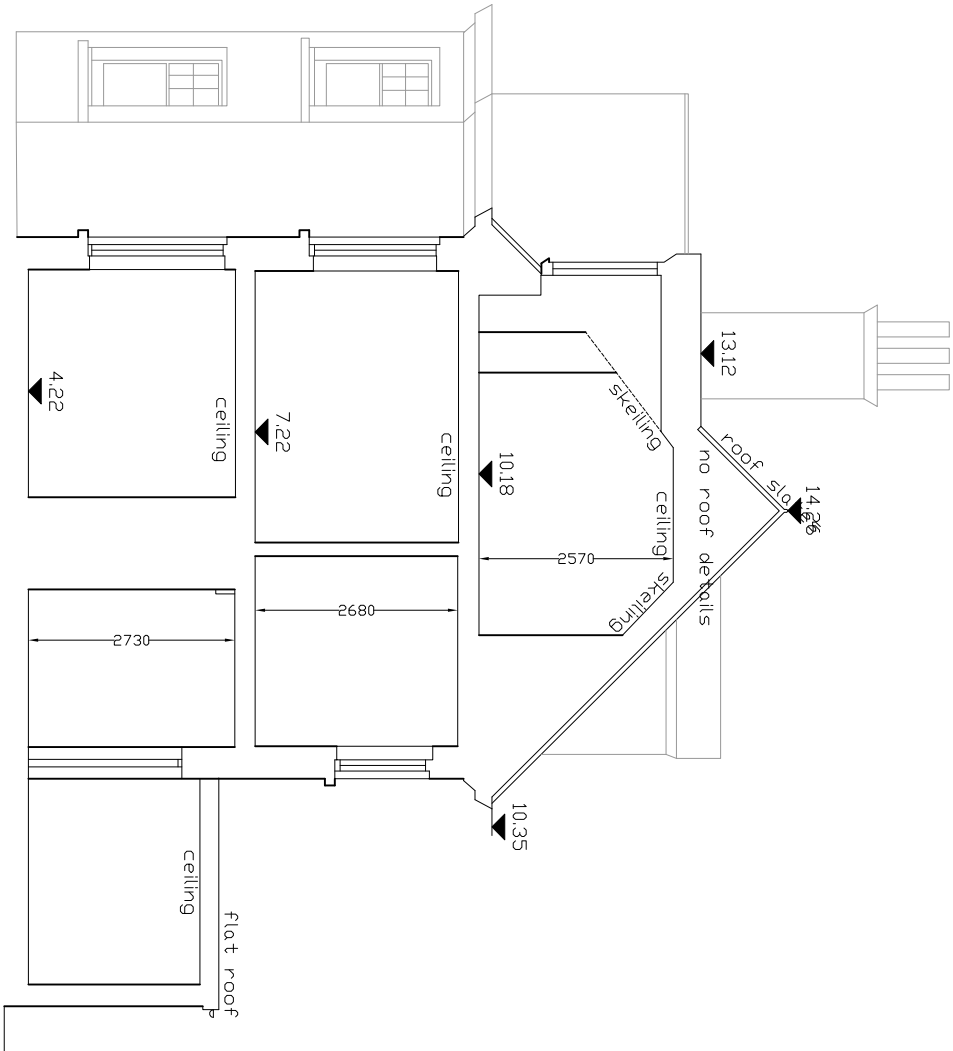

SECTION 1-1
Scale: 1:100

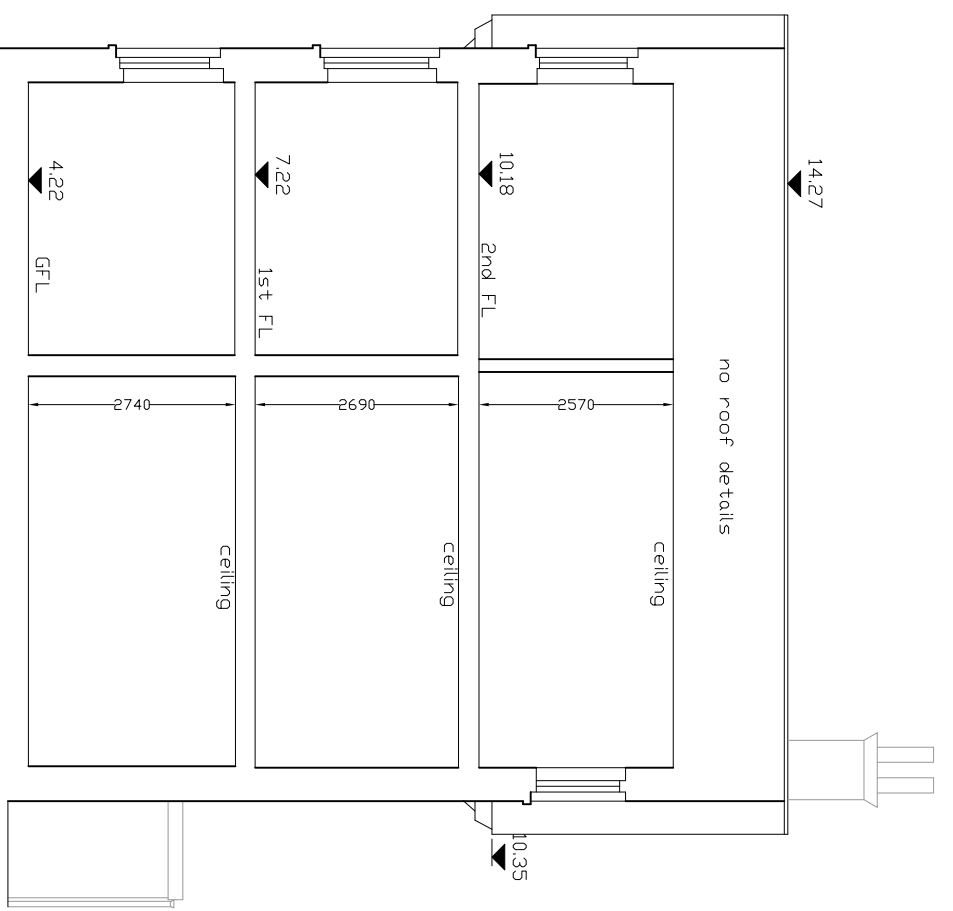

SECTION 2-2
Scale: 1:100

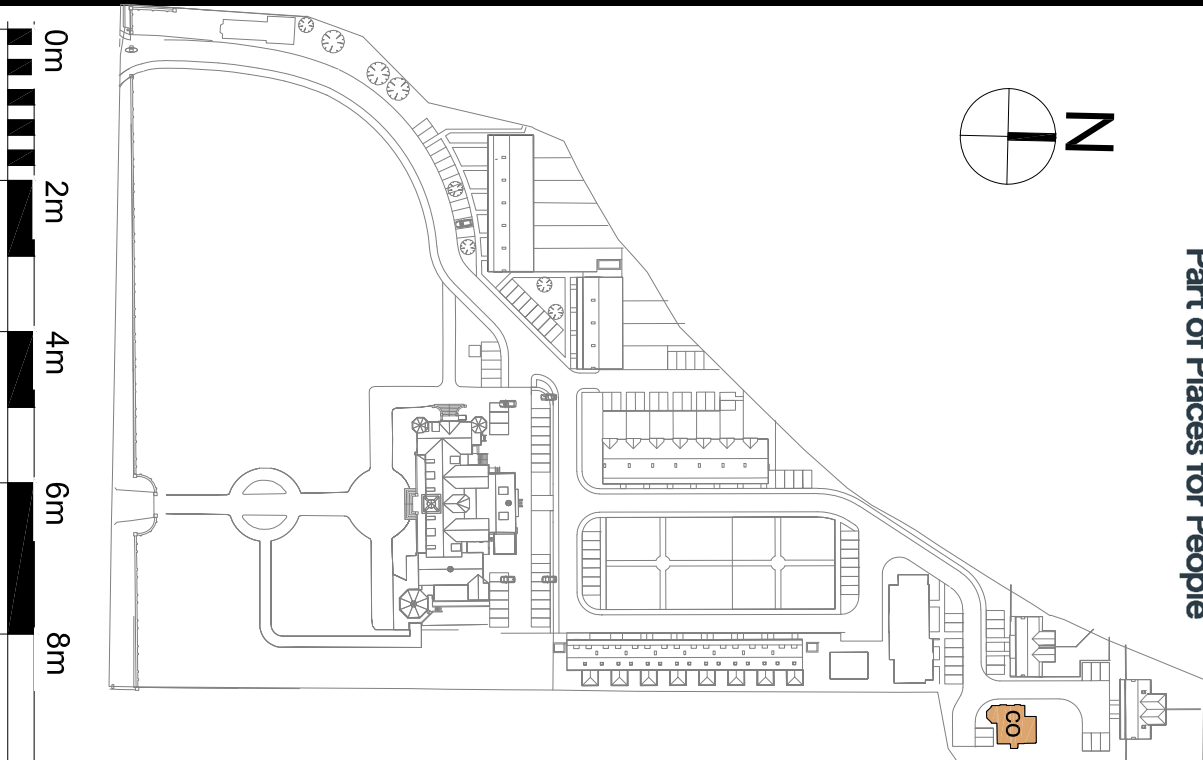

IR	DATE	ISSUE FOR PLANNING	DESCRIPTION	BY
A	05-04-2019	ISSUE FOR PLANNING		SK
IR	DATE	DESCRIPTION		BY