


PROPOSED SOUTH STREET ELEVATION AA
Scale: 1 : 200


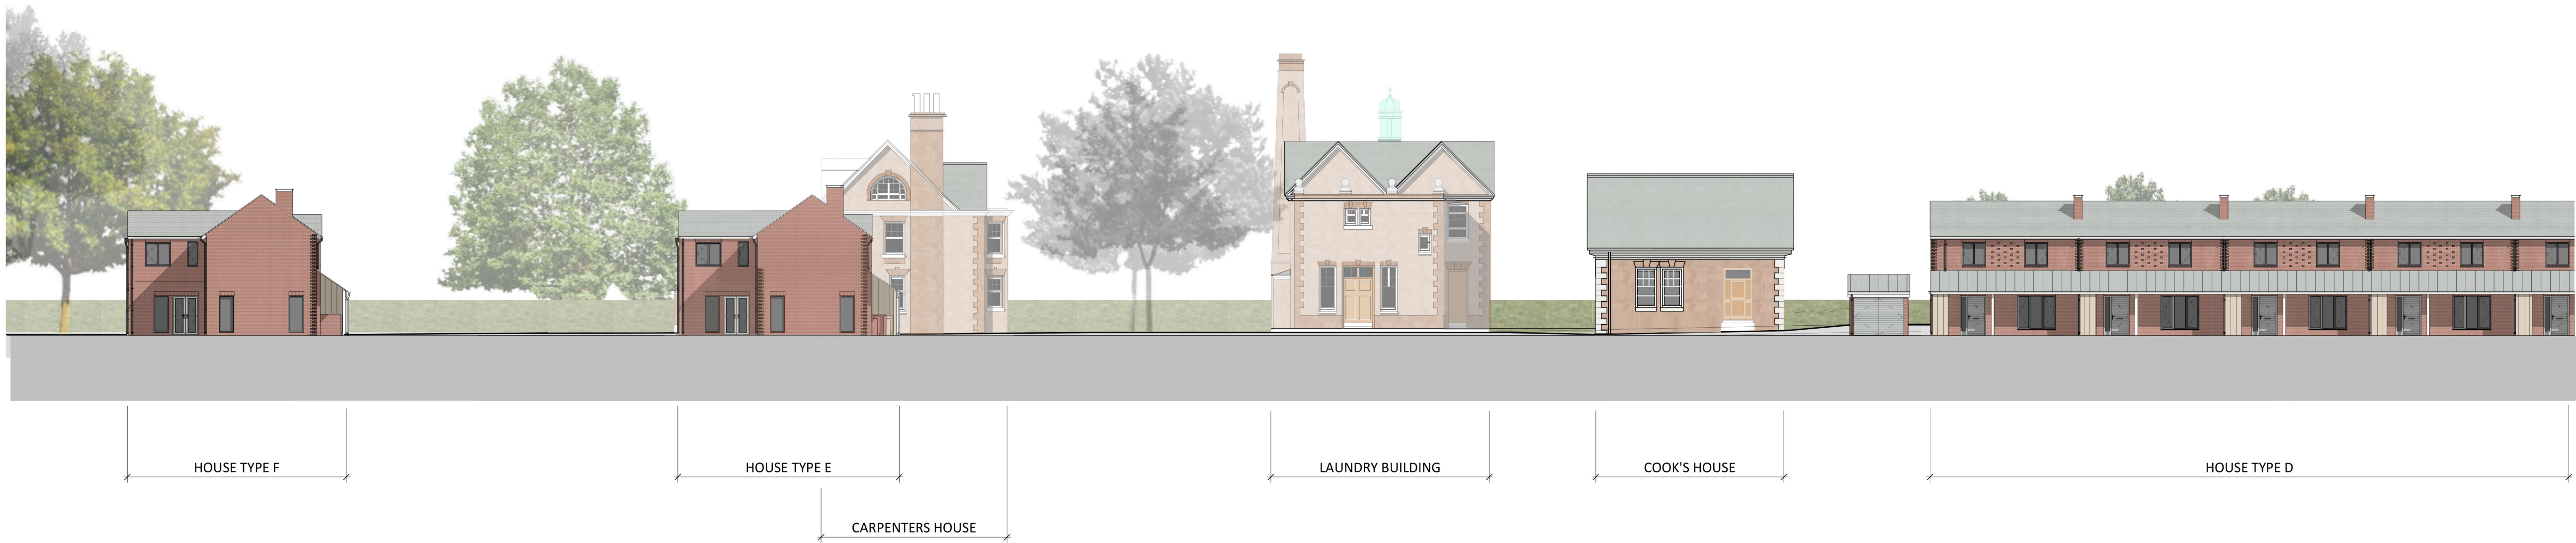


PROPOSED WEST STREET ELEVATION BB
Scale: 1 : 200

PROJECT

Rustington Convalescent
Home

CLIENT

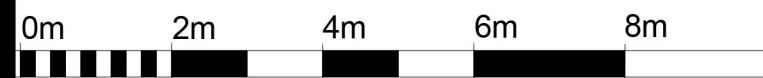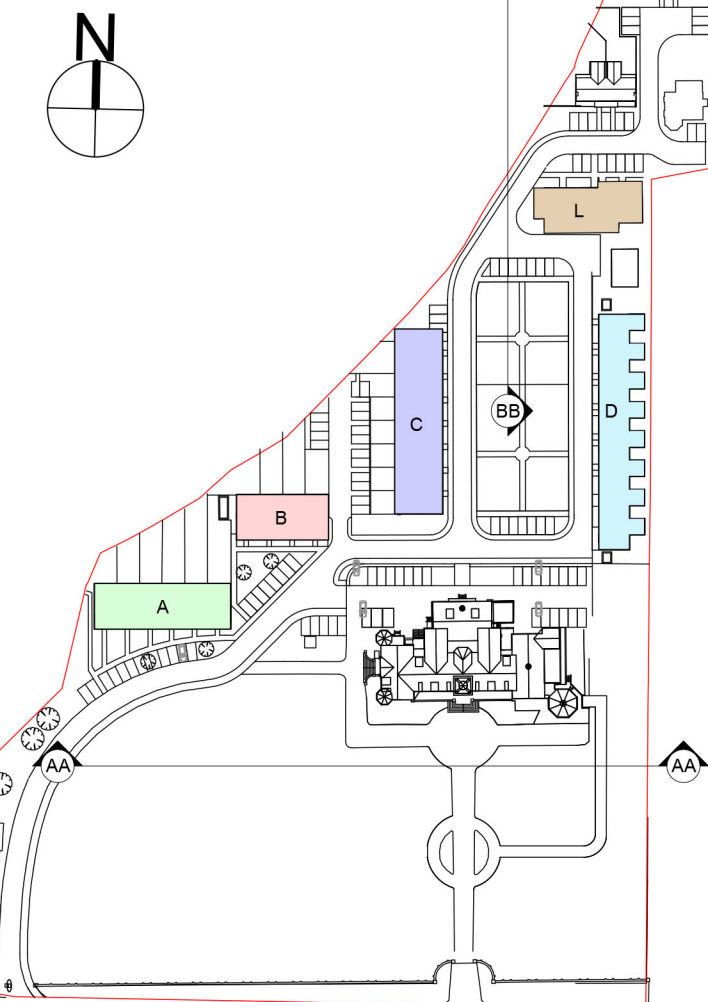

AUTHORITY
APPROVAL

ISSUE/REVISION

I/R	DATE	DESCRIPTION	BY
D	16-11-2018	ISSUE FOR PLANNING	SK
C	31-10-2018	ISSUE FOR PLANNING	SK
B	12-10-2018	ISSUE FOR PLANNING	SK
A	27-09-2018	ISSUE FOR COMMENTS	SK

KEY PLAN

PROJECT NUMBER

0028

SHEET TITLE

STREET ELEVATIONS - AA & BB

1 : 200 @ A1

SHEET NUMBER

0028 PBA ZZ ZZ DR A 020010 -D