



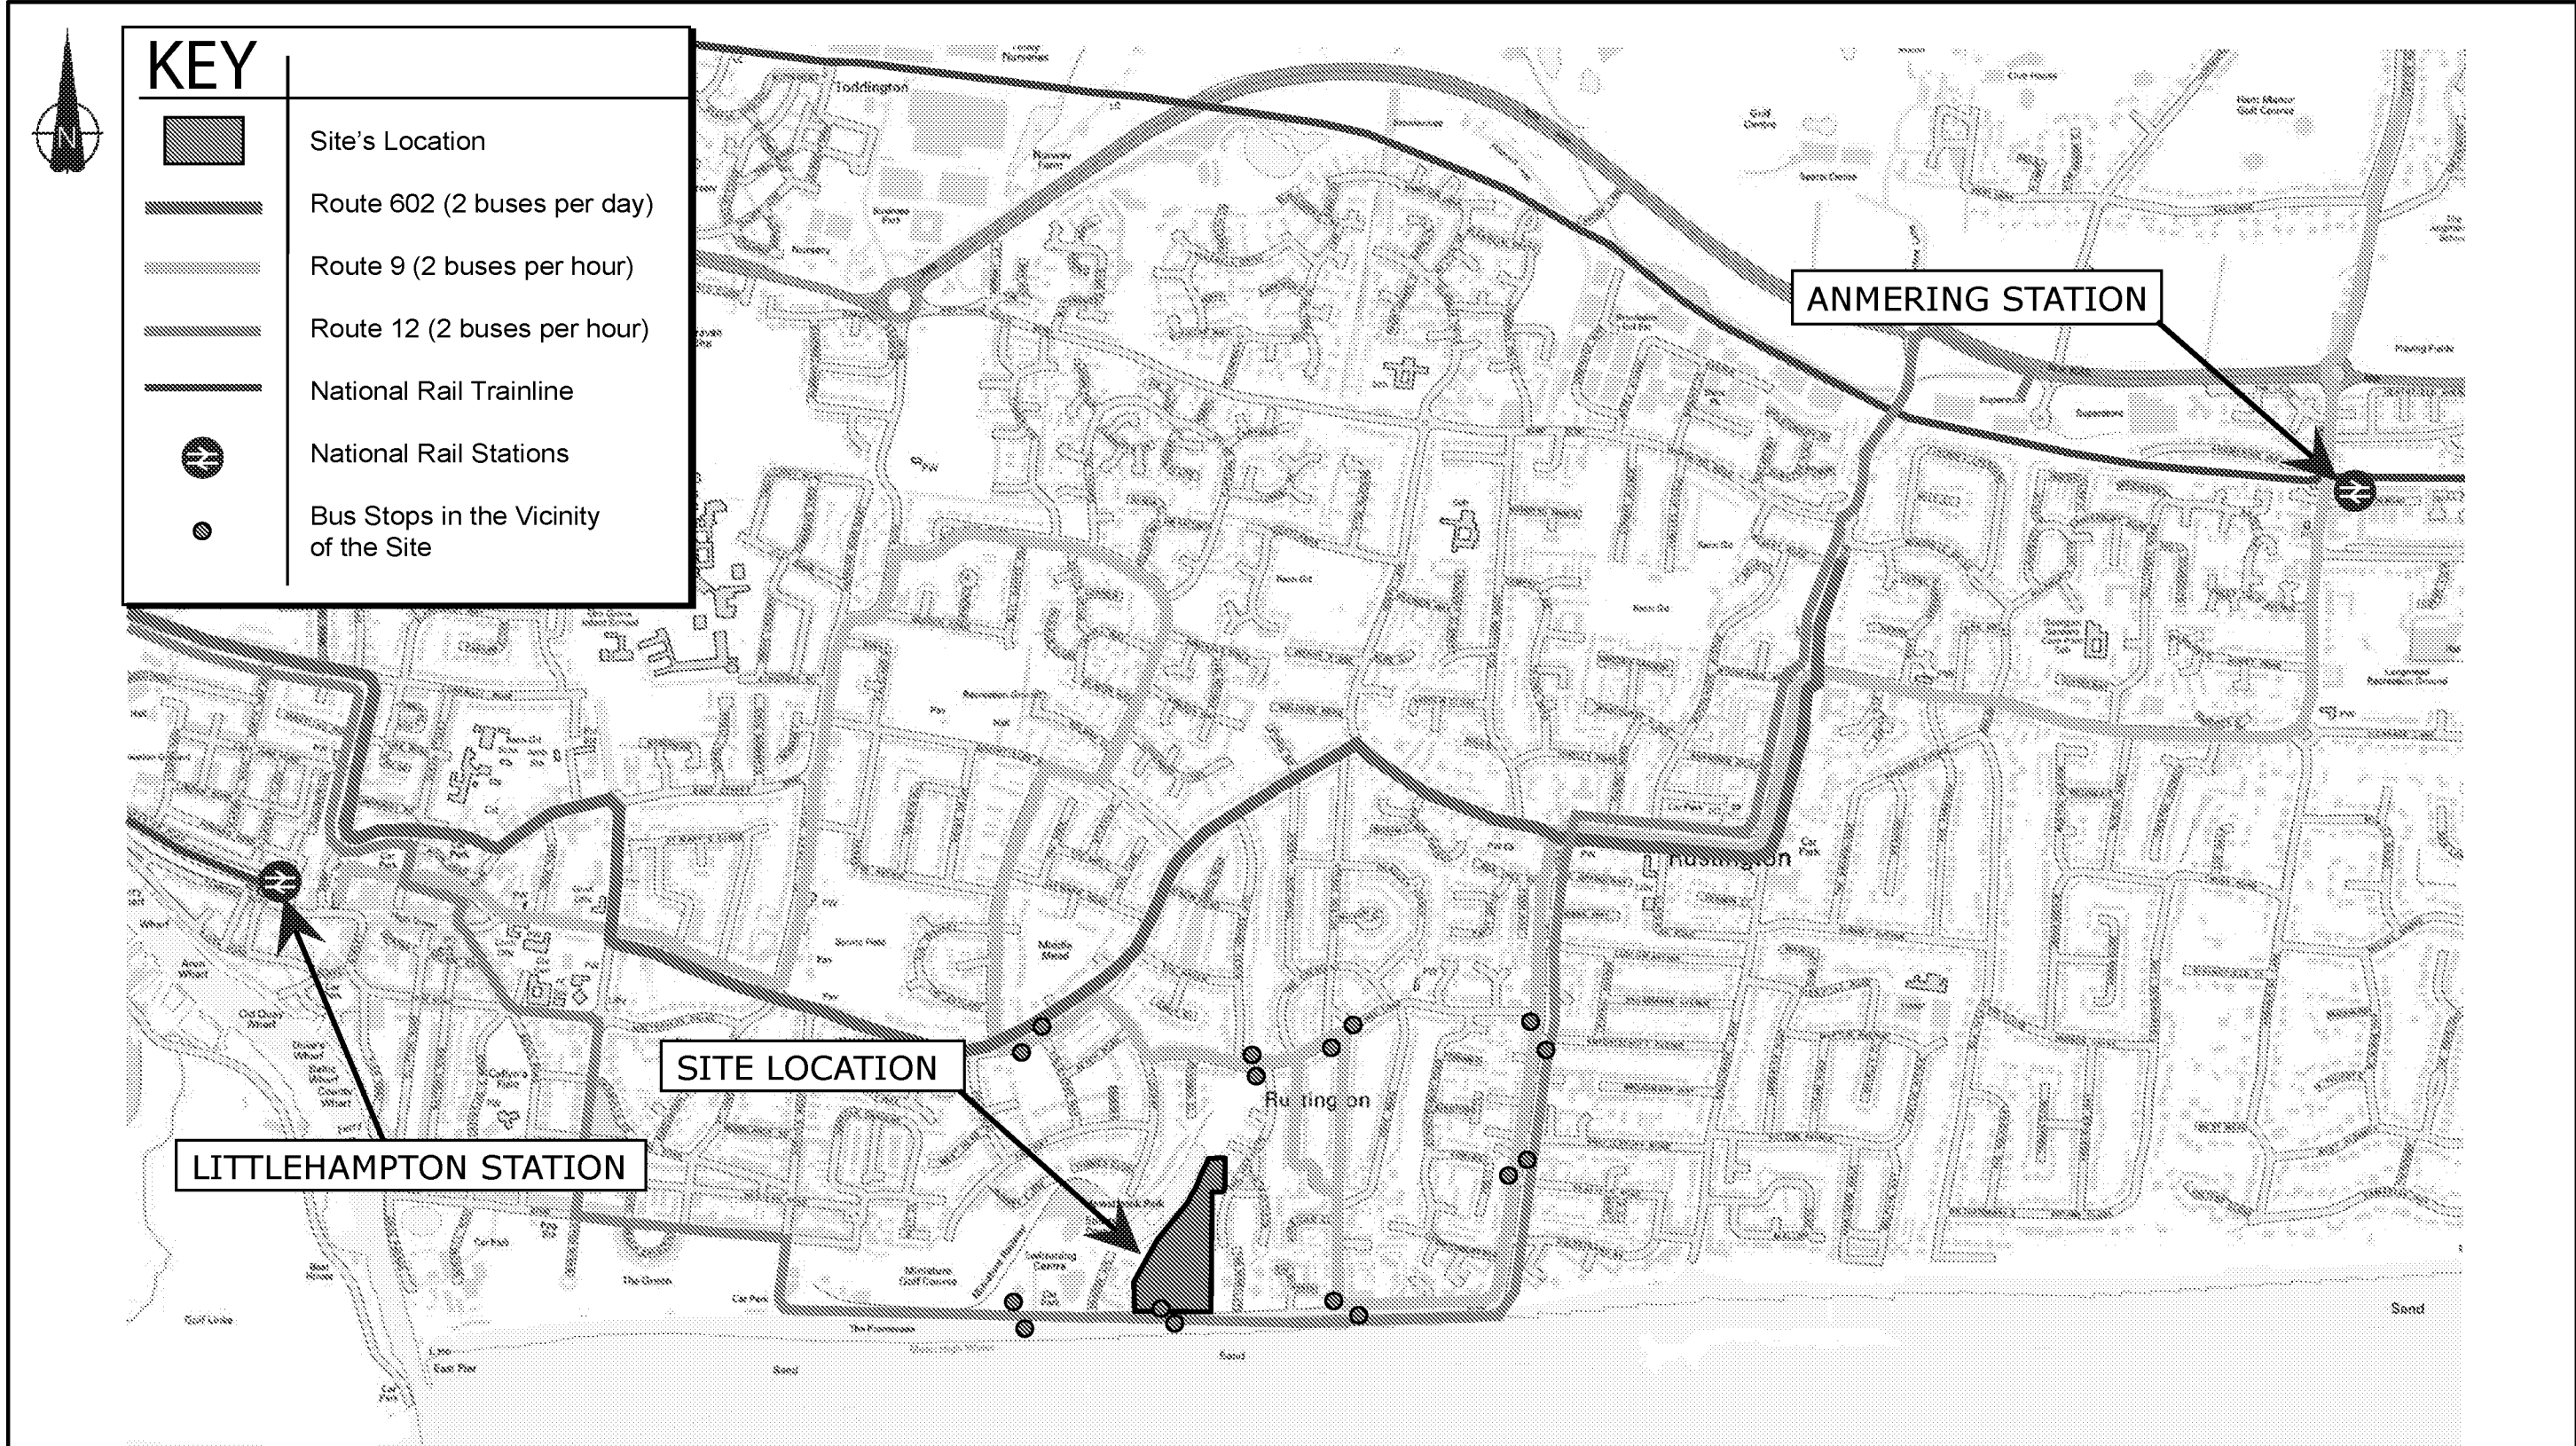


Reproduced from Ordnance Survey with the permission of the Controller of Her Majesty's Stationery Office, Crown Copyright Reserved. Odyssey Markides Elizabeth House 39 York Road London SE1 7NQ Telephone: 0207 620 2444 Fax: 0207 620 1168 E: enquiries@odysseymarkides.com W: www.odysseymarkides.com		Job Title RUSTINGTON, LITTLEHAMPTON, WEST SUSSEX Drawing Title PUBLIC TRANSPORT ACCESSIBILITY		Client THE RUSTINGTON CONVALESCENT HOME CHARITY		Rev		Amendments		Drn	Chk	App	Date
						Scale		Date		Designed			
						Drawn		Checked		Approved			
						Job No		Figure No				Rev	
						NTS		AUG '14		AJ			
						AJ		PJH		SRB			
						14-185		FIGURE No.2					


DRAWING

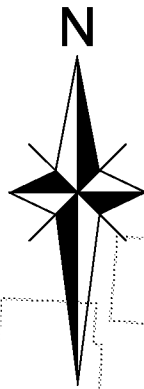

NOTES

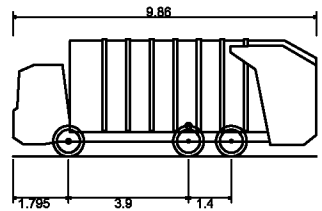

Large Refuse Vehicle (3 axle)	9.860m
Overall Length	2.450m
Overall Width	3.814m
Overall Body Height	0.369m
Min Body Ground Clearance	2.450m
Track Width	4.00s
Lock to Lock Time	9.500m
Kerb to Kerb Turning Radius	

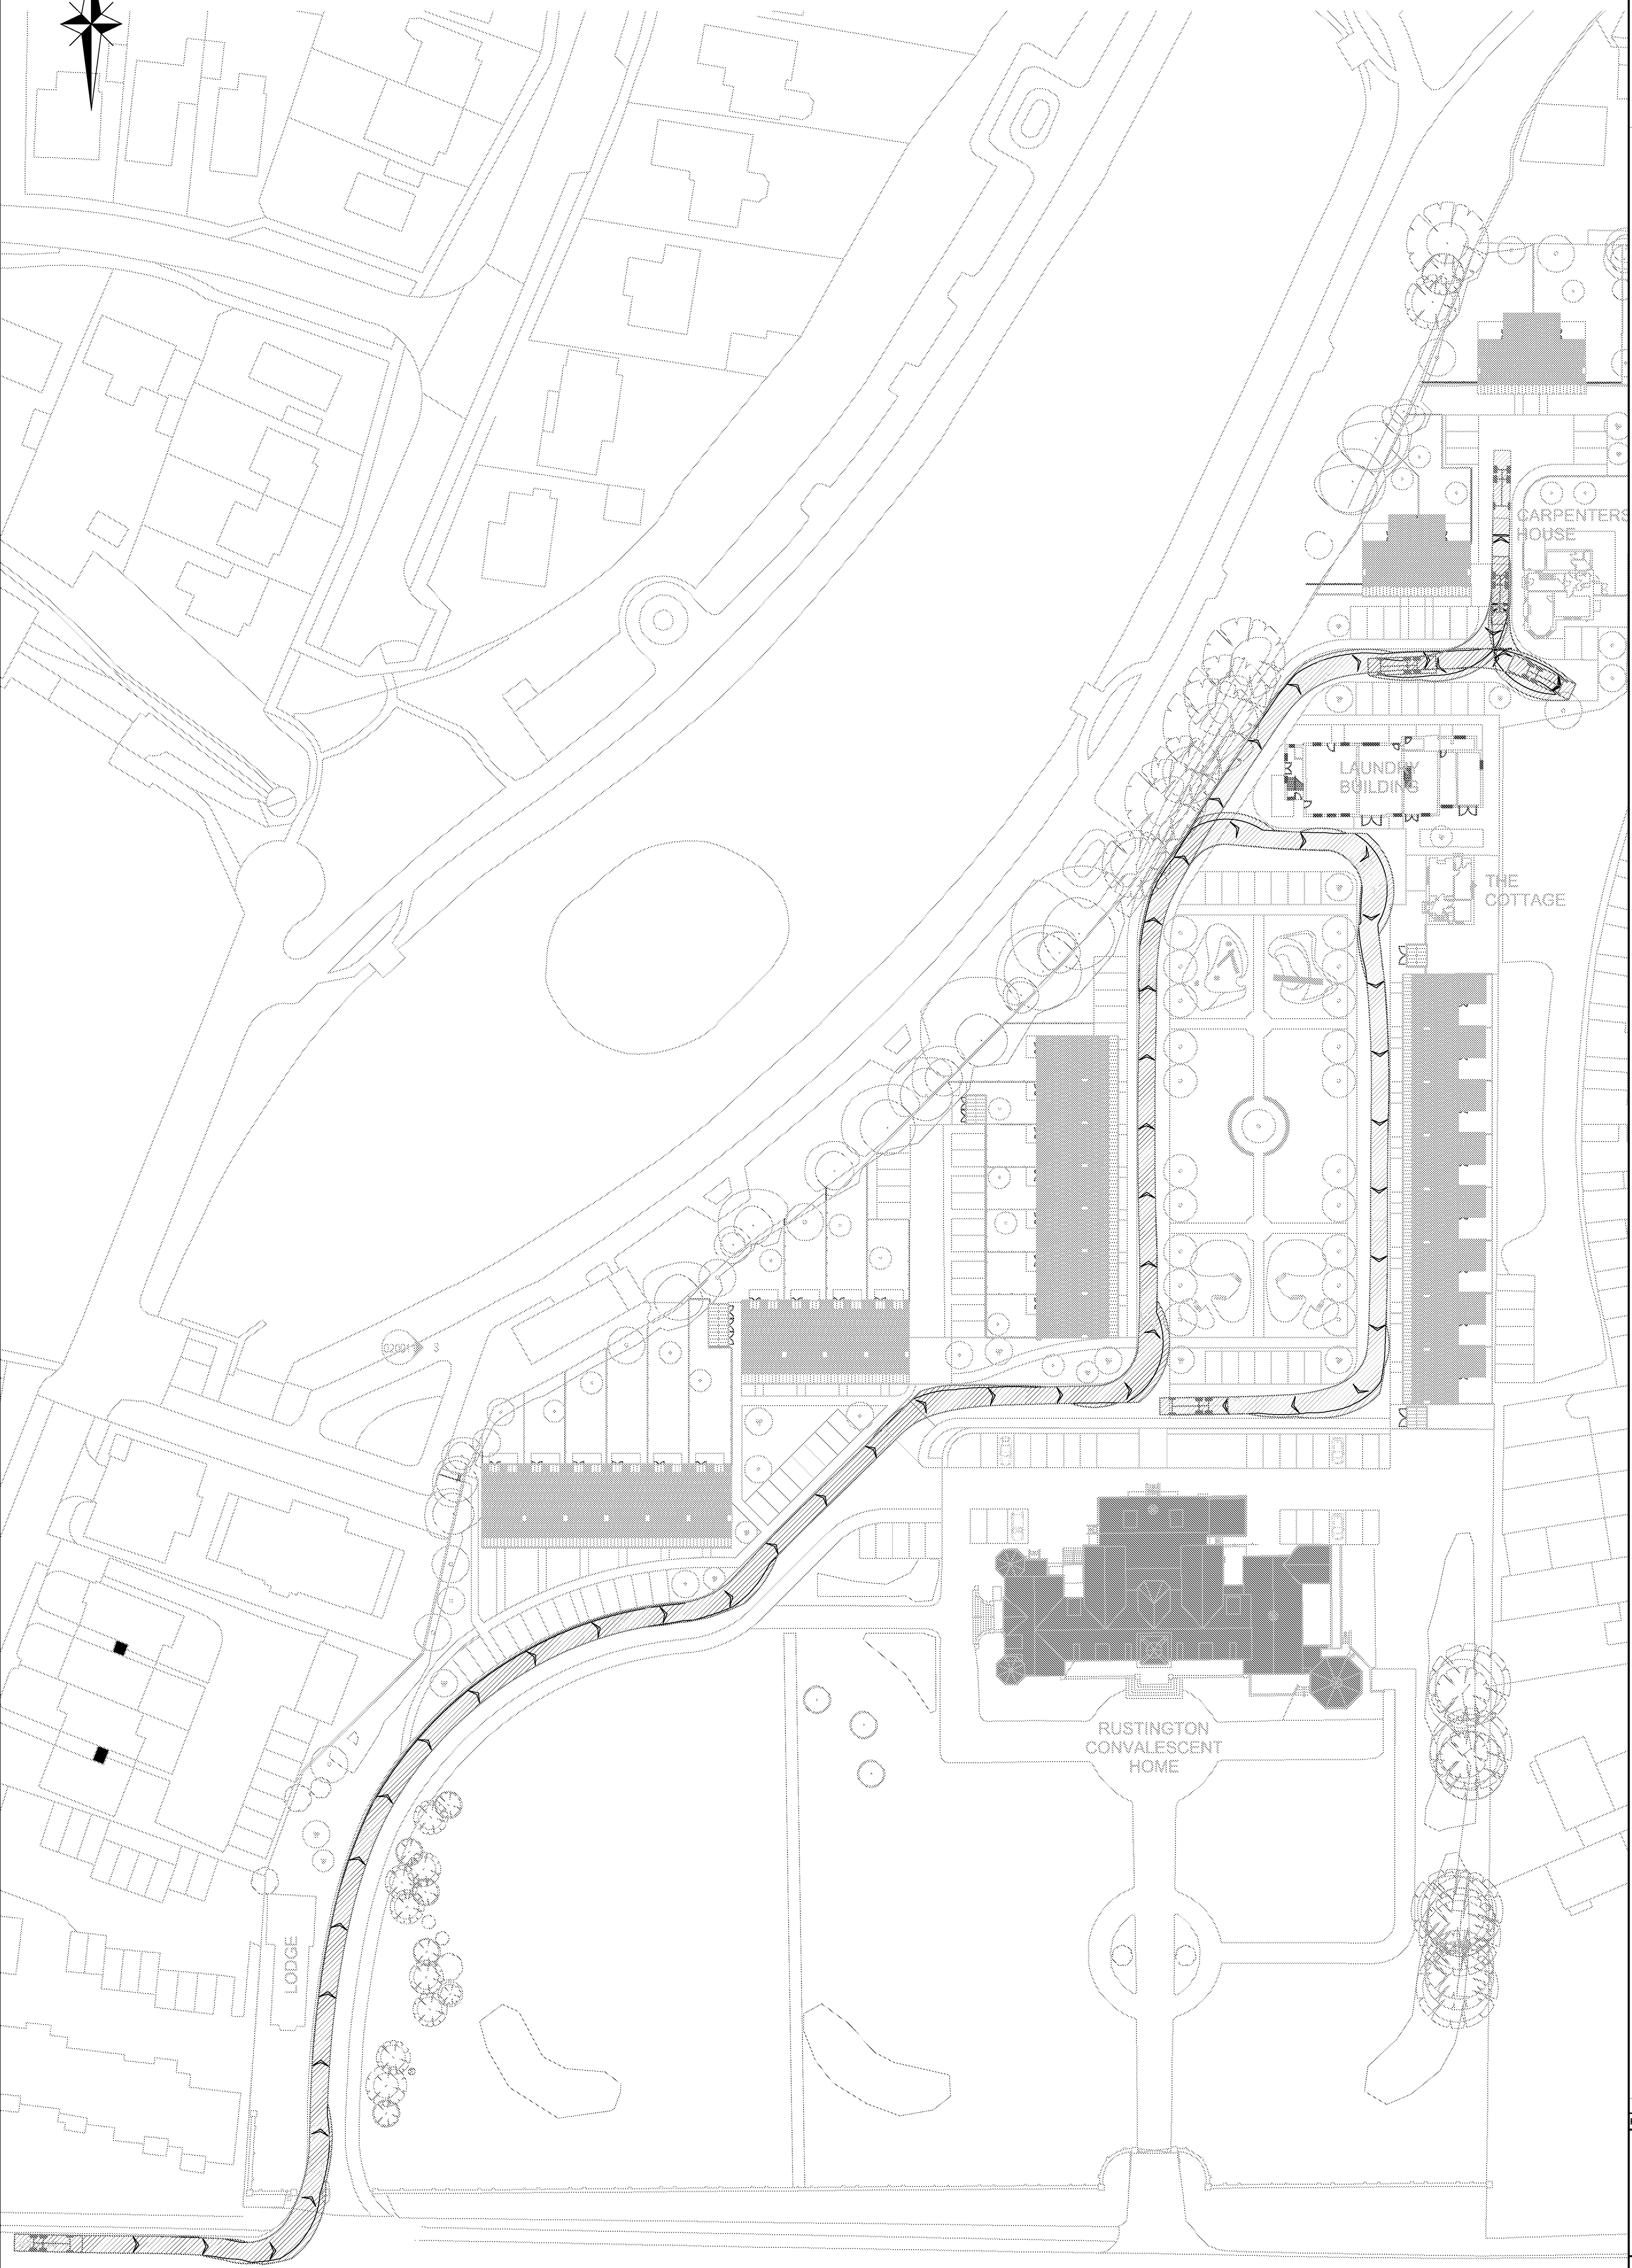

REPRODUCED FROM ORDNANCE SURVEY © BY THE
PERMISSION OF THE CONTROLLER OF HER MAJESTY'S
STATIONERY OFFICE. © CROWN COPYRIGHT. ALL
RIGHTS RESERVED. LICENCE NUMBER 100045322.

A

REVISED LAYOUT

TDM

TDM

TDM

04/04/19

Rev	Amendments	Dm	Chk	App	Date
-----	------------	----	-----	-----	------

ODYSSEY

Tuscany House
White Hart Lane
Basingstoke
Hampshire RG21 4AF

Telephone: 01256 331144
Fax: 01256 331134
E: info@odysseyconsult.co.uk
W: www.odysseyconsult.co.uk

Job Title

**RUSTINGTON,
LITTLEHAMPTON**

Drawing Title

**SWEPT PATH-
10m REFUSE VEHICLE**

Client

DANIEL WATNEY

Scale	1:250 @A1	Date	FEB 19	Designed	SD
Drawn	SD	Checked	TDM	Approved	TDM
Job No	18-362	Drawing No	18-362/001	Rev	A