




SIDE ELEVATION (SOUTH)

PORCH EXTENSION MATERIALS:-

ROOF - FLAT FELTED

WINDOWS UPVC DOUBLE GLAZED
SIDE WINDOW OBSCURED GLASS

WALLS - BRICKWORK TO MATCH EXISTING.

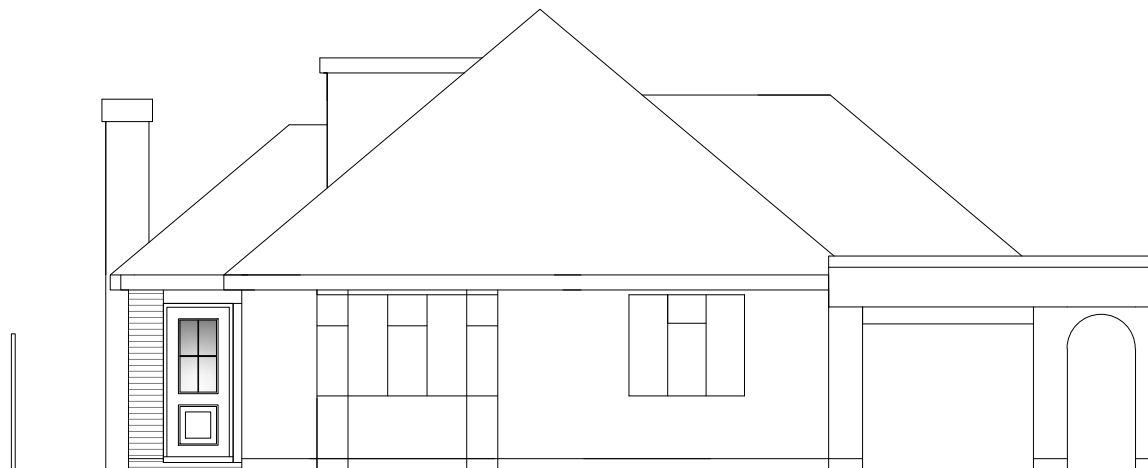

FRONT ELEVATION (EAST)



Michael Pearce & Associates Ltd
Chartered Surveyors - Architectural Consultants

Tel 01903 786839
Mob 07812 195560
e-mail:michael@mpa-surveyors.co.uk

SIDE PORCH EXTENSION
6 MEADWAY, RUSTINGTON

DRW NO 4a SCALE 1/100 (A3)
PROPOSED ELEVATIONS