

Front - East


Side - North

Rear - West

Roof plan

Amendments: –

Bryceson Shaw Associates
Surveyors and Designers
2 Wellesley Court, Fitzalan Road, Littlehampton,
West Sussex BN17 5JW
Tel. & Fax 01903 734381 Mobile: 07889 651301
E-mail: brycesonshaw@btinternet.com

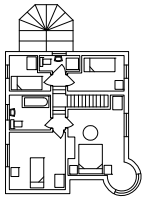

Project:
Proposed extension; 20 Cove Road, Rustington
BN16 2QW

Drawing:
Plans and elevations as proposed


For:
Mr. Hudson

Drawn: PKS **Date:** February 2013

Scales: 1:100 1:200 **No:** 1397/01/02

To scale when printed on A3

Ground floor

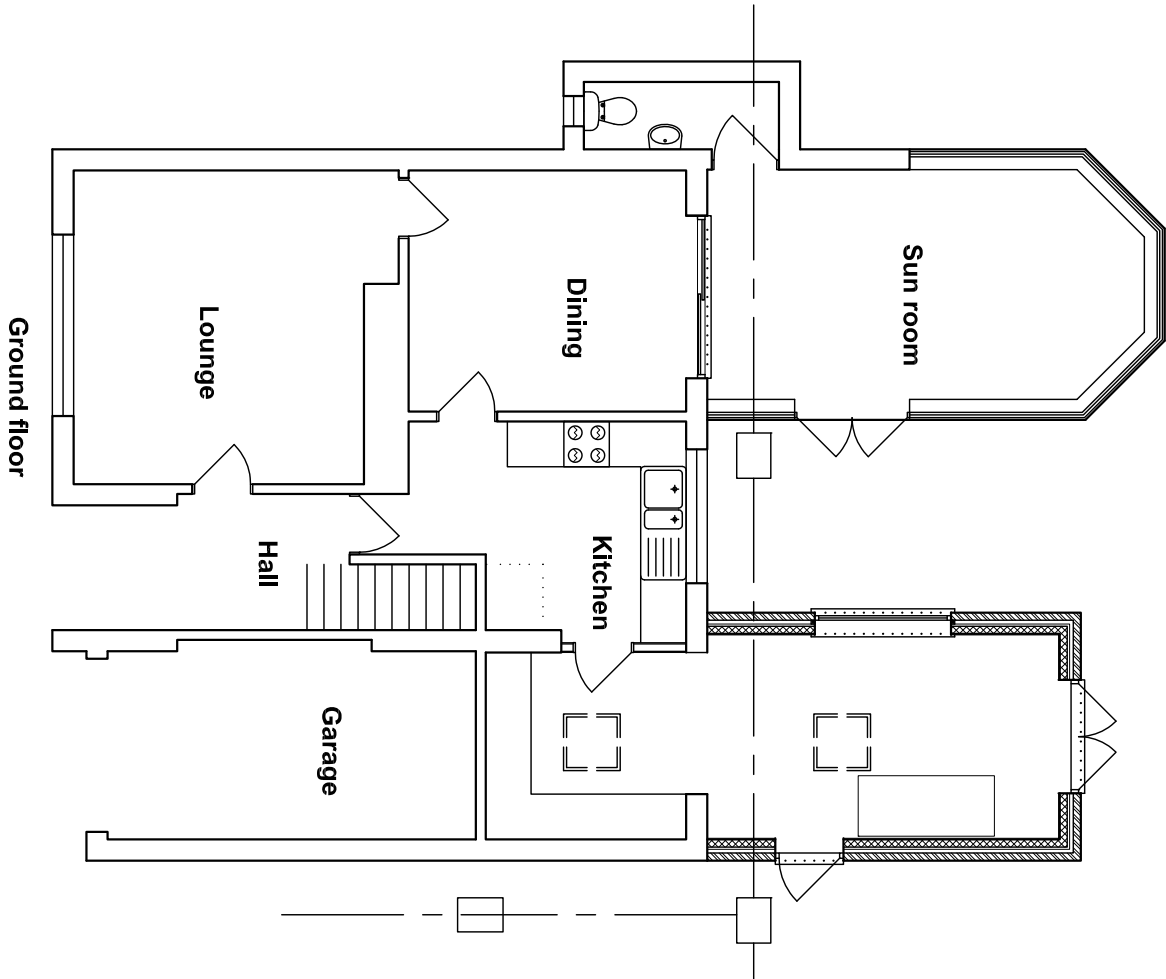

First floor

