


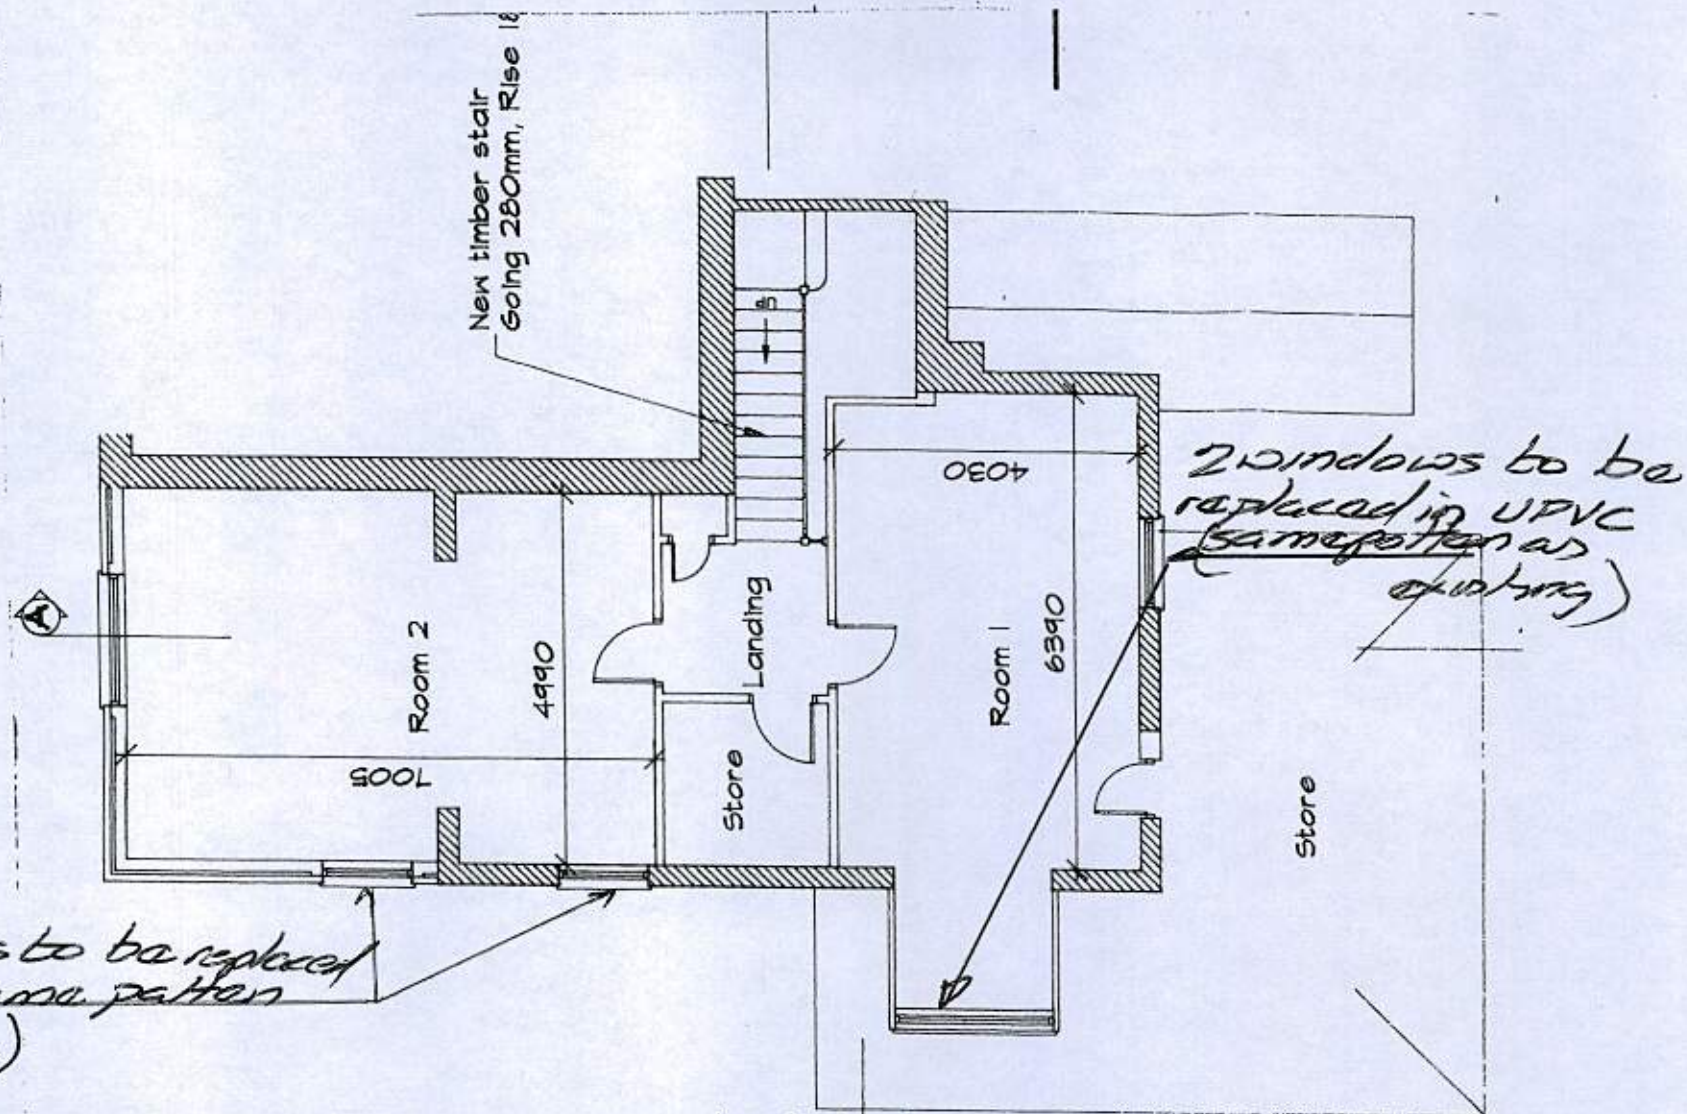

Rustington Parish Church Hall

First Floor Plan
RPCH/104^A