


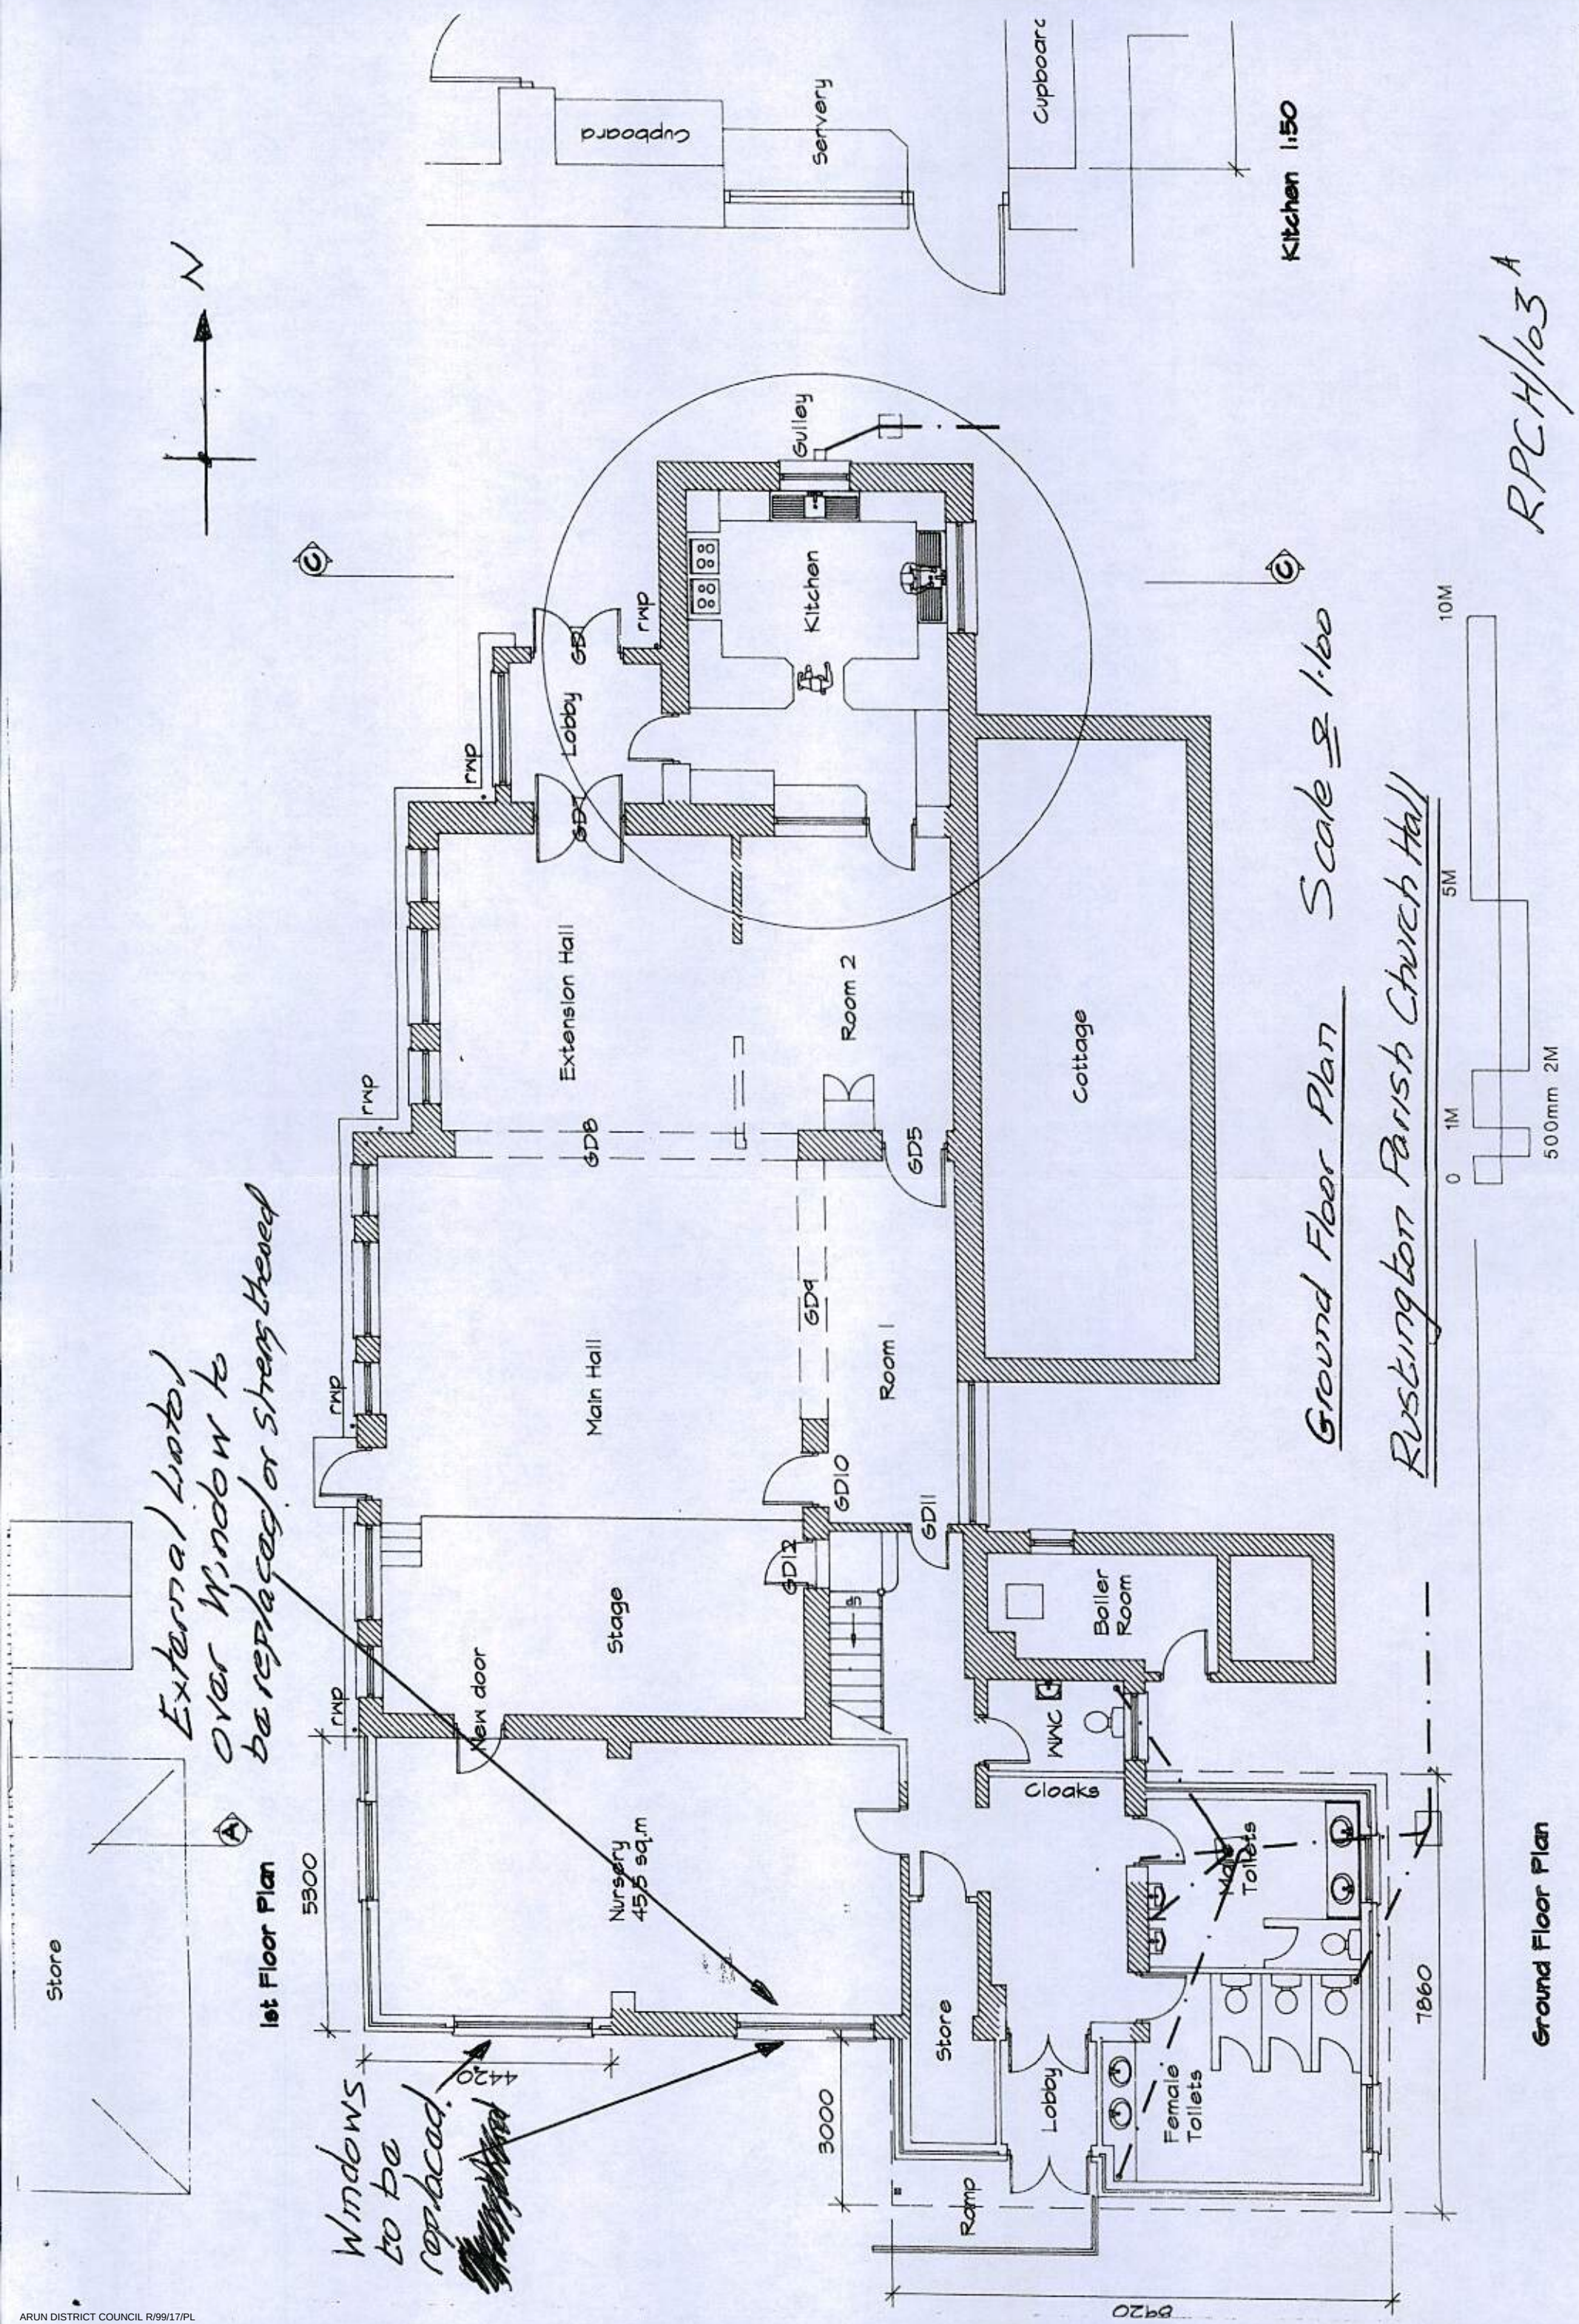

RPC H/103 A

Ground Floor Plan