




ARUN DISTRICT COUNCIL				
No.	SL	12	06	L
RECEIVED 23. 3. 06.				

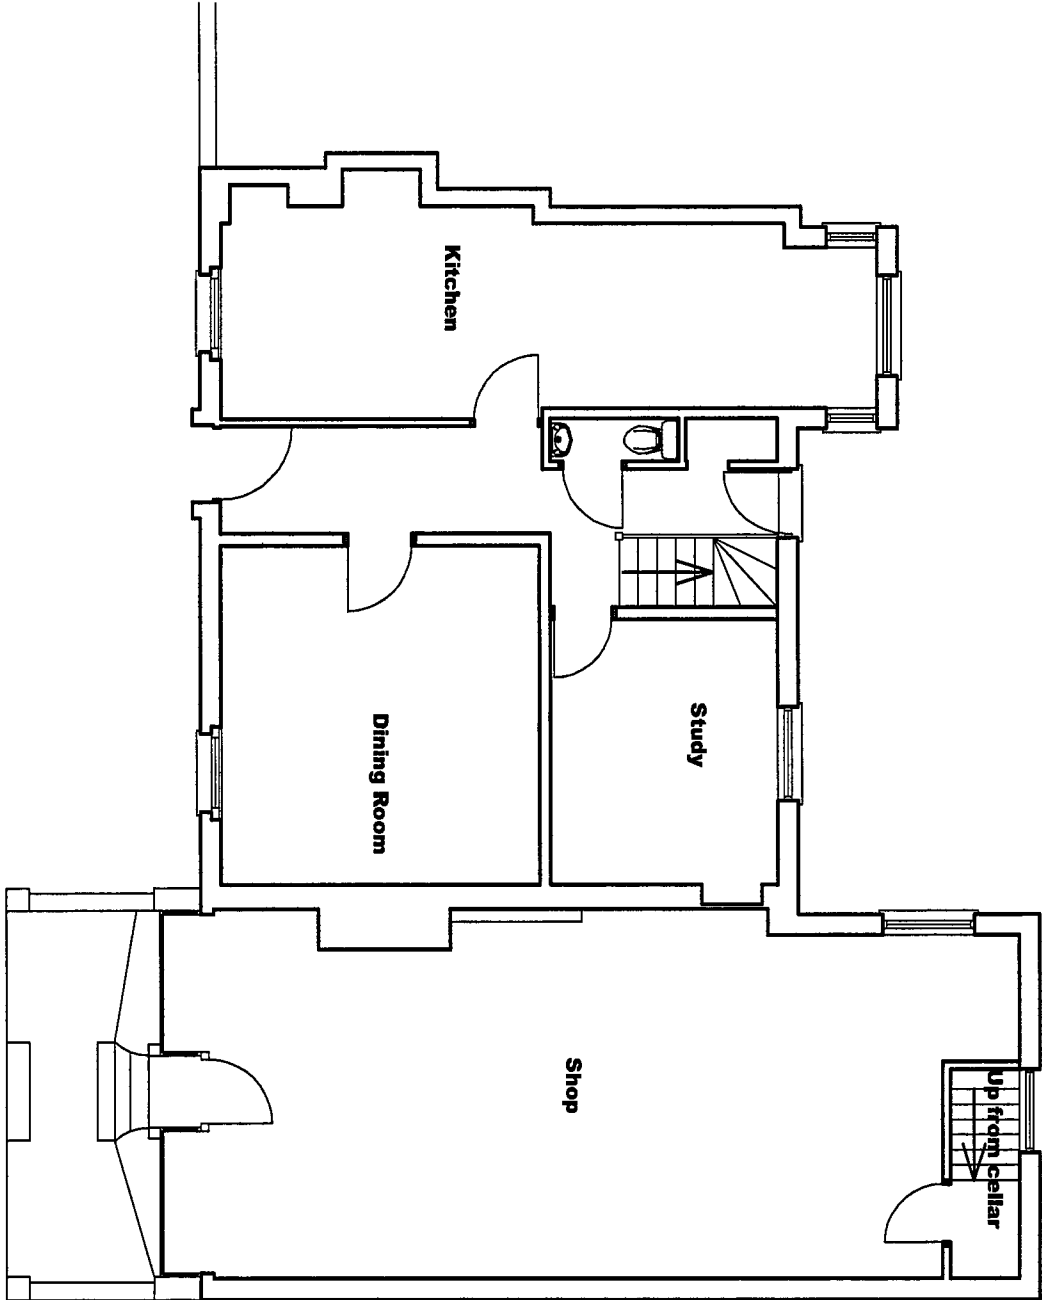


Ground floor plan - as existing

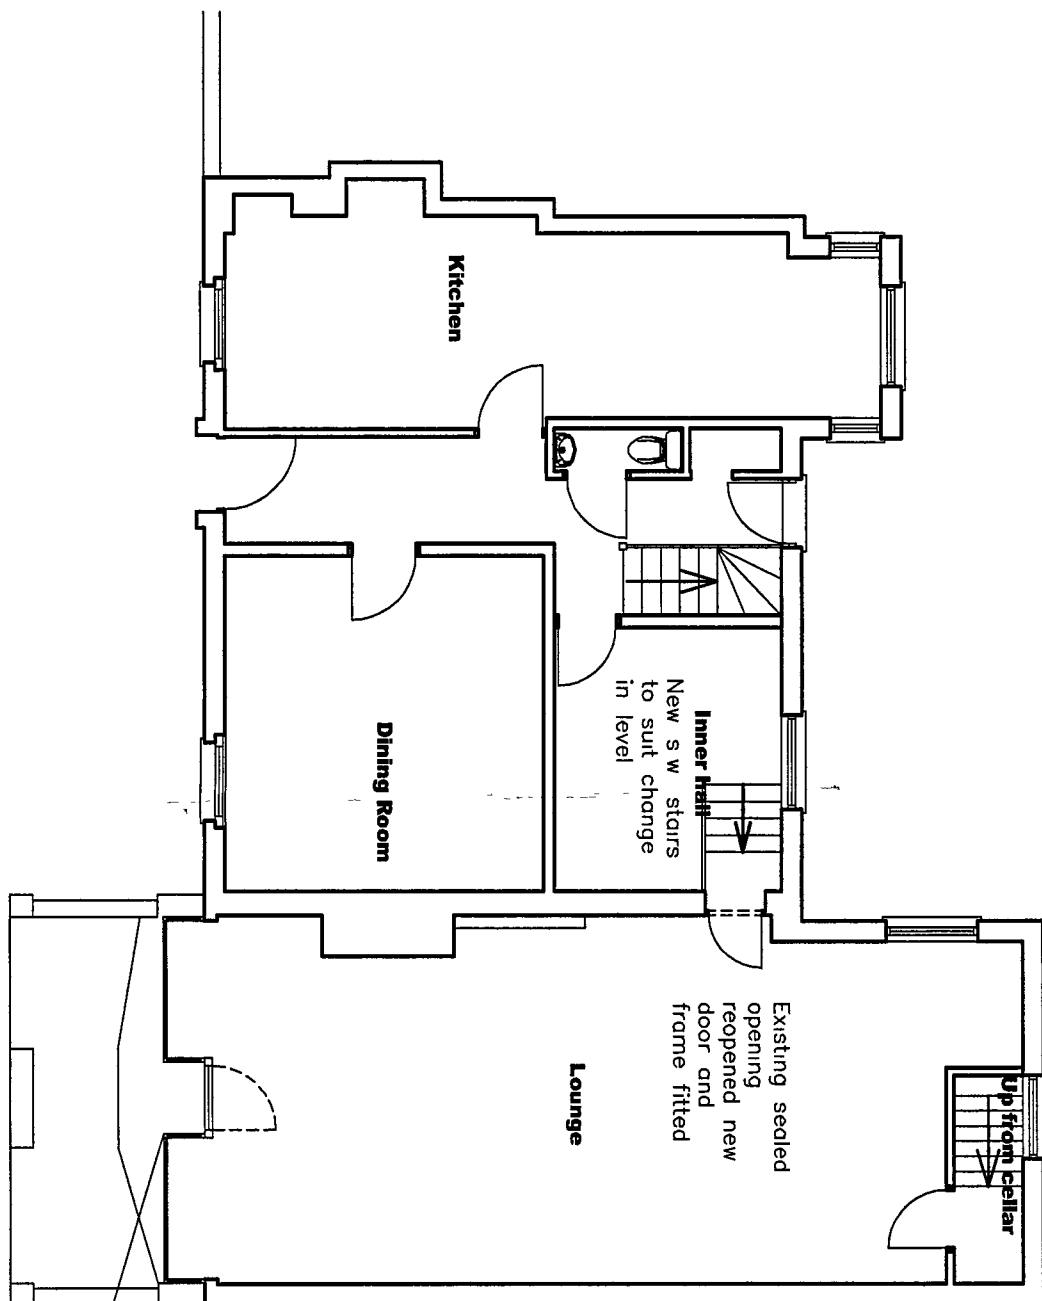


Ground floor plan - as proposed

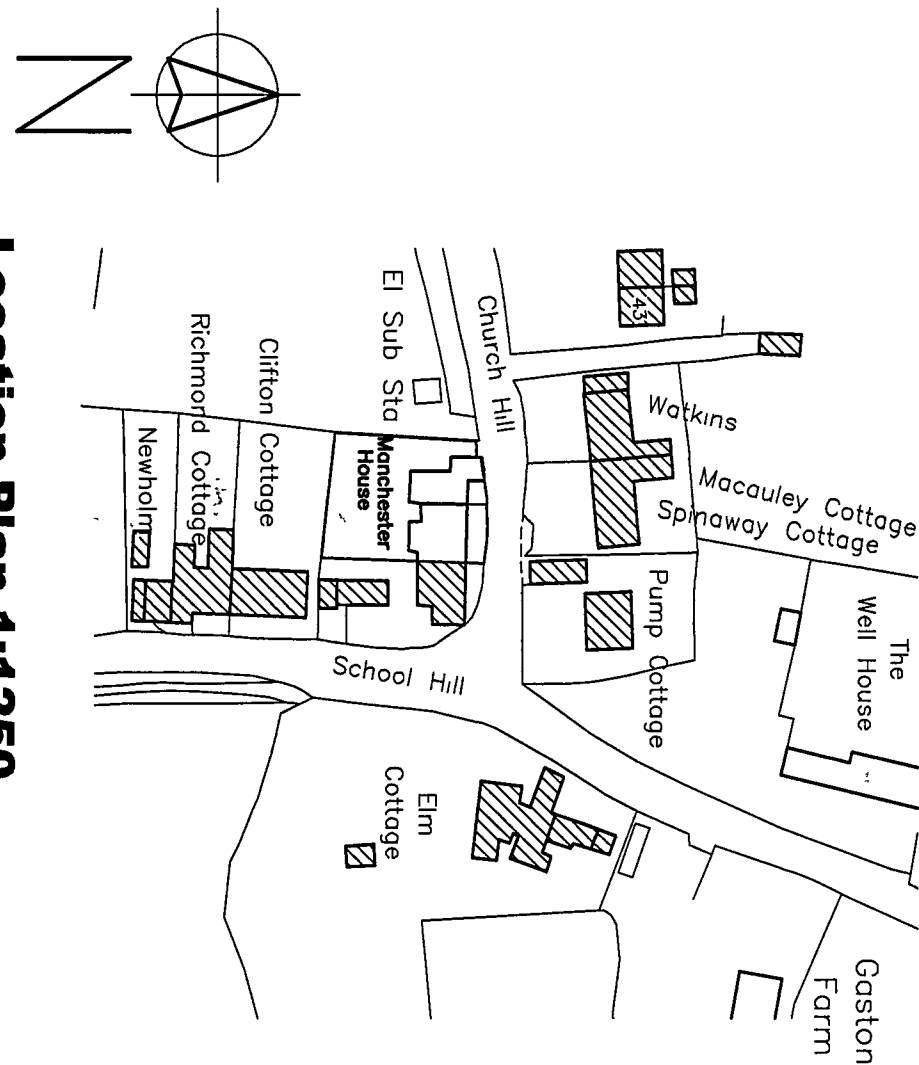


Location Plan 1:1250

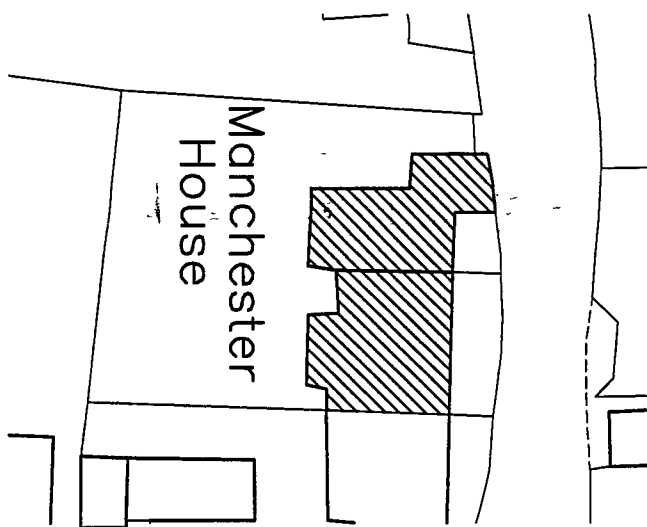

Block Plan 1:500

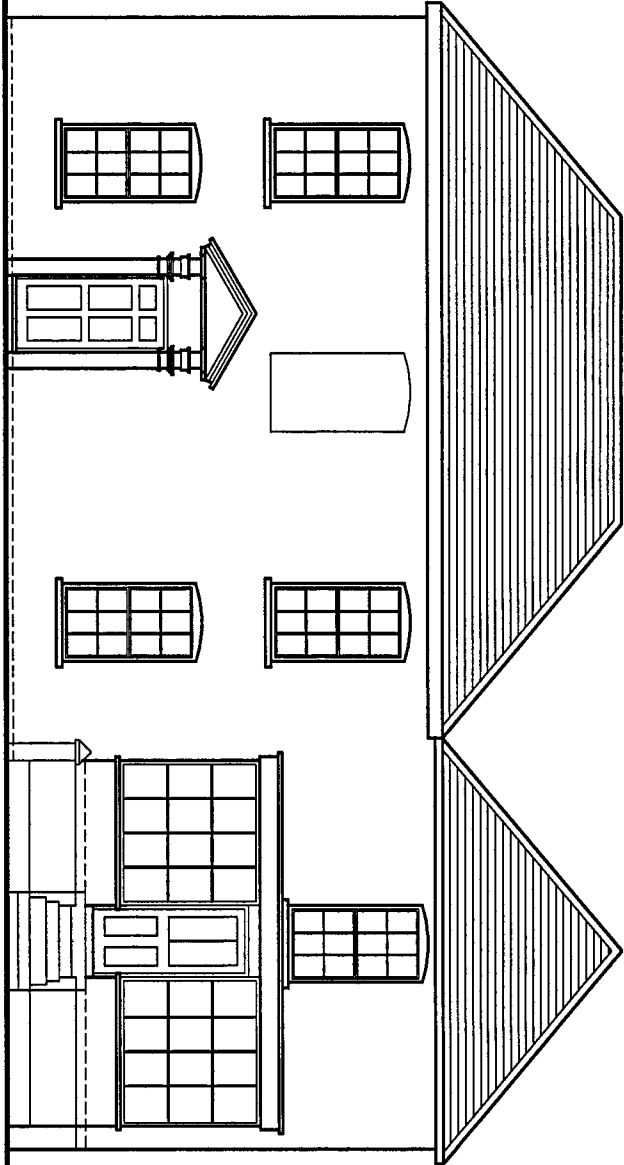

Front elevation - as existing

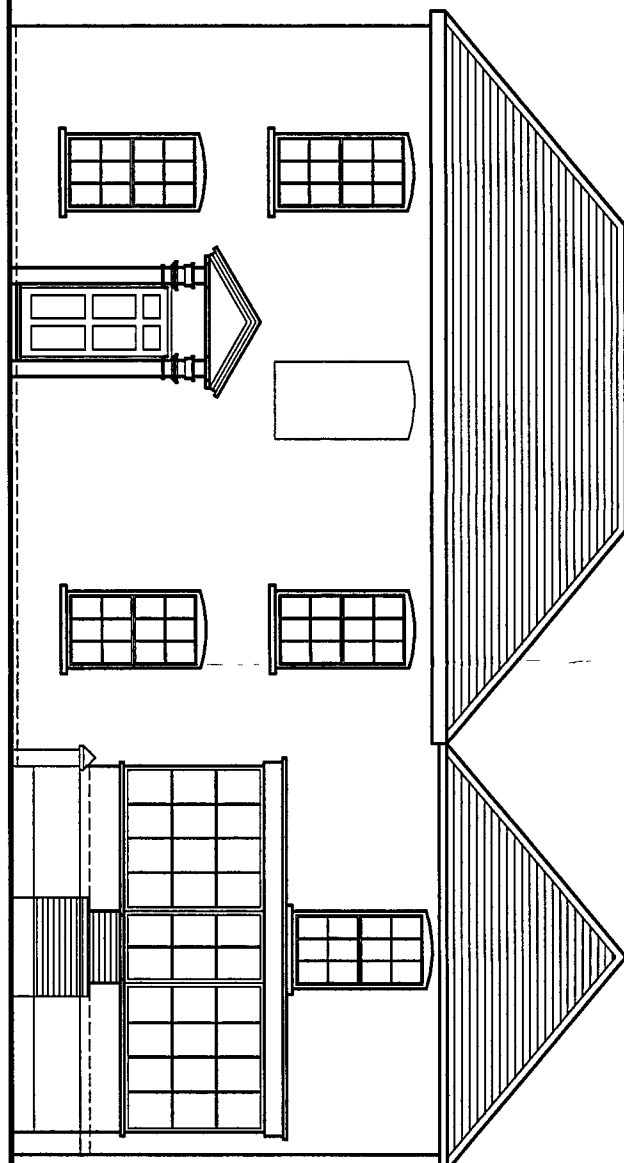

Front elevation - as proposed

Rearranged steps removed,
new stone steps installed,
new stone steps extended to match existing

Rev.	Description	Date

The client is required to maintain and comply with the Building Regulations 1984, and the regulations under the Party Wall etc. Act 1996 and locally adopted bye-laws. The client is responsible for obtaining all necessary permissions and consents from the relevant authorities. 

Project
Manchester House
Church Hill
Slindon

Client Mrs Beatty	2235-01	
Drawing no.		
Scale	1 : 100	Date Feb. 2006

KG DESIGNS
CHARTERED BUILDING SURVEYORS
ARCHITECTURAL DESIGN CONSULTANTS

128 Tarring Road, Worthing,
West Sussex, BN11 4HE
TEL : 01903 217313
FAX : 01903 217319
E-Mail : kgdesigns@kgdesigns.com