
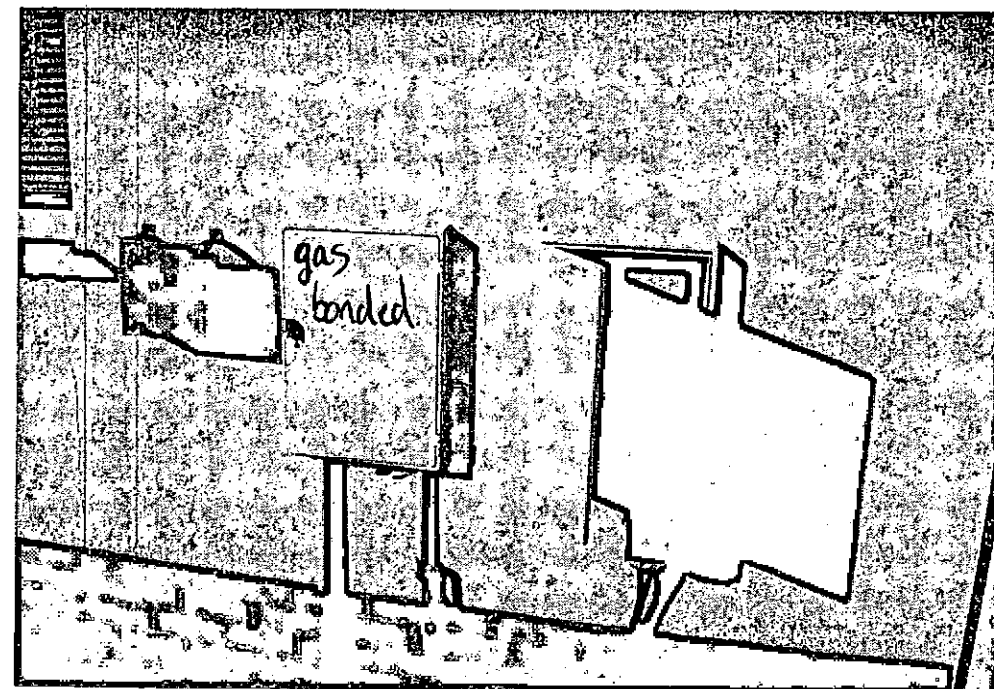
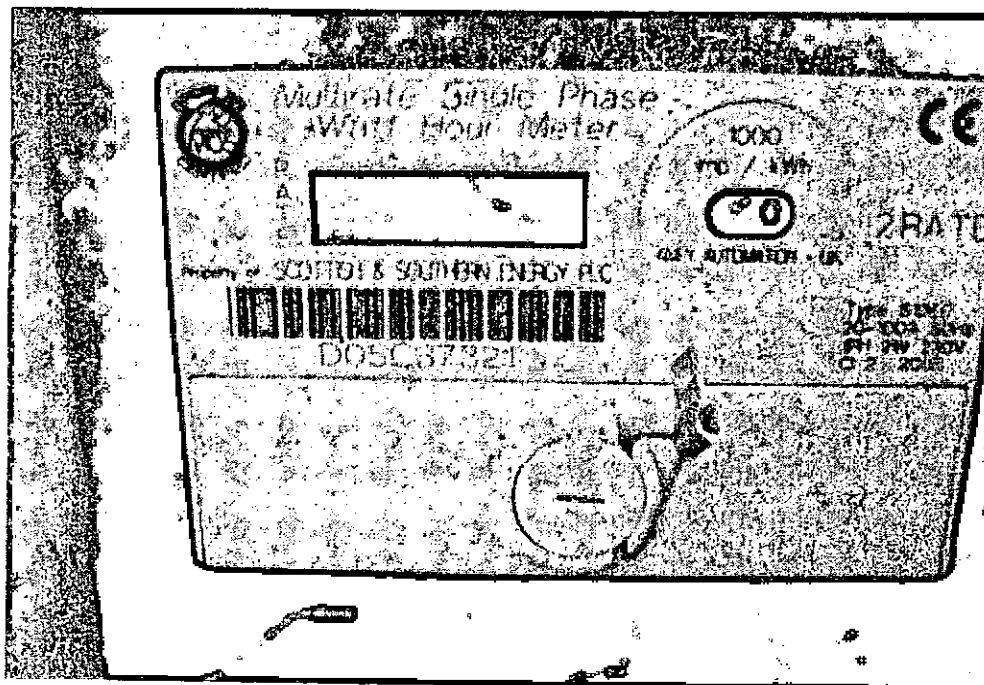
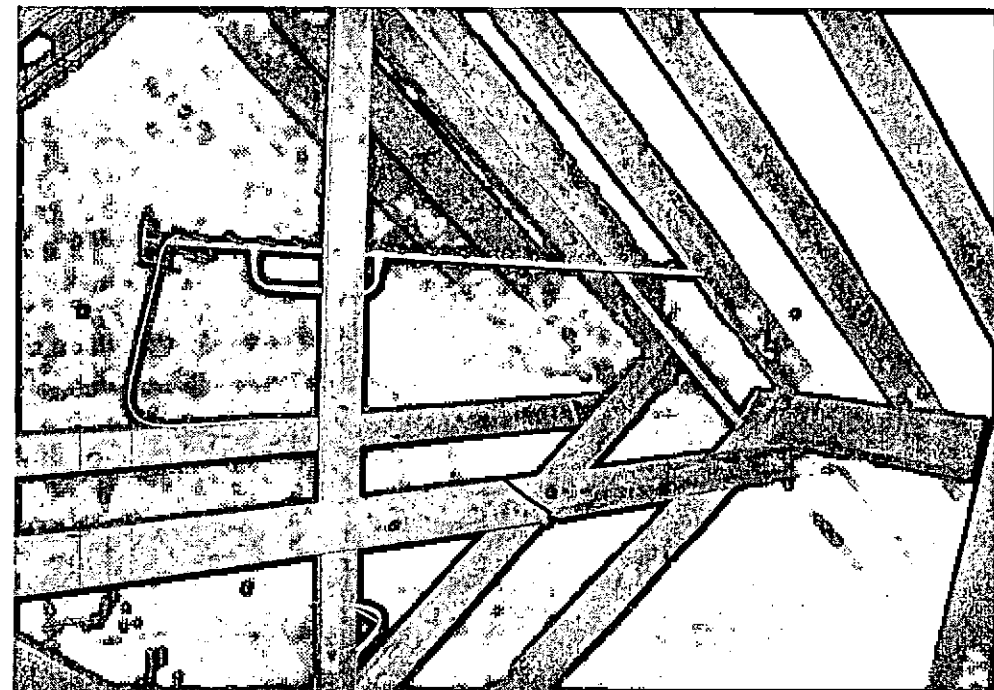


MA MOUNSTEPHEN, BN18 0RS, PV




Brkg SWA up here

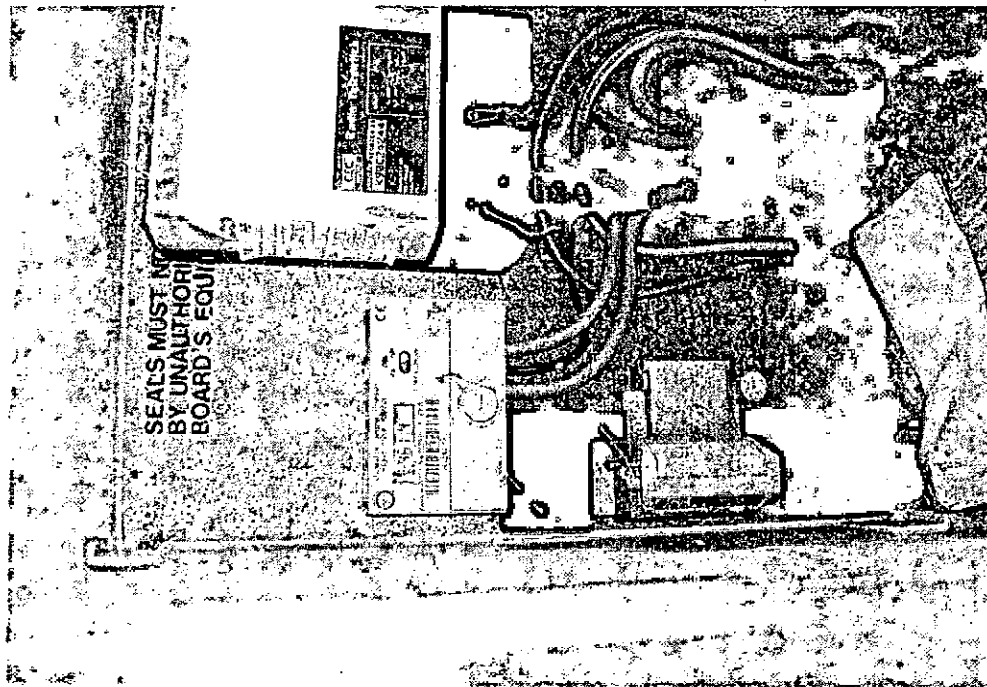

SL/15/09/CLP

Section of roof older than rest. Keep panels off this section unless client is happy.

Drill through to outside wall for SWA run.

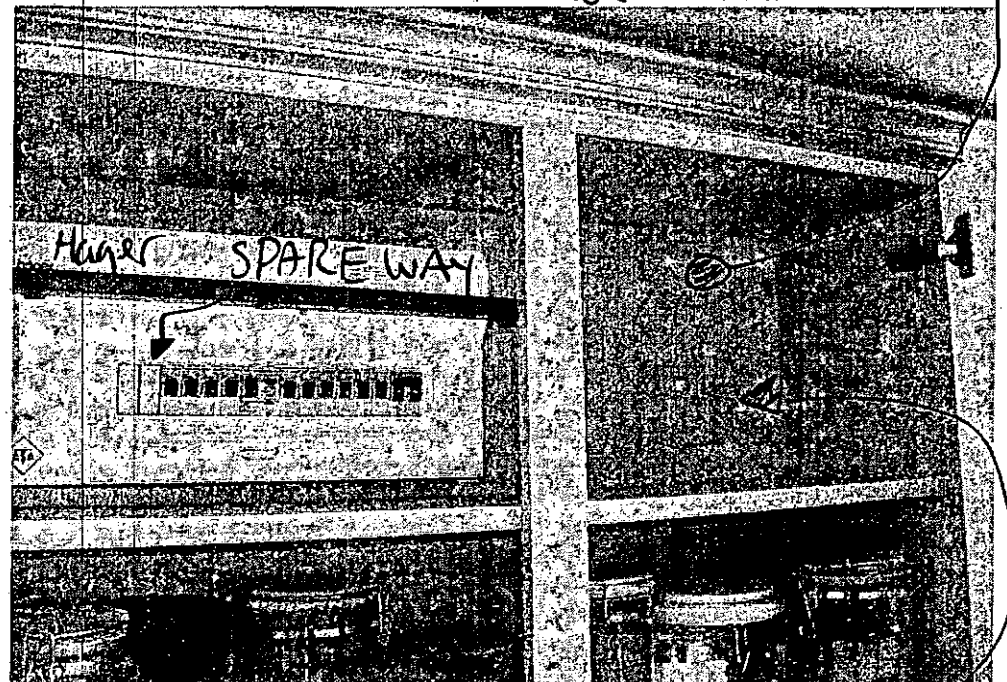
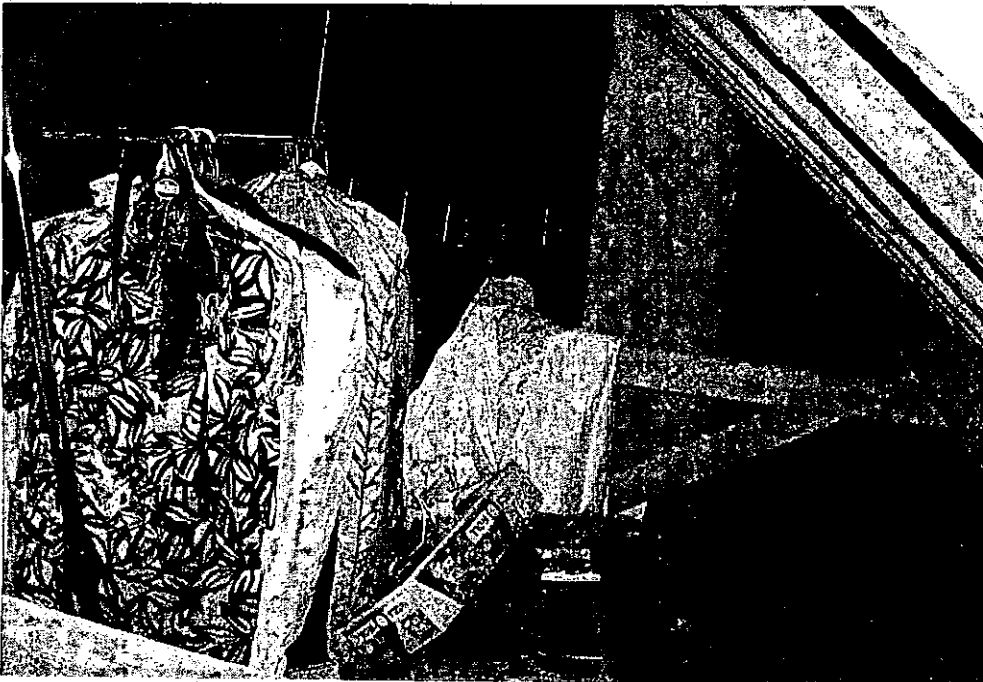
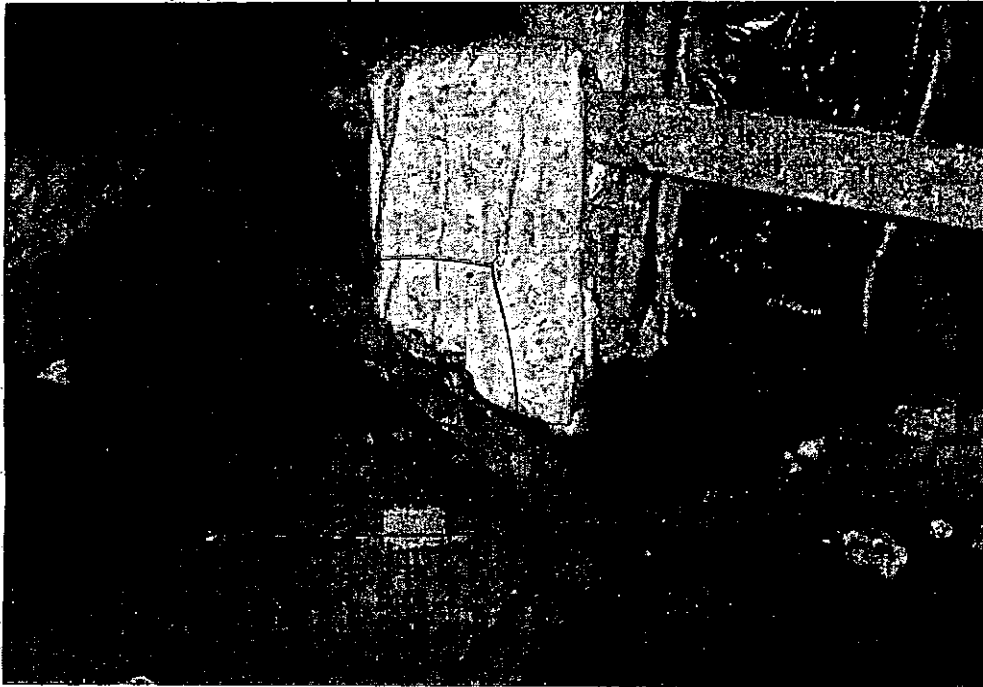


Ac cable route

client happy to have isolator + meter here

drill inwards for fuse board.

--- AC cable.

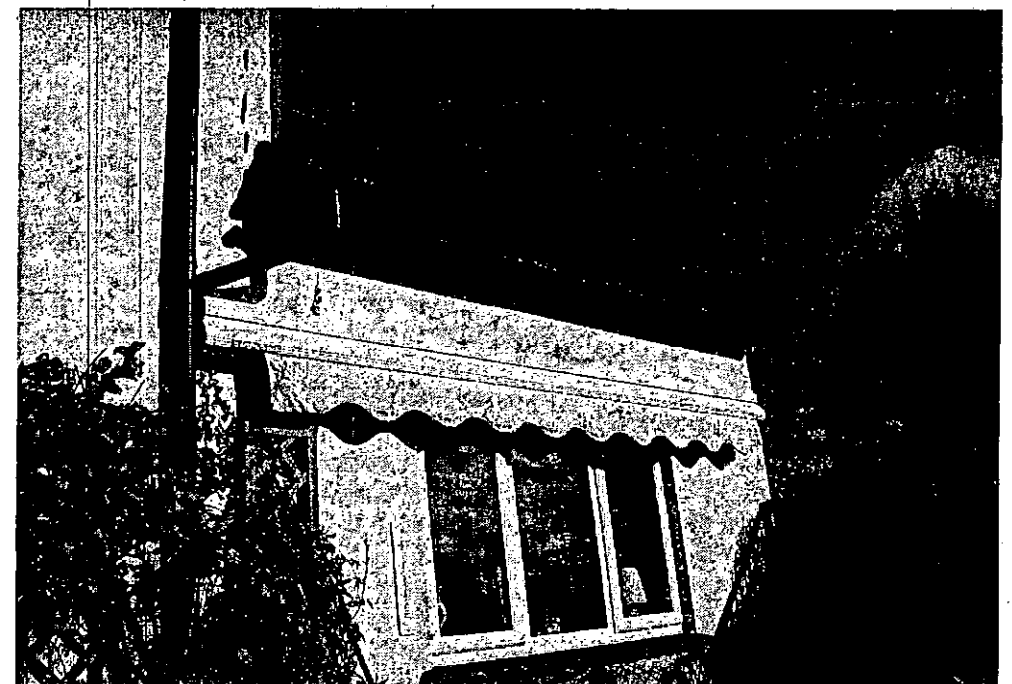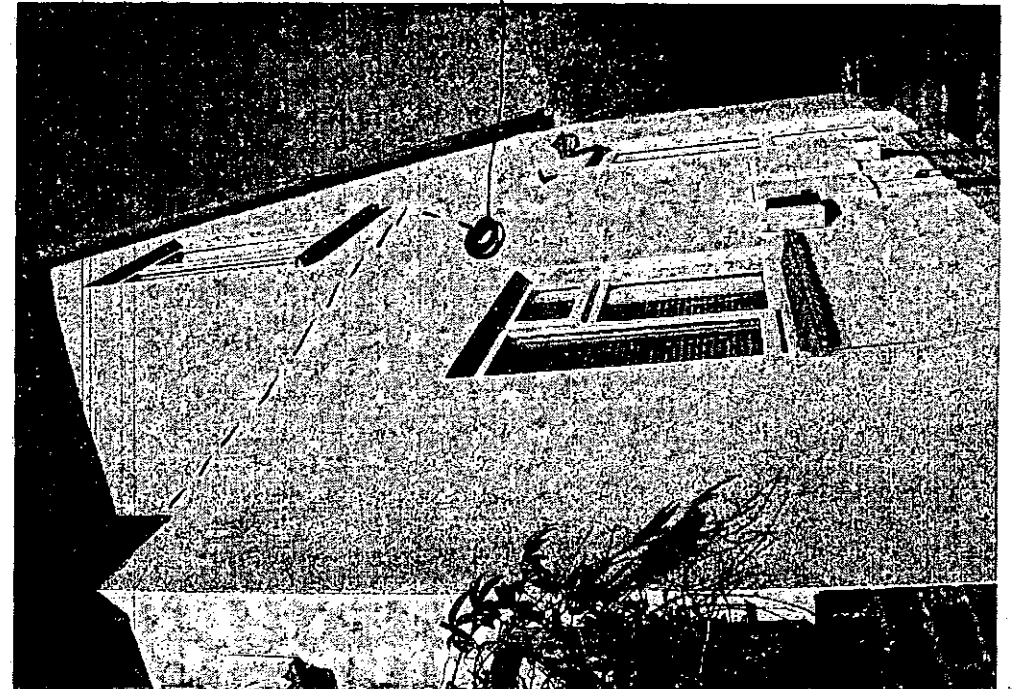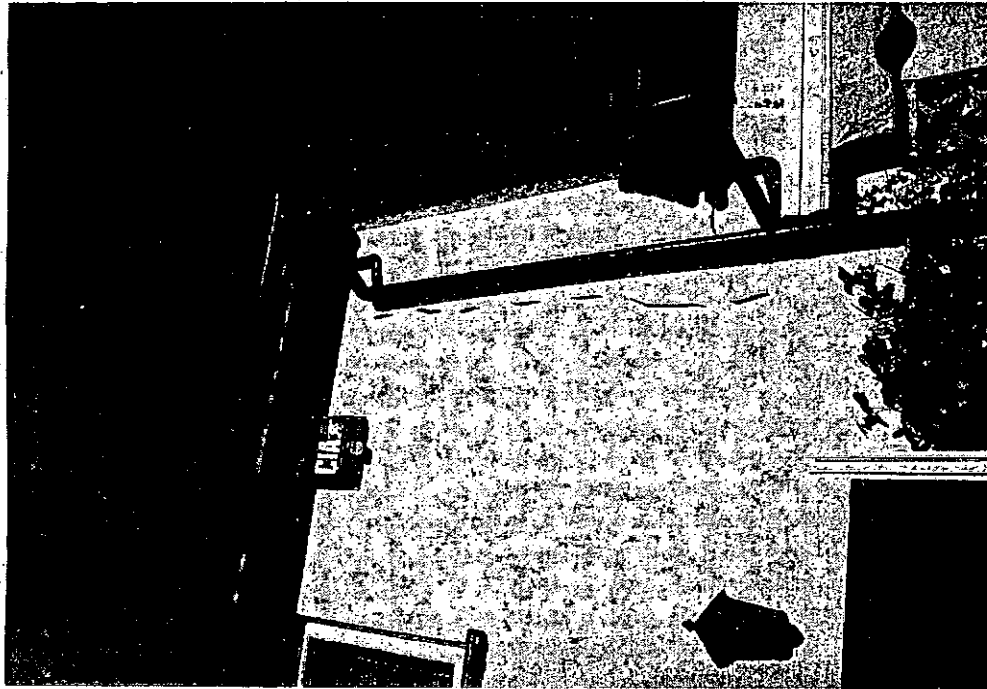



Suggested location of panels.

--- AC cable route

View From road



view from window below panels

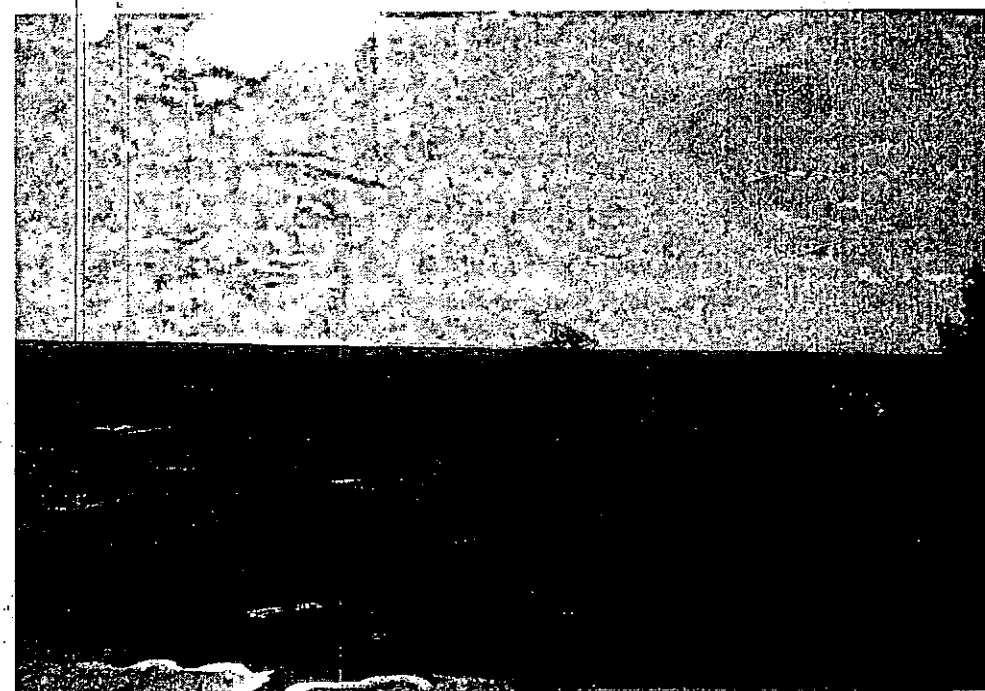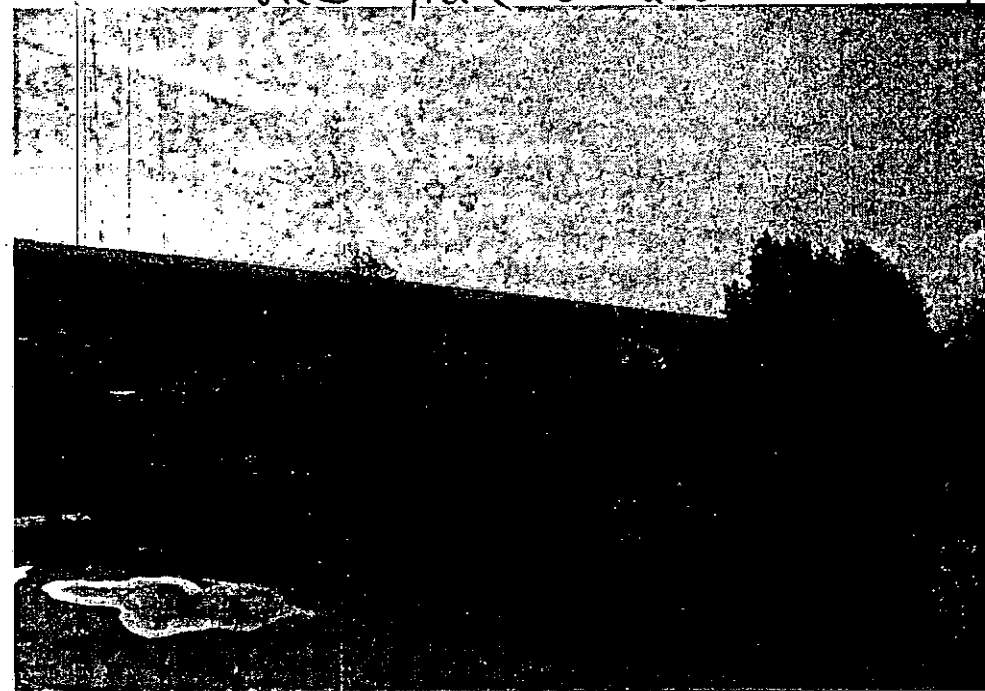



Flat roof possibility if problems with planning.

Flat roof 3.6 x 10.2

