



ARUN DISTRICT COUNCIL				
No.	SL	34	07	L
Received 27 07 07				

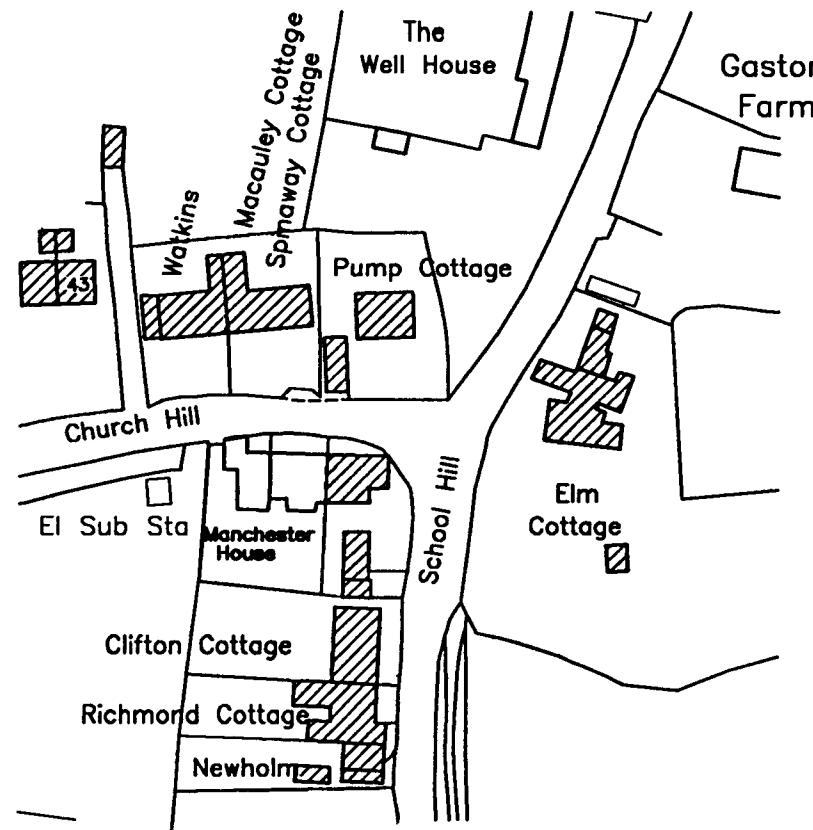


Location Plan 1:1250



Block Plan 1:500

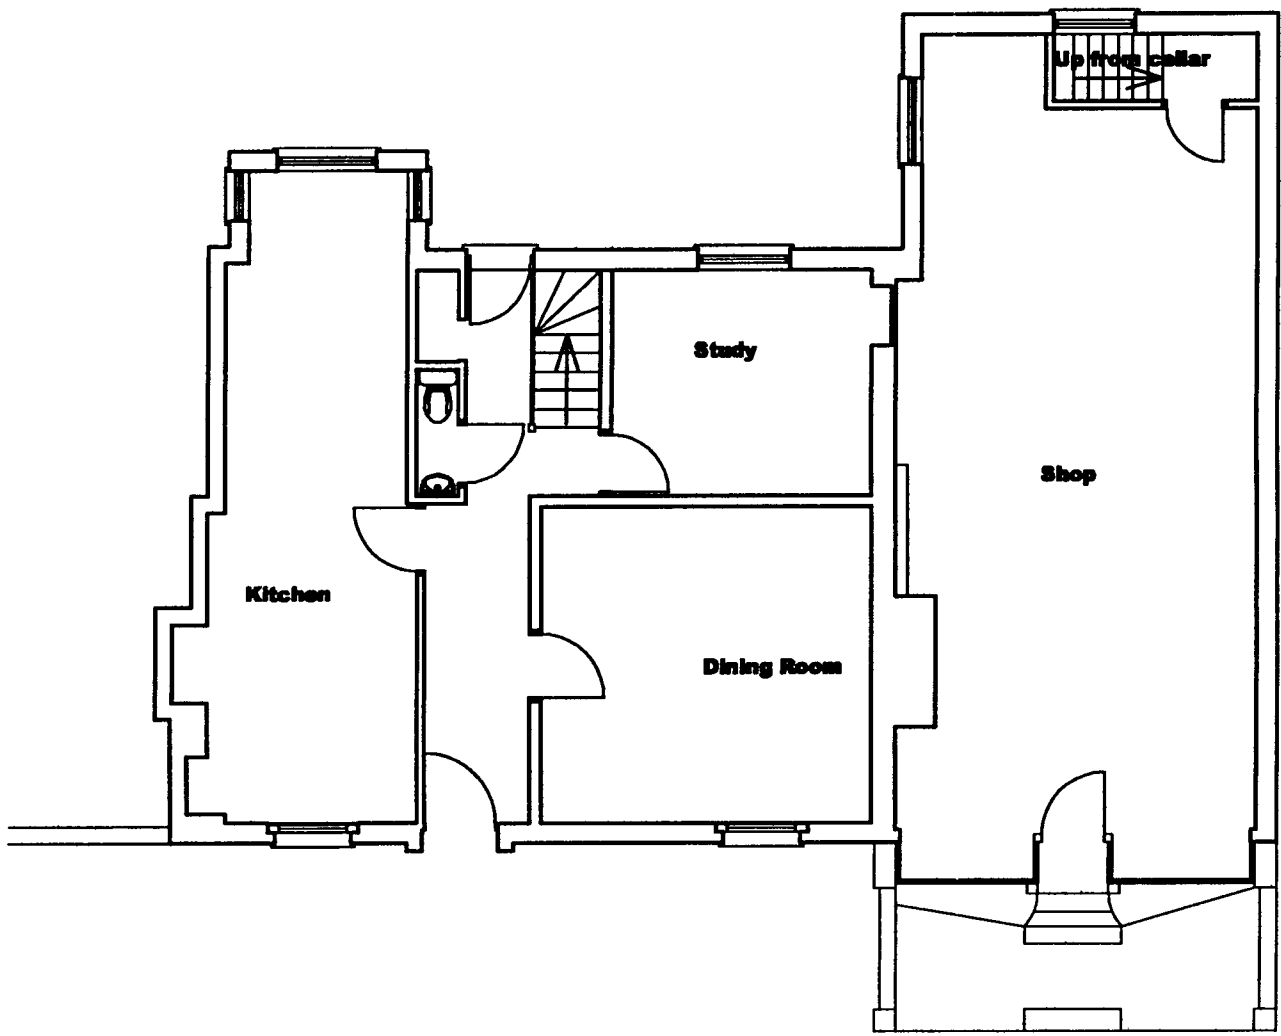

Ground floor plan - as existing

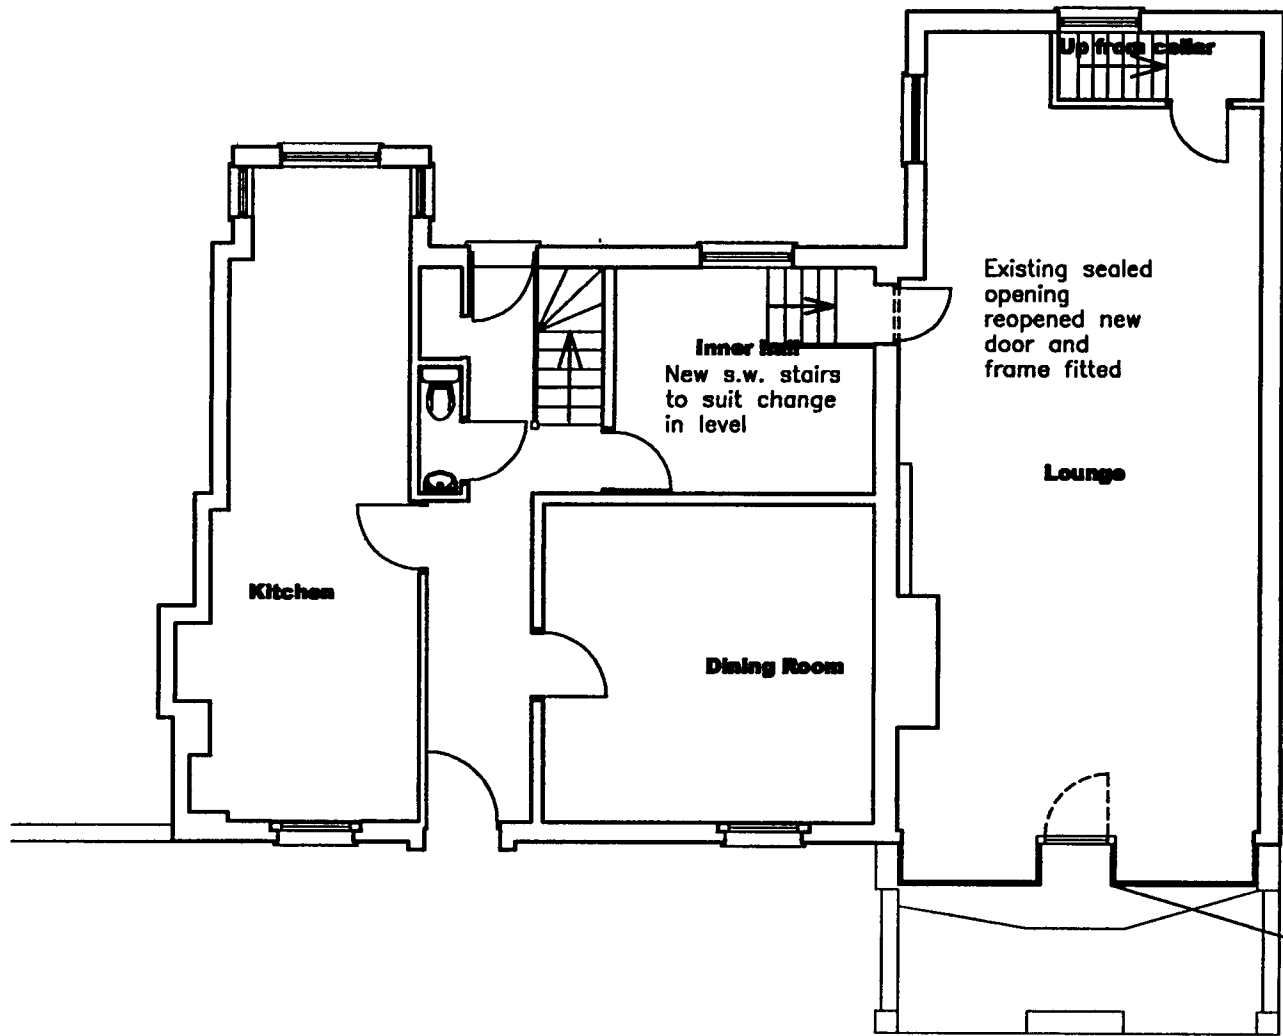

Ground floor plan - as proposed

Existing door removed, stailriser built up to cill level to match existing, new painted s.w. window installed size and profile of frames and glazing bars all to match existing



Fronte elevation - as existing



Fronte elevation - as proposed

Redundant steps removed, lower brick stailriser extended to match existing

Rev.	Description	Date

The Client is advised to ascertain and comply with his duties under the C.D.M. Regs 1994, and his obligations under the Party Wall etc. Act 1996 and Disability Discrimination Act 1995, where applicable. Contractors must verify all dimensions on site before commencing any work. The copyright of this drawing is reserved. The drawings and drawing notes do not purport to cover each and every item required to complete the project, the notes are not a specification of works, the contractor is advised to verify the full extent of the works with the client. This drawing to be read in conjunction with Designers Risk Assessment	
Project Manchester House Church Hill Slindon	
Client Mrs Beaty	
Drawing no.	2235-01
Scale	1 : 100
Date	Feb. 2006
KG DESIGNS CHARTERED BUILDING SURVEYORS ARCHITECTURAL DESIGN CONSULTANTS	
129 Tarring Road, Worthing, West Sussex. BN11 4HE TEL : 01903 217313 FAX : 01903 217319 E-MAIL : kgd@kgdesigns.com	