




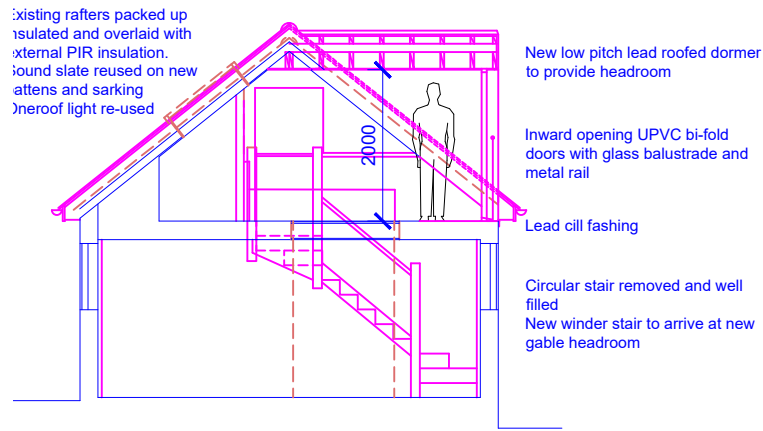


SECTION

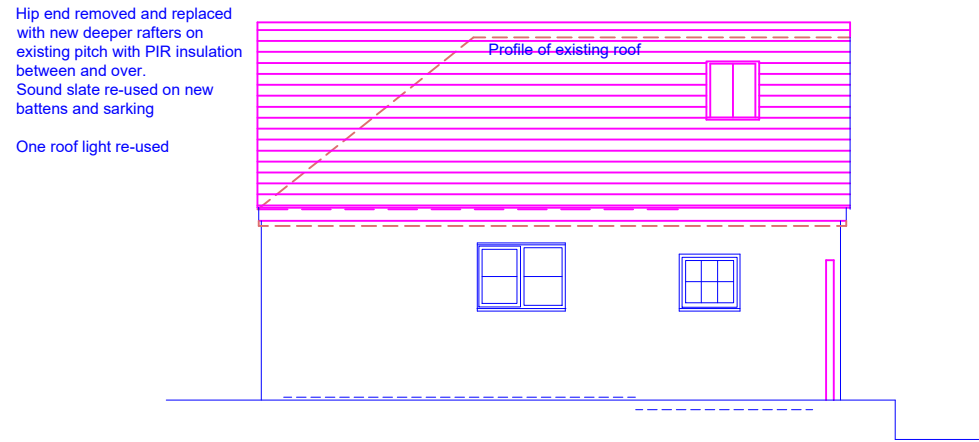


WEST ELEVATION

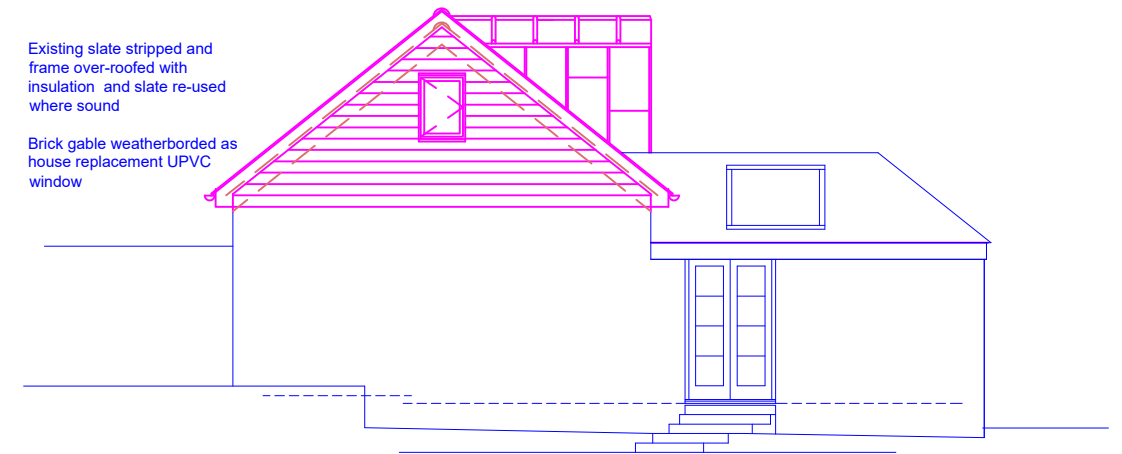


SOUTH ELEVATION

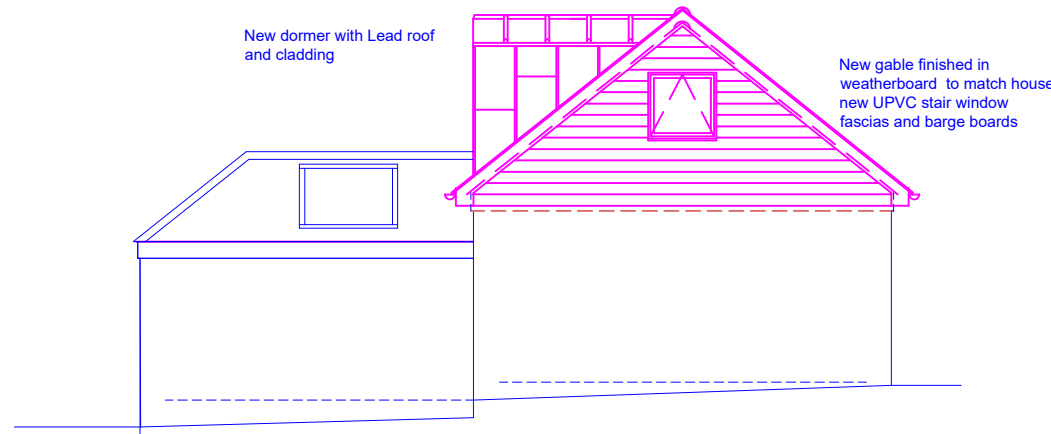


NORTH ELEVATION

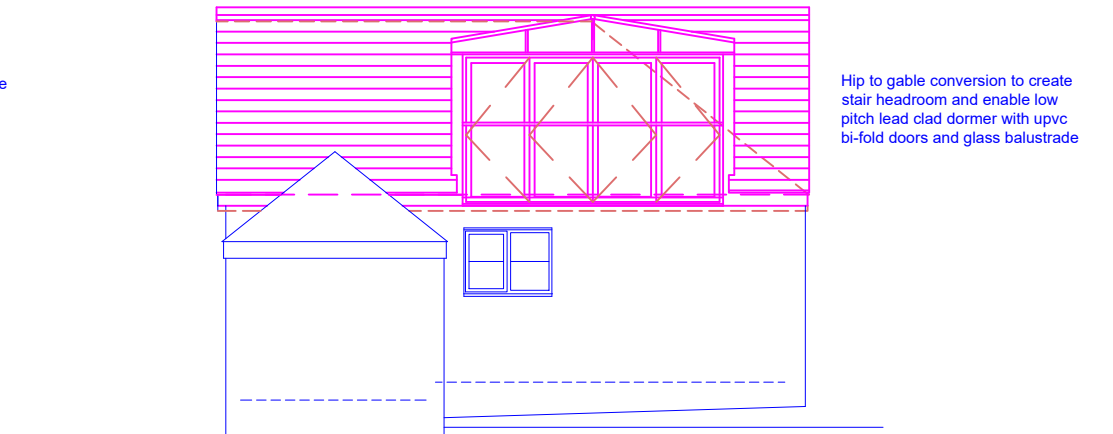

EAST ELEVATION

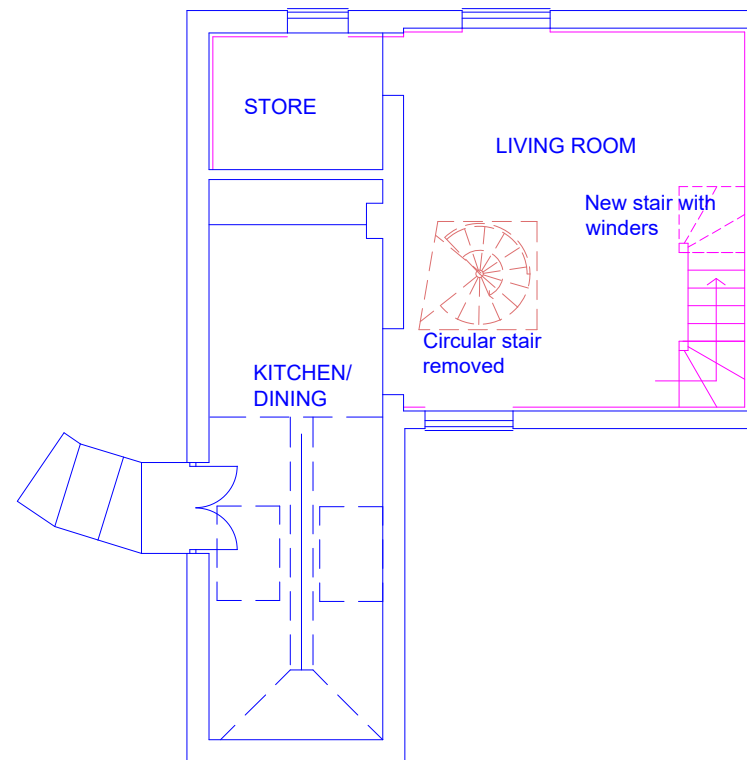

GROUND FLOOR

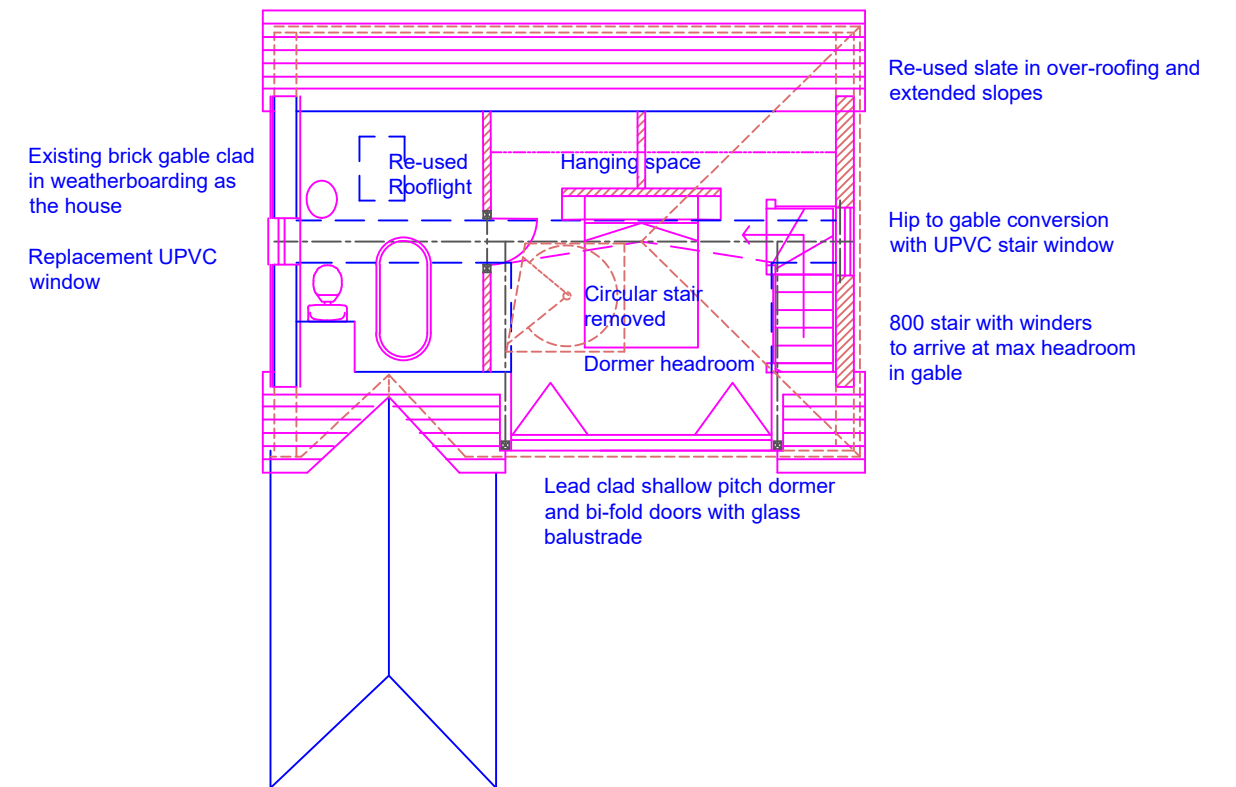

FIRST FLOOR

Annexe as Proposed Hip to Gable and Dormer

October 2021 1:100
CAD file name: Southwood Lodge 2.dwg