


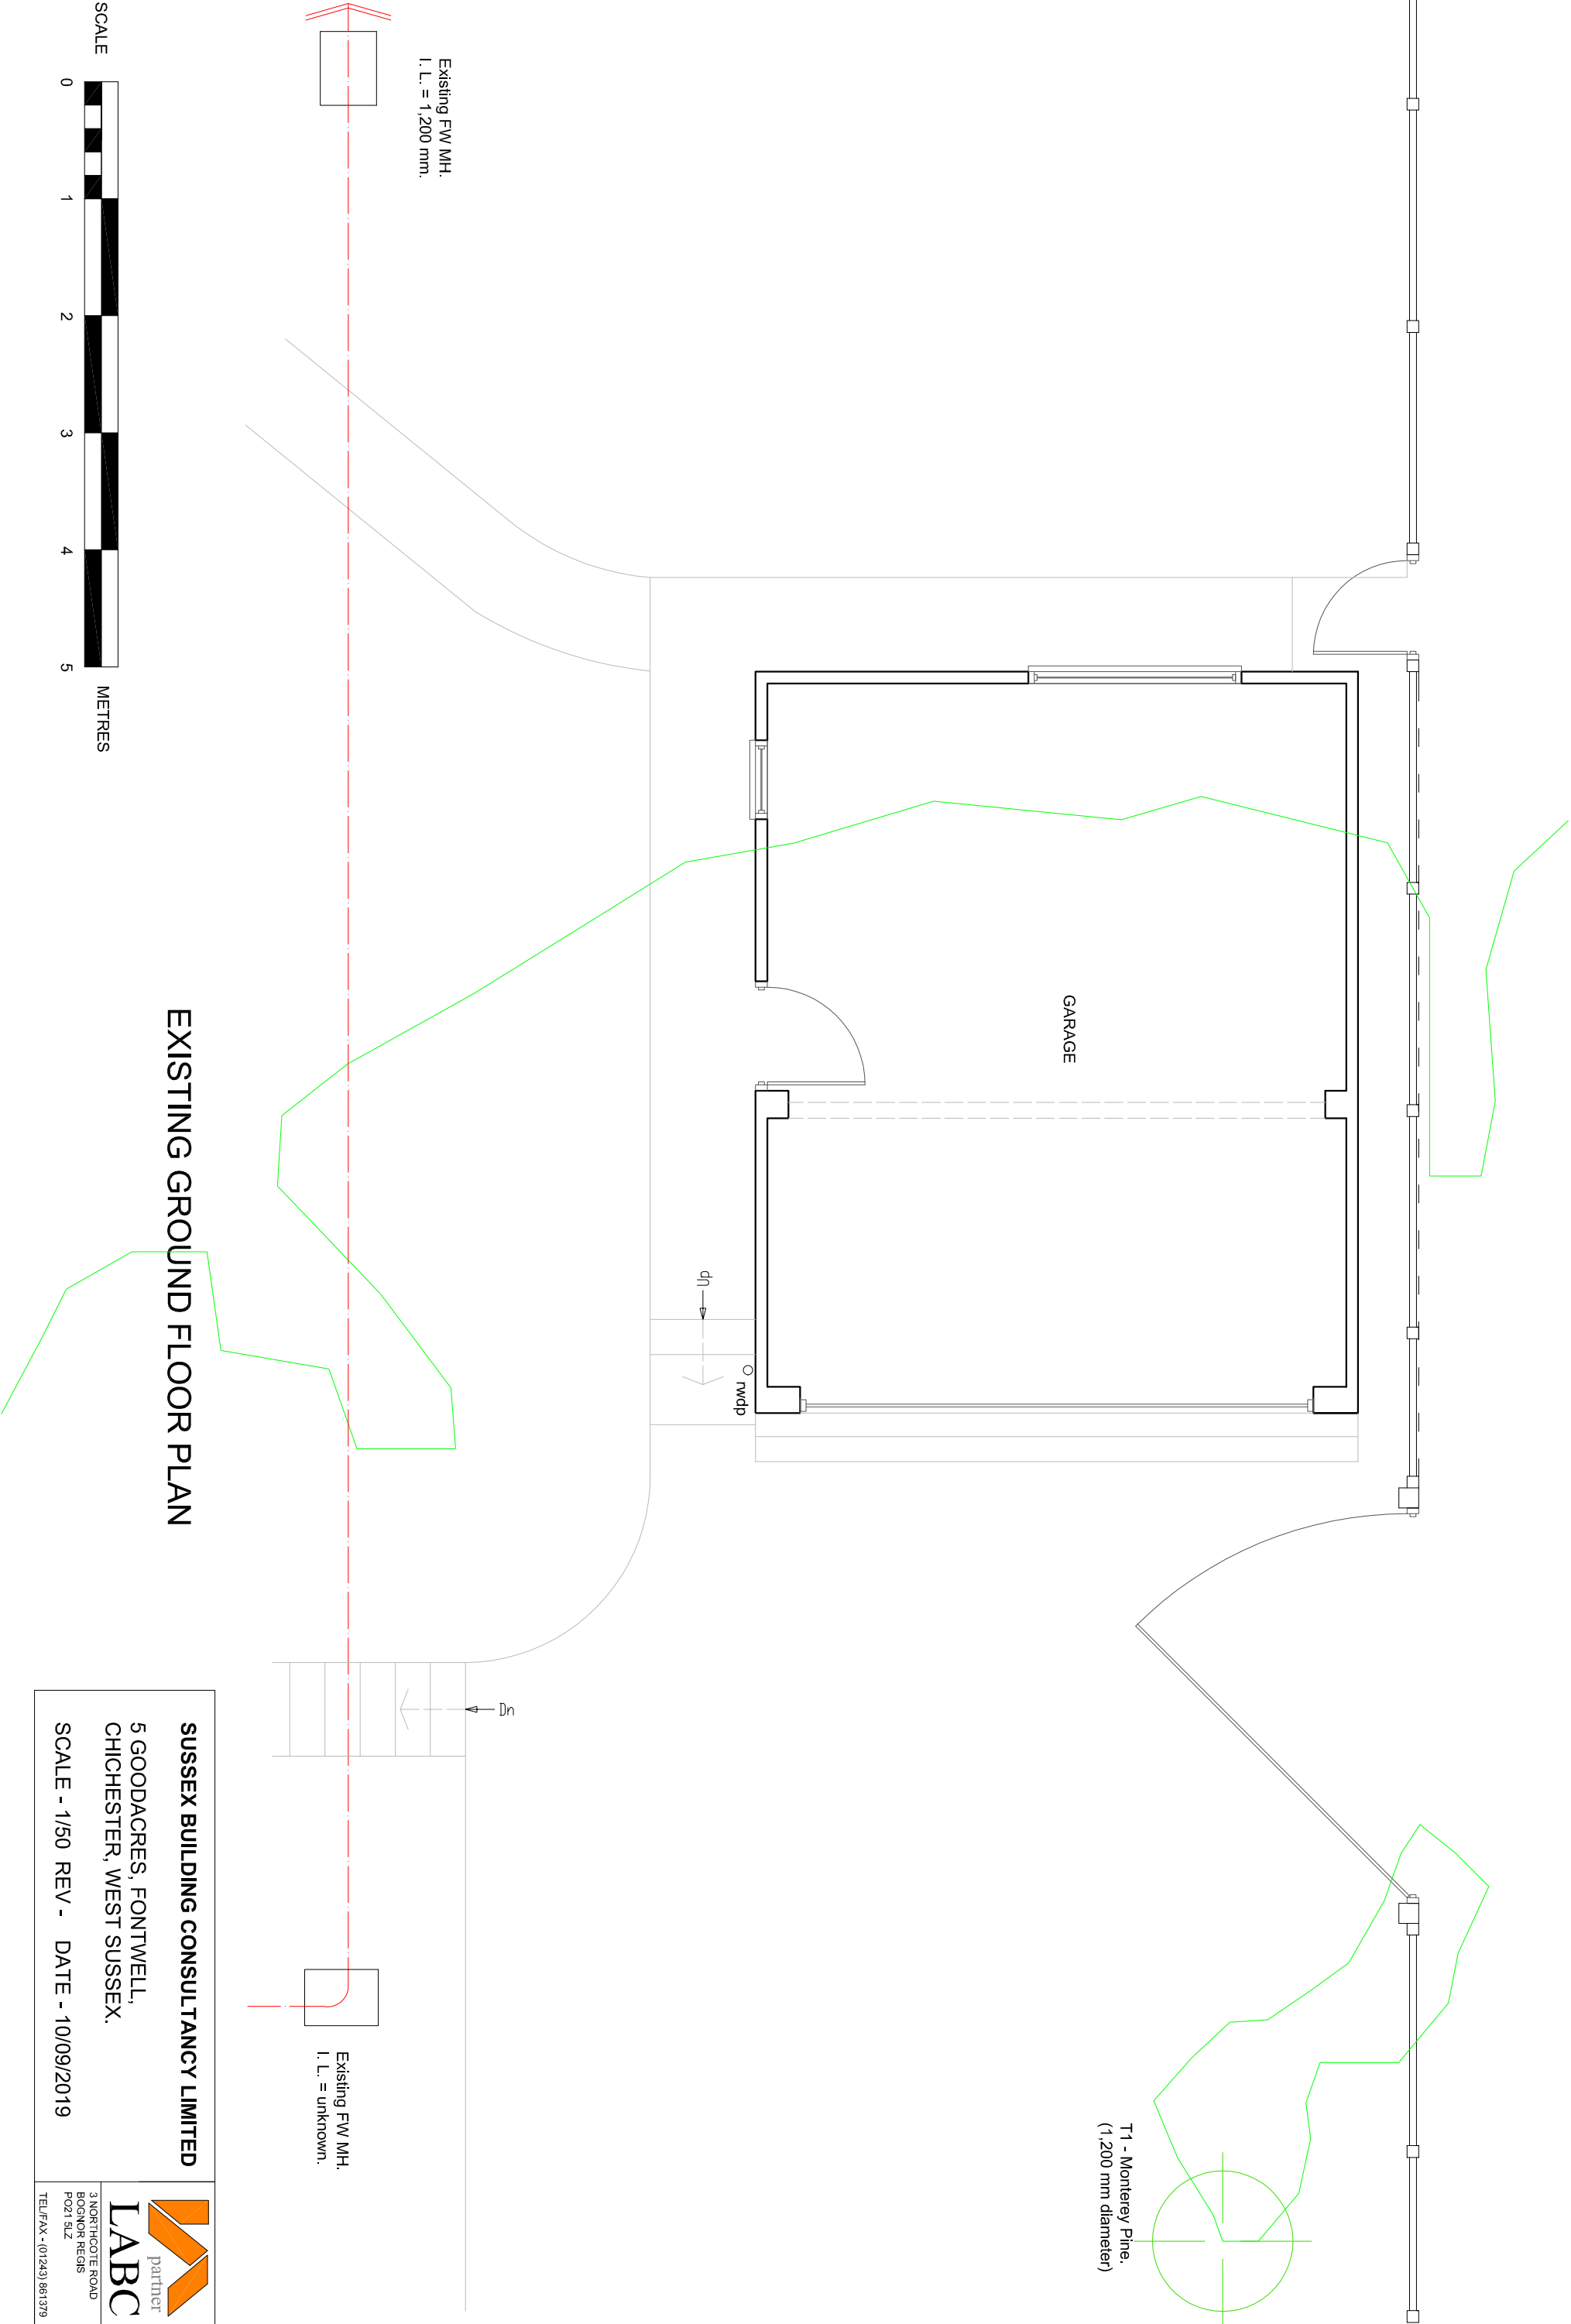

SUSSEX BUILDING CONSULTANCY LIMITED	
5 GOODACRES, FONTWELL, CHICHESTER, WEST SUSSEX.	
SCALE - 1/50 REV - DATE - 10/09/2019	
 LABC partner	3 NORTHCOTE ROAD BOGNOR REGIS PO21 5LZ TEL/FAX - (01243) 861379