



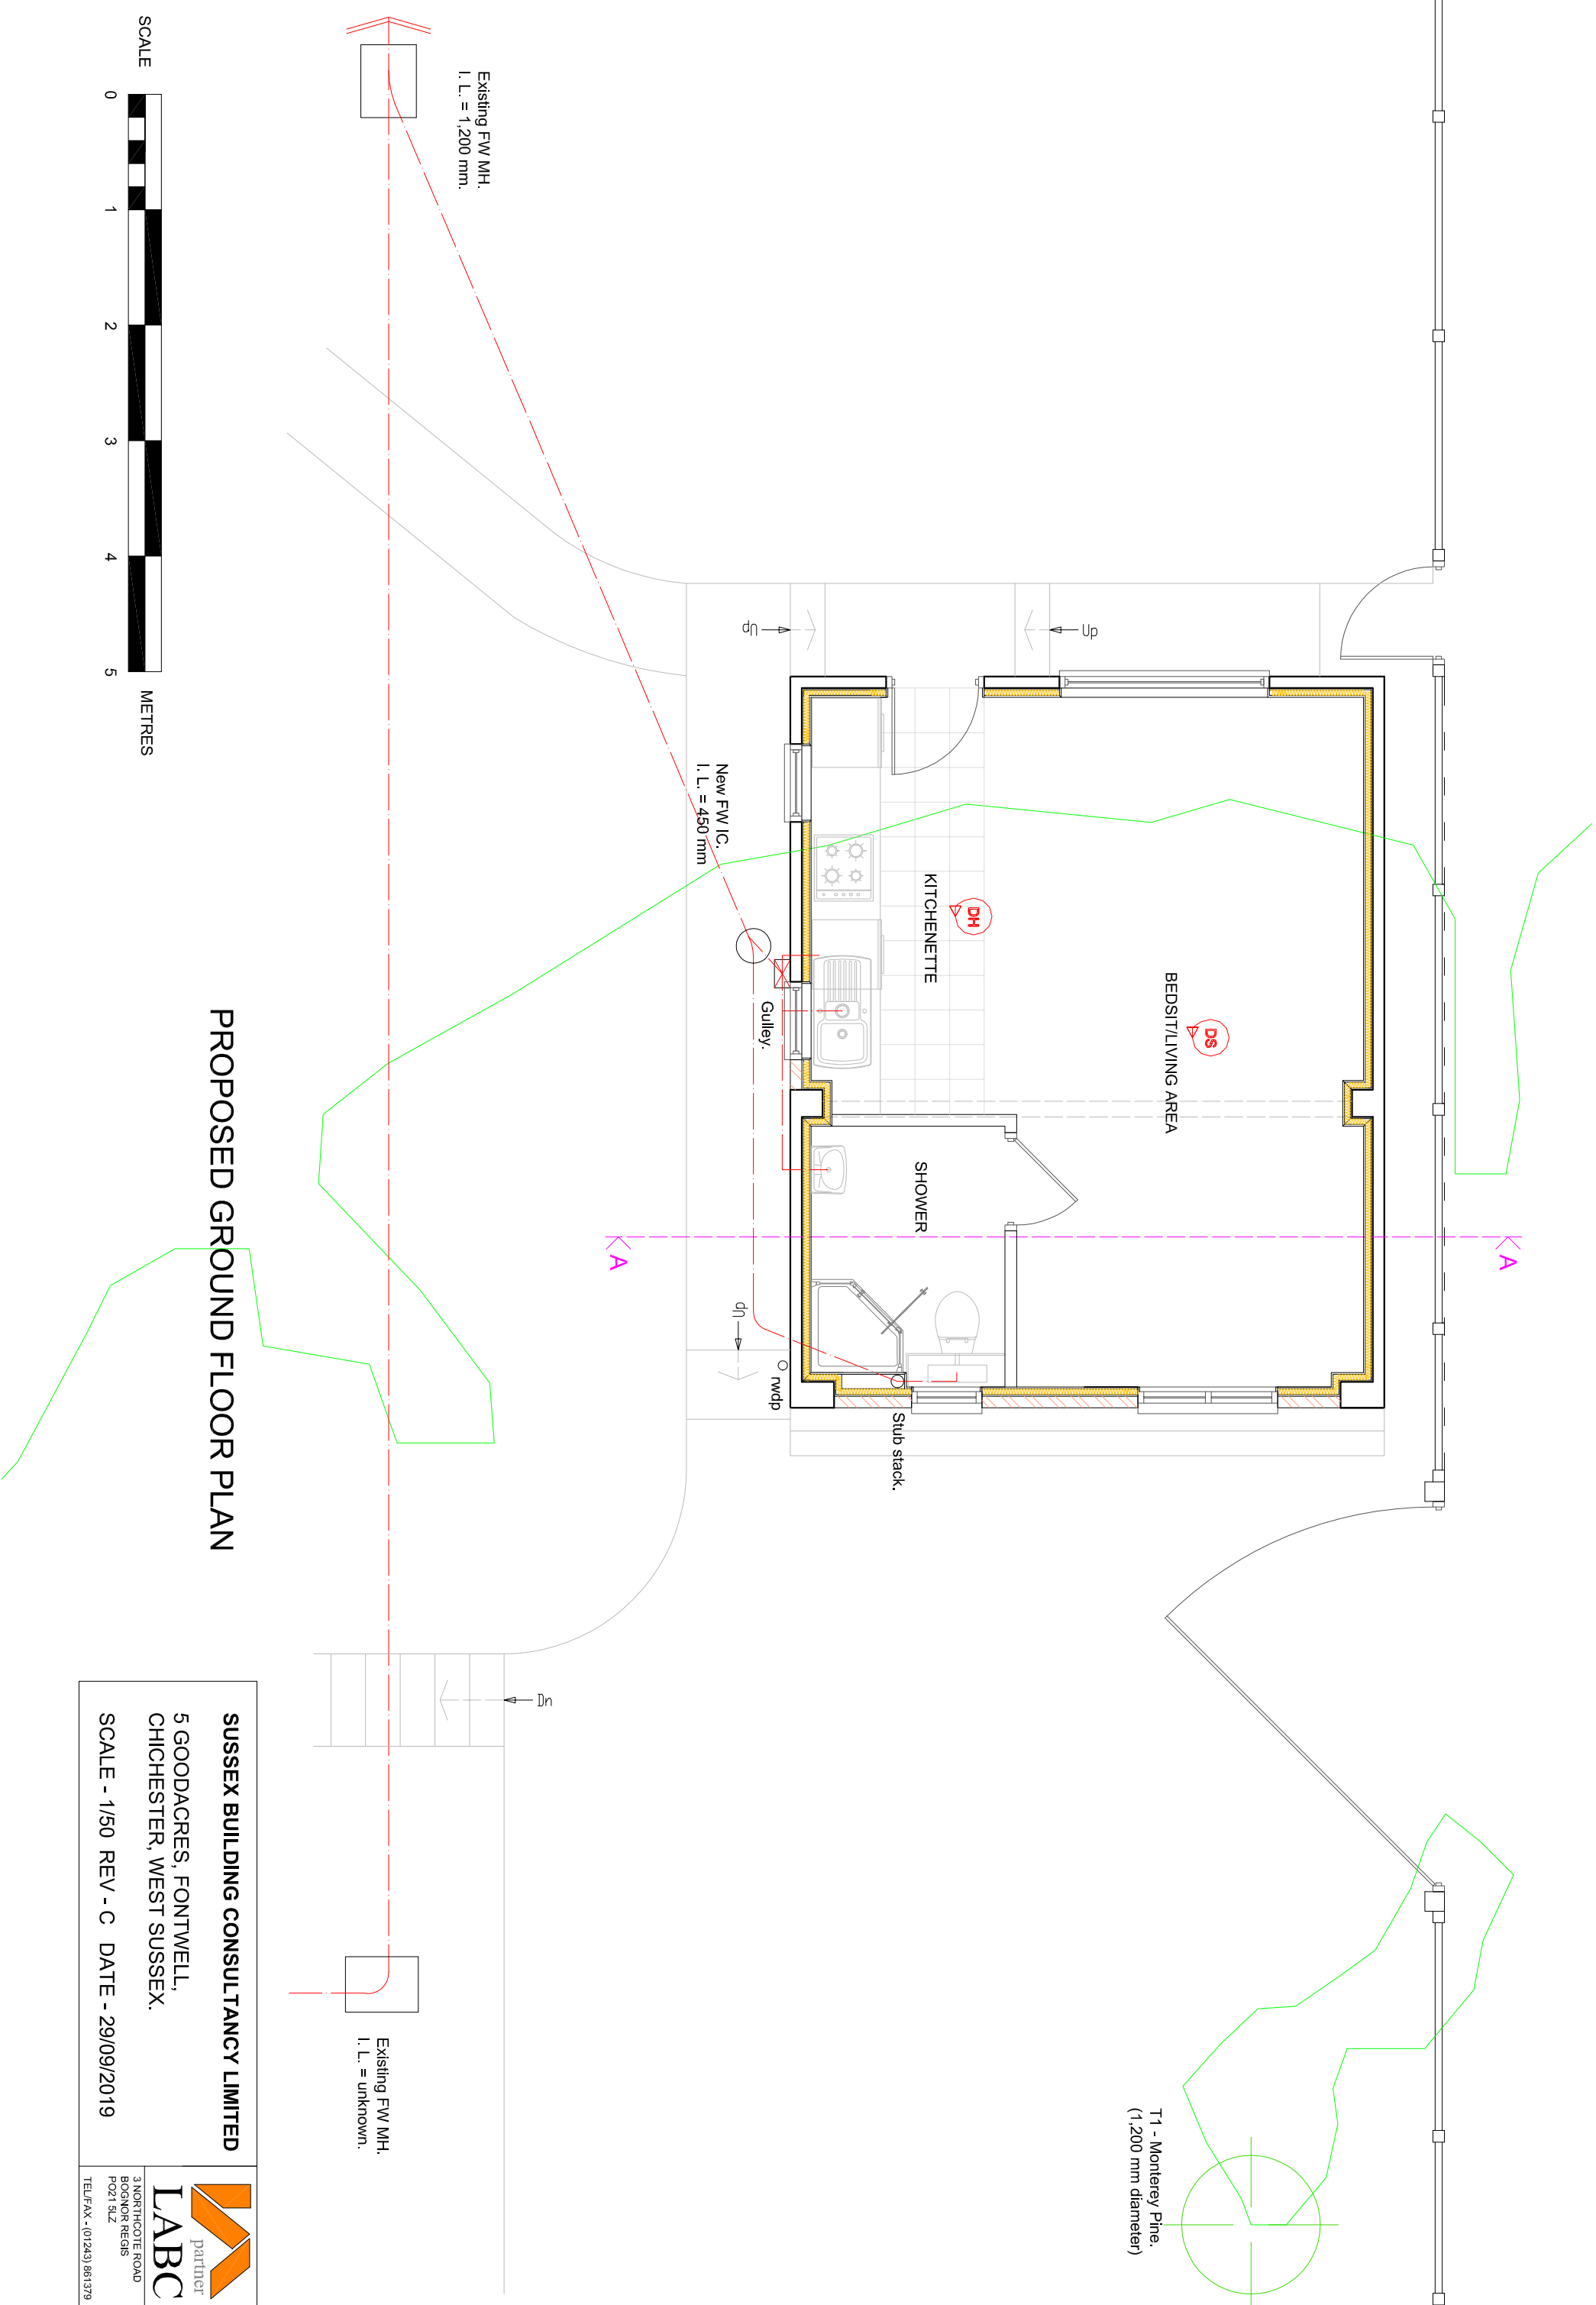

PROPOSED GROUND FLOOR PLAN

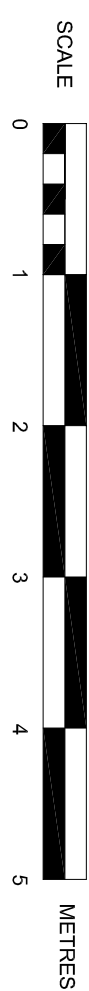

SUSSEX BUILDING CONSULTANCY LIMITED

5 GOODACRES, FONTWELL,
CHICHESTER, WEST SUSSEX.

SCALE - 1/50 REV - C DATE - 29/09/2019



3 NORTHCOTE ROAD
BOGNOR REGIS
PO21 3LZ
TEL/FAX - (01243) 861379