


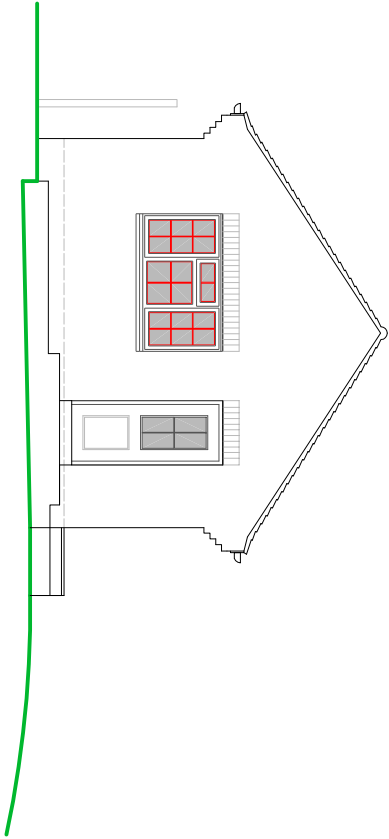


WEST ELEVATION

- NOTES
- ROOF - Plain clay tiles to pitched roof.
 - WALLS - Painted face brickwork external walls to match existing.
 - WINDOWS - White painted wooden framed 'Slimline' double glazed casement units.
 - DOORS - Wooden entrance door.



SOUTH ELEVATION

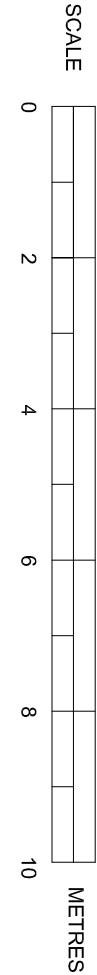

PROPOSED ELEVATIONS

SUSSEX BUILDING CONSULTANCY LIMITED 5 GOODACRES, FONTWELL, CHICHESTER, WEST SUSSEX. SCALE - 1/100 REV - A DATE - 29/09/2019	 LABC Partner 3 NORTHGATE ROAD PO21 9LZ TEL - (01243) 861379
---	---