


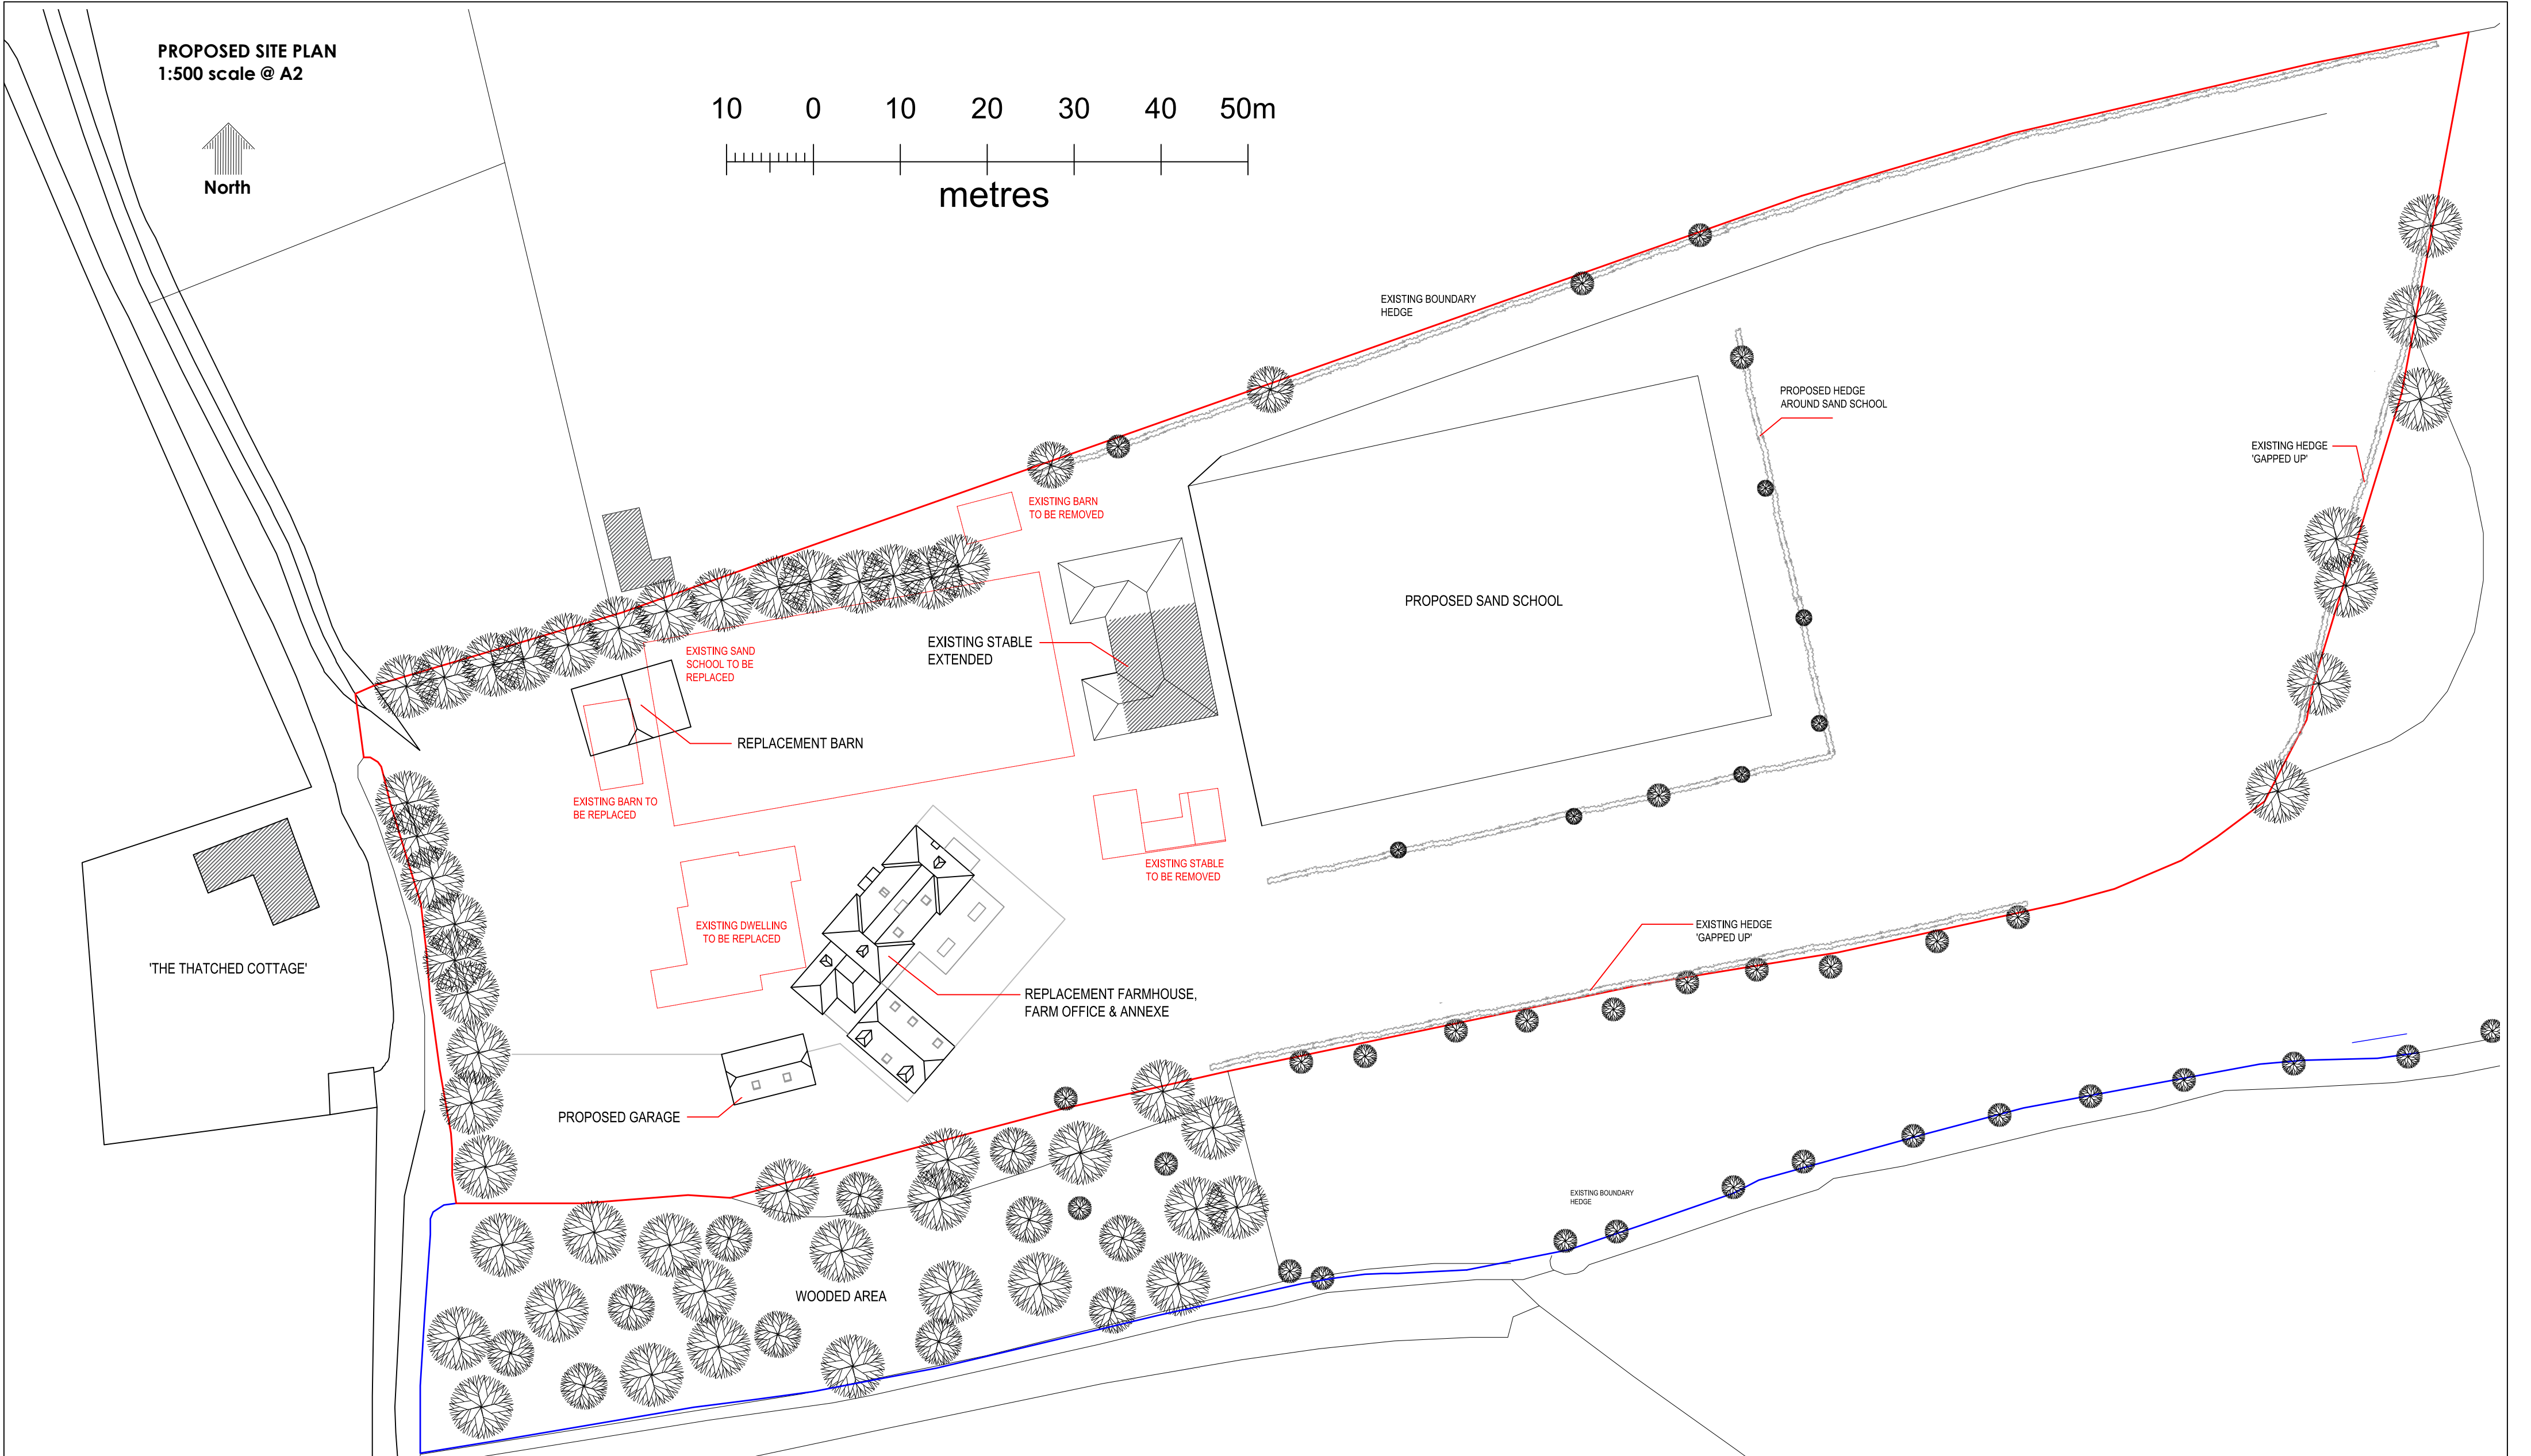

REPLACEMENT FARMHOUSE, FARM OFFICE & STABLE BUILDING
For Mr Chandler
GOOSE GREEN, HOE LANE, BINSTED. PO20 7HA

Broomfield Studio
Birdham
West Sussex
PO20 7BA

Phone: 01243 512 327
Email: richardmeynell@gmail.com



Drawing No.	Date:
GG.1096 - 01	13-05-21
Rev.	Date:
D	02-11-21