




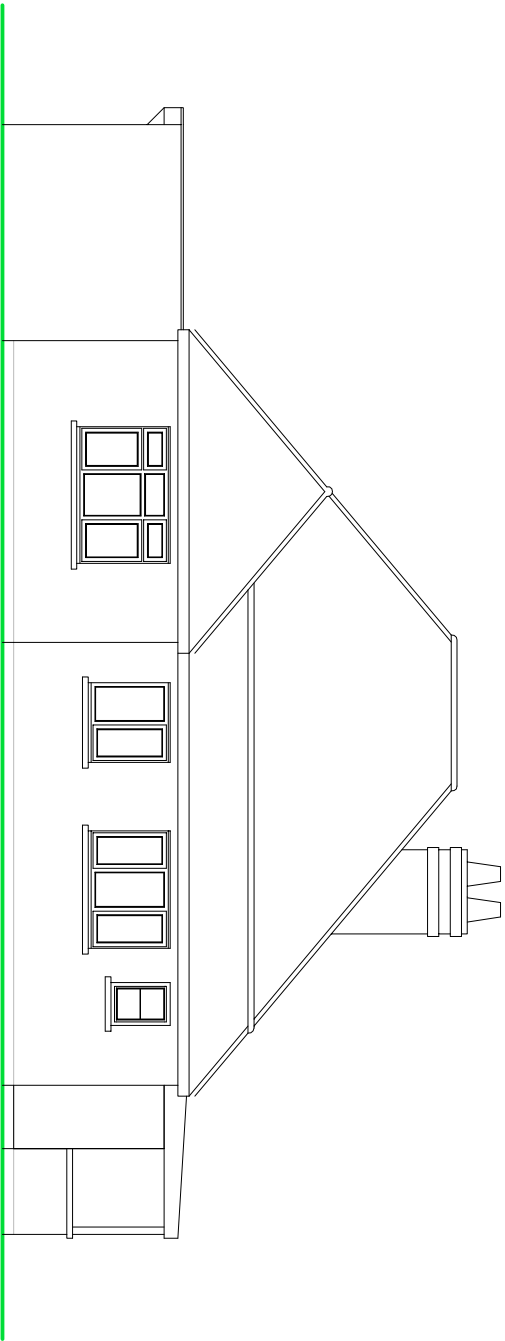


REAR ELEVATION

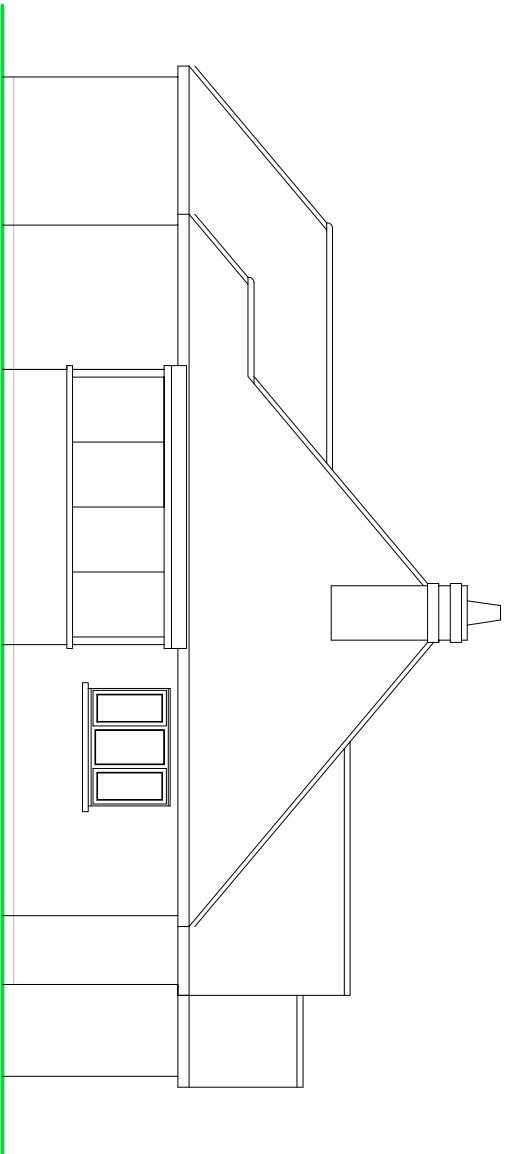

SIDE ELEVATION

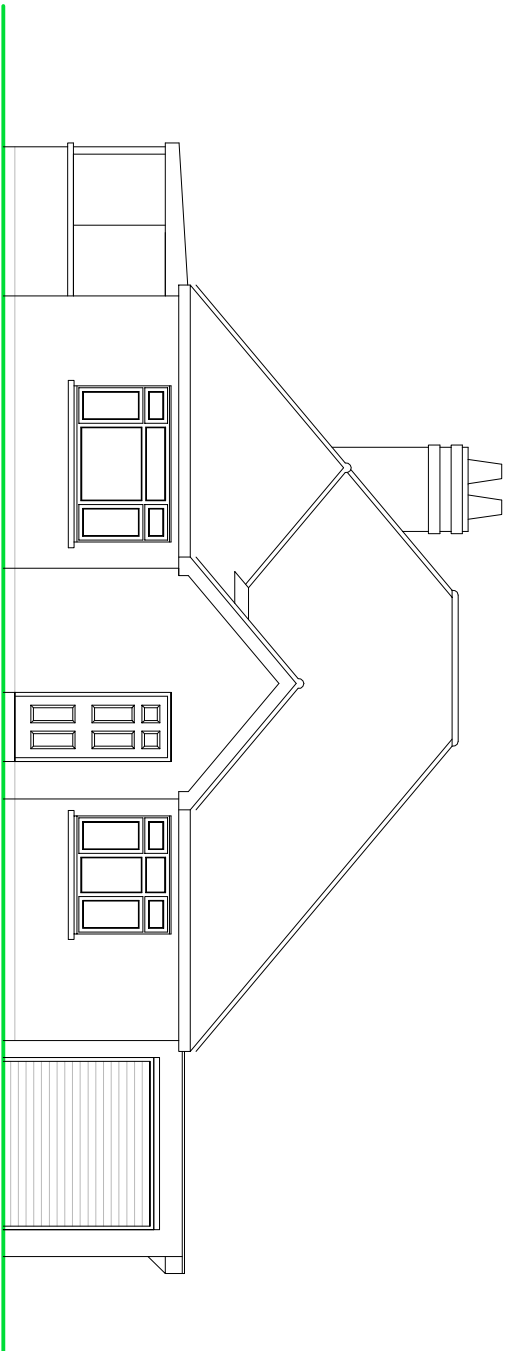

FRONT ELEVATION

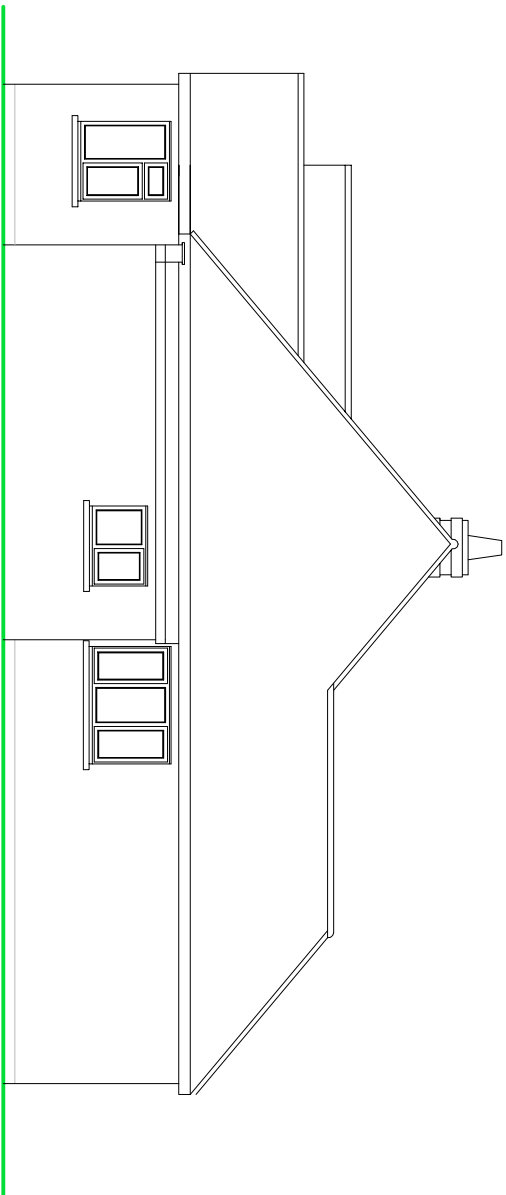


SIDE ELEVATION

NOTES

- ROOF - Plain concrete tiles to pitched roof.
- WALLS - Face brick detail to external walls.
- WINDOWS/DOORS - White PVC framed double glazed units.

EXISTING ELEVATIONS

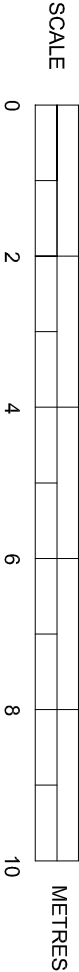

SUSSEX BUILDING CONSULTANCY LIMITED

21 ORCHARD WAY,
FONTWELL.

SCALE - 1/100 REV - DATE - 13/01/2026



LABC
partner

SUNNYSIDE ROAD
SUNNYSIDE
PO21 1LZ
TEL - (01243) 861979