


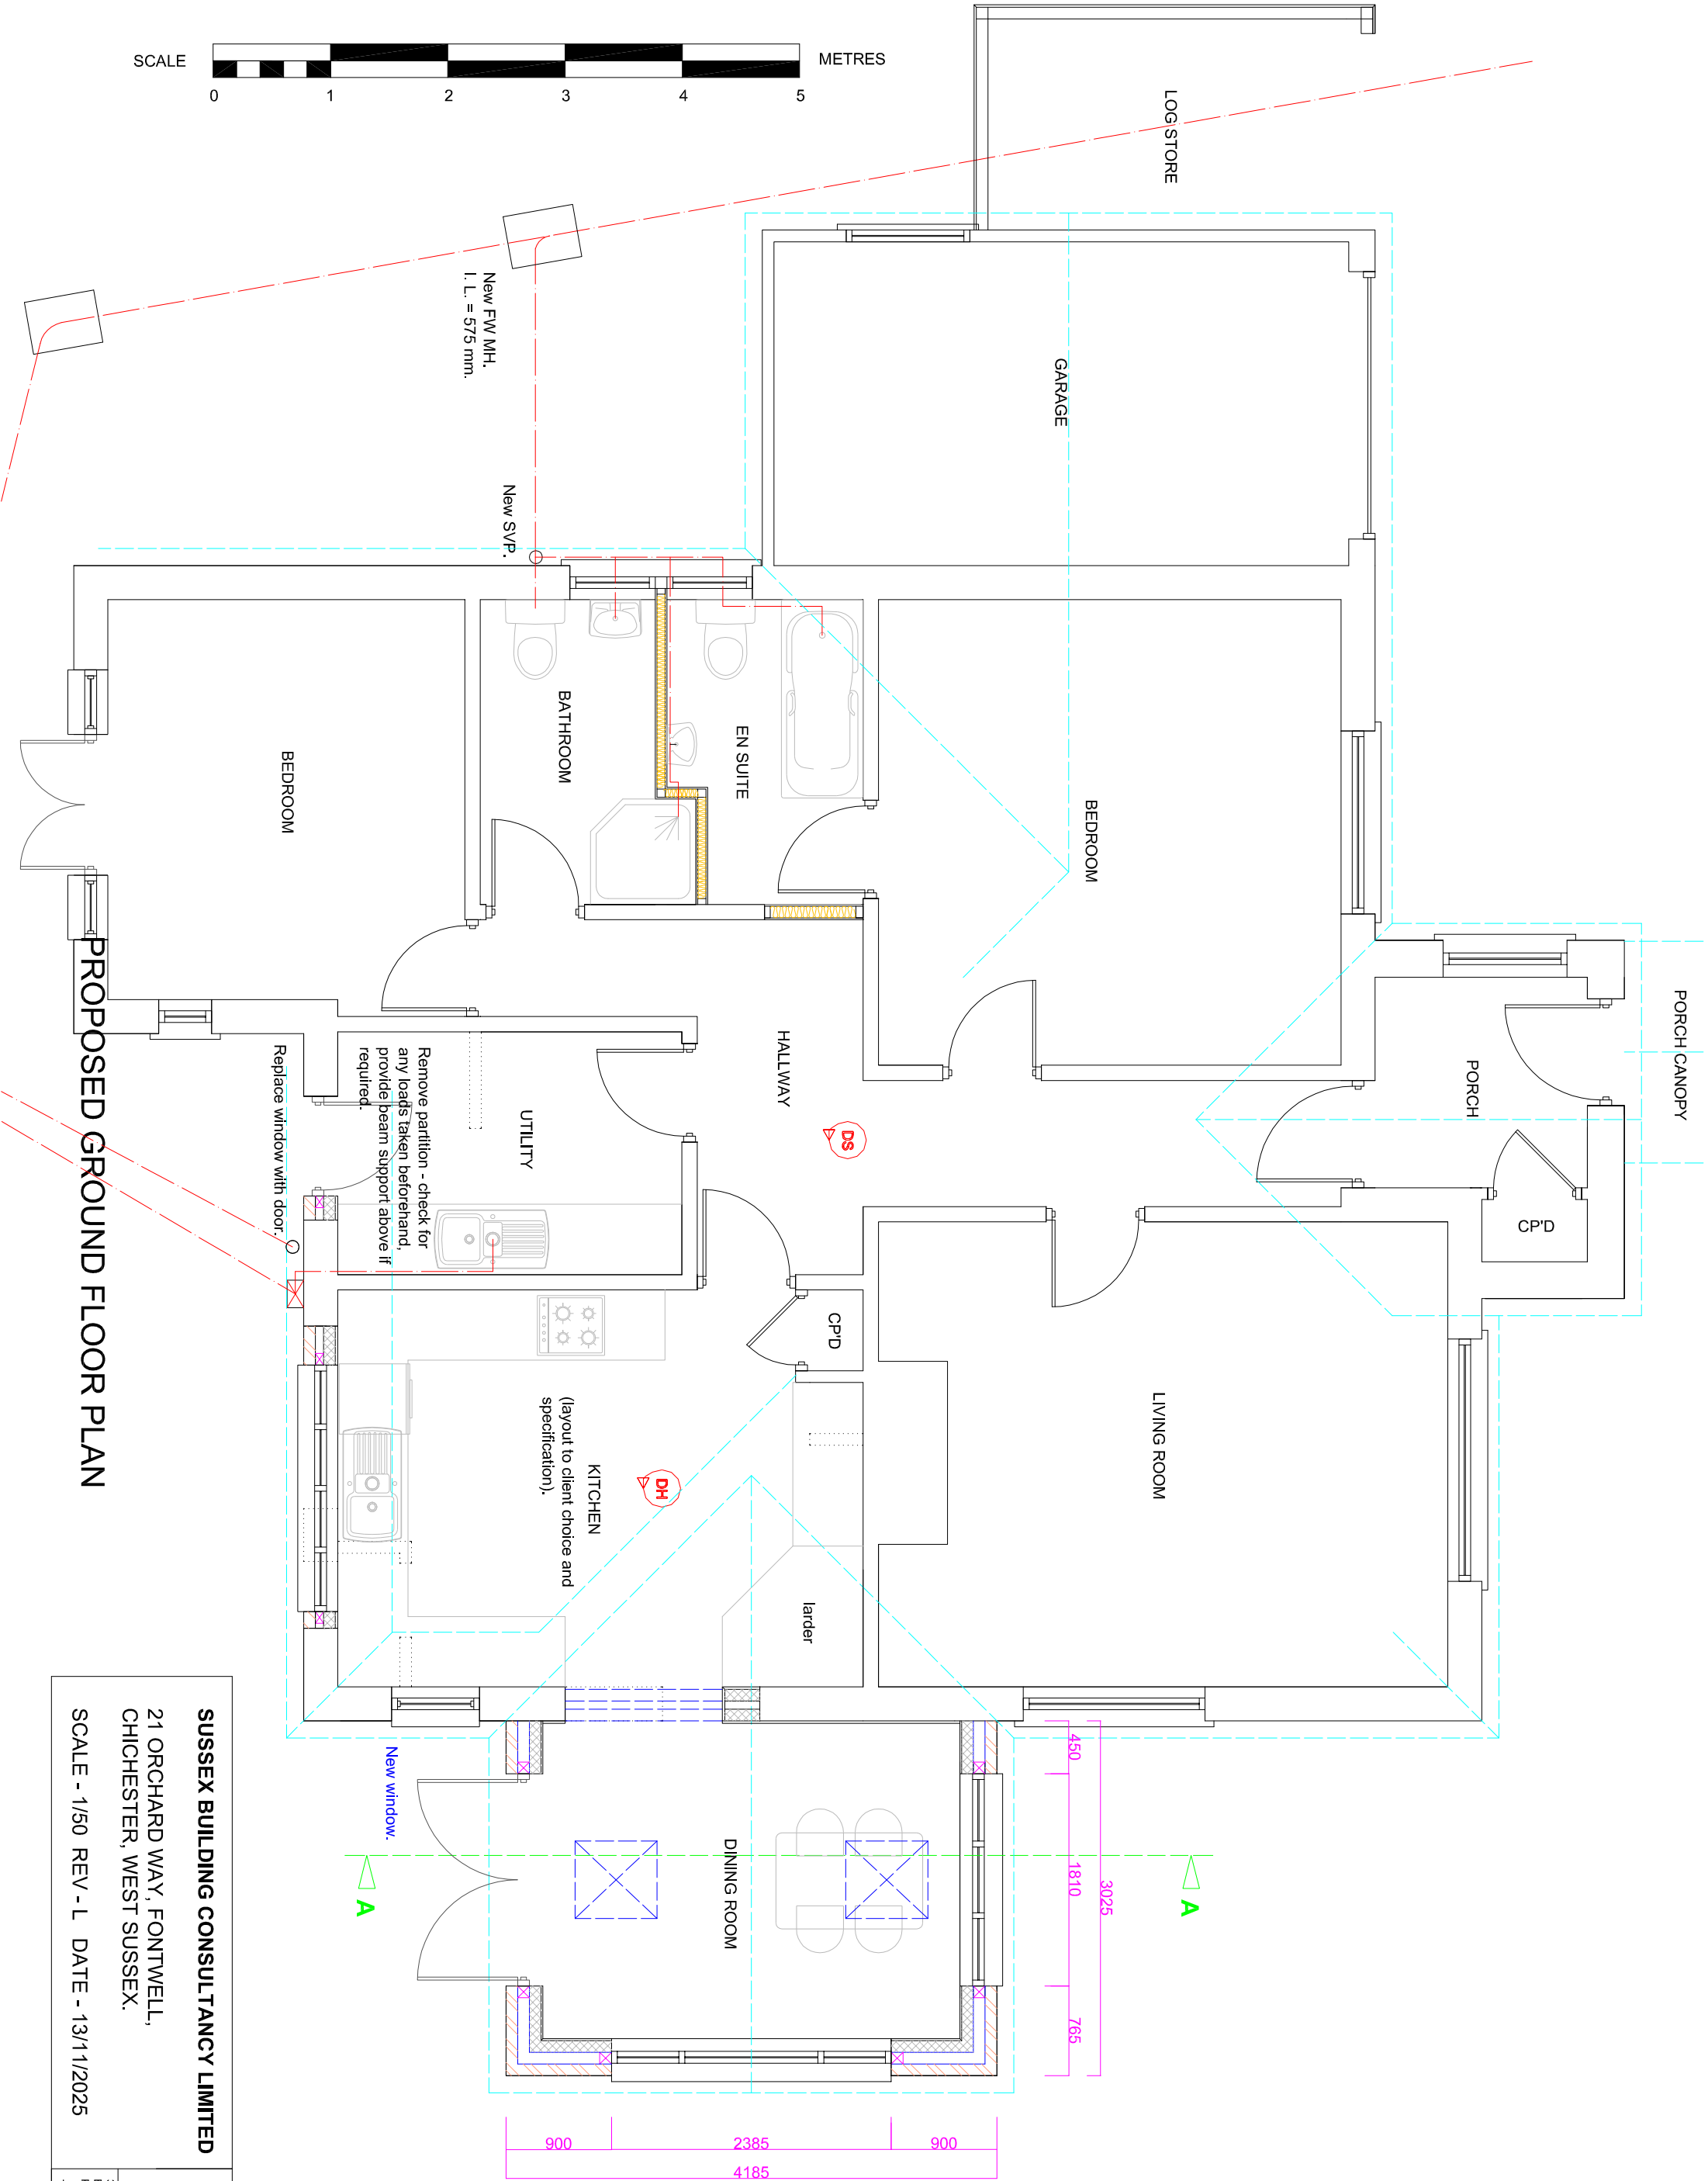

PROPOSED GROUND FLOOR PLAN

SUSSEX BUILDING CONSULTANCY LIMITED

21 ORCHARD WAY, FONTWELL,
CHICHESTER, WEST SUSSEX.

SCALE - 1/50 REV - L DATE - 13/11/2025



partner
LABC

3 NORTHCOTE ROAD
BOGNOR REGIS
PO21 5LZ
TEL/FAX • (01243) 861379