




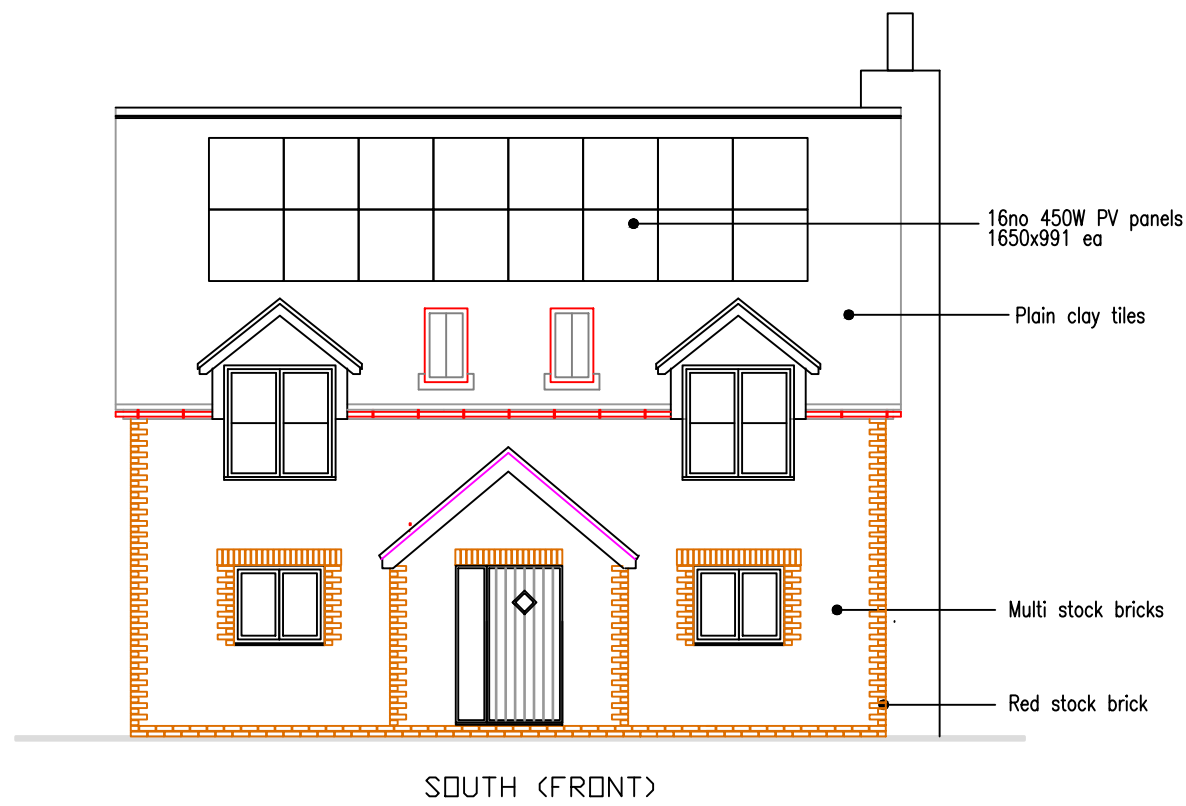


SOUTH (FRONT)

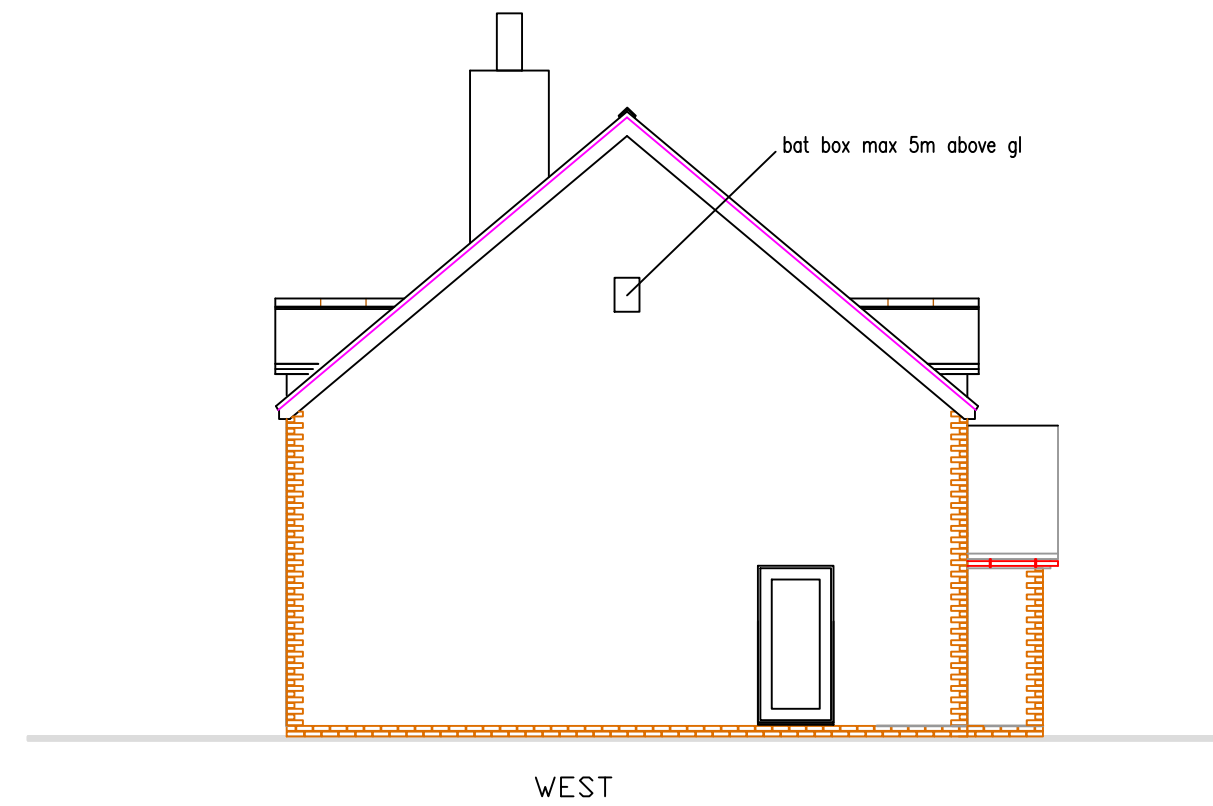


WEST

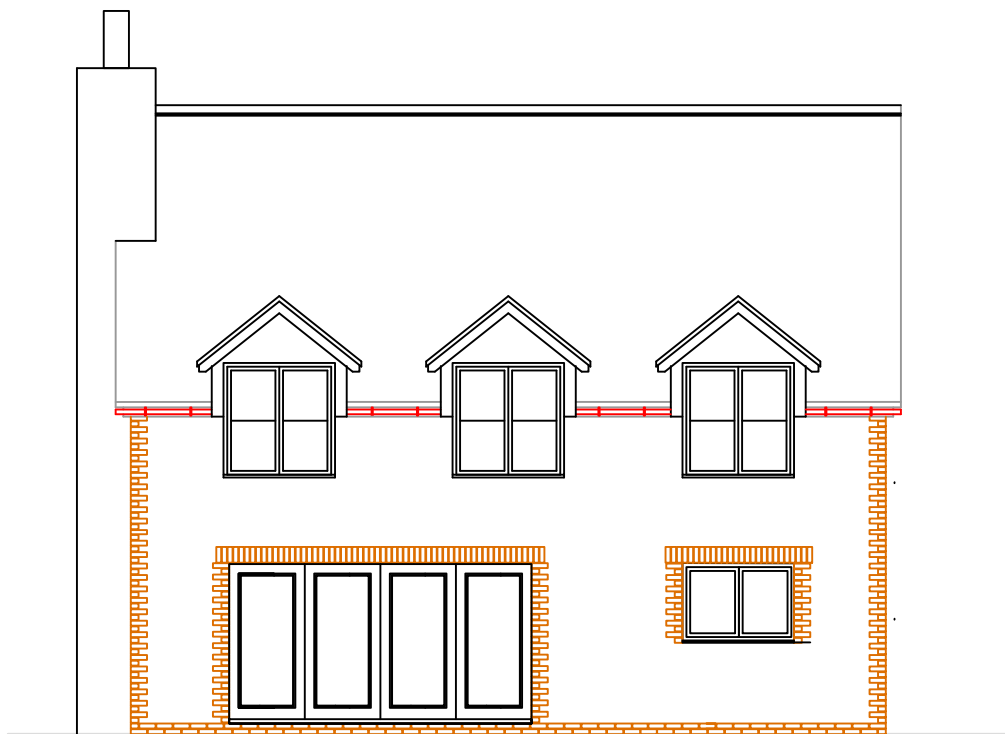


NORTH (REAR)

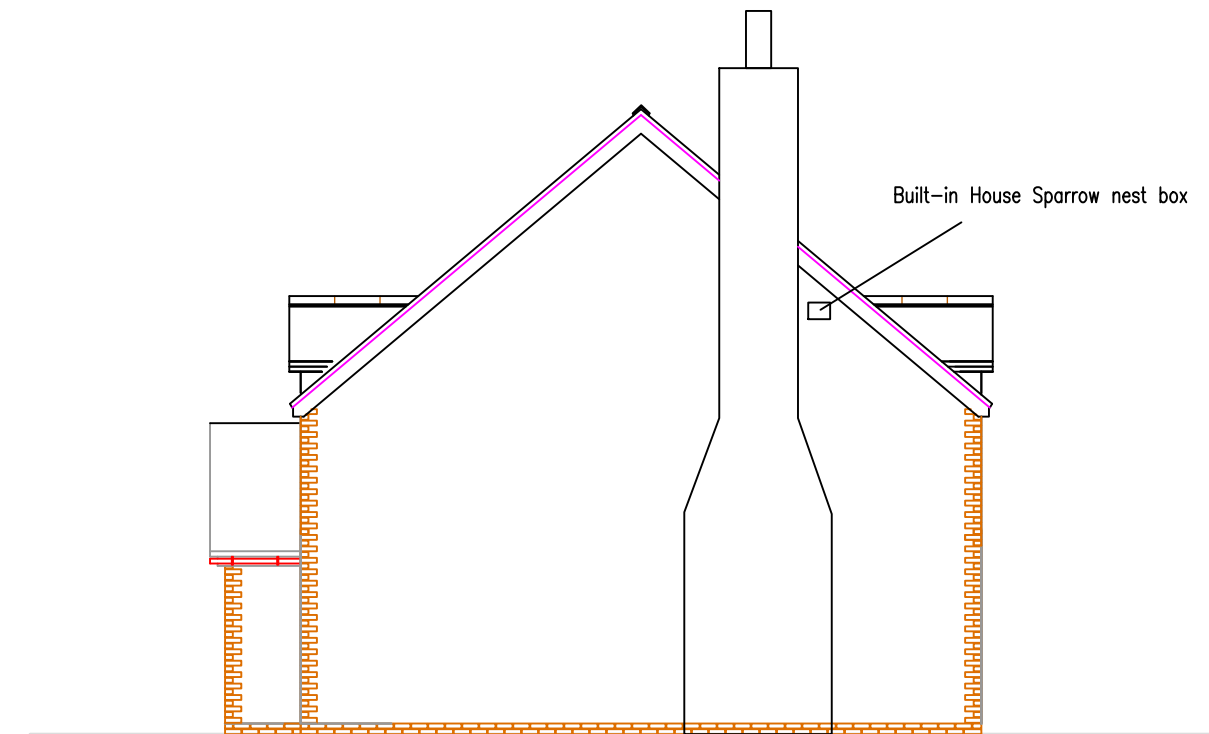


EAST

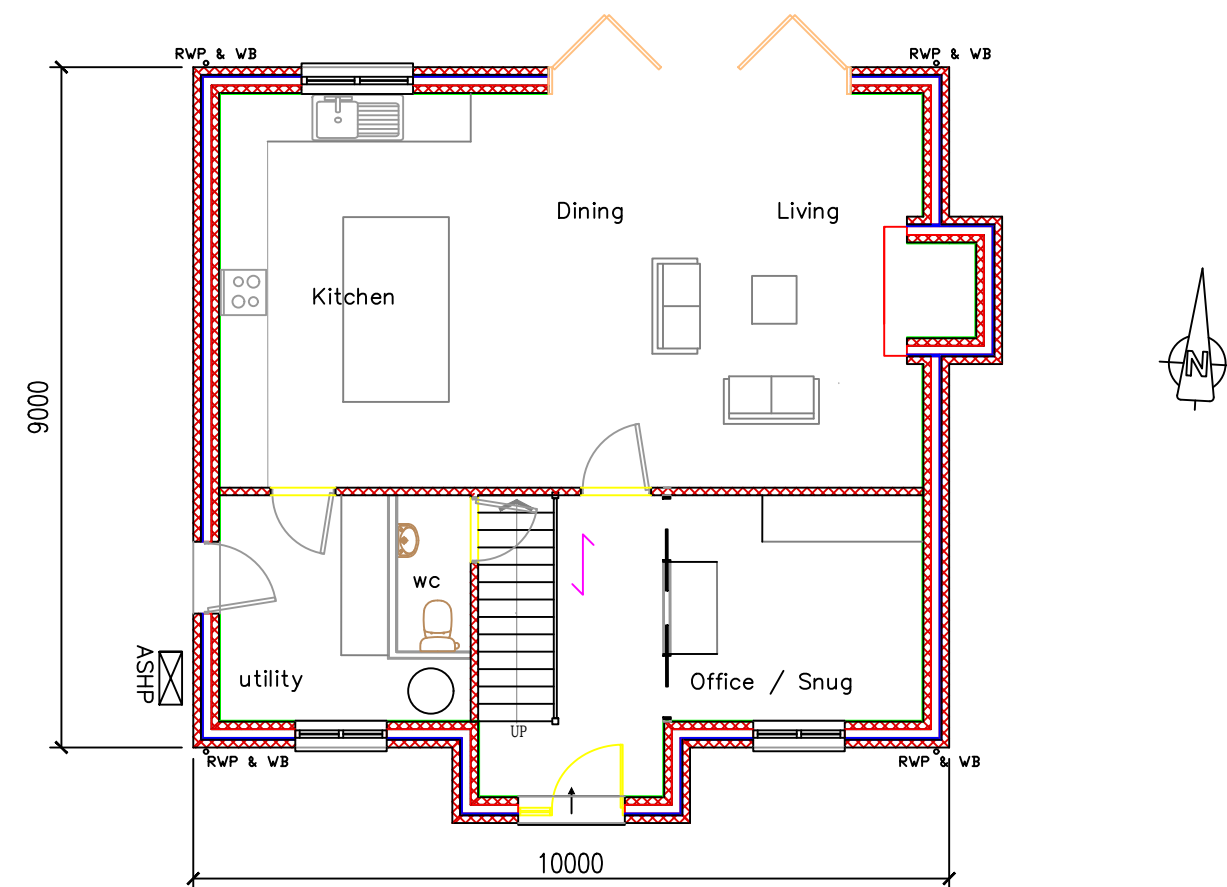

Ground Floor

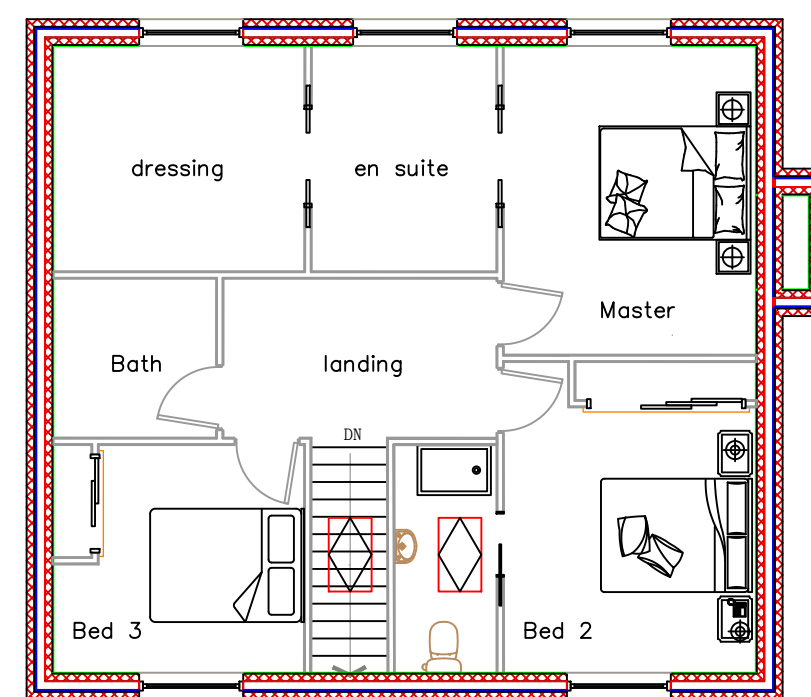


First Floor

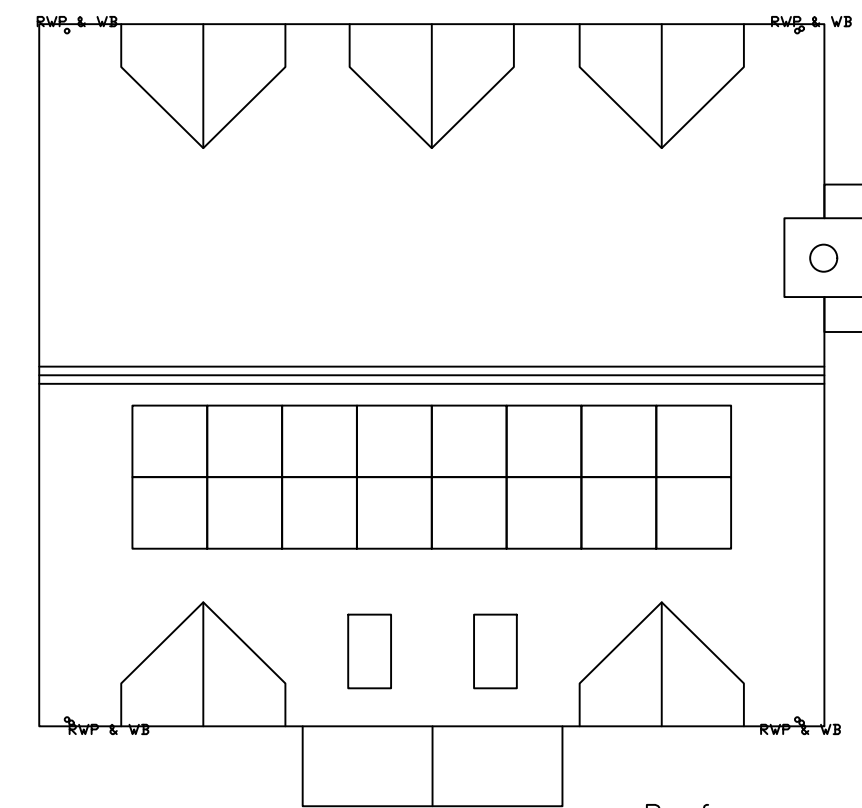

Roof

Floor GIA:
GF = 79.5 sq m
FF = 72.5 sq m
Total = 152 sq m

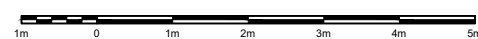

CLIENT	PROJECT	TITLE	STATUS	DRAWN BY	REVIEWED BY
JAMES COLE	CHERRY TREE NURSERY EASTERGATE LANE WALBERTON	PROPOSED FLOOR PLANS AND ELEVATIONS	PLANNING	SJ	SJ
DATE	SCALE	DRAWING NUMBER			
05.08.2025	1:100@A2	4			

STEPHEN JUPP MRTPI
CHARTERED TOWN PLANNER
PO BOX 839, CHICHESTER
West Sussex PO19 9XQ
Tel 07777 618886
Email: steve@planning-solutions.co.uk
www.planning-solutions.co.uk