


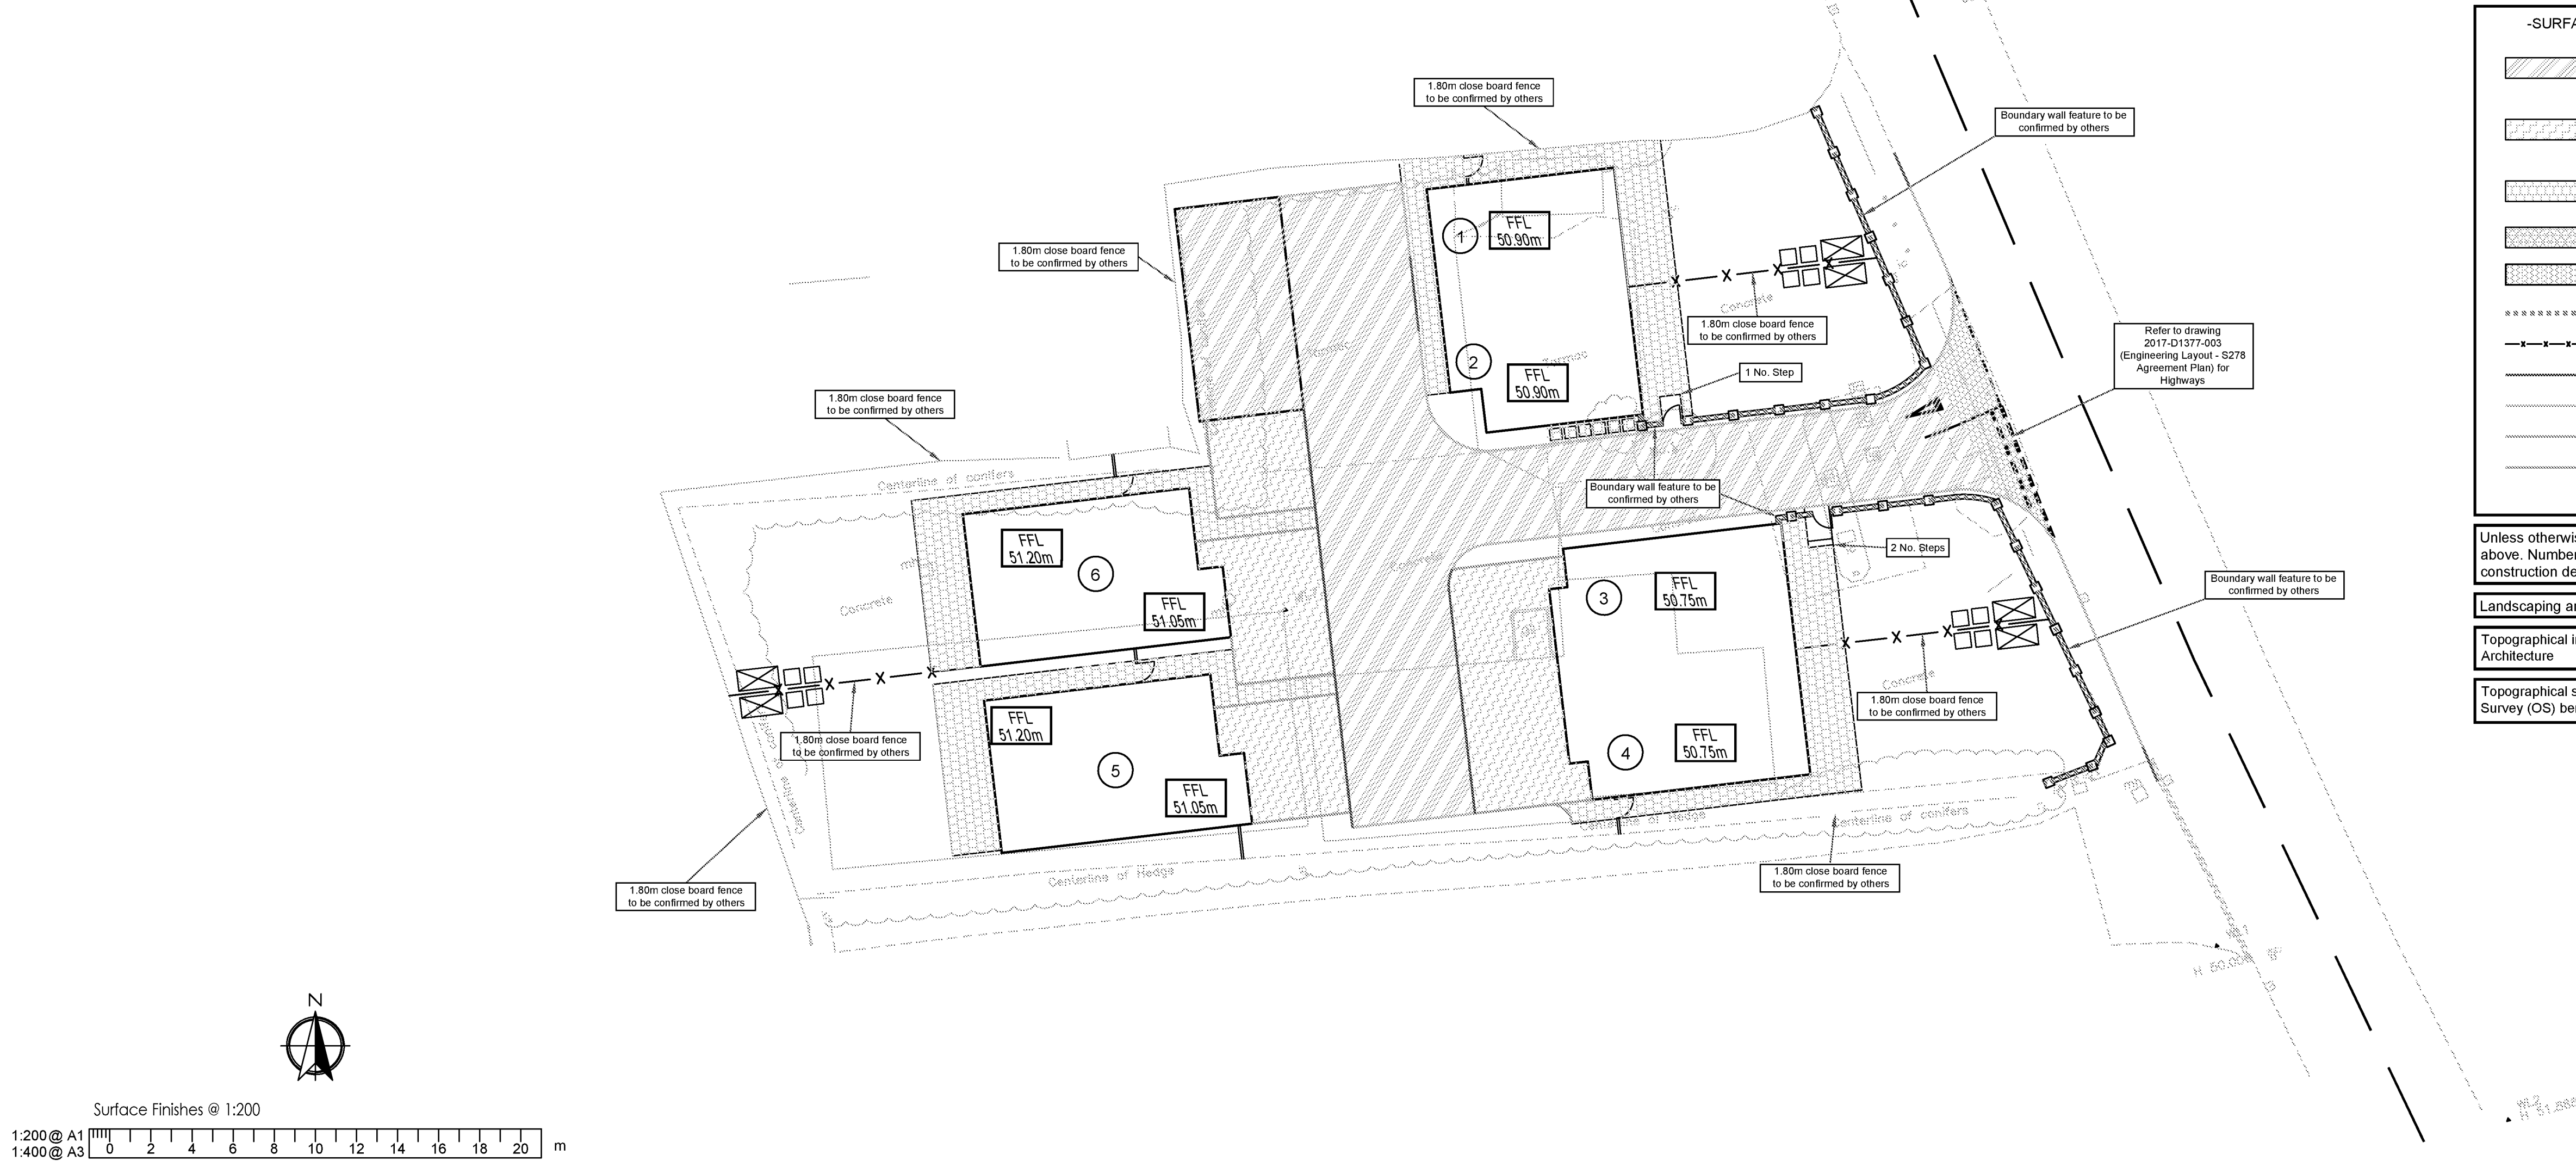

-SURFACE FINISHES, KERBING AND EDGES KEY-

- Block Porous Paving Construction (Marshall Priora Concrete Permeable Block Paving. Colour: Charcoal)
- Block Porous Paving Construction (Marshall Priora Concrete Permeable Block Paving. Colour: Brindle)
- Private Footpath/Patio Construction (Marshall's Saxon Textured Paving Slabs. Colour: Buff)
- Full Depth Carriageway Construction
- Surface Tie-in (as per WSCC Specification. Refer to Construction Details)
- Boundary Wall (by others)
- Fence (by others)
- BN Kerb, 25mm upstand
- HB2 Kerb, 125mm upstand
- EF Edging, laid flush
- Granite Setts (2 No. Rows)
- Transition Kerb

Unless otherwise stated on this drawing the kerb heights are as above. Number reference refers to kerbs/edgings detailing refer to construction details drawing sheets.

Landscaping and fencing to be prepared by others.

Topographical information shown is based on survey provided by M² Architecture

Topographical survey levels relate to Site Datum, **NOT** Ordnance Survey (OS) benchmark.


- NOTES**
- This drawing is to be read in conjunction with all other RGP drawings, and with all relevant Architect's and Engineer's drawings and specification. Any discrepancies found are to be reported immediately to the Engineer.
 - RGP accepts no responsibility for inaccuracies in data provided by third parties such as topographic surveys or Ordnance Survey mapping.
 - Do not scale. Work to figured dimensions only. All dimensions are in millimeters unless noted otherwise and all levels are in metres from the topographic survey datum.
 - Any information given regarding existing underground services is given in good faith after consultation with the relevant authority, however accuracy is not certain. The main contractor is responsible for checking all information on site prior to work commencing and taking due care whilst undertaking the works.
 - All dimensions to be checked on site. All details and dimensions relating to sub-contractors work must be checked and agreed between the sub-contractor or supplier and the general contractor.
 - The electronic information from this drawing can not be guaranteed as dimensionally drawn exact. Figured dimensions must be used for setting out and detailing. RGP logos and company information must be removed from copies if information is re-used.
 - The main contractor is responsible for the design of all temporary works, and is also responsible for the safe maintenance and stability of existing buildings at all times.
 - The main contractor is responsible for dealing with all occurrences of ground water during the construction period.
 - The contractor must comply with all current legislation relating to health & safety.
 - All products specified shall be installed in strict accordance with the manufacturers recommendations and instructions. If there are discrepancies between that information and the details on any RGP drawings, the manufacturers instructions must be used.
 - Contractor to confirm all invert levels where connections are proposed prior to commencing any drainage works. Contractor to commence drainage works at the point of discharge.

RESIDUAL HAZARDS

In addition to the hazards/risks normally associated with the type of work detailed on this drawing, note the following:

- Unknown services/depths within work zone. Contractor to undertake necessary precautions.
- The works will involve the movement of plant and machinery within a live carriageway and footway. There is a risk of potential conflict between plant/machinery and private vehicles/pedestrians. Contractor to undertake necessary precautions and ensure suitable traffic management is in place prior to commencement.

It is assumed that all works will be carried out by a competent contractor working, where appropriate, to an approved risk assessment and method statement.

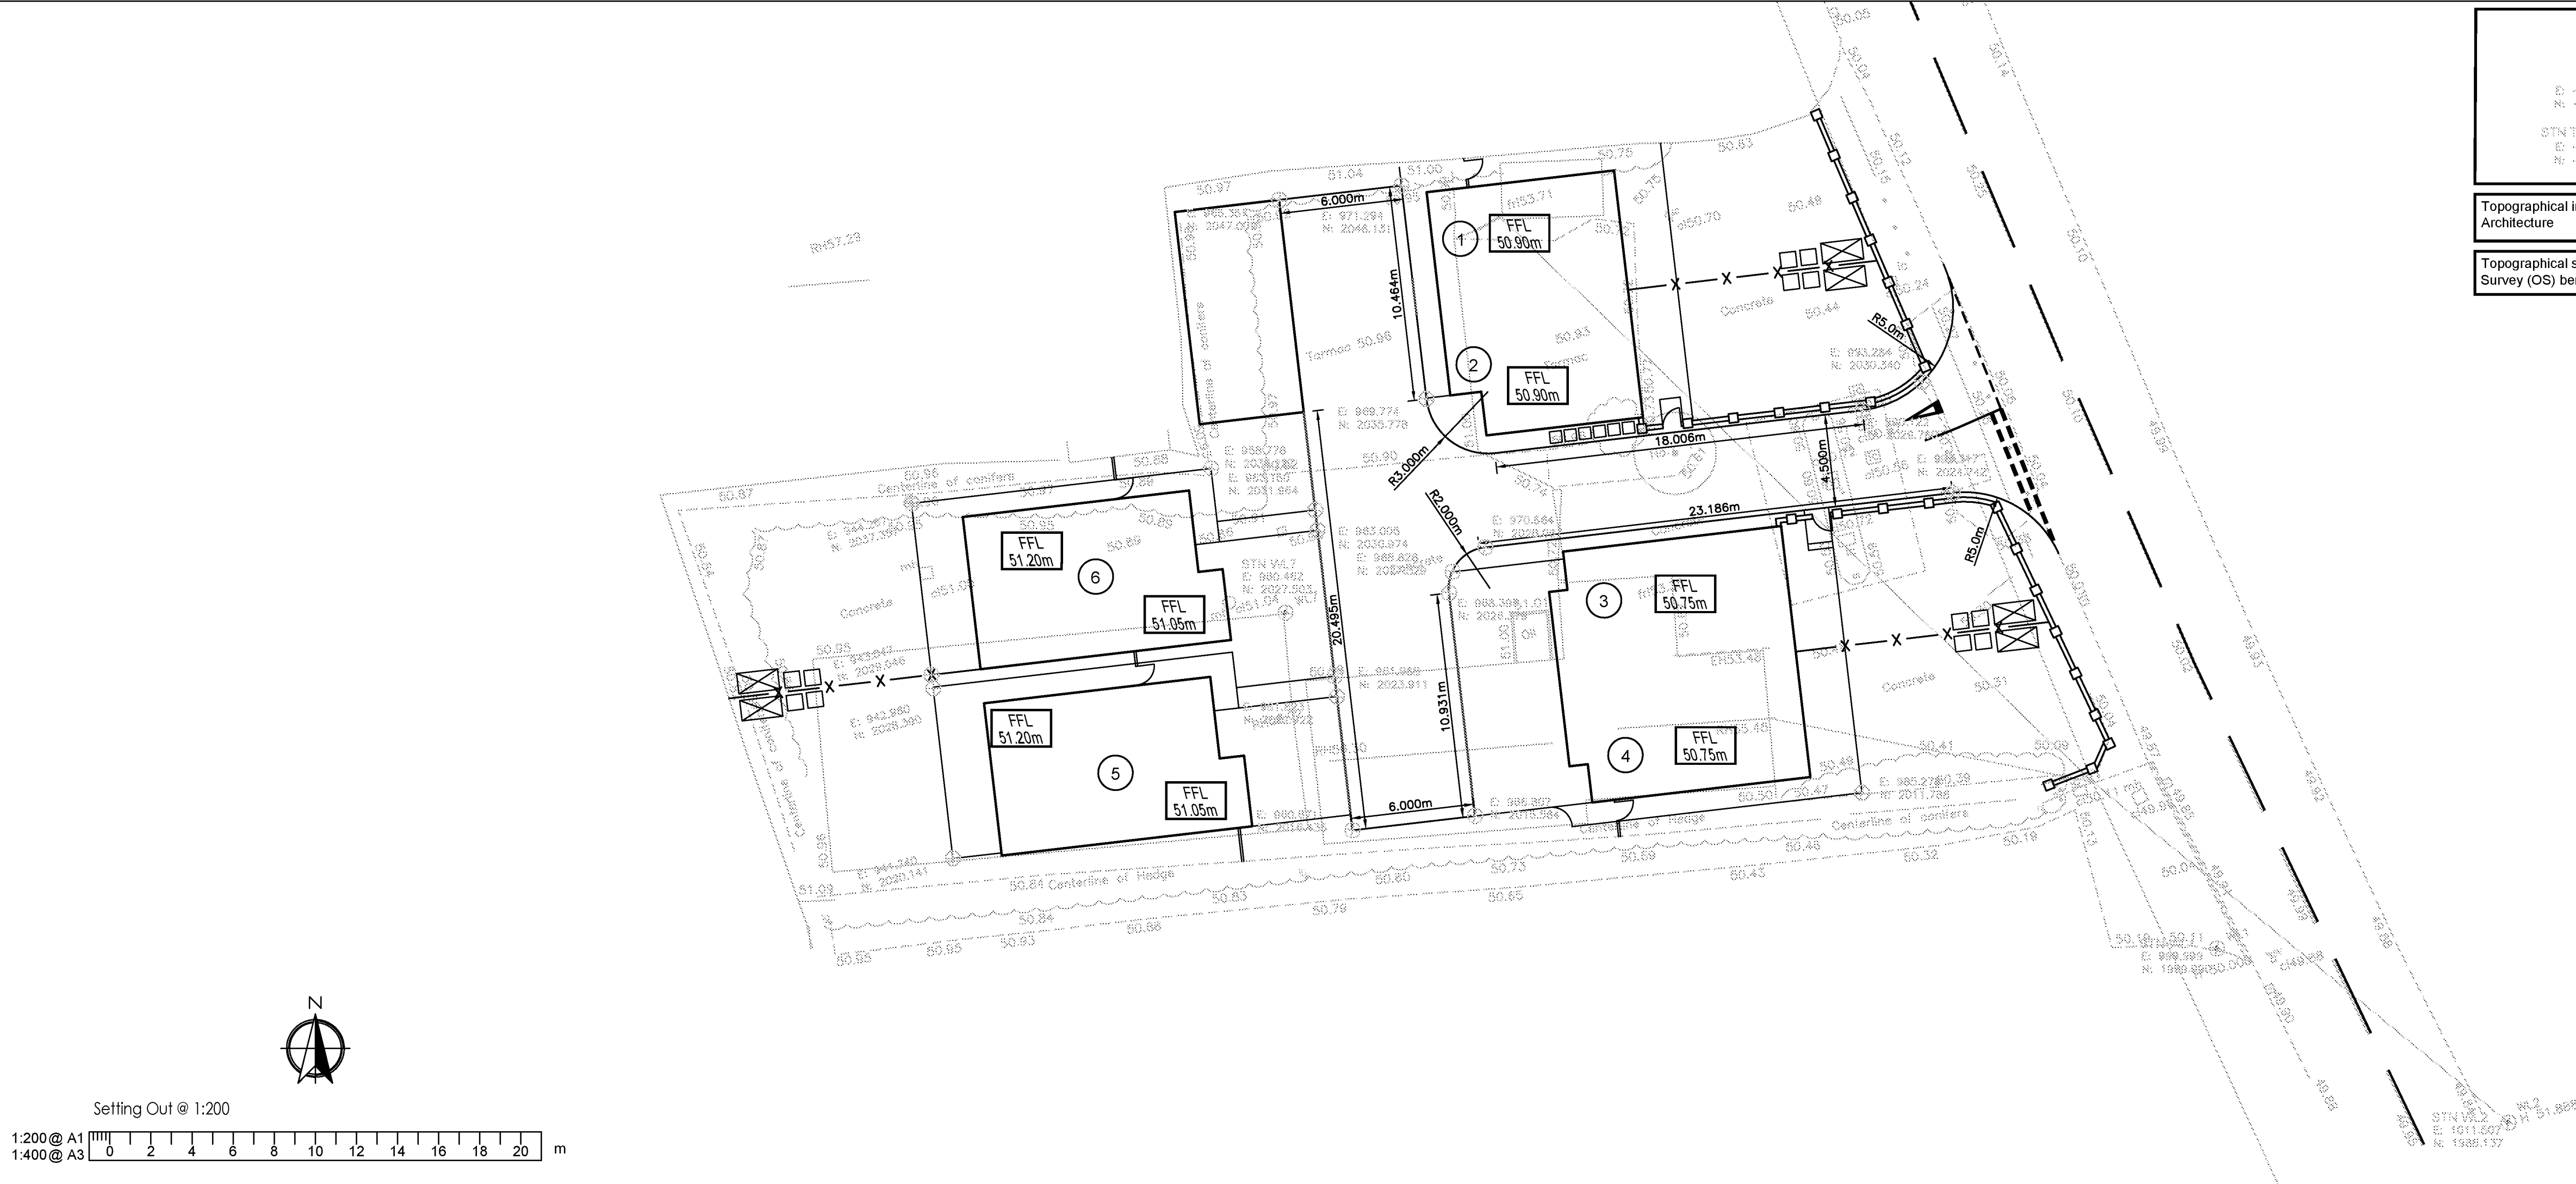

-KEY-

- Setting Out Point
- Topographical Survey Station

Topographical information shown is based on survey provided by M² Architecture

Topographical survey levels relate to Site Datum, **NOT** Ordnance Survey (OS) benchmark.

CONSTRUCTION

B	25/05/2018	Construction Issue	SPB	MJA
A	19/03/2018	Granite setts repositioned at site entrance	SPB	MJA
-	22/05/2018	Original Issue	SPB	MJA

Rev.	Date	Amendments	Drawn	Appr.
------	------	------------	-------	-------

rgp Design

Transport Planning and Infrastructure Design Consultants
2 West Barn, Norton Lane, Chichester, West Sussex PO20 3AF
Tel: 01243 210418 Fax: 01483 861682 www.rgp.co.uk

Client: Knightsgate UK Ltd.

Project: Land at Progress Garage, Yapton Lane, Walberton BN18 0AS

Drawing Title: Engineering Layout - Surface Finishes and Setting Out

Scale: 1:200	Drawn By: SPB	Checked By: MJA	Approved By: MJA
Date: May 2018	Drawing No: 2017-D1337-002	Rev. B	