


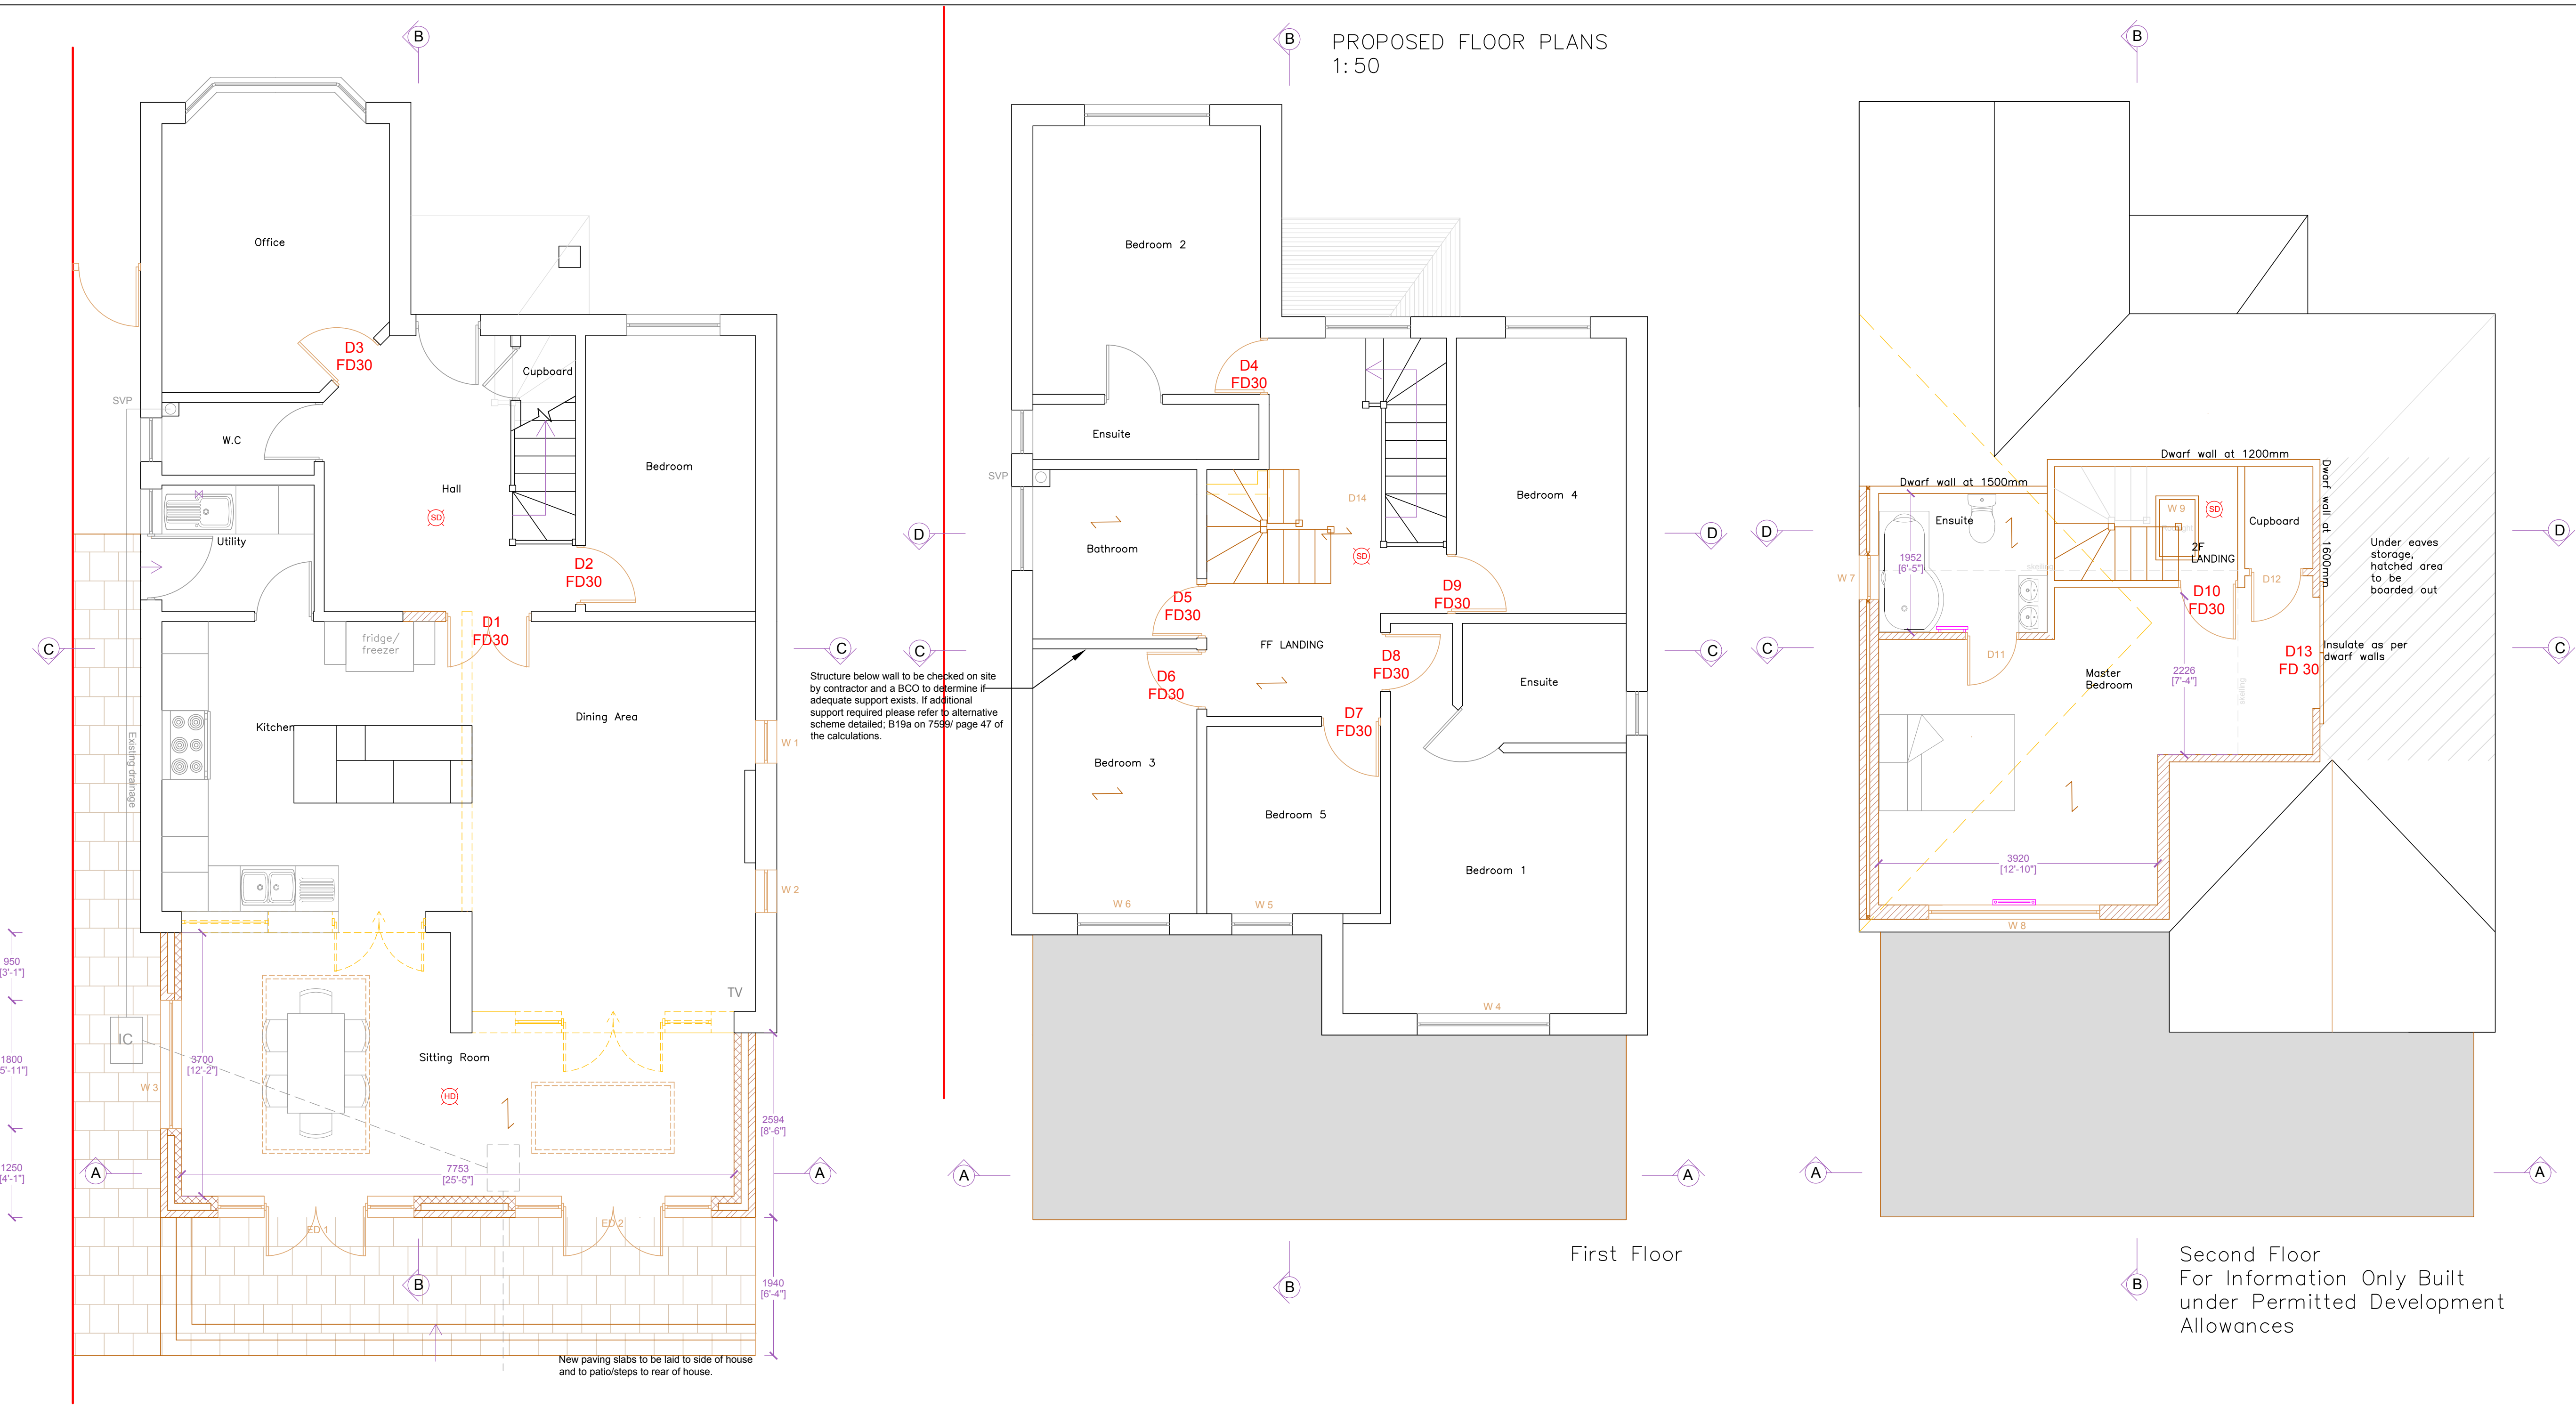

This drawing is the property of Fullers Associates and is not to be copied, reproduced, retained or disclosed to any unauthorised person either wholly or in part without prior consent. Do not scale from this drawing except for Planning purposes. Use all figured dimensions only. All figured dimensions to be checked on site prior to construction. All discrepancies, errors and omissions to be reported to Fuller Associates prior to construction. Layout and dimensions existing building to be checked on site.

Rev.	Details	Date

FULLER ASSOCIATES
Chartered Surveyors • Architectural Design

10-11 The Parade
Willowhayne Crescent
East Preston
West Sussex
BN16 1NS

01903 774754
www.fuller-associates.co.uk

Issued for:	Drawn	Checked
Discussion	NJ	KW
Planning Application	X	X
Building Control	NJ	LG
Construction Issue	KW	DF
As Built	X	X

PROPOSED PLANS AND SECTION

Client	Mr and Mrs Radley
Site Address	Mission Vecchia Arundel Road Fontwell BN18 0SA

Printed	As Shown on A1
Date	13/11/2019
Drawing Number	183031/07