
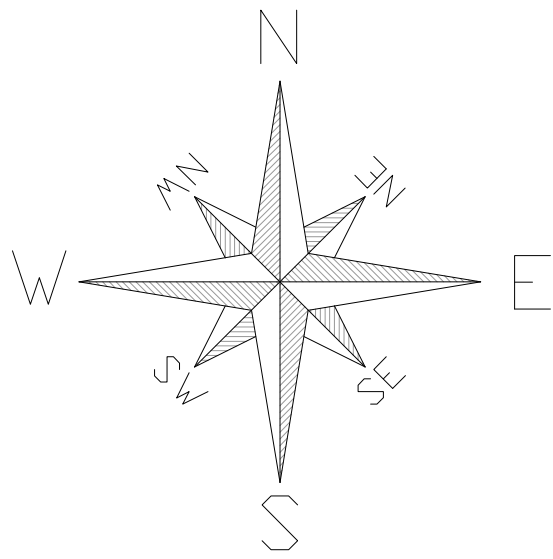
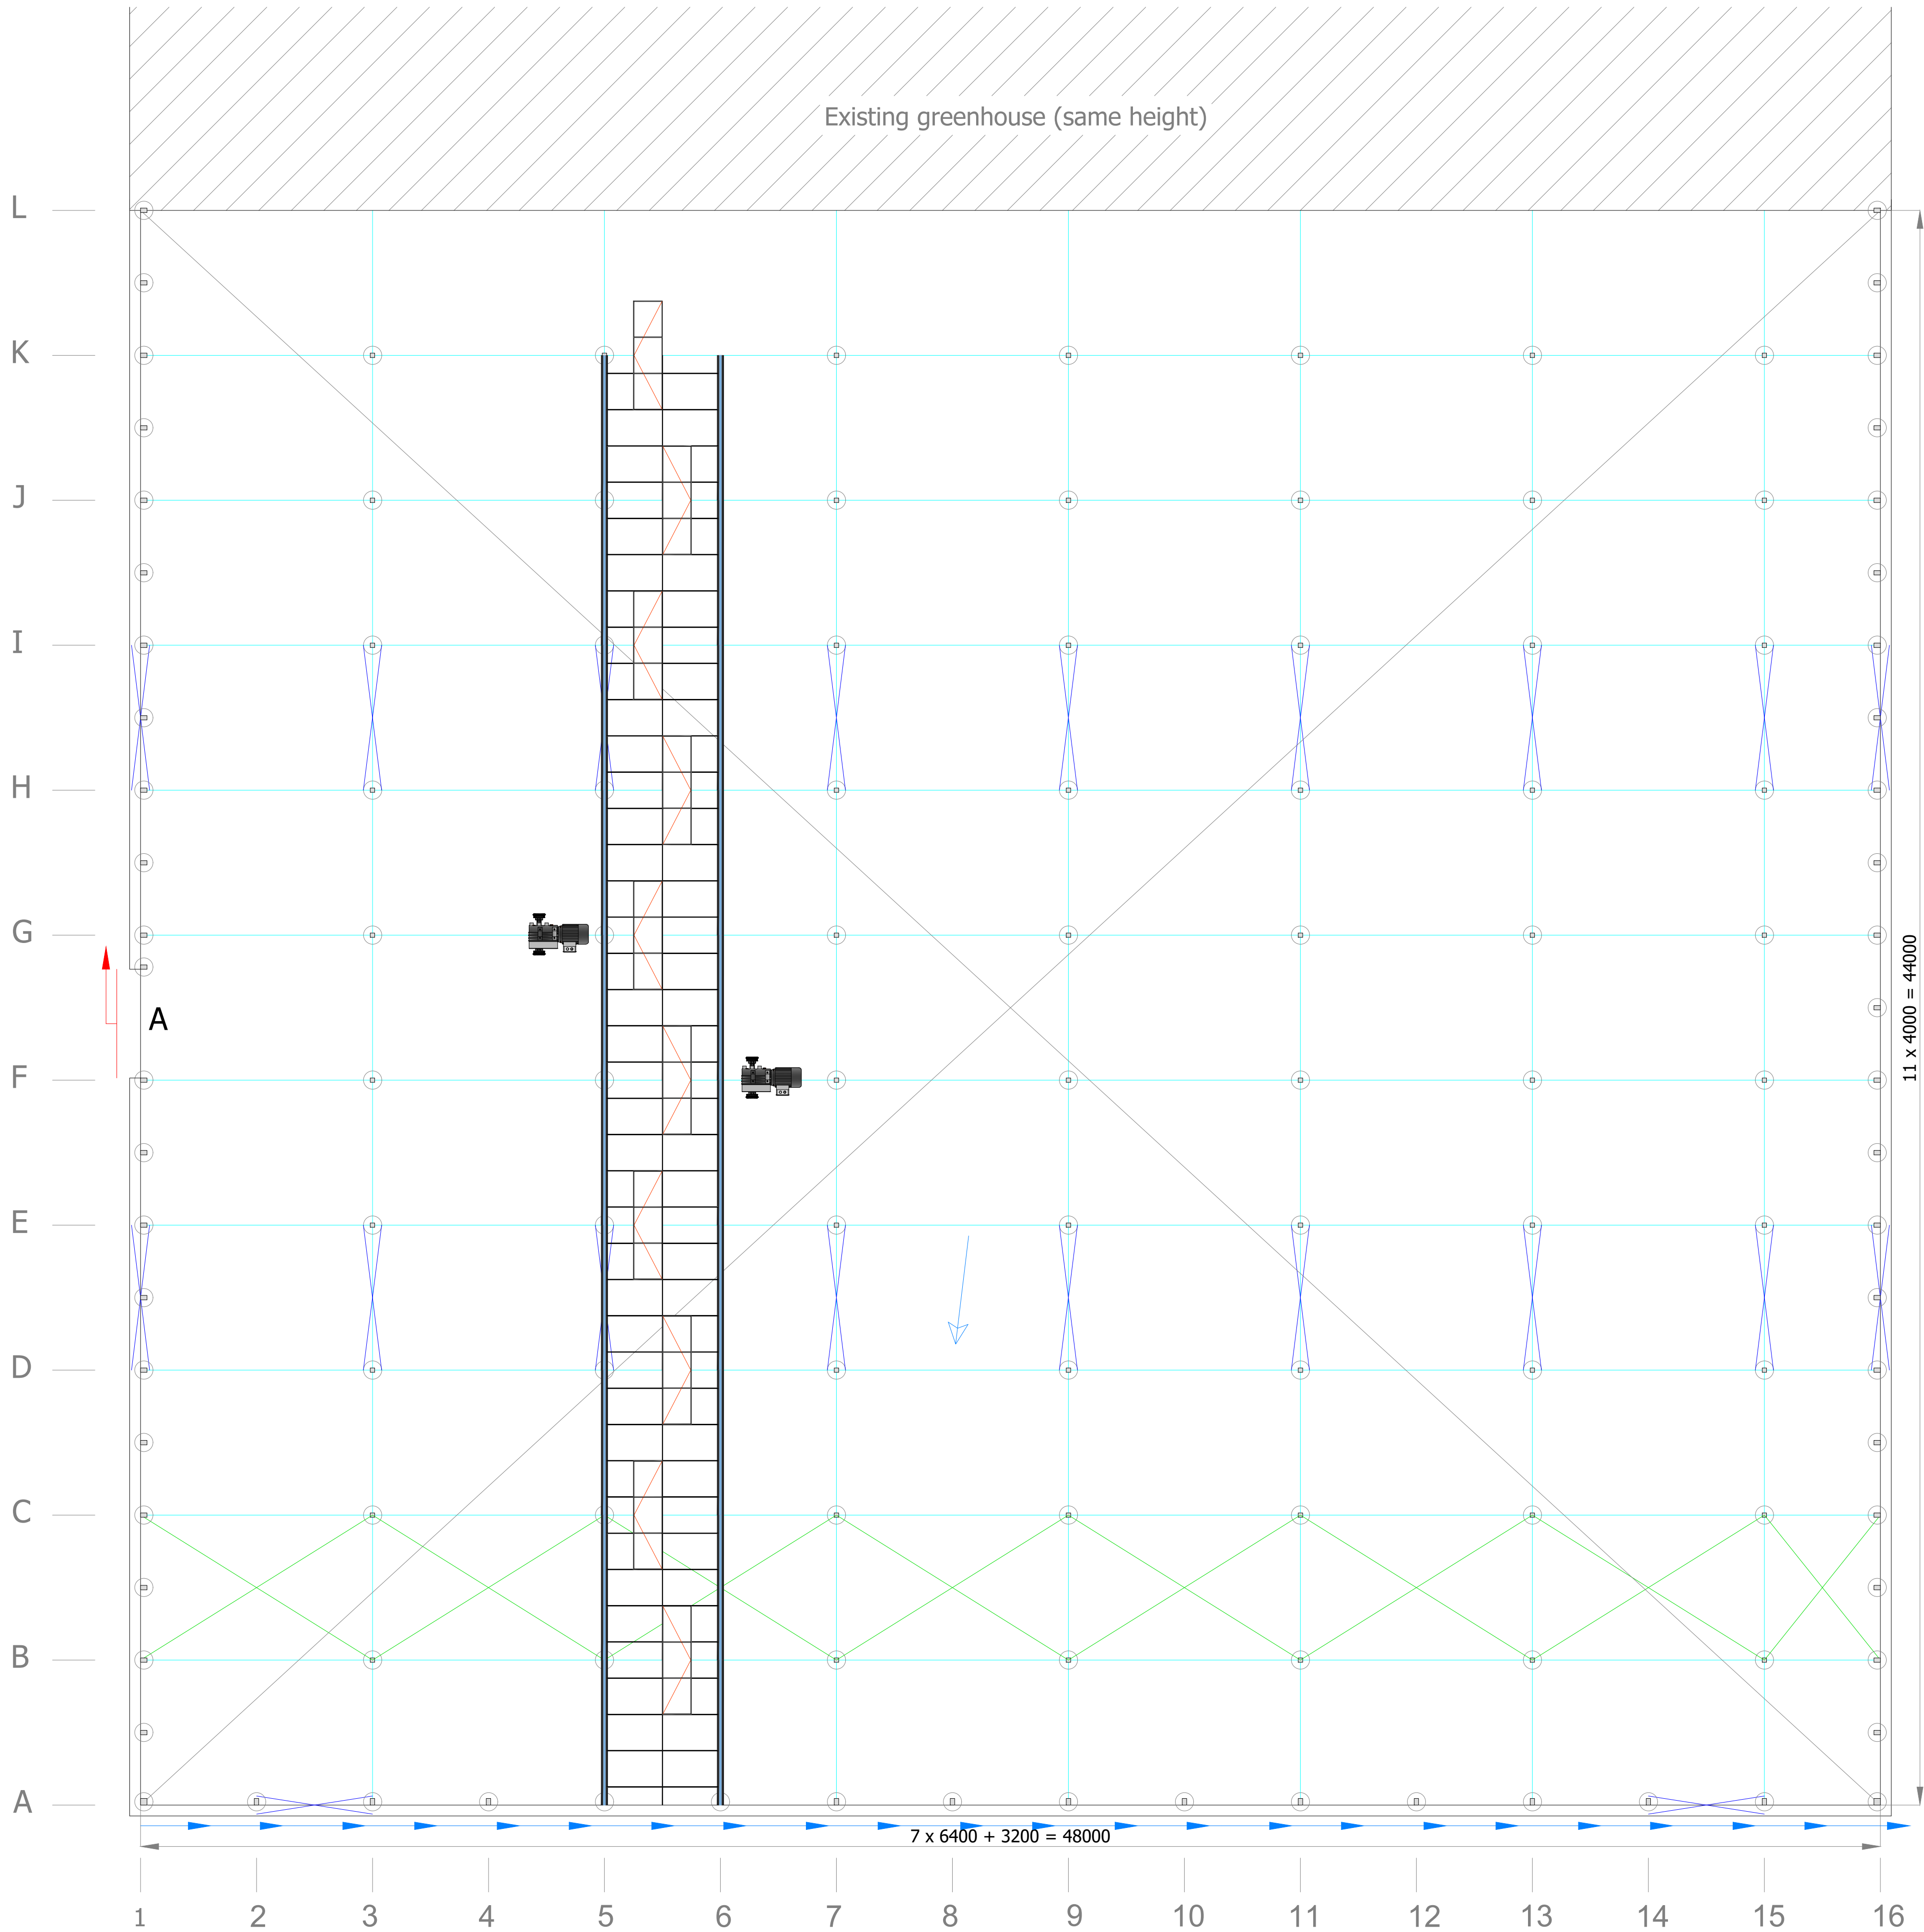
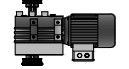
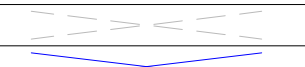


All rights reserved. This drawing is the property of GLASSHOUSE SYSTEMS and may not be copied or multiplied in whole or in part. It may not be submitted for patent to third parties either.

17 november 2021, 16:17

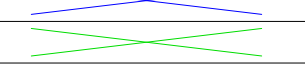

features:	
department 1	2,112.00 m ²
total surface	2,112.00 m²
foundation (prefab)	ZEUS non-insulated
truss	6400 mm
roof dimension	3200 mm
section dimension	4000 mm
post height	3000 mm
gutter	steel
rainwater discharge	outside in sets Ø125mm
ventilation windows	3x1000x825 mm
motor	
ventilation department	
cross stays	
wind bracings	
direction discharge	
concrete dolly	
direction slope	

door legend:				
symp.	number	door type	dimensions	system
A	1	single sliding door	B3000xH2600 mm	upperroller



Subject: Ground plan		Client / Project: Crossland Nursery Barnham Lane Arundel BN18 0AX West Sussex	
Drawn by: Fedor Kerstiens	Date: 12-11-2021	Revised: /	Surface: 2,112.00 m ²
AMERICAN PROJECTION	Unit: mm ISO-129	Scale: 1 1:100	Sheet: 1 Sheet nr: 1
		Format: A1	Drawing nr: 1207G-01