


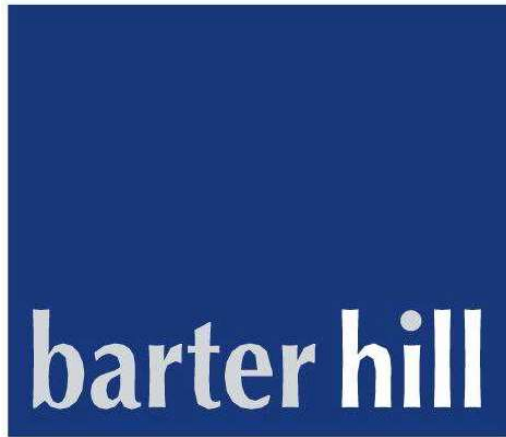

Surface Water and SuDS Verification Report

Vistry Homes South East Ltd
Avisford Grange, Walberton, West Sussex

March 2023

Vistry South East Ltd

Avisford Grange, Walberton, West Sussex

March 2023



Quality Assurance

Site name: Avisford Grange, Walberton, West Sussex


Client name: Vistry Homes South East Ltd

Type of report: Surface Water and SuDS Verification Report

Job Reference: 8804

Prepared by: John Russell

Signed

 

Date March 2023

Checked by: Rob Brusselen

Signed

Date March 2023

Rev	November 2022	Details	Prepared by	Checked by
V.01	March 2023	Draft issue for external review	JR	RB
V.02	July 2024	Phase 1 completion	JR	AB
V.03	November 2024	As Constructed Survey completion	JR	AB
V.04	November 2024	Updated for consultation comments	JR	AB
V.05	March 2025	Updated for consultation comments	JR	AB
V.06	June 2025	Additional As-Built information	JR	AB
V.07	September 2025	Phase 2 detail information added	JR	AB

Vistry South East Ltd

Avisford Grange, Walberton, West Sussex

March 2023



Table of Contents

1	Introduction
2	Site Location
3	Description of Works
4	SuDS Features
5	Construction Quality and Assurance

Appendices

Appendix A	Drainage Infrastructure Layouts
Appendix B	Infrastructure Construction Details
Appendix C	Construction and Quality Assurance Images
Appendix D	As Constructed Surveys
Appendix E	Professional Indemnity Insurance
Appendix F	FFL Survey & Supplier Material Details



1 Introduction

- 1.1 Barter Hill Consulting Engineers have been commissioned by Vistry Homes Limited to prepare a Surface Water and Sustainable Urban Drainage Systems (SuDS) Verification Report. The aim of this report is to detail all the surface water drainage and surface water SuDS elements have been constructed in line with Ardent Consulting Engineers designs and specifications and the guidance set out within the CIRIA SuDS Manual 2015 and will inform those bodies responsible on how to manage and maintain these systems effectively in the future. This report will be submitted to Arun District Council's Planning Officer to enable discharge of condition 23b which states:

Immediately following implementation of the approved SuDS scheme for each design catchment agreed under (a) and prior to occupation of any part of the development which that catchment serves, the developer/applicant shall provide the Local Planning Authority with as-built drawings of the fully implemented scheme, together with a completion report prepared by an independent engineer that confirms that the scheme was built in accordance with the approved drawing/s and is fit for purpose.

- 1.2 This report will be a live document and as the works progress, the report will be updated in line with construction progress until such time as the development is complete and the finished submitted report agreed and accepted with the Local Authority. The Report is prepared in accordance with the Drainage Phasing Plan attached and seeks to address both Phases 1 and 2
- 1.3 The Author of the report, John Russell, has worked in the construction industry since 1979 for both Housing Developers and Consulting Engineers as a Civil Engineer and Company Director.

2 Site Location

- 2.1 The development is approximately 11.3 ha (28 acres) and was 100% Greenfield. It is located in Walberton, West Sussex (NGR 497286 106211) 500 m south from A27 (Arundel Road). The development site is currently bordered by the Avisford Park Golf course to the north, Tye Lane to the west and school and residential dwellings to the south and east.
- 2.2 The proposed development comprises the erection of 175 dwellings with access from B2132 Yapton Lane. Refer to Appendix A for a plan of the proposed development site consisting of residential dwellings and associated car parking, soft landscaping, private gardens and access roads.

3 Description of Works

- 3.1 The works comprise of a residential development consisting of 175 homes with associated infrastructure in the form of estate roads, traditional piped foul and surface water drainage, culverts and SuDS features out-falling to the proposed infiltration basins within the development boundaries. These basins which form the primary attenuation and water quality features for the overall development prior to final discharge at the prescribed greenfield run-off rate.
- 3.2 This report will focus on the construction and implementation of the on-site surface water drainage and SuDS features.

4 SuDS Features

- 4.1 Within the development SuDS features consist of a series of swales, under-drained swales and permeable paving all of which have been designed to convey and treat surface water run off together with providing some element of upstream attenuation and to eliminate the risk of flood to the development and the surrounding area. These features discharge surface water via infiltration both locally and to 2 larger basins. These are located as follows and highlighted as constructed at time of latest inspection visit.

i	Soakaway Tank	ii	Swale C
iii	Swale D	iv	Headwall 1A
v	Headwall 1B	vi	Swale E
vii	Swale F	viii	Headwall 1C
ix	Headwall 1D	x	Headwall 1E
xi	Permeable Paving 1A	xii	Permeable paving 1B
xiii	Permeable Paving 1C	xiv	Swale G
xv	Swale H	xvi	Headwall 1F
xvii	Headwall 1G	xviii	Headwall 1H
xix	Headwall 1I	xx	Eastern Basin
xxi	Swale I	xxii	Swale J-M
xxiii	Swale N	xxiv	Swale O
xxv	Swales P-R	xxvi	Headwalls 2C-2G
xxvii	Western Basin	xxviii	Eastern Basin

xxix	Swale A-B	xxx	Permeable Paving 4A
xxxi	Swale Z	xxxii	Permeable Paving 4B
xxxiii	Swale Y	xxxiv	Permeable Paving Stedman Ave
xxxv	Headwall 3E-F	xxxvi	Swales U-W
xxxvii	Swale X	xxxviii	Swale B spur
xxxix	Headwall 3C		

4.2 The above SuDS features are identified on the following drawings:

LHS240-1235 SuDS Key Plan
LHS240-1201_C7 Main Drainage Sheet 1
LHS240-1202_C6 Main Drainage Sheet 2
LHS240-1221_C1 Drainage Construction Details Sheet 1
LHS240-1222_C1 Drainage Construction Details Sheet 2
LHS240-1223_C1 Drainage Construction Details Sheet 3

These drawings are located in Appendix A and B of this report.

5 Construction Quality and Assurance

- 5.1 Barter Hill were instructed to carry out periodic site inspections which would consist of visually inspecting, monitoring and recording via photographic evidence the construction of drainage throughout the various stages of the construction process.
- 5.2 The author of this report John Russell is a director of Barter Hill Partnership Limited and as a Civil Engineer has over 40 years of experience in the construction industry
- 5.3 An initial site meeting was held between Vistry Homes, Barter Hill and the Groundworks Contractor (BARAM) to ensure the strategy and construction details were fully understood and to establish the requirement for accurate records to be taken during the construction process to allow this document to be populated accordingly and to inform a final set of As-Constructed details.
- 5.4 As instructed Barter Hill will undertake periodic site inspections and record keeping at each key stage of the drainage construction. Following this we conclude that the construction of the drainage has been built in

line with the Ardent approved design and specification and in line with the Water Authorities Association Sewer Sector Guidance

Evidence of the above inspections can be seen from the photos that were taken, and which can be located in Appendix C of this report.

- 5.5 As noted previously this report will be updated with the remainder of the drainage elements as and when they are constructed until such time as the development is complete. Once complete this report will be re-submitted to Arun District Council to allow full discharge of condition 23.
- 5.6 Following the most recent visit on 9 July 2024 it can be confirmed that phase 1 of the scheme has been constructed in accordance with the approved drawing/s and is fit for purpose.

5.7 Site Inspection Information

Site Inspections	Date	Barter Hill Employee Attended
Meeting with Contractor and review on design details	17 January 2022	John Russell
Eastern pond under construction, phase 1 eastern features complete and functioning	21 March 2022	John Russell
Site Inspection Eastern Pond complete, phase 1 features partially complete and functioning.	1 February 2023	John Russell
Phase 1 completion all features constructed and functioning.	9 July 2024	John Russell
Phase 2 completion all features constructed and functioning.	16 July 2025	John Russell

- 5.8 During the 4 site inspections listed in 5.7 above, all SUDS features were inspected and conditions recorded. A summary of these can be found at the foot of the photographic evidence found in Appendix C
- 5.9 Finished Levels and supplier product information supplied by groundworks contractor provided in Appendix F.

Vistry South East Ltd

Avisford Grange, Walberton, West Sussex

March 2023



Appendices

Vistry South East Ltd

Avisford Grange, Walberton, West Sussex


March 2023



Appendix A

Infrastructure Drainage Layouts with Asset Locations

- LHS240-1235 SuDS Key Plan
- LHS240-1201_C7 Main Drainage Sheet 1
- LHS240-1202_C6 Main Drainage Sheet 1

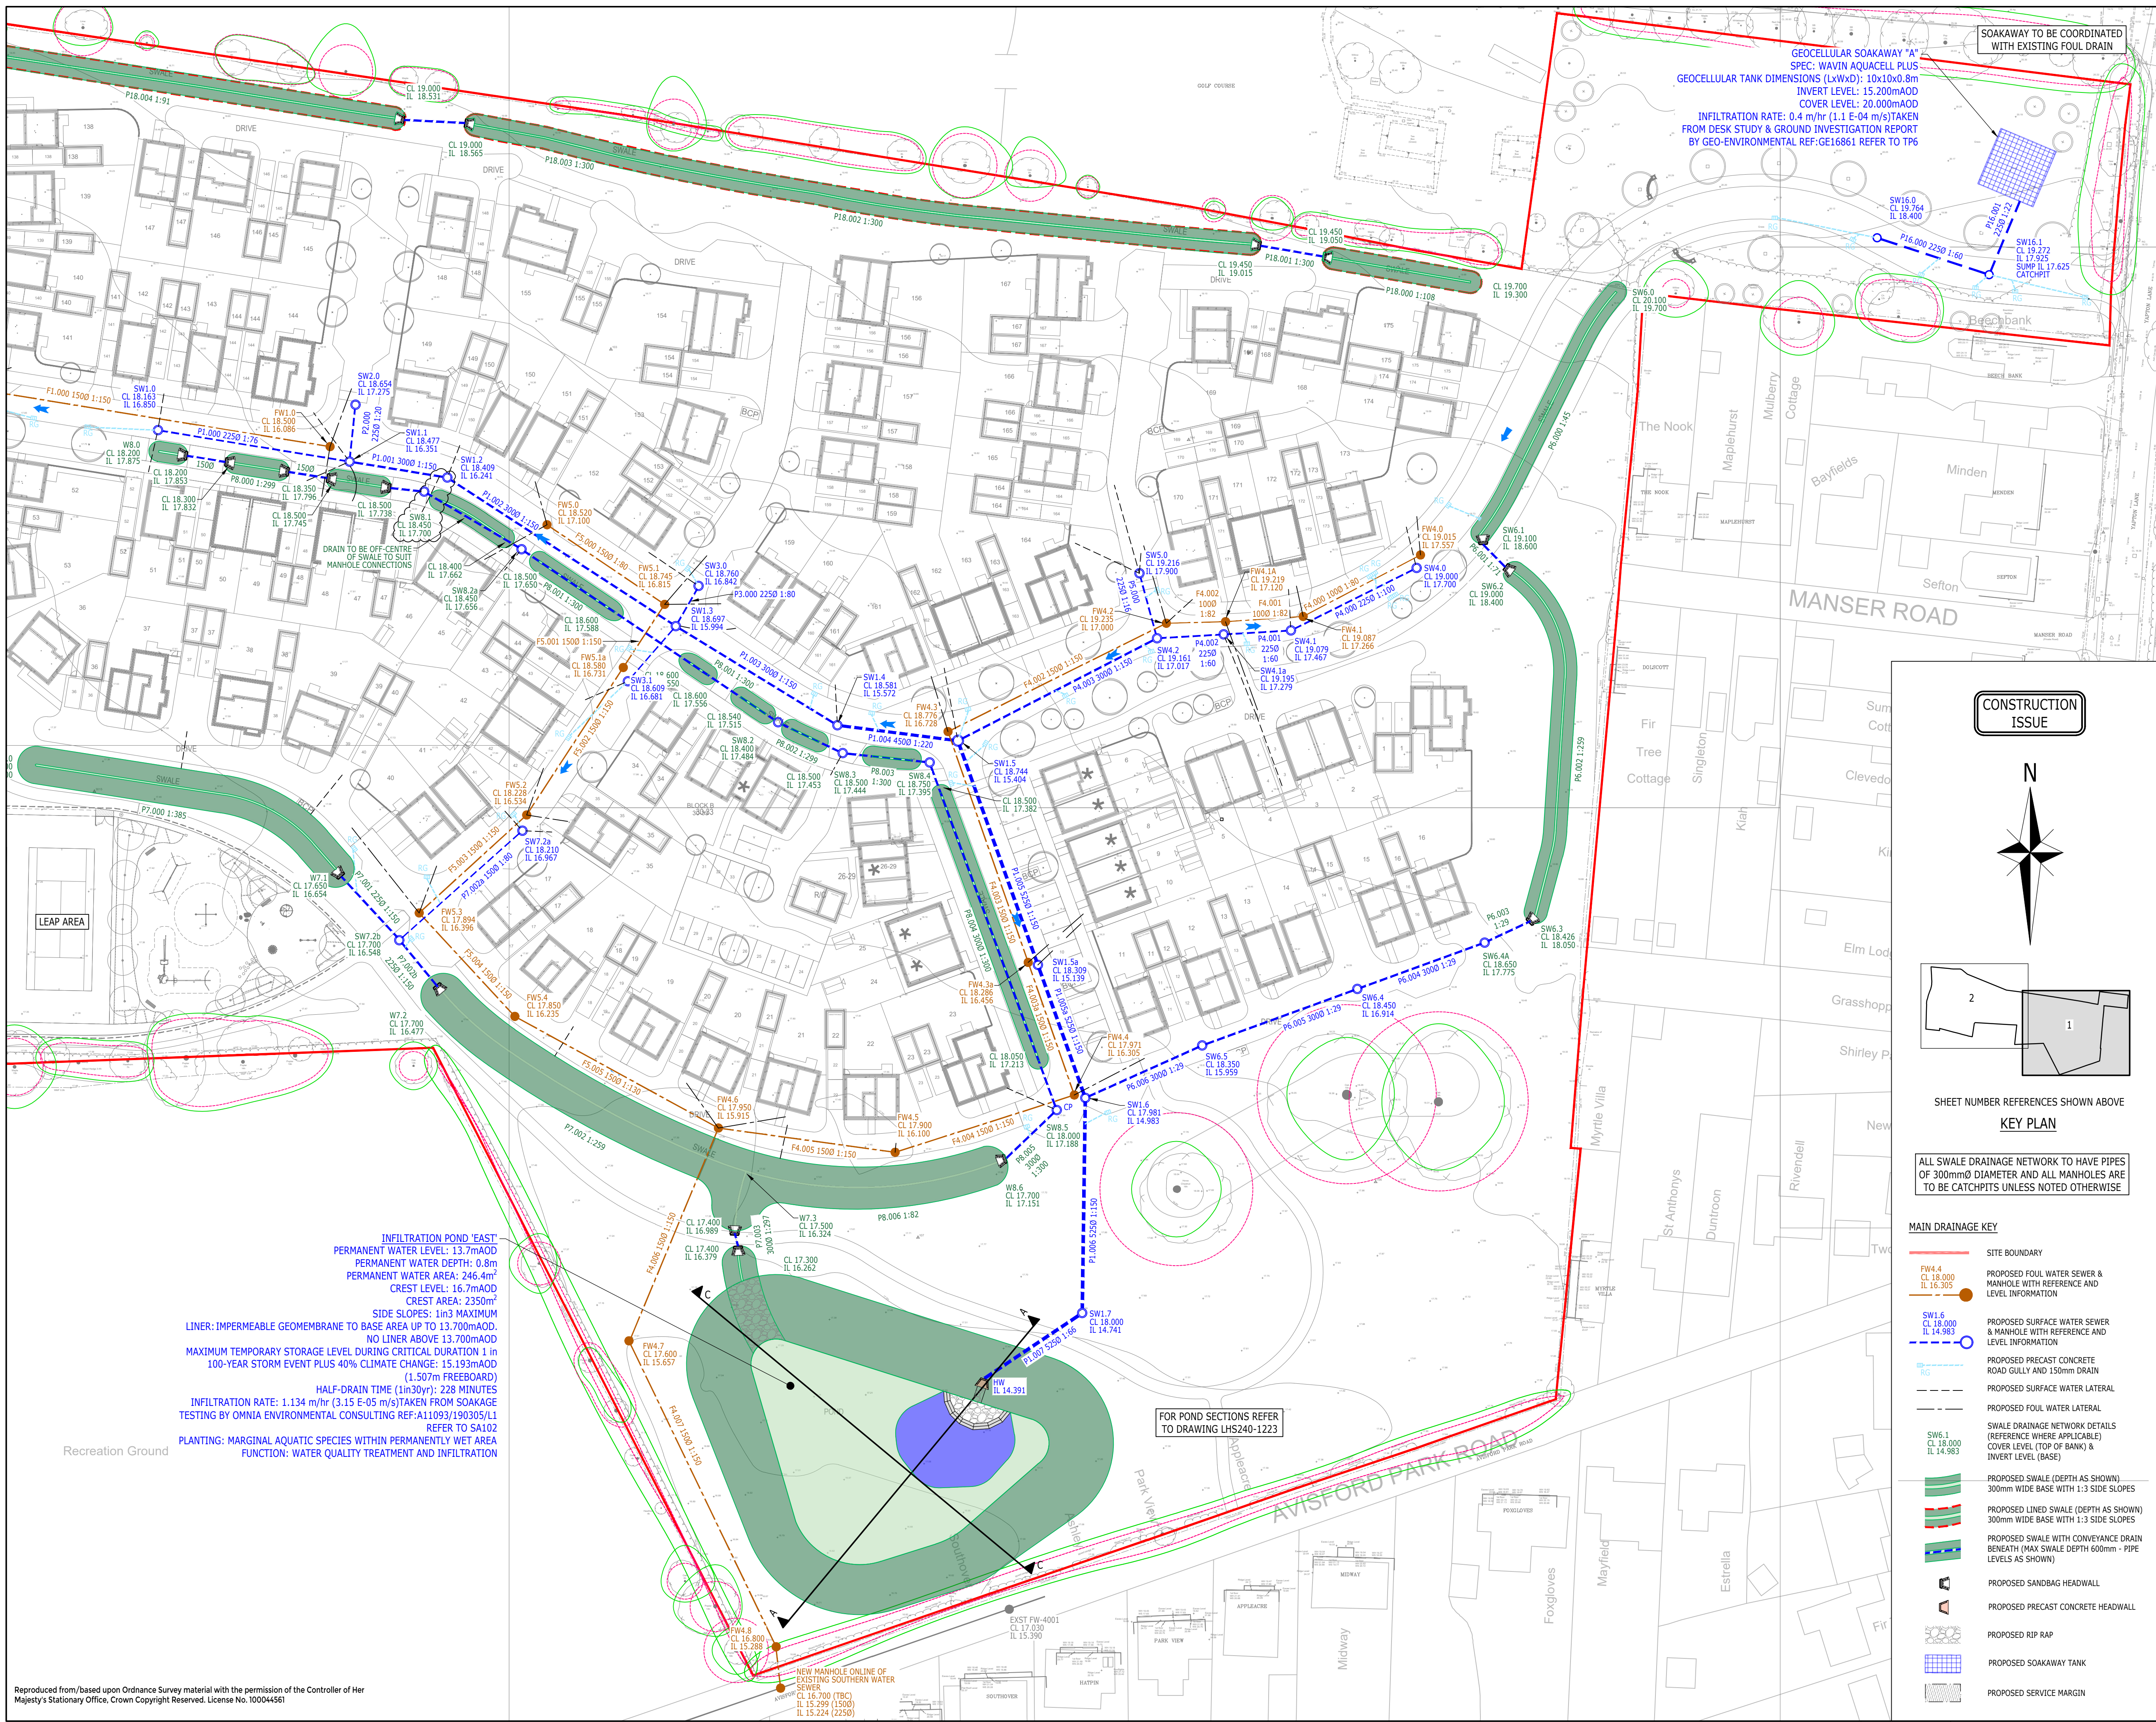

NOTES:

- THIS DRAWING IS TO BE READ IN CONJUNCTION WITH THE RELEVANT SPECIFICATION, INC. RISK ASSESSMENTS (SEE CDM NOTES) AND ALL OTHER RELATED DRAWINGS ISSUED BY THE ENGINEER.
- DO NOT SCALE FROM THIS DRAWING. WORK FROM FIGURED DIMENSIONS ONLY.
- ALL DIMENSIONS SHOWN ON THIS DRAWING ARE IN METRES UNLESS OTHERWISE STATED.
- ALL DIMENSIONS, LEVELS AND SURVEY GRID CO-ORDINATES ARE TO BE CHECKED ON SITE AND THE ENGINEER NOTIFIED IMMEDIATELY OF ANY DISCREPANCIES PRIOR TO THE COMMENCEMENT OF THE WORKS.
- NO DEVIATION FROM THE DETAILS SHOWN ON THIS DRAWING IS PERMITTED WITHOUT PRIOR PERMISSION FROM THE ENGINEER.
- ALL PRIVATE DRAINAGE IS TO COMPLY AND BE LAID IN ACCORDANCE WITH CURRENT PART H OF BUILDING REGULATIONS, BS 8301 AND BS 5955.
- REFER TO ARCHITECT'S HOUSE TYPE (WORKING) DRAWINGS FOR EXACT POSITION OF DRAINAGE POINTS.
- POSITION & INVERT LEVELS OF ALL EXISTING MANHOLES, SEWERS AND LATERALS TO BE CONFIRMED PRIOR TO CONSTRUCTION & ANY DISCREPANCIES REPORTED TO THE ENGINEER.
- ALL DRAIN AND SEWER PIPES ARE TO BE LAID SOFFIT TO SOFFIT, UNLESS SHOWN OTHERWISE (SEE ALSO MANHOLE SCHEDULE DRAWINGS).
- ALL PLOT DRAINAGE TO BE 100mm Ø UNLESS SHOWN OTHERWISE, LAID IN ACCORDANCE WITH BS 8301.
- ALL MATERIALS SHALL COMPLY TO THE BSI KITE MARK CERTIFICATION SCHEME AND MUST BE MARKED ACCORDINGLY.
- COVER AND FRAMES TO MANHOLES/INSPECTION CHAMBERS TO COMPLY WITH BS EN124. REFER TO PRIVATE DRAINAGE CONSTRUCTION DETAILS DRAWING.
- WHERE FINISHED GROUND LEVELS FALL TOWARDS BUILDING, AN OPEN GULLY IS TO BE PROVIDED AT THE FOOT OF ALL RAINWATER PIPES. ALL RAINWATER PIPES TO HAVE RODDING ACCESS.
- FINAL POSITIONS OF INSPECTION CHAMBERS WITHIN PRIVATE AREAS ARE SUBJECT TO CONFIRMATION ON SITE TO SUIT PIPE CONFIGURATIONS AND CHAMBER INLET POSITIONS.
- WHERE A DRAIN RUN PASSES THROUGH A WALL OR FOUNDATION IT IS NECESSARY TO:
 - FORM AN OPENING USING A CONCRETE LINTEL WITH AT LEAST 50mm CLEARANCE AROUND THE PIPE AND THE OPENINGS MASKED WITH RIGID SHEET MATERIAL TO PREVENT ENTRY OF FILL OR VERMIN, OR
 - BUILD IN A LENGTH OF PIPE WITH ITS JOINTS AS CLOSE AS POSSIBLE TO THE WALL FACES (150mm MAXIMUM) AND CONNECTED ON EACH SIDE TO 600mm LONG ROCKER PIPES WITH FLEXIBLE JOINTS.
- PLOT DRAINAGE TO BE BEDDED ON GRANULAR MATERIAL AND BACKFILLED WITH SUITABLE CLEAN MATERIAL, AS DESCRIBED ON THE PRIVATE DRAINAGE CONSTRUCTION DETAILS DRAWINGS. SEE ALSO SHALLOW DRAINAGE TRENCH DETAIL AND PIPE RUNS NEAR BUILDINGS DETAIL FOR CONCRETE BED AND SURROUND PIPE PROTECTION MEASURES WHERE APPLICABLE.
- BACKFILL SHOULD BE PLACED IN LAYERS NOT EXCEEDING 300mm (UNCOMPACTED THICKNESS). EACH LAYER BEING WELL COMPACTED. MECHANICAL COMPACTION EQUIPMENT SHOULD NOT BE USED UNTIL THERE IS A MINIMUM OF 450mm OF COMPACTED MATERIAL ABOVE THE CROWN OF THE PIPE.
- ALL DRAIN CONNECTIONS BENEATH THE HIGHWAY ARE TO HAVE MINIMUM 150mm CONCRETE BED AND SURROUND, WHERE COVER IS LESS THAN 1.2m.
- REFER TO PRE-TENDER HEALTH & SAFETY PLAN & CONSTRUCTION PHASE HEALTH & SAFETY PLAN PRIOR TO THE COMMENCEMENT OF WORKS.

CDM NOTES:

- THE ATTENTION OF THE CLIENT AND THE PRINCIPAL CONTRACTOR IS DRAWN TO THE FOLLOWING POTENTIAL RISKS IN CONJUNCTION WITH THE PROPOSED ON-SITE AND OFF-SITE WORKS AS DESIGNED FOR THIS PROJECT:
- WORKS IN THE VICINITY OF LIVE SERVICES WILL BE NECESSARY AND THE ADVICE OF ALL STATUTORY SERVICE COMPANIES MUST BE SOUGHT BEFORE ANY WORKS COMMENCE.
- WORKS WITHIN AND ADJUTING THE EXISTING HIGHWAY WILL ENTAIL TRAFFIC HAZARDS AND ALL APPROPRIATE SAFETY MEASURES INCLUDING BARRIERS, SIGNS AND LIGHTING MUST BE UNDERTAKEN TO THE APPROVAL OF THE LOCAL AUTHORITY, THE HIGHWAY AUTHORITY AND THE POLICE.
- HAZARDOUS MATERIALS INCLUDING CEMENT AND BITUMINOUS MATERIALS ARE SPECIFIED AND THE MANUFACTURER'S ADVICE ON SAFE HANDLING PROCEDURES MUST BE OBTAINED AND MADE CLEAR TO ALL OPERATIVES.
- THE CONTRACTOR WILL BE RESPONSIBLE FOR LOCATING ALL EXISTING SERVICES WITHIN THE VICINITY OF THE WORKS AND ENSURE THESE ARE PROTECTED THROUGHOUT THE DURATION OF THE WORKS. ALL UTILITY PLANT SHOULD BE CLEARLY MARKED ON THE GROUND PRIOR TO COMMENCEMENT OF THE WORKS.
- THE CONTRACTOR MUST ENSURE ALL WORKING AREAS ARE FULLY SECURE.

Rev	Description	Drn	Chk	App	Date
C7	DRAINAGE LATERAL UPDATED TO SUIT RFI	JM	JM	GH	01.07.20
C6	UPDATED AS PER REV CLOUDS TO SUIT RFI'S	JM	JM	GH	16.06.20
C5	SWALES UPDATED SEE REV CLOUD	UN	JM	GH	28.11.19
C4	COVER LEVELS TO FW4.5, 4.6 & 5.4 UPDATED	JM	JM	GH	13.11.19
C3	MANHOLE ADDED TO EXISTING DRAINAGE SYSTEM	JM	JM	GH	21.10.19
C2	ROAD GULLY LOCATION REVISED AS CLOUDED	MJR	JM	GH	12.08.19
C1	ISSUED FOR CONSTRUCTION	MJR	JM	GH	09.08.19
T2	CATCHPIT ADDED, ROAD GULLY LATERAL REVISED.	JM	JM	GH	01.08.19

ARDENT CONSULTING ENGINEERS

Third Floor
The Hallmark Building
52-56 Leadenhall Street
London
EC3M 5JE

Tel: 020 7680 4088
Web: www.ardent-ce.co.uk
E-mail: enquiries@ardent-ce.co.uk

Client: **LINDEN HOMES SOUTH**

Project Title: **LAND EAST OF TYE LANE, WALBERTON**

Drawing Title: **MAIN DRAINAGE PLAN (SHEET 1 OF 2)**

A1 Scale	Date	Designed by
1:500	18.04.2019	JM

Drawn by	Checked by	Approved by
JM	JM	GH

Drawing Number	Rev
LHS240-1201	C7

Reproduced from/based upon Ordnance Survey material with the permission of the Controller of Her Majesty's Stationary Office. Crown Copyright Reserved. License No. 10004561

File Location: y:\ardent\projects\183241 - land east of tye lane, detailed design\technical\acad\drawings\183241-hs240-1201-1202 main drainage layout.dwg

Vistry South East Ltd

Avisford Grange, Walberton, West Sussex



March 2023




Appendix B

Infrastructure Construction Details


- LHS240-1221_C1 Drainage Construction Details Sheet 1
- LHS240-1222_C1 Drainage Construction Details Sheet 2
- LHS240-1223_C1 Drainage Construction Details Sheet 3

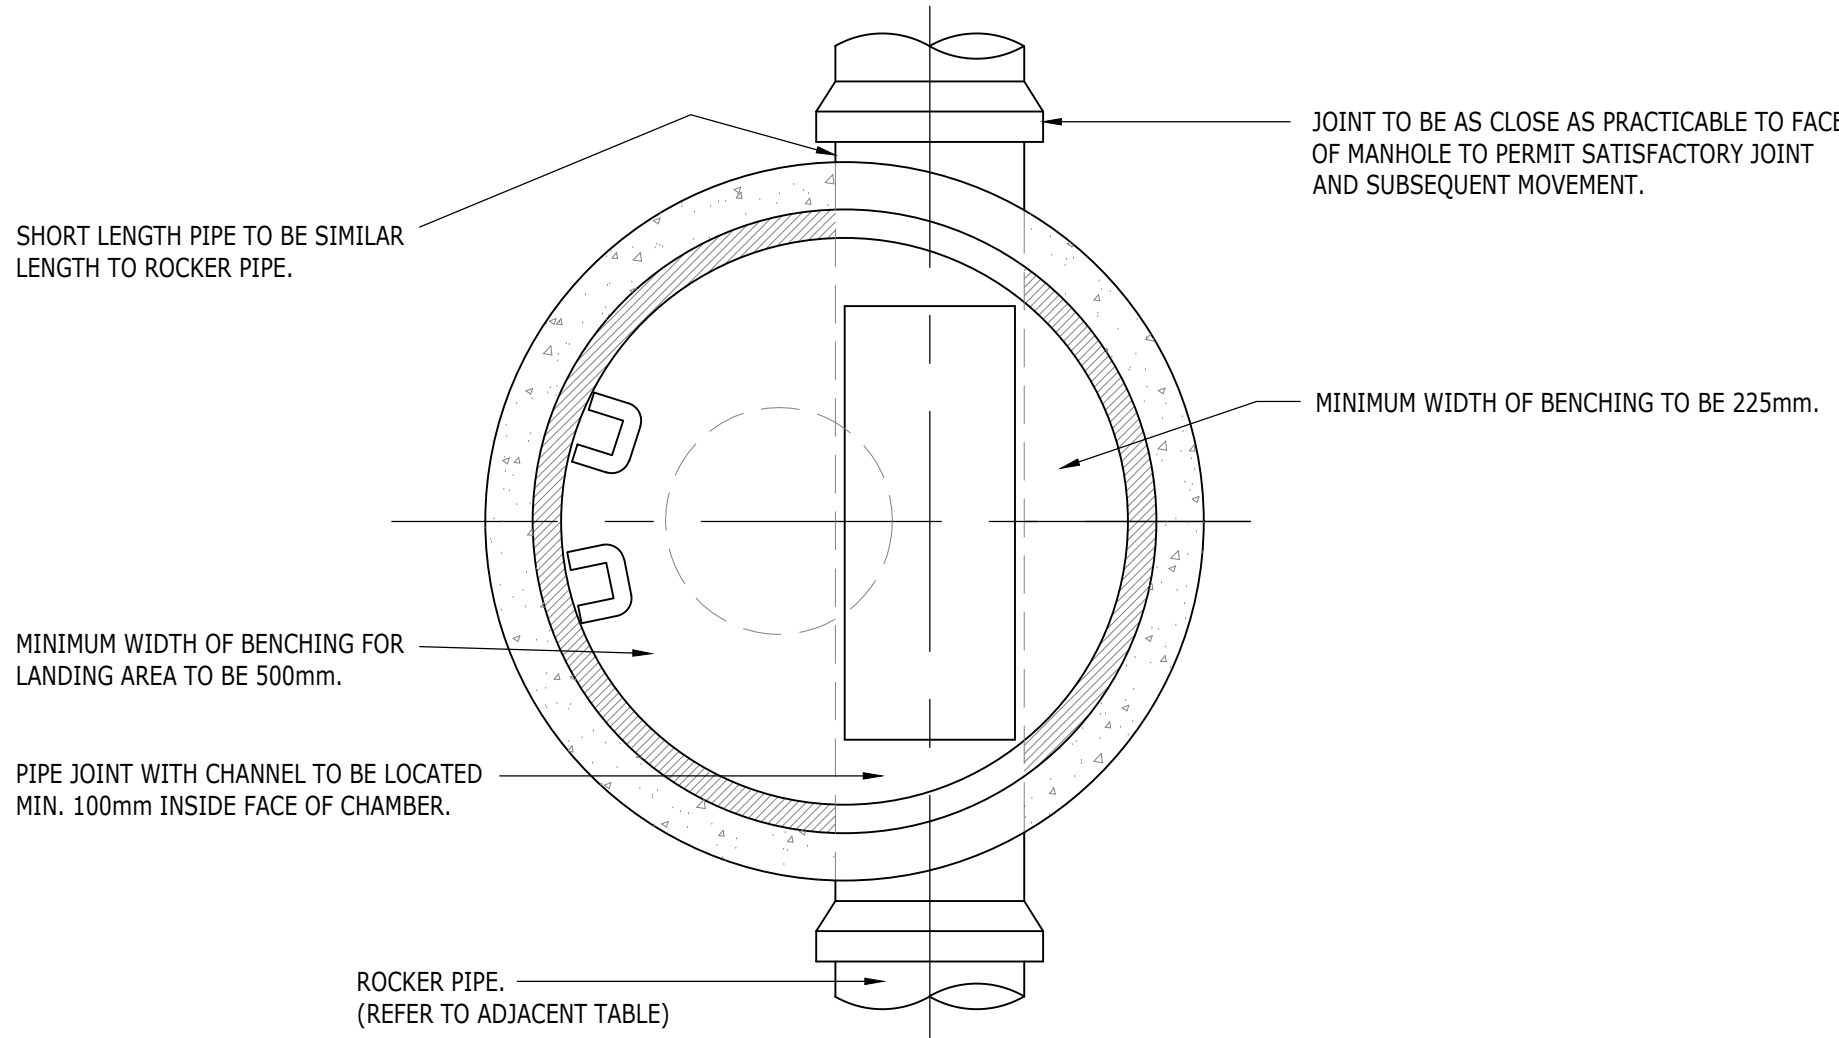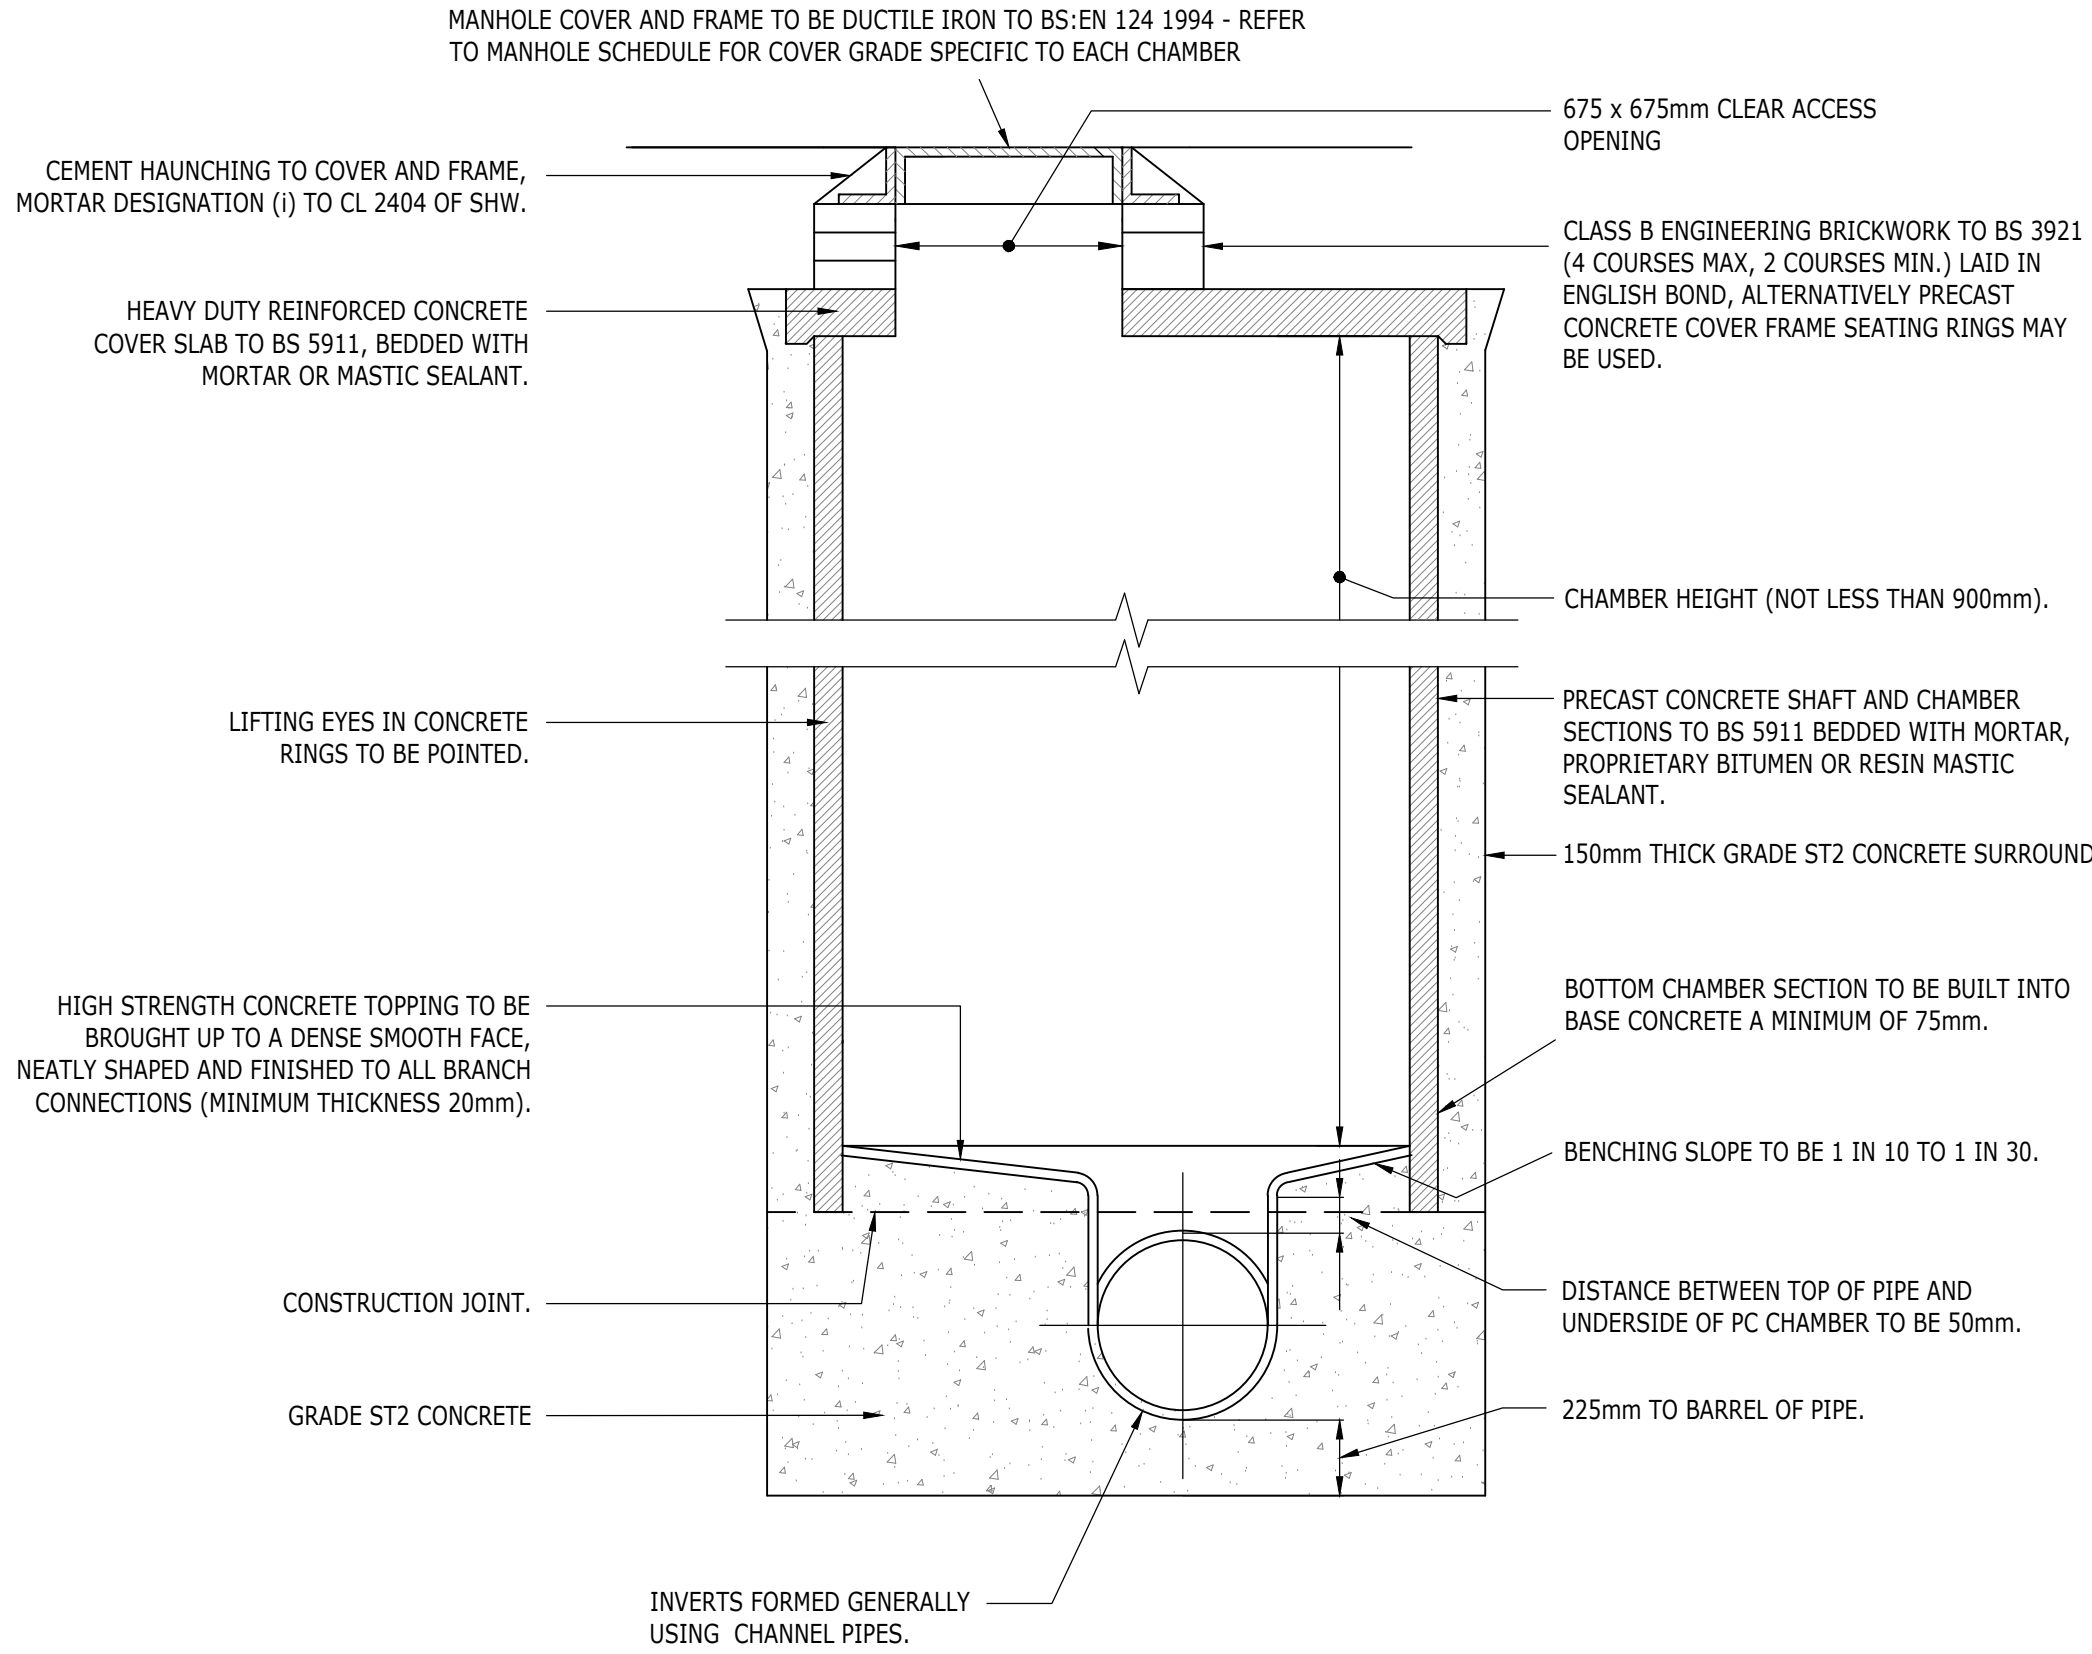

PRIVATE MANHOLE TYPE B
(MAX DEPTH FROM COVER LEVEL TO SOFFIT OF PIPE 3.0m)

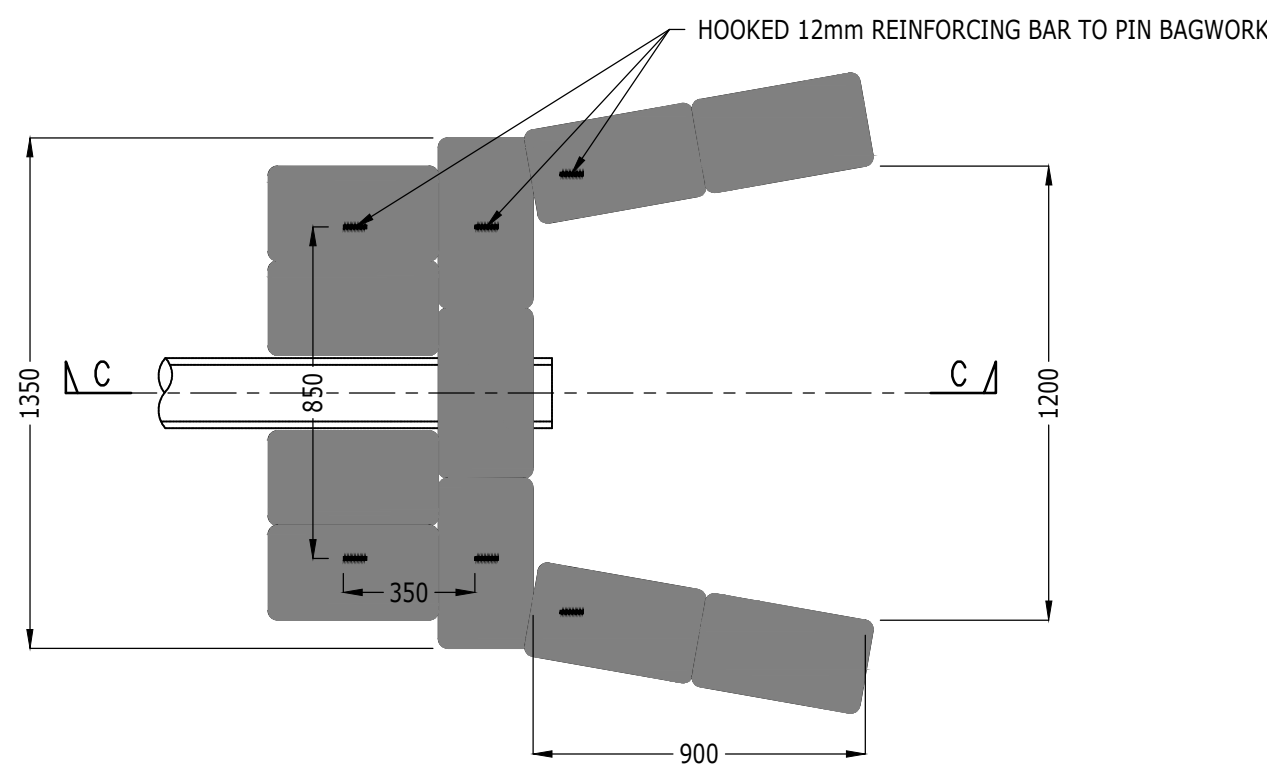

INLET/OUTLET SWALE HEADWALL PLAN

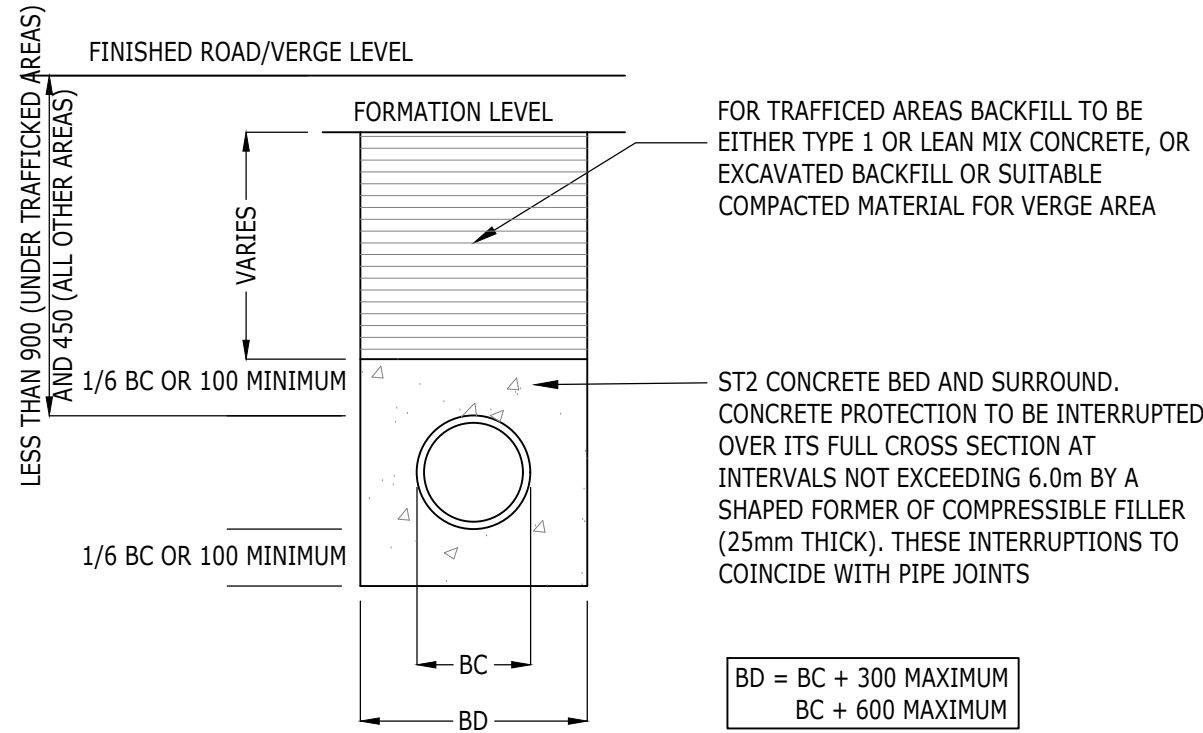


SHALLOW TRENCH DETAIL


1.0m x 0.5m x 0.4m(D) WAVIN AQUACELL PLUS GEO-CELLULAR PLASTIC STORAGE CRATES OR SIMILAR APPROVED TO SUIT DEPTH OF CRATE INVERT - INSTALLED IN ACCORDANCE WITH MANUFACTURERS RECOMMENDATIONS

WRAPPED IN PERMEABLE GEOMEMBRANE - INSTALLED IN ACCORDANCE WITH MANUFACTURERS SPECIFICATIONS AND DETAILS

100mm MIN. WELL COMPACTED COARSE SAND CUSHION LAYER

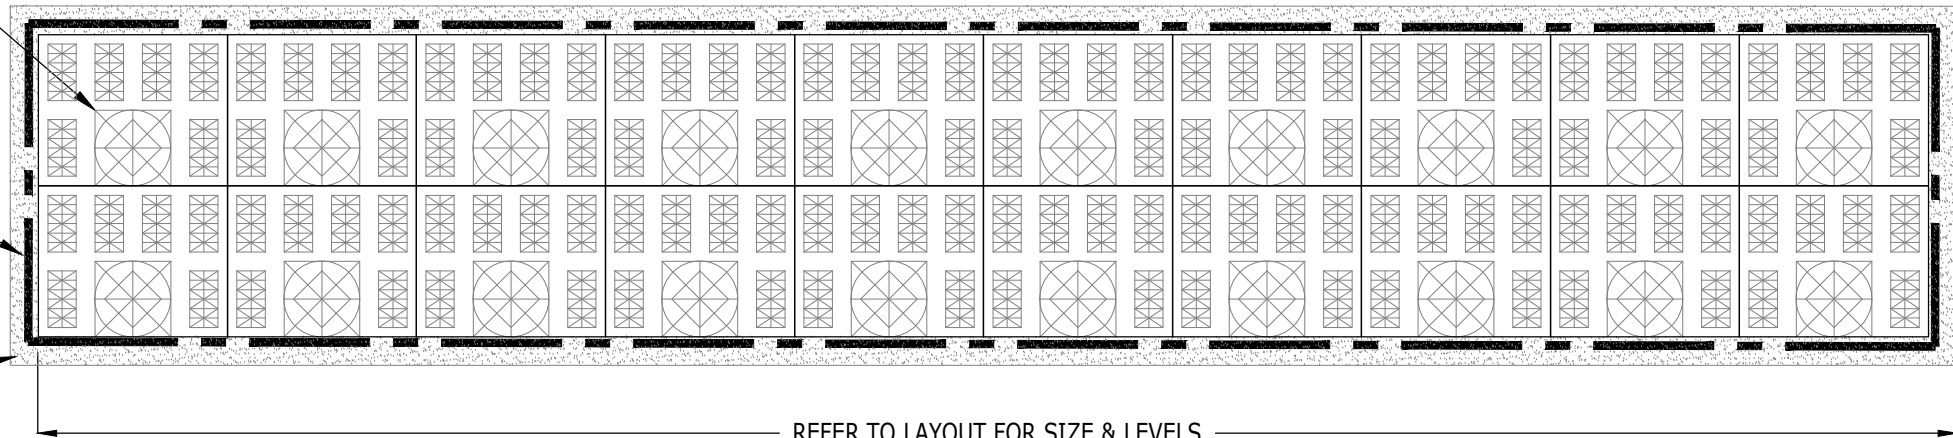

TYPICAL CELLULAR SOAKAWAY DETAIL
(1:20)

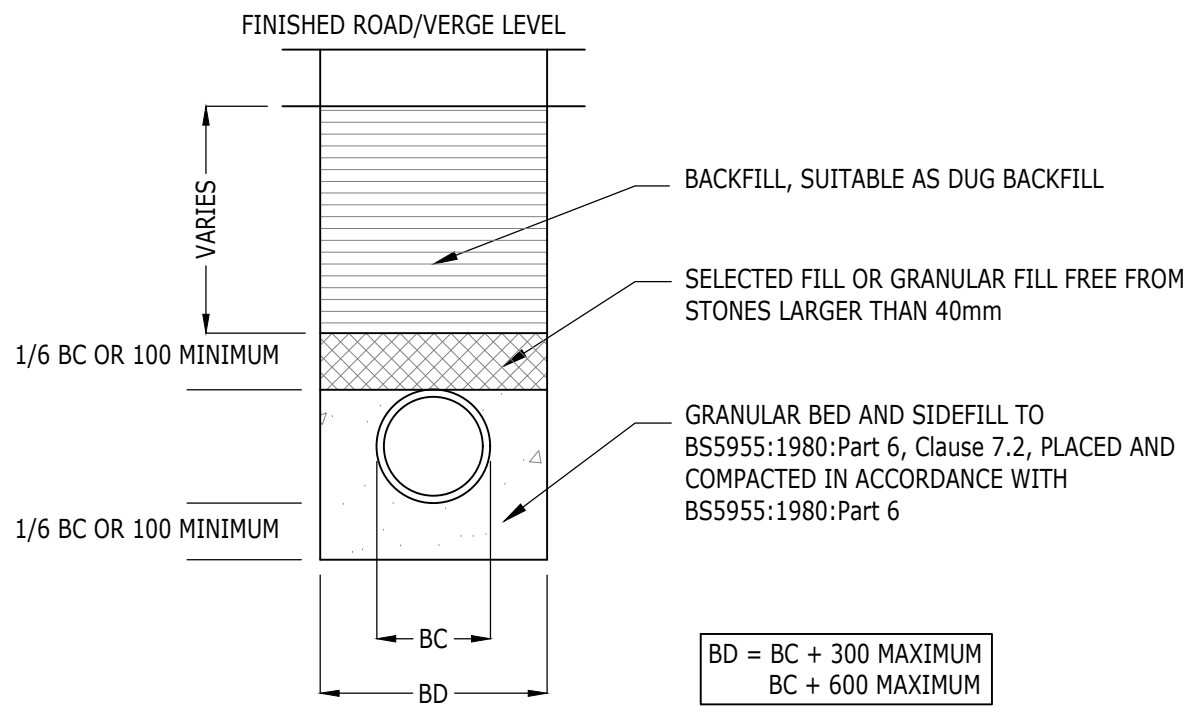

TYPICAL TRENCH DETAIL

ALL PIPES ENTERING OR LEAVING MANHOLES SHALL HAVE A FLEXIBLE JOINT WITHIN 600mm OF THE INSIDE FACE OF THE MANHOLE. THE NEXT PIPE SHALL BE A SHORT "ROCKER PIPE" WITH LENGTH AS TABLE BELOW.


ROCKER PIPES	
SEWER DIAMETER (mm)	EFFECTIVE LENGTH (mm)
150 TO 600	600
675 TO 750	1000
825 AND OVER	1250

TABLE 1


NOTES:

- THIS DRAWING IS TO BE READ IN CONJUNCTION WITH THE RELEVANT SPECIFICATION, INC. RISK ASSESSMENTS (SEE COM NOTES) AND ALL OTHER RELATED DRAWINGS ISSUED BY THE ENGINEER.
- DO NOT SCALE FROM THIS DRAWING. WORK FROM FIGURED DIMENSIONS ONLY.
- ALL DIMENSIONS SHOWN ON THIS DRAWING ARE IN METRES UNLESS OTHERWISE STATED.
- ALL DIMENSIONS, LEVELS AND SURVEY GRID CO-ORDINATES ARE TO BE CHECKED ON SITE AND THE ENGINEER NOTIFIED IMMEDIATELY OF ANY DISCREPANCIES PRIOR TO THE COMMENCEMENT OF THE WORKS.
- NO DEVIATION FROM THE DETAILS SHOWN ON THIS DRAWING IS PERMITTED WITHOUT PRIOR PERMISSION FROM THE ENGINEER.
- ALL PRIVATE DRAINAGE IS TO COMPLY AND BE LAID IN ACCORDANCE WITH CURRENT PART H OF BUILDING REGULATIONS, BS 8301 AND BS 5955.
- REFER TO ARCHITECT'S HOUSE TYPE (WORKING) DRAWINGS FOR EXACT POSITION OF DRAINAGE POINTS.
- POSITION & INVERT LEVELS OF ALL EXISTING MANHOLES, SEWERS AND LATERALS TO BE CONFIRMED PRIOR TO CONSTRUCTION & ANY DISCREPANCIES REPORTED TO THE ENGINEER.
- ALL DRAIN AND SEWER PIPES ARE TO BE LAID SOFFIT TO SOFFIT, UNLESS SHOWN OTHERWISE (SEE ALSO MANHOLE SCHEDULE DRAWINGS).
- ALL PLOT DRAINAGE TO BE 100mm Ø UNLESS SHOWN OTHERWISE, LAID IN ACCORDANCE WITH BS 8301.
- ALL MATERIALS SHALL COMPLY TO THE BSI KITE MARK CERTIFICATION SCHEME AND MUST BE MARKED ACCORDINGLY.
- COVER AND FRAMES TO MANHOLES/INSPECTION CHAMBERS TO COMPLY WITH BS EN124. REFER TO PRIVATE DRAINAGE CONSTRUCTION DETAILS DRAWING.
- WHERE FINISHED GROUND LEVELS FALL TOWARDS BUILDING, AN OPEN GULLY IS TO BE PROVIDED AT THE FOOT OF ALL RAINWATER PIPES. ALL RAINWATER PIPES TO HAVE RODDING ACCESS.
- FINAL POSITIONS OF INSPECTION CHAMBERS WITHIN PRIVATE AREAS ARE SUBJECT TO CONFIRMATION ON SITE TO SUIT PIPE CONFIGURATIONS AND CHAMBER INLET POSITIONS.
- WHERE A DRAIN RUN PASSES THROUGH A WALL OR FOUNDATION IT IS NECESSARY TO:
 - FORM AN OPENING USING A CONCRETE LINTEL WITH AT LEAST 50mm CLEARANCE AROUND THE PIPE AND THE OPENINGS MASKED WITH RIGID SHEET MATERIAL TO PREVENT ENTRY OF FILL OR VERMIN, OR;
 - BUILD IN A LENGTH OF PIPE WITH ITS JOINTS AS CLOSE AS POSSIBLE TO THE WALL FACES (150mm MAXIMUM) AND CONNECTED ON EACH SIDE TO 600mm LONG ROCKER PIPES WITH FLEXIBLE JOINTS.
- PLOT DRAINAGE TO BE BEDDED ON GRANULAR MATERIAL AND BACKFILLED WITH SUITABLE CLEAN MATERIAL, AS DESCRIBED ON THE PRIVATE DRAINAGE CONSTRUCTION DETAILS DRAWINGS. SEE ALSO SHALLOW DRAINAGE TRENCH DETAIL AND PIPE RUNS NEAR BUILDINGS DETAIL FOR CONCRETE BED AND SURROUND PIPE PROTECTION MEASURES WHERE APPLICABLE.
- BACKFILL SHOULD BE PLACED IN LAYERS NOT EXCEEDING 300mm (UNCOMPACTED THICKNESS), EACH LAYER BEING WELL COMPACTED. MECHANICAL COMPACTION EQUIPMENT SHOULD NOT BE USED UNTIL THERE IS A MINIMUM OF 450mm OF COMPACTED MATERIAL ABOVE THE CROWN OF THE PIPE.
- ALL DRAIN CONNECTIONS BENEATH THE HIGHWAY ARE TO HAVE MINIMUM 150mm CONCRETE BED AND SURROUND, WHERE COVER IS LESS THAN 1.2m.
- REFER TO PRE-TENDER HEALTH & SAFETY PLAN & CONSTRUCTION PHASE HEALTH & SAFETY PLAN PRIOR TO THE COMMENCEMENT OF WORKS.


CONSTRUCTION
ISSUE

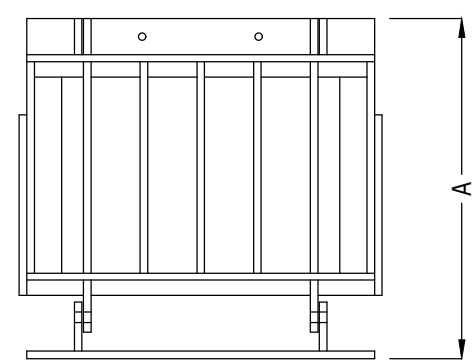

FRONT
ELEVATION

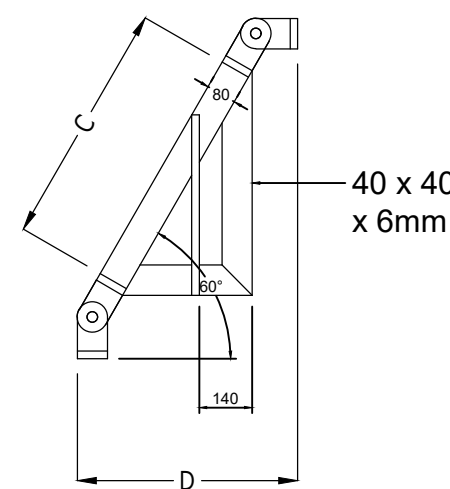


SIDE ELEVATION

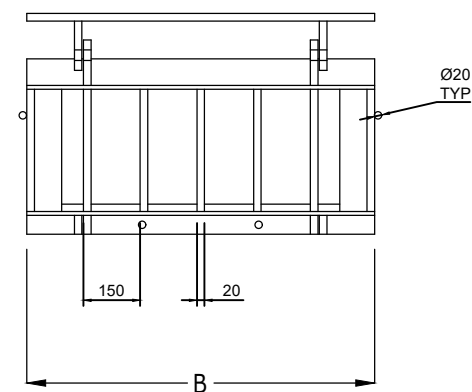

PLAN


DEBRIS SCREEN DIMENSIONS						
HEADWALL	PIPE Ø	DIMENSION 'A'	DIMENSION 'B'	DIMENSION 'C'	DIMENSION 'D'	ALTHON LTD PRODUCT NAME
SWALE	300	600	610	496	378	300mm SLOPED TRASH SCREEN & SIDES (60° RAKE)

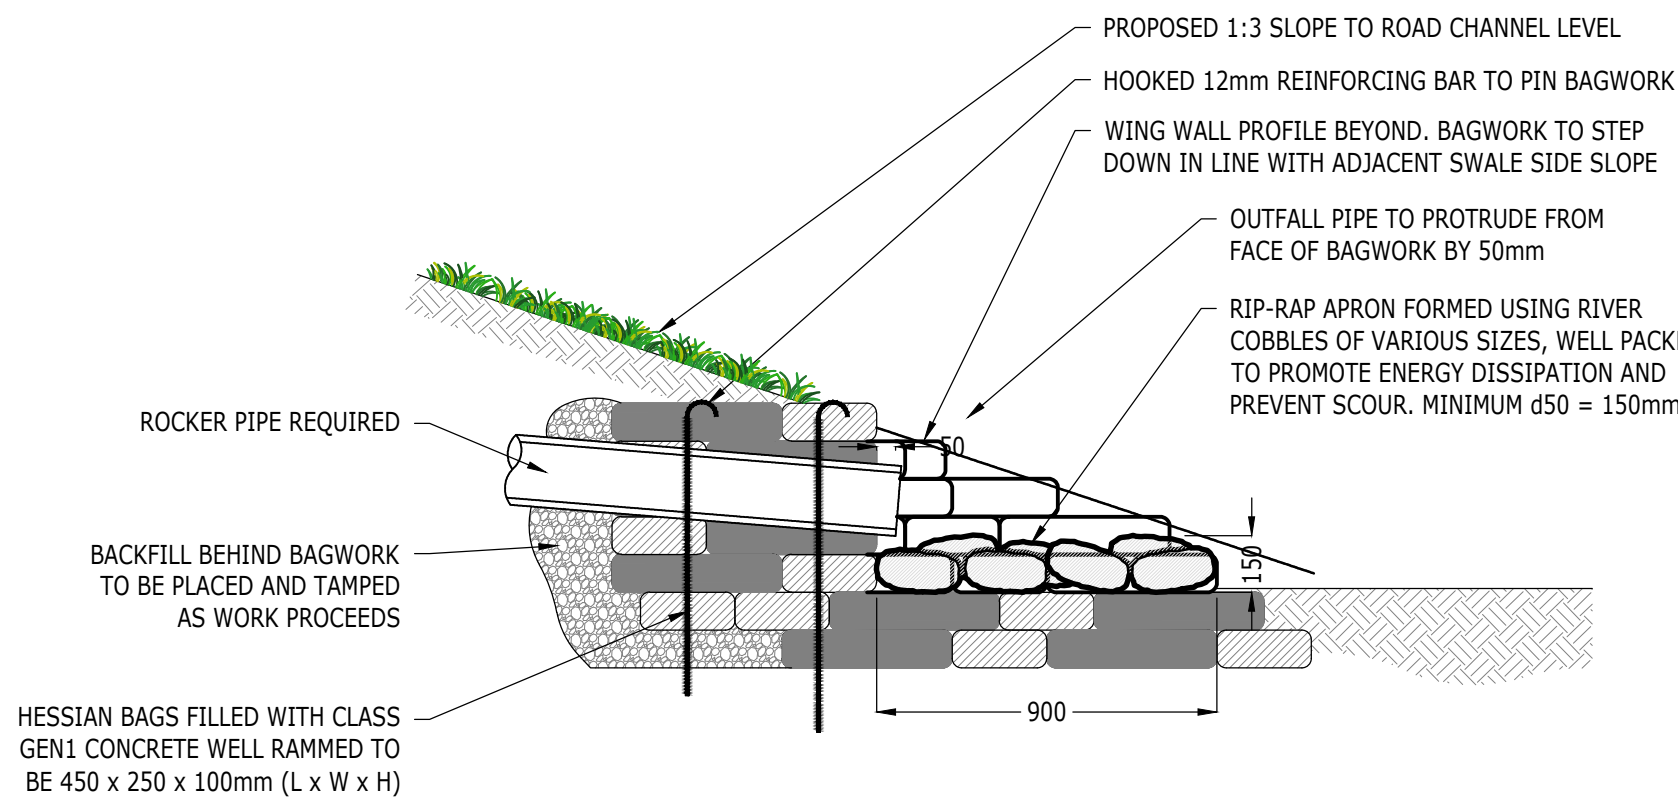


HEADWALL : SECTION C-C

SHAFT DIAMETERS	
DIA OF LARGEST PIPE IN MH (mm)	INTERNAL DIA. OF MH (mm)
LESS THAN 375	1200

NOTE:
IF PIPE DIAMETER IS 375mm OR ABOVE
USE 1500mm DIAMETER TYPE B.

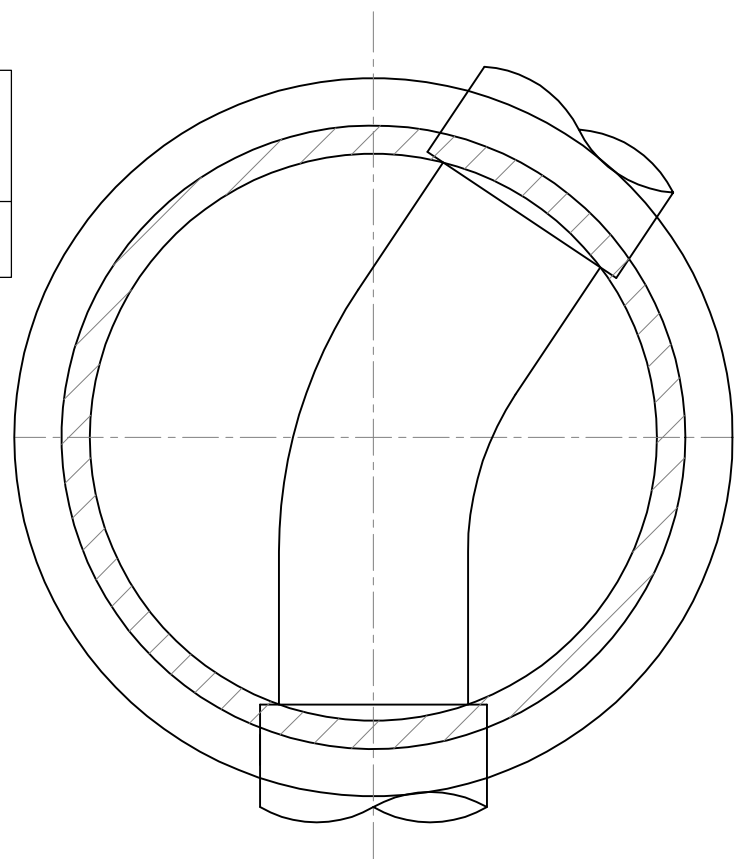


ALL PIPES ENTERING OR LEAVING
MANHOLES SHALL HAVE A FLEXIBLE
JOINT WITHIN 600mm OF THE INSIDE
FACE OF THE MANHOLE. THE NEXT
PIPE SHALL BE A SHORT 'ROCKER
PIPE' 600mm LONG.

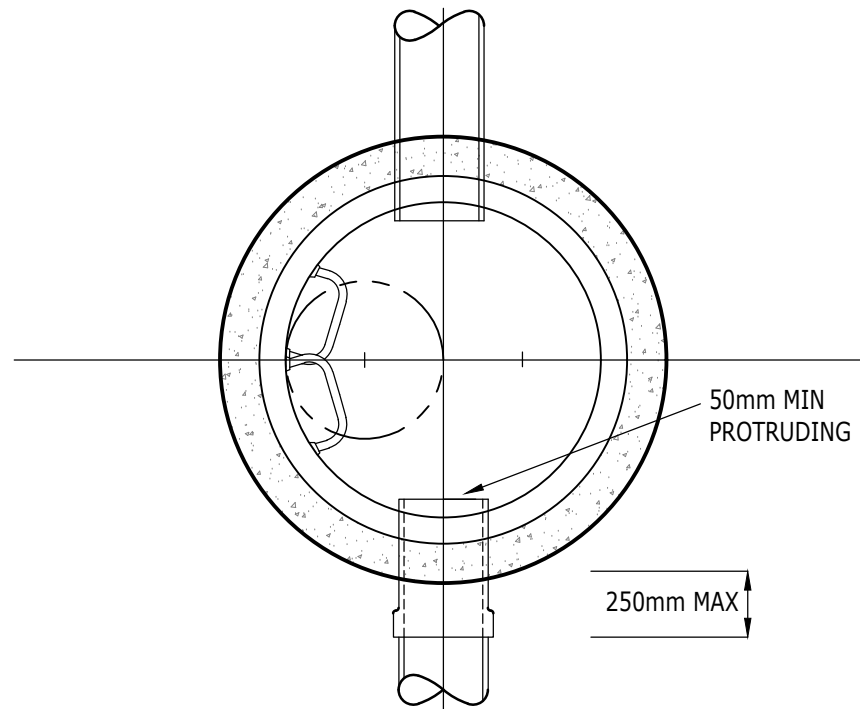


- NOTES:
- MANHOLE RINGS, SLAB AND ST 1 CONCRETE TO BE MADE USING SULPHATE RESISTING CONCRETE.
 - EXCESS EXCAVATION CONCRETE BACKFILL TO BE ST 1 CONCRETE REFER TO MANHOLE SCHEDULES FOR RING DIAMETER

PLAN

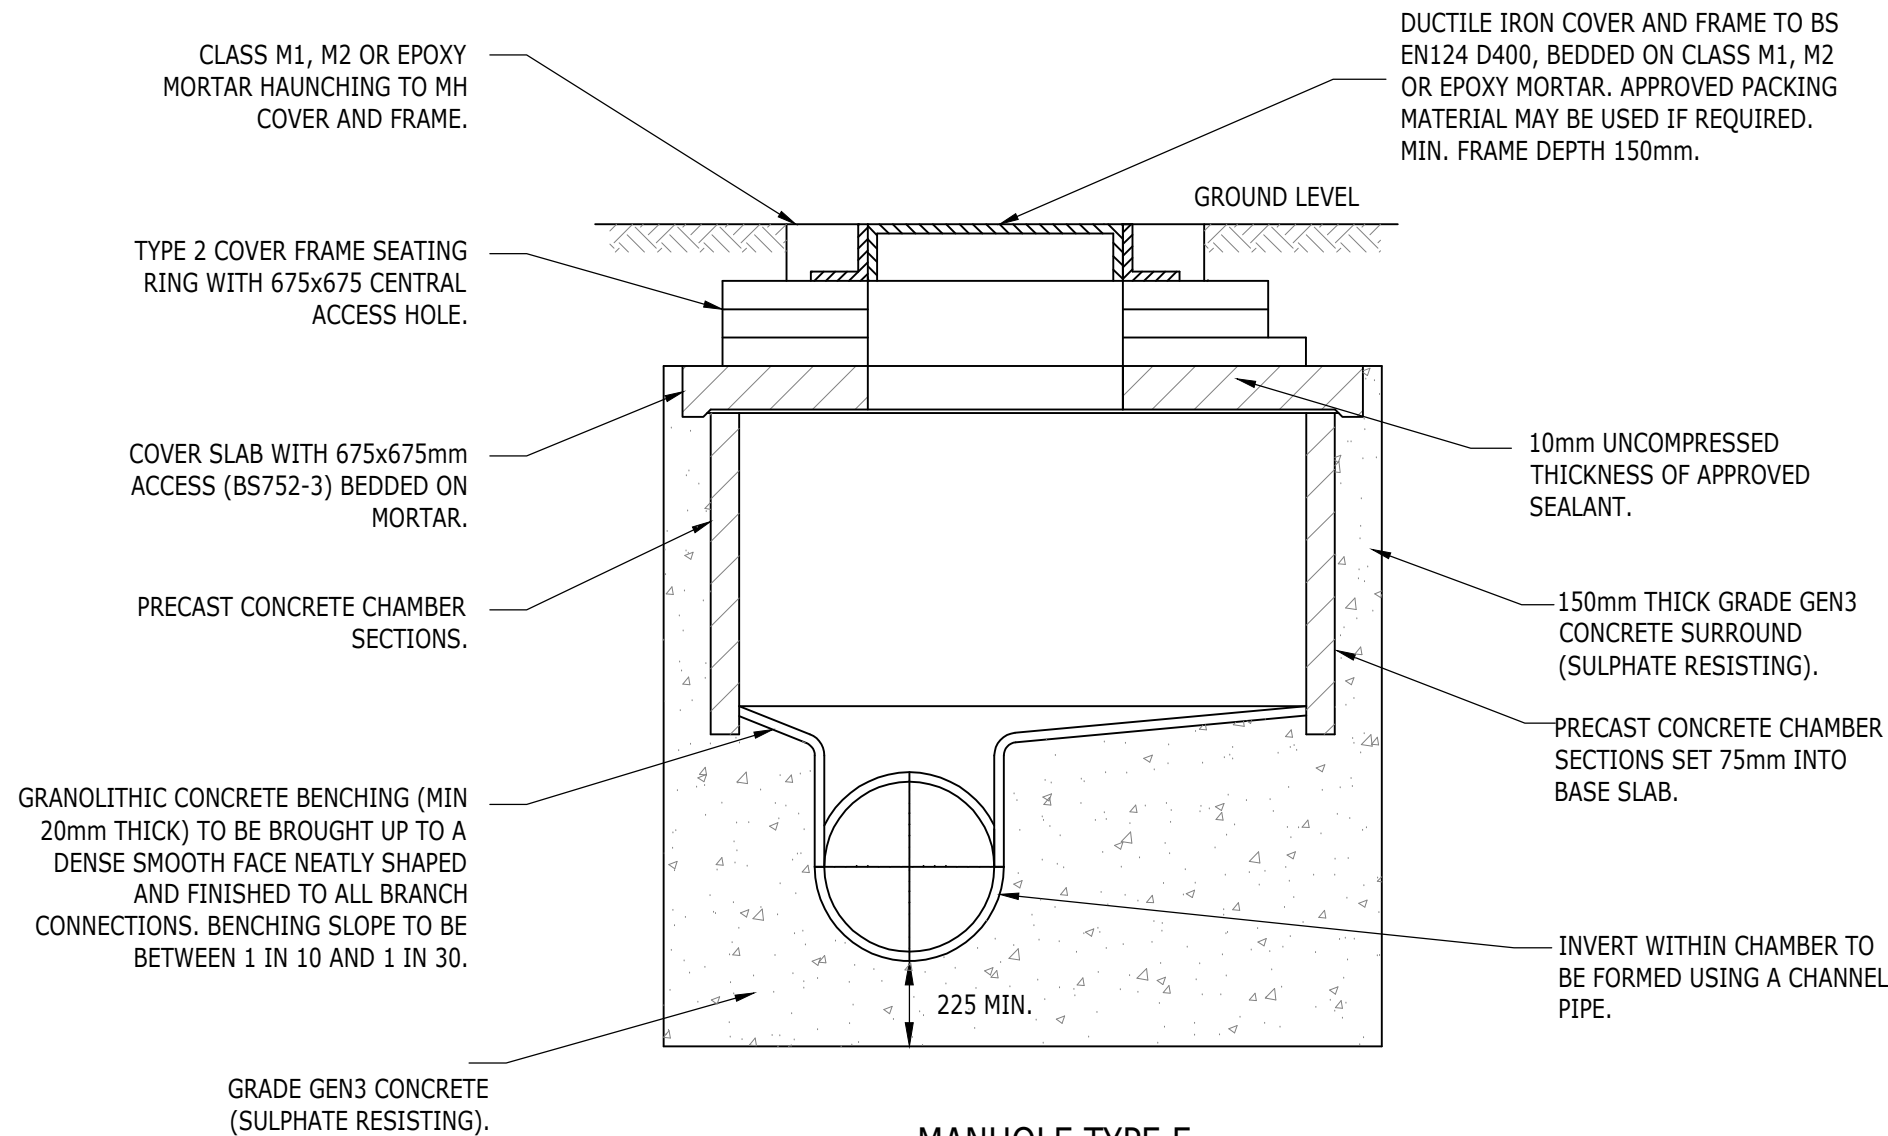


MANHOLE TYPE E
(DEPTH TO SOFFIT 1.00m TO 1.50m)
(1:20)

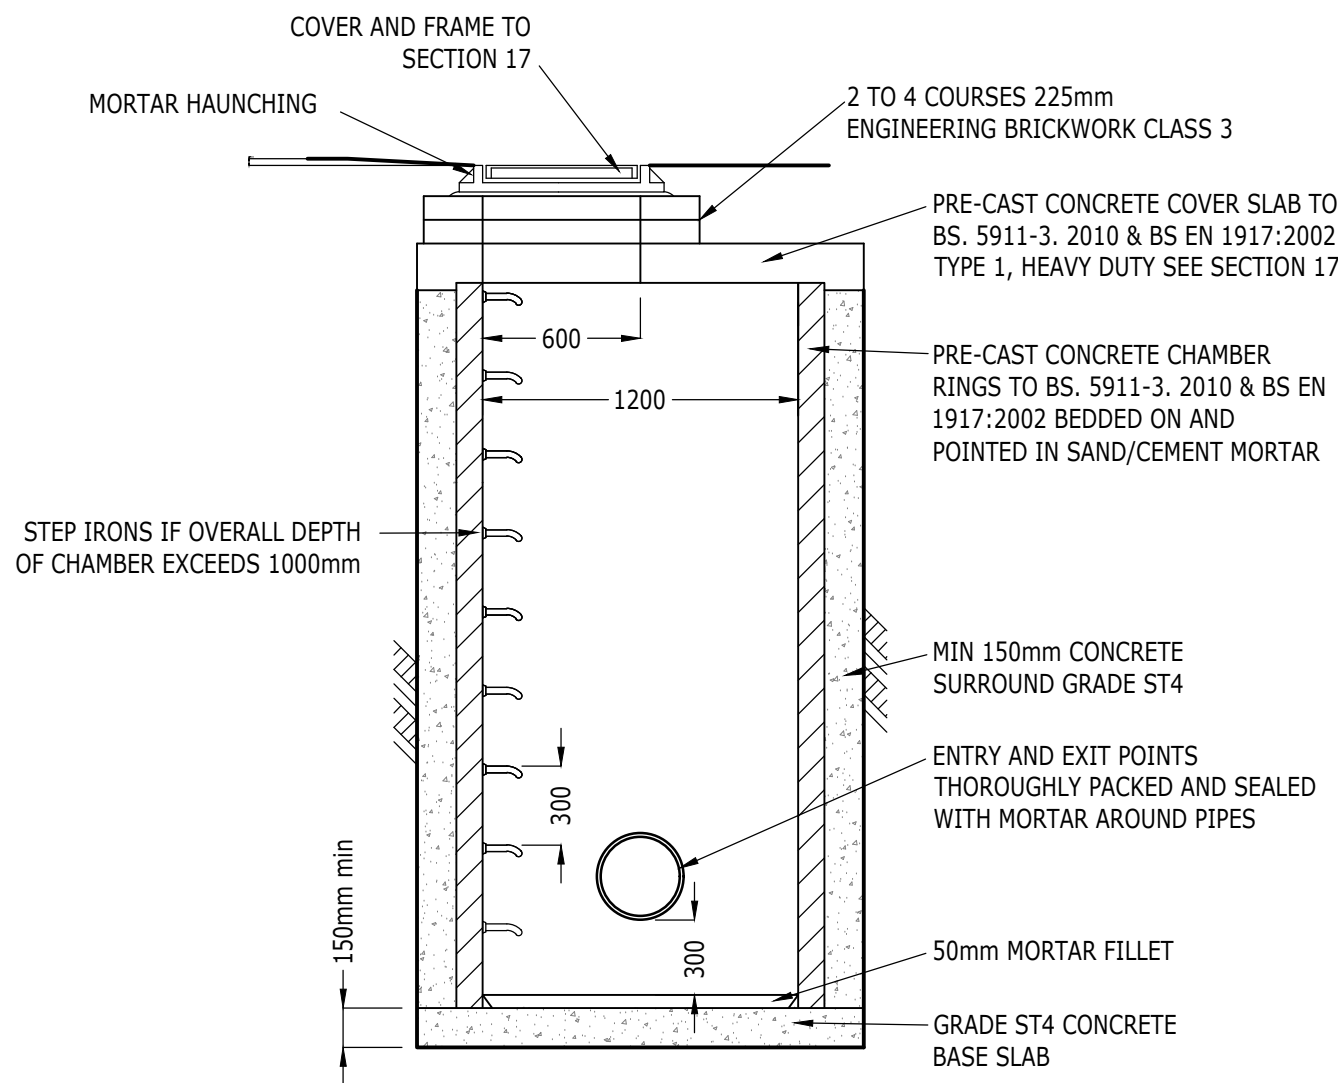


SECTION


TYPICAL CATCHPIT DETAIL
(1:10)

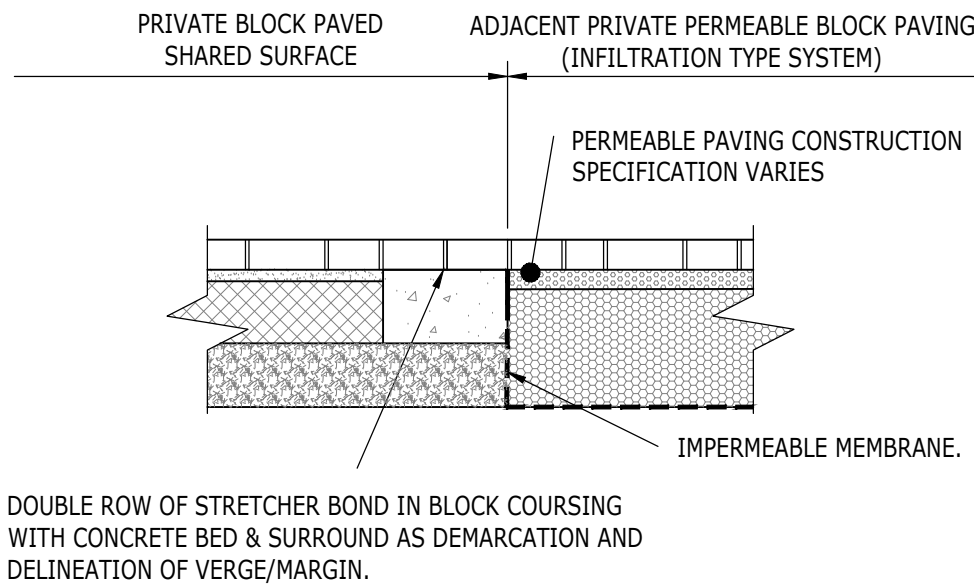

**TYPICAL FLUSH INTERFACE BETWEEN PRIVATE BLOCK PAVED
CARRIAGEWAY & PRIVATE PERMEABLE PAVED CONSTRUCTION**
(1:20)

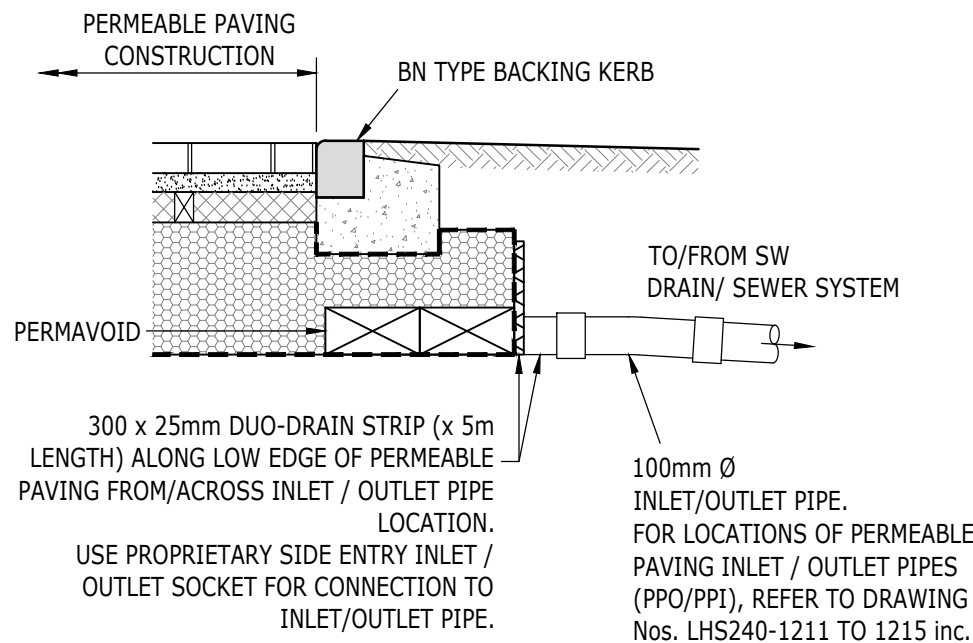


**TYPICAL PERMEABLE PAVING
INLET / OUTLET PIPE DETAIL**
(1:20)

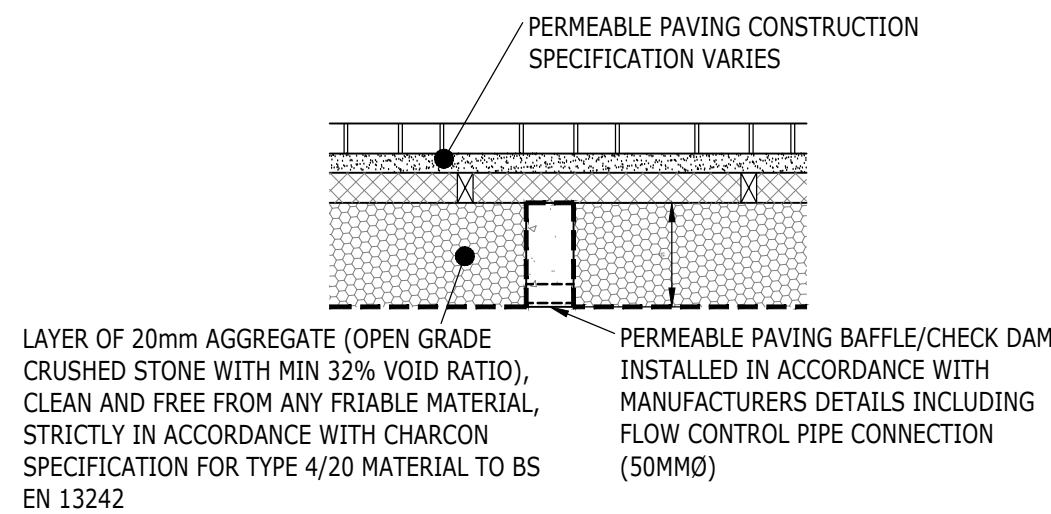


**TYPICAL PERMEABLE PAVING
BAFFLE / CHECK DAM DETAIL**
(1:20)


CONSTRUCTION
ISSUE

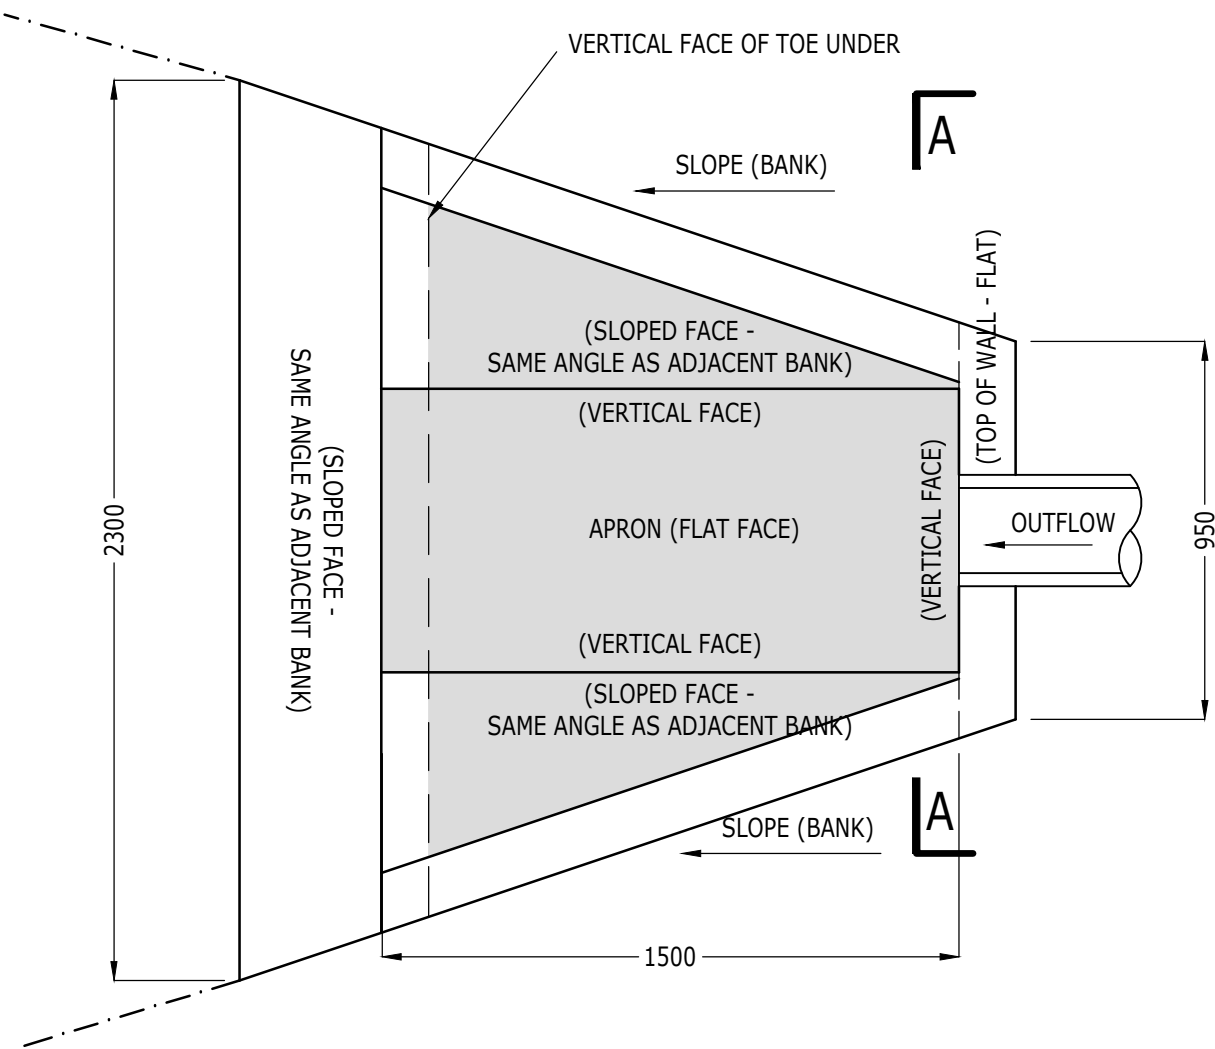


HEADWALL / OUTFALL TO POND

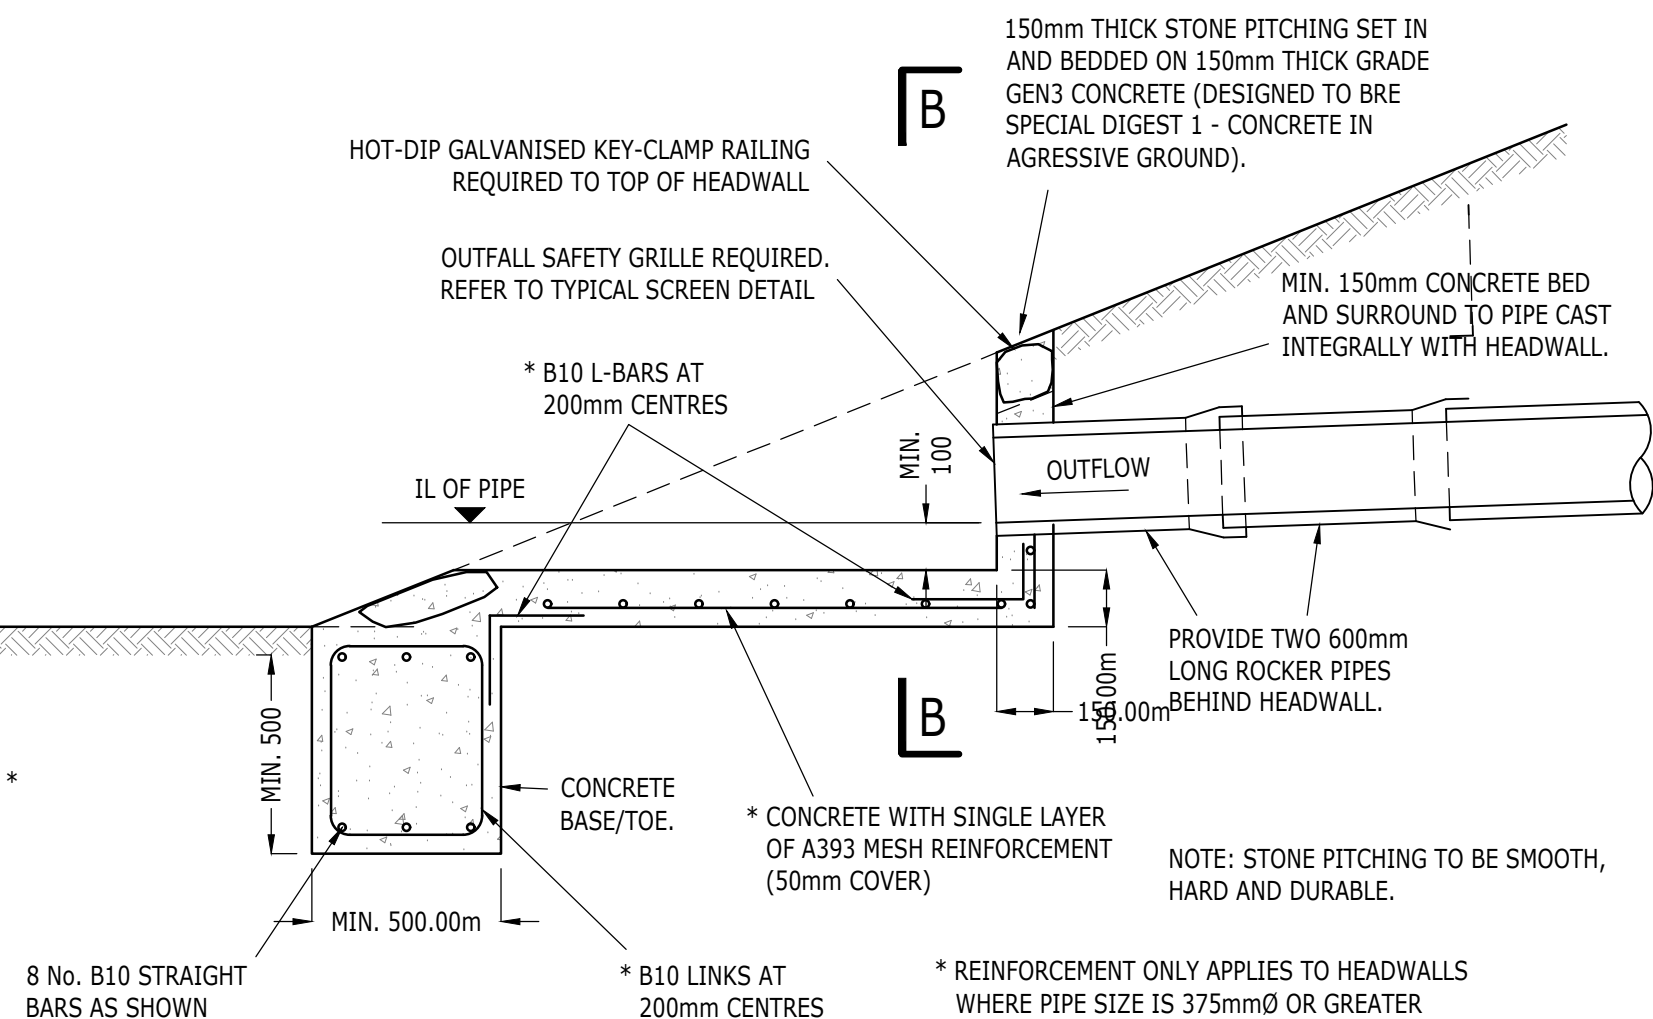

**TYPICAL SECTION A-A THROUGH
HEADWALL / PIPE OUTFALL TO POND**

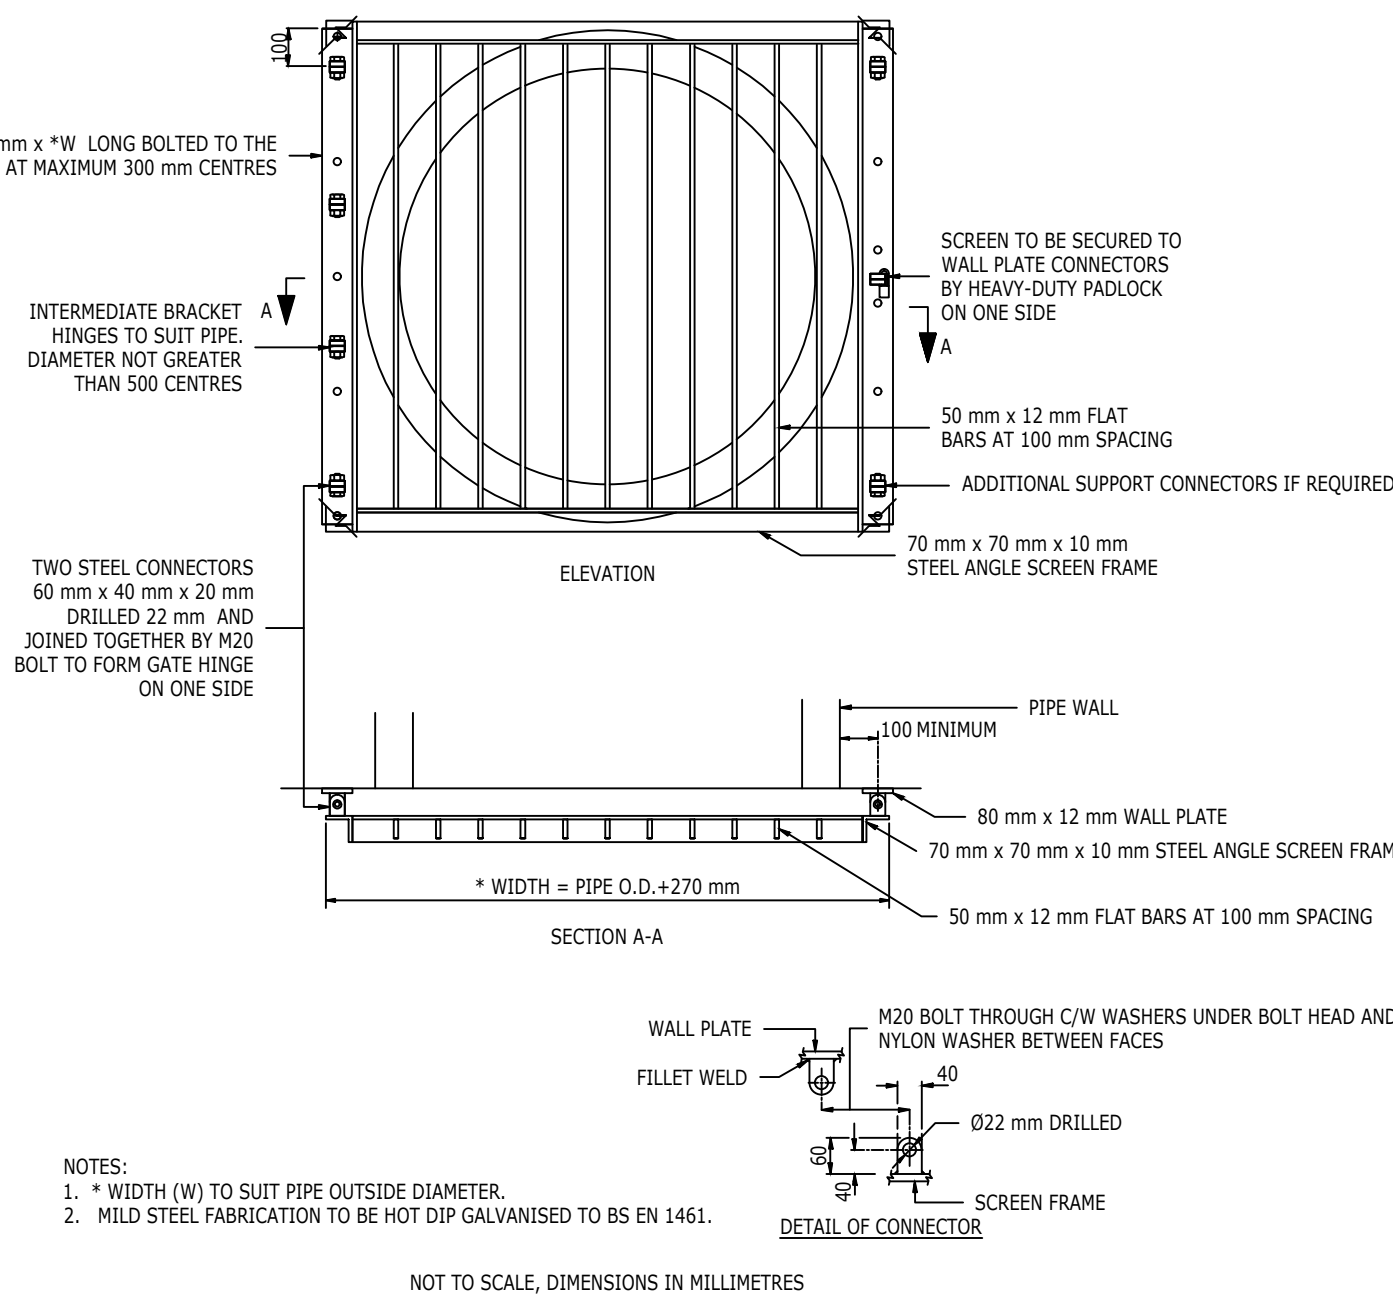

TYPICAL OUTFALL SAFETY GRILLE

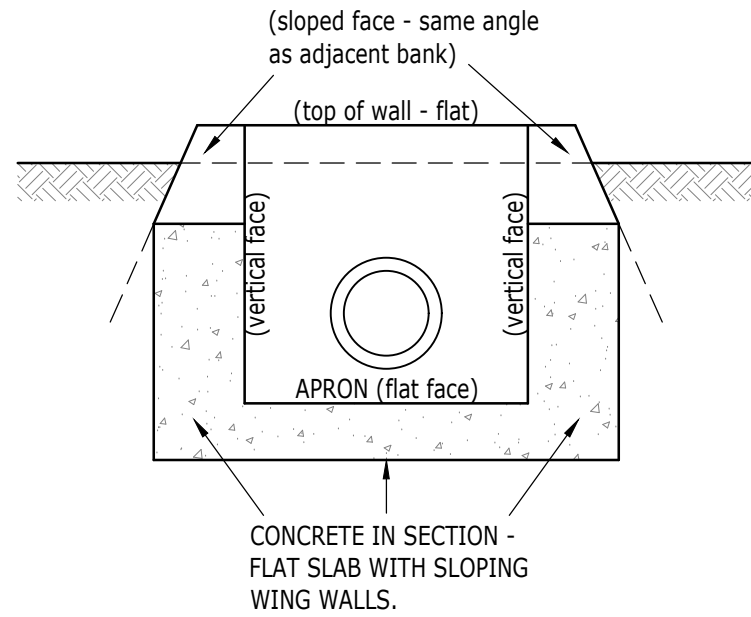

SECTION B-B

NOTES:

- THIS DRAWING IS TO BE READ IN CONJUNCTION WITH THE RELEVANT SPECIFICATION, INC. RISK ASSESSMENTS (SEE COM NOTES) AND ALL OTHER RELATED DRAWINGS ISSUED BY THE ENGINEER.
- DO NOT SCALE FROM THIS DRAWING. WORK FROM FIGURED DIMENSIONS ONLY.
- ALL DIMENSIONS SHOWN ON THIS DRAWING ARE IN METRES UNLESS OTHERWISE STATED.
- ALL DIMENSIONS, LEVELS AND SURVEY GRID CO-ORDINATES ARE TO BE CHECKED ON SITE AND THE ENGINEER NOTIFIED IMMEDIATELY OF ANY DISCREPANCIES PRIOR TO THE COMMENCEMENT OF THE WORKS.
- NO DEVIATION FROM THE DETAILS SHOWN ON THIS DRAWING IS PERMITTED WITHOUT PRIOR PERMISSION FROM THE ENGINEER.
- ALL PRIVATE DRAINAGE IS TO COMPLY AND BE LAID IN ACCORDANCE WITH CURRENT PART H OF BUILDING REGULATIONS , BS 8301 AND BS 5955.
- REFER TO ARCHITECT'S HOUSE TYPE (WORKING) DRAWINGS FOR EXACT POSITION OF DRAINAGE POINTS.
- POSITION & INVERT LEVELS OF ALL EXISTING MANHOLES, SEWERS AND LATERALS TO BE CONFIRMED PRIOR TO CONSTRUCTION & ANY DISCREPANCIES REPORTED TO THE ENGINEER.
- ALL DRAIN AND SEWER PIPES ARE TO BE LAID SOFFIT TO SOFFIT, UNLESS SHOWN OTHERWISE (SEE ALSO MANHOLE SCHEDULE DRAWINGS).
- ALL PLOT DRAINAGE TO BE 100mm Ø UNLESS SHOWN OTHERWISE, LAID IN ACCORDANCE WITH BS 8301.
- ALL MATERIALS SHALL COMPLY TO THE BSI KITE MARK CERTIFICATION SCHEME AND MUST BE MARKED ACCORDINGLY.
- COVER AND FRAMES TO MANHOLES/INSPECTION CHAMBERS TO COMPLY WITH BS EN124. REFER TO PRIVATE DRAINAGE CONSTRUCTION DETAILS DRAWING.
- WHERE FINISHED GROUND LEVELS FALL TOWARDS BUILDING, AN OPEN GULLY IS TO BE PROVIDED AT THE FOOT OF ALL RAINWATER PIPES. ALL RAINWATER PIPES TO HAVE RODDING ACCESS.
- FINAL POSITIONS OF INSPECTION CHAMBERS WITHIN PRIVATE AREAS ARE SUBJECT TO CONFIRMATION ON SITE TO SUIT PIPE CONFIGURATIONS AND CHAMBER INLET POSITIONS.
- WHERE A DRAIN RUN PASSES THROUGH A WALL OR FOUNDATION IT IS NECESSARY TO:
 - FORM AN OPENING USING A CONCRETE LINTEL WITH AT LEAST 50mm CLEARANCE AROUND THE PIPE AND THE OPENINGS MASKED WITH RIGID SHEET MATERIAL TO PREVENT ENTRY OF FILL OR VERMIN, OR;
 - BUILD IN A LENGTH OF PIPE WITH ITS JOINTS AS CLOSE AS POSSIBLE TO THE WALL FACES (150mm MAXIMUM) AND CONNECTED ON EACH SIDE TO 600mm LONG ROCKER PIPES WITH FLEXIBLE JOINTS.
- PLOT DRAINAGE TO BE BEDDED ON GRANULAR MATERIAL AND BACKFILLED WITH SUITABLE CLEAN MATERIAL, AS DESCRIBED ON THE PRIVATE DRAINAGE CONSTRUCTION DETAILS DRAWINGS. SEE ALSO SHALLOW DRAINAGE TRENCH DETAIL AND PIPE RUNS NEAR BUILDINGS DETAIL FOR CONCRETE BED AND SURROUND PIPE PROTECTION MEASURES WHERE APPLICABLE.
- BACKFILL SHOULD BE PLACED IN LAYERS NOT EXCEEDING 300mm (UNCOMPACTED THICKNESS), EACH LAYER BEING WELL COMPACTED. MECHANICAL COMPACTION EQUIPMENT SHOULD NOT BE USED UNTIL THERE IS A MINIMUM OF 450mm OF COMPACTED MATERIAL ABOVE THE CROWN OF THE PIPE.
- ALL DRAIN CONNECTIONS BENEATH THE HIGHWAY ARE TO HAVE MINIMUM 150mm CONCRETE BED AND SURROUND, WHERE COVER IS LESS THAN 1.2m.
- REFER TO PRE-TENDER HEALTH & SAFETY PLAN & CONSTRUCTION PHASE HEALTH & SAFETY PLAN PRIOR TO THE COMMENCEMENT OF WORKS.

C1	ISSUED FOR CONSTRUCTION	MJR	JM	GH	09.08.19
Rev	Description	Dwn	Chk	App	Date

ARDENT CONSULTING
ENGINEERS

Third Floor
The Hallmark Building
52-56 Leadenhall Street
London
EC3M 5JE


Tel: 020 7680 4088
Web: www.ardent-ce.co.uk
E-mail: enquiries@ardent-ce.co.uk

worksafe
consultant
www.smasitd.com

SSIP
SAFETY
SCHEDULED
INDEPENDENT
PROFESSIONAL

ISO 9001
REGISTERED
QUALITY
MANAGEMENT
SYSTEM

Client					
LINDEN HOMES SOUTH					
Project Title:					
LAND EAST OF TYE LANE, WALBERTON					
Drawing Title:					
MAIN DRAINAGE CONSTRUCTION DETAILS (SHEET 2 OF 3)					
A1 Scale	Date	Designed by			
1:20	APRIL 2019	JM			
Drawn by	Checked by	Approved by			
MJR	JM	GH			
Drawing Number					Rev
LHS240-1222					C1

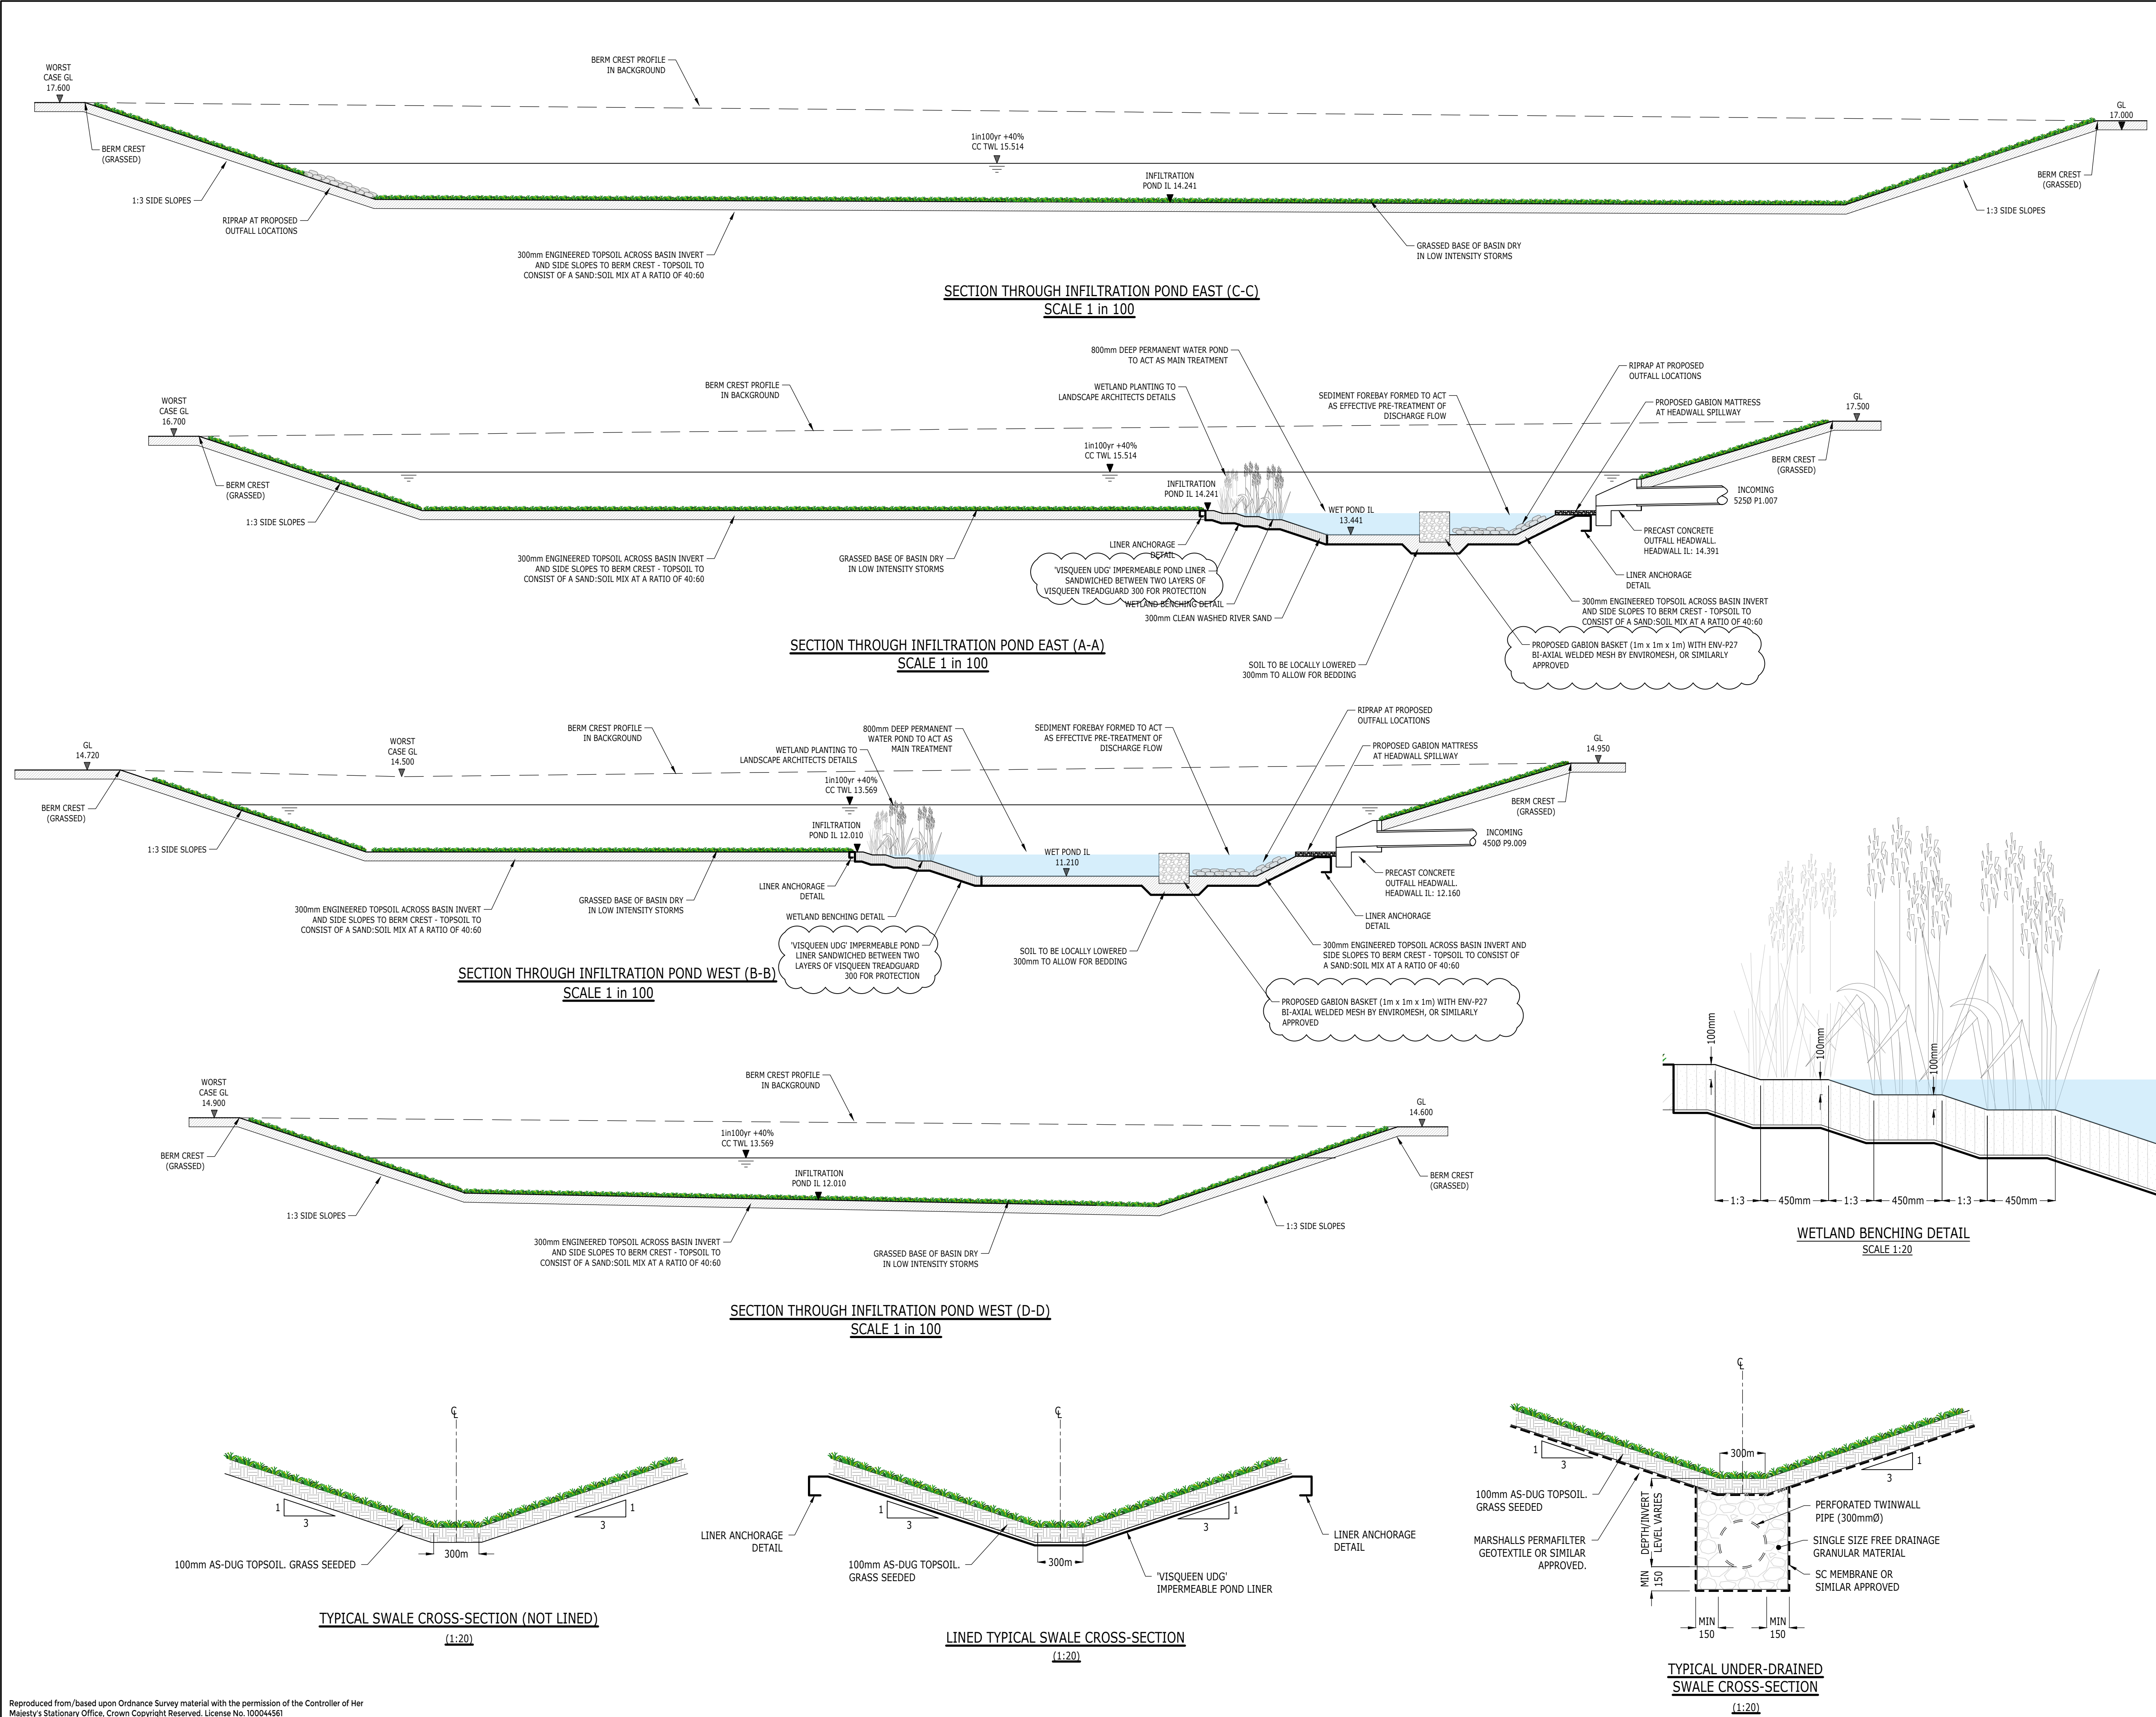

- NOTES:
- THIS DRAWING IS TO BE READ IN CONJUNCTION WITH THE RELEVANT SPECIFICATION, INC. RISK ASSESSMENTS (SEE CDM NOTES) AND ALL OTHER RELATED DRAWINGS ISSUED BY THE ENGINEER.
 - DO NOT SCALE FROM THIS DRAWING. WORK FROM FIGURED DIMENSIONS ONLY.
 - ALL DIMENSIONS SHOWN ON THIS DRAWING ARE IN METRES UNLESS OTHERWISE STATED.
 - ALL DIMENSIONS, LEVELS AND SURVEY GRID CO-ORDINATES ARE TO BE CHECKED ON SITE AND THE ENGINEER NOTIFIED IMMEDIATELY OF ANY DISCREPANCIES PRIOR TO THE COMMENCEMENT OF THE WORKS.
 - NO DEVIATION FROM THE DETAILS SHOWN ON THIS DRAWING IS PERMITTED WITHOUT PRIOR PERMISSION FROM THE ENGINEER.
 - ALL PRIVATE DRAINAGE IS TO COMPLY AND BE LAID IN ACCORDANCE WITH CURRENT PART H OF BUILDING REGULATIONS, BS 8301 AND BS 5955.
 - REFER TO ARCHITECT'S HOUSE TYPE (WORKING) DRAWINGS FOR EXACT POSITION OF DRAINAGE POINTS.
 - POSITION & INVERT LEVELS OF ALL EXISTING MANHOLES, SEWERS AND LATERALS TO BE CONFIRMED PRIOR TO CONSTRUCTION & ANY DISCREPANCIES REPORTED TO THE ENGINEER.
 - ALL DRAIN AND SEWER PIPES ARE TO BE LAID SOFFIT TO SOFFIT, UNLESS SHOWN OTHERWISE (SEE ALSO MANHOLE SCHEDULE DRAWINGS).
 - ALL PLOT DRAINAGE TO BE 100mm Ø UNLESS SHOWN OTHERWISE, LAID IN ACCORDANCE WITH BS 8301.
 - ALL MATERIALS SHALL COMPLY TO THE BS1 KITE MARK CERTIFICATION SCHEME AND MUST BE MARKED ACCORDINGLY.
 - COVER AND FRAMES TO MANHOLES/INSPECTION CHAMBERS TO COMPLY WITH BS EN124. REFER TO PRIVATE DRAINAGE CONSTRUCTION DETAILS DRAWING.
 - WHERE FINISHED GROUND LEVELS FALL TOWARDS BUILDING, AN OPEN GULLY IS TO BE PROVIDED AT THE FOOT OF ALL RAINWATER PIPES. ALL RAINWATER PIPES TO HAVE RODDING ACCESS.
 - FINAL POSITIONS OF INSPECTION CHAMBERS WITHIN PRIVATE AREAS ARE SUBJECT TO CONFIRMATION ON SITE TO SUIT PIPE CONFIGURATIONS AND CHAMBER INLET POSITIONS.
 - WHERE A DRAIN RUN PASSES THROUGH A WALL OR FOUNDATION IT IS NECESSARY TO:
i) FORM AN OPENING USING A CONCRETE LINTEL WITH AT LEAST 50mm CLEARANCE AROUND THE PIPE AND THE OPENINGS MASKED WITH RIGID SHEET MATERIAL TO PREVENT ENTRY OF FILL OR VERMIN, OR:
ii) BUILD IN A LENGTH OF PIPE WITH ITS JOINTS AS CLOSE AS POSSIBLE TO THE WALL FACES (150mm MAXIMUM) AND CONNECTED ON EACH SIDE TO 600mm LONG ROCKER PIPES WITH FLEXIBLE JOINTS.
 - PLOT DRAINAGE TO BE BEDDED ON GRANULAR MATERIAL AND BACKFILLED WITH SUITABLE CLEAN MATERIAL, AS DESCRIBED ON THE PRIVATE DRAINAGE CONSTRUCTION DETAILS DRAWINGS. SEE ALSO SHALLOW DRAINAGE TRENCH DETAIL AND PIPE RUNS NEAR BUILDINGS DETAIL FOR CONCRETE BED AND SURROUND PIPE PROTECTION MEASURES WHERE APPLICABLE.
 - BACKFILL SHOULD BE PLACED IN LAYERS NOT EXCEEDING 300mm (UNCOMPACTED THICKNESS), EACH LAYER BEING WELL COMPACTED. MECHANICAL COMPACTION EQUIPMENT SHOULD NOT BE USED UNTIL THERE IS A MINIMUM OF 450mm OF COMPACTED MATERIAL ABOVE THE CROWN OF THE PIPE.
 - ALL DRAIN CONNECTIONS BENEATH THE HIGHWAY ARE TO HAVE MINIMUM 150mm CONCRETE BED AND SURROUND, WHERE COVER IS LESS THAN 1.2m.
 - REFER TO PRE-TENDER HEALTH & SAFETY PLAN & CONSTRUCTION PHASE HEALTH & SAFETY PLAN PRIOR TO THE COMMENCEMENT OF WORKS.

CONSTRUCTION
ISSUE

C2	POND LINER UPDATED AND LIMESTONE BOULDERS CHANGED TO GABIONS FOLLOWING COMMENTS	MJR	MJR	JEC	15.01.21
C1	ISSUED FOR CONSTRUCTION	MJR	JM	CH	09.08.19
T2	WETLAND BENCHES ADDED TO SECTIONS	JS	JM	CH	19.07.19
Rev	Description	Drn	Chk	App	Date

ARDENT CONSULTING ENGINEERS

Third Floor
The Hallmark Building
52-56 Leadenhall Street
London
EC3M 5JE

Tel: 020 7680 4088
Web: www.ardent-ce.co.uk
E-mail: enquiries@ardent-ce.co.uk

worksafe consultant
www.smaistd.com

SSIP
SAFETY Schemes IN PROCESS

BSI
BUREAU VERITAS
Certification

Client	LINDEN HOMES SOUTH				
Project Title	LAND EAST OF TYE LANE, WALBERTON				
Drawing Title	MAIN DRAINAGE CONSTRUCTION DETAILS (SHEET 3 OF 3)				
A1 Scale	1:20	Date	APRIL 2019	Designed by	JM
Drawn by	JS	Checked by	JM	Approved by	GH
Drawing Number	LHS240-1223				Rev C2

Vistry South East Ltd

Avisford Grange, Walberton, West Sussex

March 2023



Appendix C

QA Images

Vistry South East Ltd

Avisford Grange, Walberton, West Sussex

March 2023



Swale E - 17 January 2022 - complete and functioning

Vistry South East Ltd

Avisford Grange, Walberton, West Sussex

March 2023



Eastern Pond - 17 March 2022 – under construction, liner being installed.

Vistry South East Ltd

Avisford Grange, Walberton, West Sussex

March 2023

barter hill



Swale I - 01 February 2023 – complete and functioning



Eastern Pond / Head Wall 1J - 01 February 2023 – stilling area complete and functioning.

Vistry South East Ltd

Avisford Grange, Walberton, West Sussex

March 2023



Swale K / L - 01 February 2023 Partially complete. 9 July 2024, complete & functioning.

Vistry South East Ltd

Avisford Grange, Walberton, West Sussex
March 2023

barter hill



Swale M - - 01 February 2023 - complete and functioning

Vistry South East Ltd

Avisford Grange, Walberton, West Sussex

March 2023



Swale H - 01 February 2023 - complete and functioning

Vistry South East Ltd

Avisford Grange, Walberton, West Sussex
March 2023

barter hill



Head Wall 1G - 01 February 2023 - complete and functioning

Vistry South East Ltd

Avisford Grange, Walberton, West Sussex

March 2023



Head Wall 1F - 01 February 2023 – Partially complete. 9 July 2024 - Complete & functioning.

Vistry South East Ltd

Avisford Grange, Walberton, West Sussex
March 2023



Swale 1H - 01 February 2023 - complete and functioning

Vistry South East Ltd

Avisford Grange, Walberton, West Sussex

March 2023

barter hill



Permeable Paving -1B - 01 February 2023 - complete and functioning

Vistry South East Ltd

Avisford Grange, Walberton, West Sussex

March 2023

barter hill



Permeable Paving 1C - 01 February 2023 - complete and functioning

Vistry South East Ltd

Avisford Grange, Walberton, West Sussex

March 2023

barter hill



Eastern Pond - 01 February 2023

Vistry South East Ltd

Avisford Grange, Walberton, West Sussex

March 2023



Eastern Pond A - 01 February 2023

Vistry South East Ltd

Avisford Grange, Walberton, West Sussex

March 2023



Eastern Pond A - 9 July 2024 - Complete & functioning.

Vistry South East Ltd

Avisford Grange, Walberton, West Sussex

March 2023

barter hill



Swale C - 01 February 2023 - complete and functioning

Vistry South East Ltd

Avisford Grange, Walberton, West Sussex

March 2023

barter hill



Swale D - 01 February 2023 - complete and functioning

Vistry South East Ltd

Avisford Grange, Walberton, West Sussex

March 2023

barter hill



Swale C and Head Wall 1A - 01 February 2023 - complete and functioning

Vistry South East Ltd

Avisford Grange, Walberton, West Sussex
March 2023



Swale G and Head Wall 11 - 01 February 2023 - complete and functioning

Vistry South East Ltd

Avisford Grange, Walberton, West Sussex

March 2023

barter hill



Swale G and Head Wall 11 - 01 February 2023 - complete and functioning

Vistry South East Ltd

Avisford Grange, Walberton, West Sussex

March 2023

barter hill



Head Wall 1B - 01 February 2023 - complete and functioning

Vistry South East Ltd

Avisford Grange, Walberton, West Sussex

March 2023

barter hill



Permeable Pavement 2A - 9 July 2024 - complete and functioning

Vistry South East Ltd

Avisford Grange, Walberton, West Sussex

March 2023

barter hill



Swale B-HW2A - 9 July 2024 - complete and functioning

Vistry South East Ltd

Avisford Grange, Walberton, West Sussex

March 2023

barter hill



Swale O-N - 9 July 2024 - complete and functioning

Vistry South East Ltd

Avisford Grange, Walberton, West Sussex

March 2023

barter hill



Swale P-Q-HW2C-G - 9 July 2024 - complete and functioning

Vistry South East Ltd

Avisford Grange, Walberton, West Sussex

March 2023

barter hill



Swale R-HW2G - 9 July 2024 - complete and functioning

Vistry South East Ltd

Avisford Grange, Walberton, West Sussex

March 2023

barter hill



Swale S – 09 July 2024 - complete and functioning

Vistry South East Ltd

Avisford Grange, Walberton, West Sussex

March 2023



Swale H-HW1F - 9 July 2024 - complete and functioning

Vistry South East Ltd

Avisford Grange, Walberton, West Sussex

March 2023

barter hill



Swale S-HW2F - 9 July 2024 - complete and functioning

Vistry South East Ltd

Avisford Grange, Walberton, West Sussex

March 2023

barter hill



Headwall 3C – 16th July 2025 - complete and functioning



Headwall 3G – 16th July 2025 - complete and functioning

Vistry South East Ltd

Avisford Grange, Walberton, West Sussex

March 2023

barter hill



Headwall 3H – 16th July 2025 - complete and functioning

Vistry South East Ltd

Avisford Grange, Walberton, West Sussex

March 2023



Private parking 4A – 16th July 2025 - complete and functioning

Vistry South East Ltd

Avisford Grange, Walberton, West Sussex

March 2023

barter hill



Private parking – 16th July 2025 - complete and functioning

Vistry South East Ltd

Avisford Grange, Walberton, West Sussex

March 2023

barter hill



Private parking and Stedman Avenue – 16th July 2025 - complete and functioning

Vistry South East Ltd

Avisford Grange, Walberton, West Sussex

March 2023



Swale A (East) - 16th July 2025 - complete and functioning

Vistry South East Ltd

Avisford Grange, Walberton, West Sussex

March 2023



Swale A/B – 16th July 2025 - complete and functioning

Vistry South East Ltd

Avisford Grange, Walberton, West Sussex
March 2023



Swale B (Spur) – 16th July 2025 - complete and functioning

Vistry South East Ltd

Avisford Grange, Walberton, West Sussex

March 2023

barter hill



Swale U – 16th July 2025 - complete and functioning

Vistry South East Ltd

Avisford Grange, Walberton, West Sussex

March 2023

barter hill



Swale V – 16th July 2025 - complete and functioning



Swale W – 16th July 2025 - complete and functioning

Vistry South East Ltd

Avisford Grange, Walberton, West Sussex

March 2023



Swale X – 16th July 2025 - complete and functioning

Vistry South East Ltd

Avisford Grange, Walberton, West Sussex

March 2023

barter hill



Swale Y – 16th July 2025 - complete and functioning

Vistry South East Ltd

Avisford Grange, Walberton, West Sussex

March 2023

barter hill



Swale Z – 16th July 2025 - complete and functioning

Vistry South East Ltd

Avisford Grange, Walberton, West Sussex

March 2023

barter hill



Western Basin – 16th July 2025 - complete and functioning

Vistry South East Ltd






Avisford Grange, Walberton, West Sussex

March 2023



Appendix D

As Constructed Survey

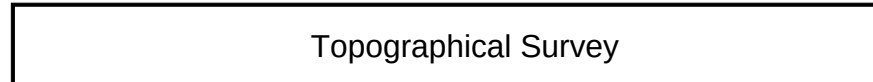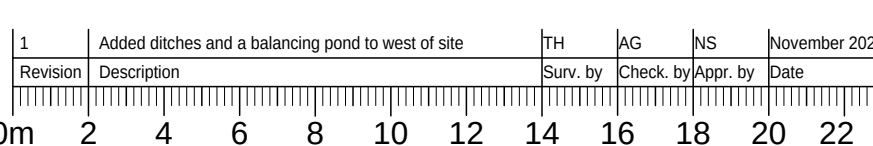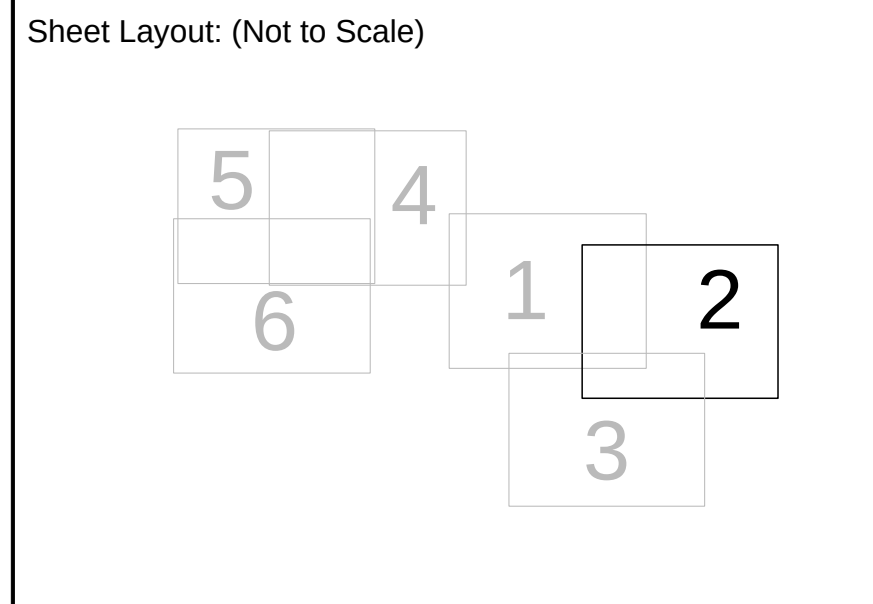
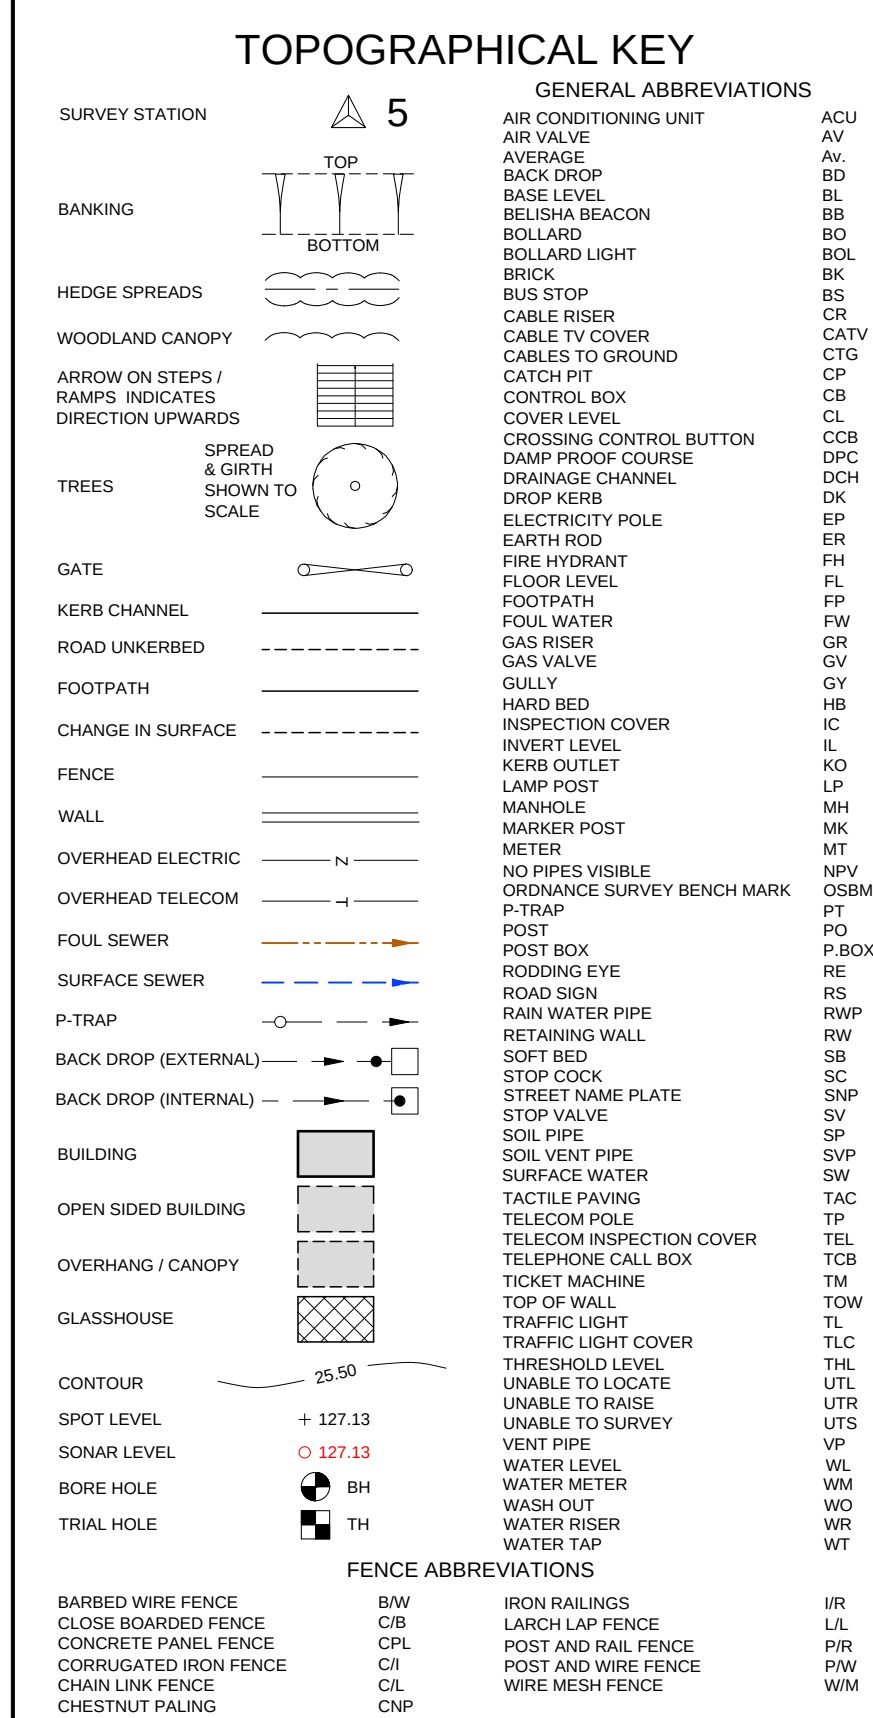
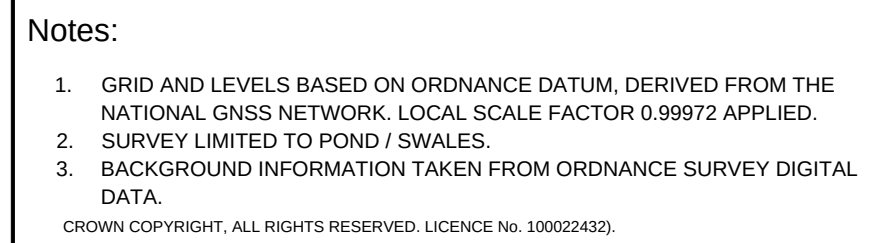


Client:

Vistry Group

Land East of Tye Lane
Walburton
Arundel
BN18 0AW

Scale: 1:200	Sheet Size: A0	Sheet Number: 2	Date: June 2024
Project Number: 34231	Rev: 1	Surveyed by: JL	Checked by: AG
		Approved NS	

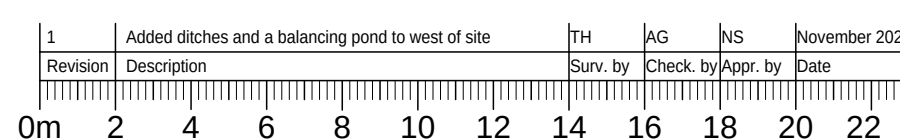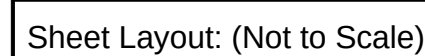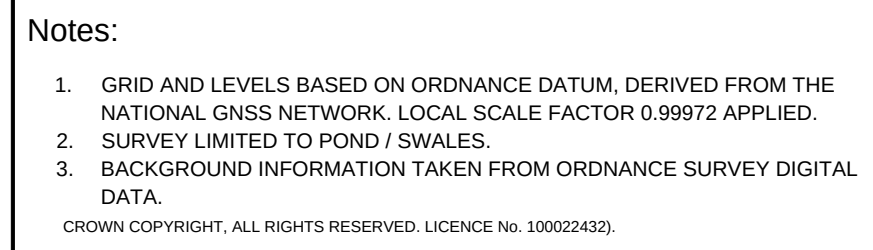


Topographical Survey

Land East of Tye Lane
Walburton
Arundel
BN18 0AW



Scale: 1:200	Sheet Size: A0	Sheet Number: 3	Date: June 2024
Project Number: 34231	Rev: 1	Surveyed by: JL	Checked by: AG
		Approved NS	



- Notes:**
1. GRID AND LEVELS BASED ON ORDNANCE DATUM, DERIVED FROM THE NATIONAL GNSS NETWORK. LOCAL SCALE FACTOR 0.99972 APPLIED.
 2. SURVEY LIMITED TO POND / SWALES.
 3. BACKGROUND INFORMATION TAKEN FROM ORDNANCE SURVEY DIGITAL DATA.
- CROWN COPYRIGHT, ALL RIGHTS RESERVED. LICENCE NO. 1000224325.

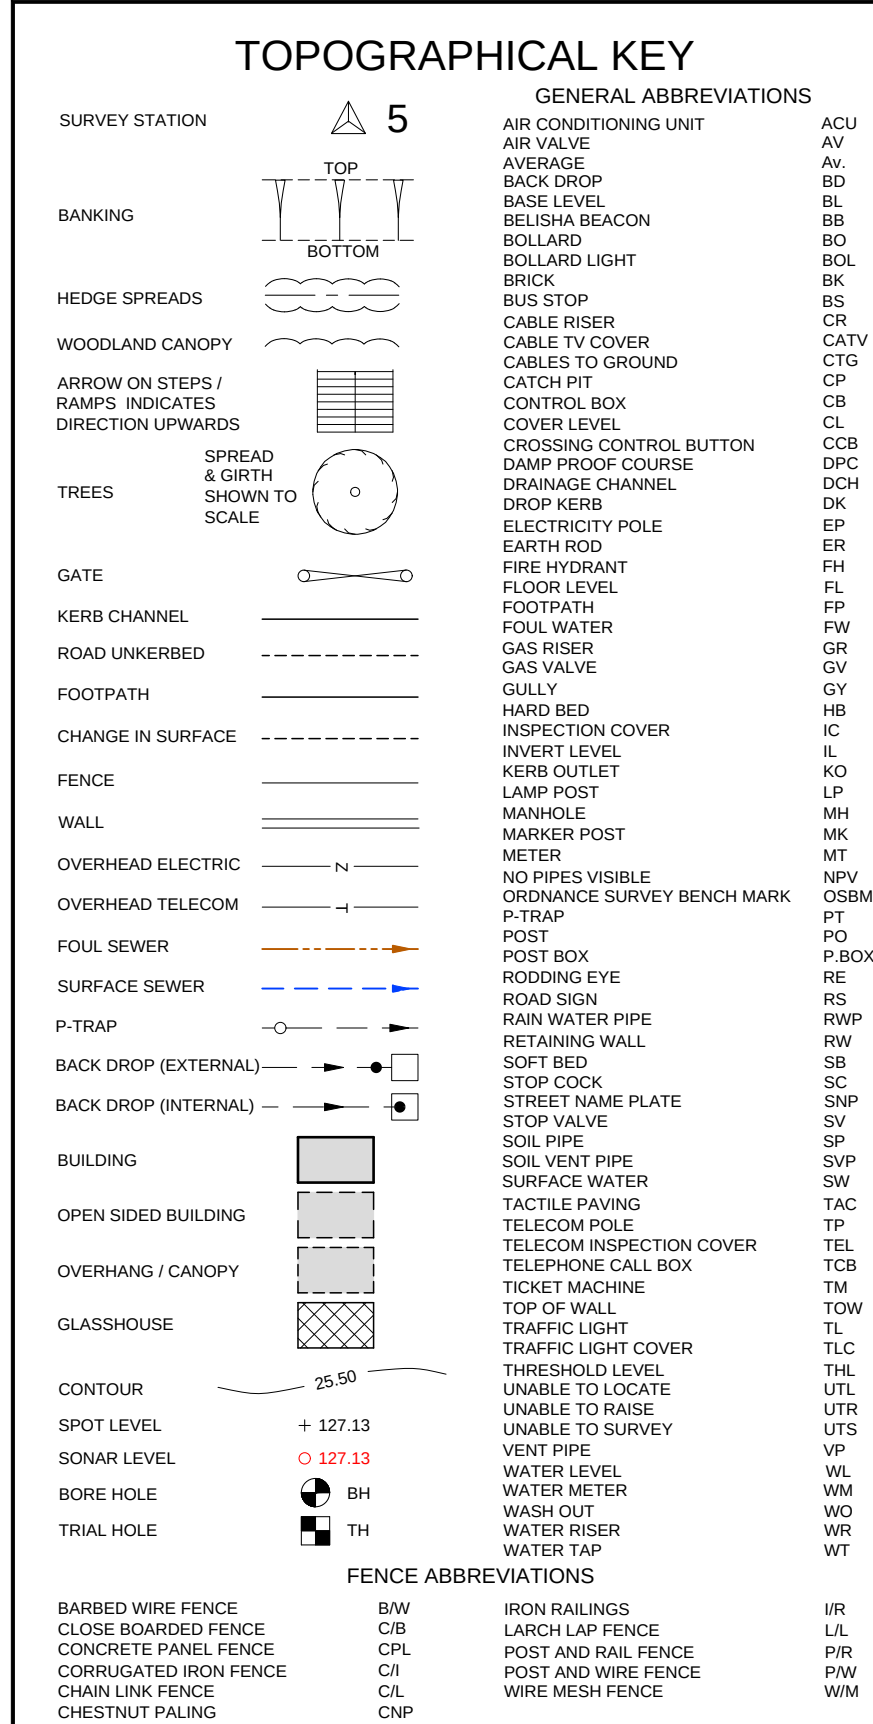

Sheet Layout: (Not to Scale)

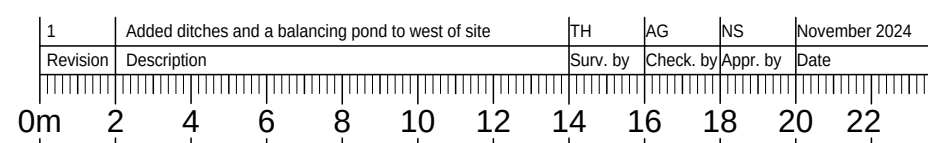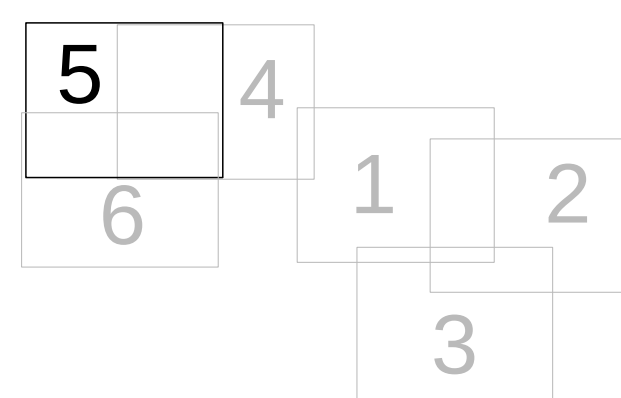

Topographical Survey

Client

Vistry Group

Land East of Tye Lane
Walburton
Arundel
BN18 0AW

Scale: 1:200	Sheet Size: A0	Sheet Number: 5	Date: June 2024
Project Number: 34231	Rev: 1	Surveyed by: JL	Checked by: AG
		Approved NS	












www.mk-surveys.com
www.surveys4bim.co.uk

Head Office: Milton Keynes t: 01908 565561 e: mail@mk-surveys.co.uk

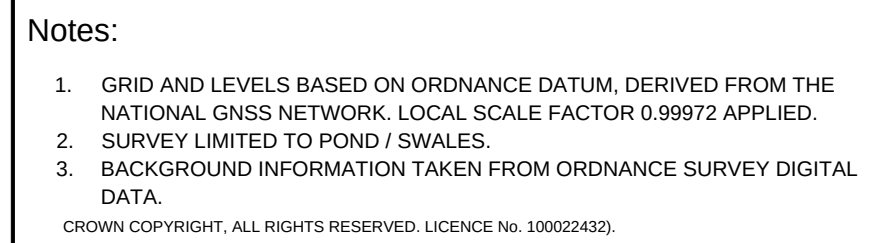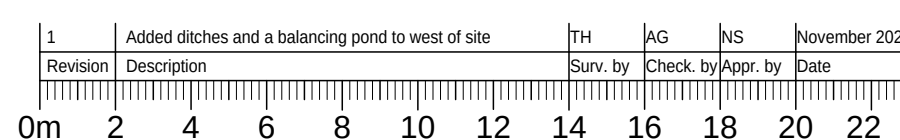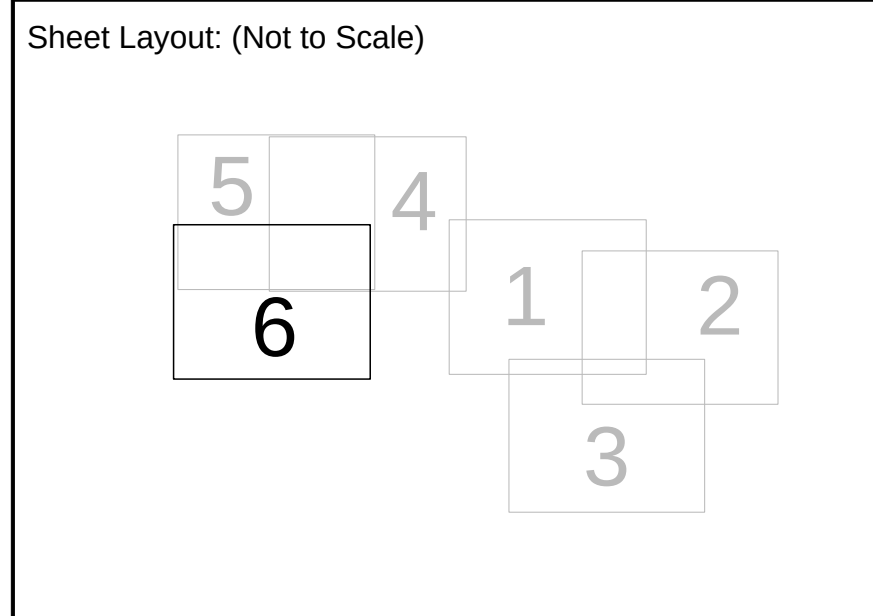[illegible]

Topographical Survey

Client:

Vistry Group

Land East of Tye Lane
Walburton
Arundel
BN18 0AW

Scale: 1:200	Sheet Size: A0	Sheet Number: 6	Date: June 2024
Project Number: 34231	Rev: 1	Surveyed by: JL	Checked by: AG
		Approved NS	

mk surveys







www.mk-surveys.com
www.surveys4bim.co.uk

Head Office: Milton Keynes t: 01908 565561 e: mail@mk-surveys.co.uk

Vistry South East Ltd

Avisford Grange, Walberton, West Sussex

March 2023



Appendix E

Professional Indemnity Insurance

PROFESSIONAL INDEMNITY INSURANCE

We confirm the following details relating to our client's Professional Indemnity Insurance:

Insured: **Barter Hill Partnership Ltd**

Address: **Unit 40 Stansted Business Hub
Parsonage Road
Takeley
Essex
CM22 6PU**

Lead Insurer(s): **Axis Specialty Europe SE and a panel of co-insurers**


Period of Insurance: **31 January 2025 to 30 January 2026**

Policy Number: **24/1/01643**

Limit of Indemnity: **A sum not less than £5,000,000 any one claim and unlimited in the period of insurance**

Signed:

.....
Carl Evans
Partner
Group Chief Executive - Professional Risks

 

Date: **15 January 2025**

The policy is subject to the insuring agreements, exceptions, exclusions, limitations, conditions and declarations contained therein. The above is accurate at the date of signature. No obligation is imposed herein on the signatory to advise of any alteration.

Vistry South East Ltd


Avisford Grange, Walberton, West Sussex

March 2023



Appendix F

FFL Survey & Supplier Material Details

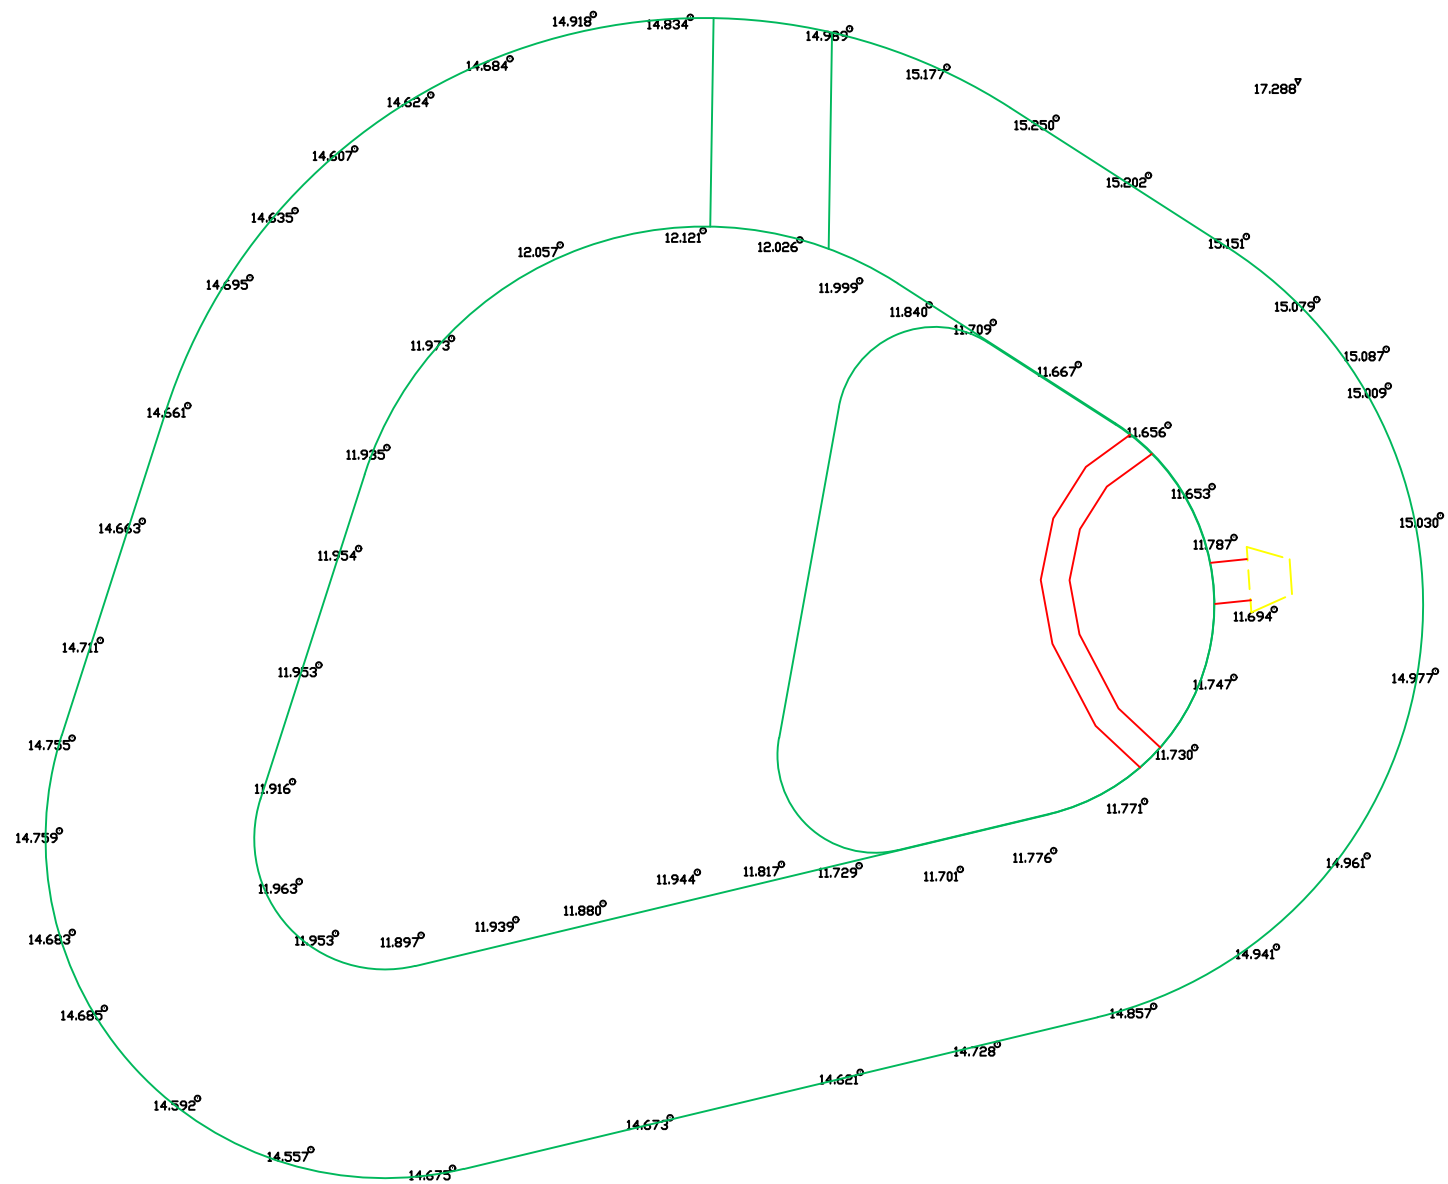



Notes :

1. As-built survey carried out using national ordance datum

2. survey information has been carried out without entering manholes.
Although every effort has been made to accurately survey
To correctly identify this information, it should always
checked in areas that are critical to the future proposal

3. Road levels recorded using GPS

KEY

15.79 SURVEYED ROAD LEVELS
15.79 SURVEYED FINISHED FLOOR LEVELS



YELFS YARD, BOTLEY ROAD
SOUTHAMPTON
SO32 1DR

LINDEN HOMES
AVISFORD GRANGE
WALBERTON

Road and Plots As-Built Survey

Scale	Sheet Size:	Sheet Number:	Date:
1:1000	A1	2	Dec 2024
Drawing number:	Rev:	Surveyed By:	Approved By:
051224-2	-	ET	BS

Aggregate Industries Technical Department
Aggregate Specification Datasheet

Material:	2/6 Conc. SS Limestone
Product Code:	EN4233702
Aggregate Petrographic Group:	Limestone
Supply Plant:	Torr

GRADING AND SPECIFICATION

SIEVE SIZE	TYPICAL GRADING	SPECIFICATION LIMITS
14mm	100	100 – 100
10mm	100	98 – 100
8mm	100	-
6,3mm	93	80 – 100
4mm	31	-
2,8mm	11	-
2mm	9	0 – 20
1mm	4	0 – 5
63µm	2.9	0.0 – 4.0

MATERIAL PROPERTIES

Aggregate	Carboniferous Limestone
Water Absorption	1.0%
Oven Dried Relative Density	2.64 Mg/m ³
Saturated Surface Dried Relative Density	2.67 Mg/m ³
Apparent Relative Density	2.71 Mg/m ³
Polished Stone Value	41
Aggregate Abrasion Value	6.2
Los Angeles	21
Micro Deval	17
Magnesium Sulfate Soundness Value	5
pH Value	8.5
Total Sulphur Content	0.10%

Issued by: Chloe Gullock
Technical Sales Support Manager

Date: 19th June 2024

It is the sole responsibility of the certificate holder to ensure the validity and current status of all information herein

Aggregate Industries Technical Department
Aggregate Specification Datasheet

Material: 4/20 Conc. Graded Limestone
 Product Code: EN4173102
 Specification: BS EN 12620:2002+A1 / PD6682-1:2009+A1:2013
 Grading Category: Gc90/15
 Grading Tolerance: $G_T 17.5$
 Supply Plant: Torr Quarry
 Customer: Not specified
 Site: Not specified

GRADING AND SPECIFICATION

SIEVE SIZE	TYPICAL GRADING	SPECIFICATION LIMITS
40mm	100	100
31,5mm	100	98 - 100
20mm	97	90 - 100
16mm	84	
14mm	74	
10mm	44	25 - 60
6,3mm	12	
4mm	3	0 - 15
2mm	2	0 - 5
1mm	1	
63 μ m	1.1	0,0 - 4,0

MATERIAL PROPERTIES

Aggregate	Carboniferous Limestone
Flakiness Index	11
Oven Dried Relative Density	2.63 Mg/m ³
Saturated Surface Dried Relative Density	2.67 Mg/m ³
Apparent Relative Density	2.73 Mg/m ³
Water Absorption	1.3%
Polished Stone Value	43
Aggregate Abrasion Value	6.2
Los Angeles	21
Micro Deval	17
Magnesium Sulfate Soundness Value	5
pH Value	8.8

Issued by: Tim Cooke
Area Technical Manager

Issue Date: 8th August 2024

It is the sole responsibility of the certificate holder to ensure the validity and current status of all information herein

PRODUCT INFORMATION

ISSUE 7 - November 2023

Product code: PVPP85

Permavoid is a geocellular interlocking system designed for shallow ground water storage or infiltration, to be used in place of traditional aggregate sub-base or can provide source control at both roof and podium level, removing the need for heavier and less efficient systems. The system has an exceptionally high compressive and tensile strength and bending resistance with a proprietary jointing mechanism to create a horizontal structural 'raft' within the pavement that is ideal for the shallow attenuation of surface water. The system can also be combined in layers using interlocking shear connectors to increase depth in 85mm and 150mm increments. This is particularly useful in designing infiltration systems, allowing flexibility in balancing the soil permeability/infiltration area of the Permavoid storage units and residual temporary attenuation.

Key Benefits

High strength, high capacity, shallow, sub-base replacement system

- Stormwater attenuation and/or infiltration system
- Used as part of a sustainable drainage system (SuDS) scheme to offer stormwater storage at shallow construction depths
- 100% recyclable
- Units are manufactured from 100% recycled polypropylene (PP)

Applications

The Permavoid units are suitable for use as a stormwater attenuation and/or infiltration system. The system comprises of single, interconnected cells which can be installed in the ground as part of sub-base formation, or above ground as part of roof or podium attenuation systems for source control. Permavoid is suitable for use in a range of applications including, sports pitches, roofs, basements, pedestrian areas and rainwater harvesting.

Performance

The structural load bearing capacity of the Permavoid units have been tested in accordance with the following European Standard: BS 7533-13:2009. The system's structural design life expectancy, based upon creep test data (tested in accordance with CIRIA guidelines) is as follows; for lightly loaded areas such as car parks a design life of 50 years is achievable. For areas with prolonged HGV loading a typical design life may only be 25 years, depending on the design of the pavement surfacing and structural layers over the tank.

Installation

All calculations for Permavoid units are based upon site-specific load cases, pavement construction types and thicknesses, soil cover and ground conditions and the suitability must therefore be approved for each project.



Element	Value
PHYSICAL PROPERTIES	
Weight Per Unit	2.25KG
Weight Per Square Metre	9KG
Length	708mm
Width	354mm
Depth	85mm
SHORT TERM COMPRESSIVE STRENGTH	
Vertical	715KN/m ²
Lateral	156KN/m ²
SHORT TERM DEFLECTION	
Vertical	1mm Per 126KN/m ²
Lateral	1mm Per 15KN/m ²
TENSILE STRENGTH	
Of a Single Joint	42.4KN/m ²
Of a Single Joint at (1% Secant Modulus)	18.8KN/m ²
Bending Resistance Of Unit	0.71KN/m ²
Bending Resistance of Single Joint	0.16KN/m ²
OTHER PROPERTIES	
Volumetric Void Ratio	92%
Average Effective Perforated Surface Area	52%
Intrinsic Permeability	Minimum 1.0 x10 ⁵
Ancillary	Permavoid Permatie Permavoid Shear Connector
Material	Polypropylene

Permavoid Modular Cell 85

Hydraulic Performance

3 units wide, 1 unit deep (1.06m x 0.15m)


FREE DISCHARGE			
Gradient (%)	0	1	2
Flow Rate (l/m/s)	4	6	7

Permavoid Modular Cell 85 can be utilised in these SuDS techniques

Techniques												
Blue-Green Roofs	Podium Decks	Trees	Sports Pitches	Cycle Paths	Permeable Paving	Bioretention & Rain Gardens	Attenuation Storage Tanks	In filtration	Filter Drains	Detention Basins	Ponds & Wet-lands	Filter Strips
✓	✓	✓	✓			✓	✓	✓	✓			

Visit www.polypipe.com/greeninfrastructure

Technical Support

 

All descriptions and illustrations in this publication are intended for guidance only and shall not constitute a 'sale by description'. All dimensions and weights given are nominal and Polypipe may modify and change the information, products and specifications from time to time for a variety of reasons, without prior notice. The information in this publication is provided 'as is' on June 2018. Updates will not be issued automatically. This information is not intended to have any legal effect, whether by way of advice, representation or warranty (express or implied). We accept no liability whatsoever (to the extent permitted by law) if you place any reliance on this publication you must do so at your own risk. All rights reserved. Copyright in this publication belongs to Polypipe and all such copyright may not be used, sold, copied or reproduced in whole or part in any manner in any media to any person without prior consent. is a registered trademark of Polypipe. All Polypipe products are protected by Design Right under CDPA 1988. Copyright © 2018 Polypipe. All rights reserved.

The very first twinwall surface drainage system in the UK with Highways Authority Product Approval Scheme (HAPAS) status, Ridgidrain has a high strength to weight ratio and flexibility to resist high traffic loads. Available in sizes 100-900mm it has a low friction inner wall for improved hydraulics and comes in 6m lengths (3m lengths as standard for 750-900mm) to significantly reduce the number of joints and risk of leakage. Made from 100% recycled, high strength HDPE using a structured wall design to produce a robust, yet flexible pipe, Ridgidrain has a high resistance to the most common chemicals. It offers excellent performance, meaning you get all the benefits of sustainability, strength and lower weight without compromising on long term effectiveness.



Applications

Ridgidrain is a versatile non-pressure surface water and subsurface water drainage system that can be used as a carrier drain or used for attenuation or infiltration. Ridgidrain is used in many applications including:

- Residential
- Commercial
- Highways
- Rail
- Retail
- Leisure
- Education
- Airports
- Industrial
- Agricultural

Performance

Ridgidrain is manufactured to SN6 with a predicted design life in excess of 50 years. The system is resistant to most common chemicals and is ideal for stormwater applications. Where applications permit for the use of lower stiffness classes, Ridgidrain in sizes 750mm and 900mm can be manufactured to SN4.

Technical Support

Detailed guidance and assistance is available.

For further information, please contact our Technical Team on **+44 (0) 1509 615 100** or email civils@polypipe.com or visit www.polypipe.com/civils-technical-hub

Key benefits

- Full range of SN6 pipes and fittings from 100mm to 900mm
- BBA and BBA HAPAS approved
- Network Rail Parts and Drawing Systems (PADS) approved*
- Structured wall design for high ring stiffness and strength
- Smooth bore giving excellent hydraulic properties
- Longer lengths so fewer joints for improved resilience to leakage
- 100-600mm Ridgidrain comes in 6m lengths as standard, sizes 750-900mm comes in 3m lengths as standard
- Light in weight for reduced transport /installation costs and improved Health & Safety benefits
- Unperforated, half perforated and full perforated options available
- Ridgitrack is available for higher loading applications
- Up to 94% lighter than concrete means fewer deliveries to site
- Reduces CO₂ consumed in production, transportation and on-site handling
- Incorporates recycled plastic, manufactured from 100% recycled material
- Resistant to ground movement and differential settlement
- Integrally socketed in diameters 400mm to 600mm for ease of installation



(Network Rail Parts and Drawing Systems (PADS) Approved)
Certificate Number: PA05/05460

All descriptions and illustrations in this publication are intended for guidance only and shall not constitute a 'sale by description'. All dimensions and weights given are nominal and Polypipe may modify and change the information, products and specifications from time to time for a variety of reasons, without prior notice. The information in this publication is provided 'as is' on October 2018. Updates will not be issued automatically. This information is not intended to have any legal effect, whether by way of advice, representation or warranty (express or implied). We accept no liability whatsoever (to the extent permitted by law) if you place any reliance on this publication you must do so at your own risk. All rights reserved. Copyright in this publication belongs to Polypipe and all such copyright may not be used, sold, copied or reproduced in whole or part in any manner in any media to any person without prior consent. © Polypipe is a registered trademark of Polypipe. All Polypipe products are protected by Design Right under CDPA 1988. Copyright © 2018 Polypipe. All rights reserved.

RIDGIDRAIN PLAIN ENDED PIPES

NOMINAL SIZE MM	CODE	ID MM	OD MM	LENGTH M	OPTION	WEIGHT KGM ⁻¹	PACK QTY
100	RD100X6PE *	100	118	6	U	0.75	85
100	RD100X6PEHP *	100	118	6	HP	0.75	85
100	RD100X6PEP *	100	118	6	P	0.75	85
150	RD150X6PE/1	150	178	6	U	1.2	36
150	RD150X6PEHP/1	150	178	6	HP	1.2	36
150	RD150X6PEP/1	150	178	6	P	1.2	36
225	RD225X6PE/1	225	267	6	U	2.45	14
225	RD225X6PEHP/1	225	267	6	HP	2.45	14
225	RD225X6PEP/1	225	267	6	P	2.45	14
300	RD300X6PE/1	300	355	6	U	4.18	9
300	RD300X6PEHP/1	300	355	6	HP	4.18	9
300	RD300X6PEP/1	300	355	6	P	4.18	9
375	RD375X6PE/1	375	435	6	U	7.5	5
375	RD375X6PEHP/1	375	435	6	HP	7.5	5
375	RD375X6PEP/1	375	435	6	P	7.5	5
400	RD400X6PE/1▲	400	458	6	U	8.13	5
400	RD400X6PEHP/1▲	400	458	6	HP	8.13	5
400	RD400X6PEP/1▲	400	458	6	P	8.13	5
450	RD450X6PE/1▲	450	523	6	U	9.3	1
450	RD450X6PEHP/1▲	450	523	6	HP	9.3	1
450	RD450X6PEP/1▲	450	523	6	P	9.3	1
500	RD500X6PE/1▲	500	576	6	U	12.25	1
500	RD500X6PEHP/1▲	500	576	6	HP	12.25	1
500	RD500X6PEP/1▲	500	576	6	P	12.25	1
600	RD600X6PE/1▲	600	700	6	U	17.5	1
600	RD600X6PEHP/1▲	600	700	6	HP	17.5	1
600	RD600X6PEP/1▲	600	700	6	P	17.5	1

RIDGIDRAIN INTEGRALLY SOCKETED PIPES

NOMINAL SIZE MM	CODE	ID MM	OD MM	LENGTH M	OPTION	WEIGHT KGM ⁻¹	PACK QTY
400	RD400X6/1**	400	458	6	U	8.0	5
400	RD400X6HP/1**	400	458	6	HP	8.0	5
400	RD400X6P/1**	400	458	6	P	8.0	5
450	RD450X6/1**	450	523	6	U	9.0	1
450	RD450X6HP/1**	450	523	6	HP	9.0	1
450	RD450X6P/1**	450	523	6	P	9.0	1
500	RD500X6/1**	500	576	6	U	12.0	1
500	RD500X6HP/1**	500	576	6	HP	12.0	1
500	RD500X6P/1**	500	576	6	P	12.0	1
600	RD600X6/1**	600	700	6	U	14.0	1
600	RD600X6HP/1**	600	700	6	HP	14.0	1
600	RD600X6P/1**	600	700	6	P	14.0	1
750	RD750X6/1**	750	852	3	U	30	2
750	RD750X6HP/1▲**	750	852	3	HP	30	2
750	RD750X6P/1▲**	750	852	3	P	30	2
900	RD900X6/1**	900	1022	3	U	39	2
900	RD900X6HP/1▲**	900	1022	3	HP	39	2
900	RD900X6P/1▲**	900	1022	3	P	39	2

Sizes 1050 – 3000mm are available as Ridgistorm-XL. * Black inner wall. ▲ Made to order and subject to lead times. U = Unperforated, HP = Half perforated, P = Fully perforated. Weights are nominal.

** Integral sockets are manufactured from non recycled material. Sizes 750 – 900mm are also available in SN4 and lengths of 1.5m and 6m.

H3C Headwall Range

Up to 300mm Pipework
Approximate weight 530kg










Our H3C Headwall is a precast concrete headwall to suit plastic or clay pipes up to 300mm and concrete pipes up to 225mm. Stainless steel sockets can be cast into the headwall for the attachment of gratings and other factory fitted accessories.

The H3C headwall weighs 530kg

We cast the opening in the back wall of our precast concrete headwalls to suit the pipe diameter and material of the pipe being used. We can cast multiple pipe openings, elliptical, square or rectangular culvert openings into any of our headwalls. We can also cast pipe openings into the wing walls of our headwalls



Optional Kee
Klamp handrail

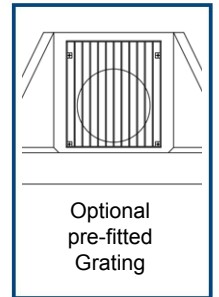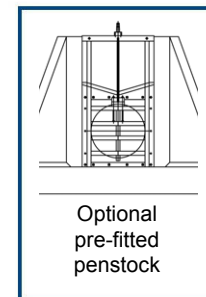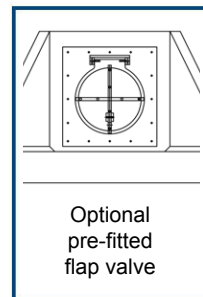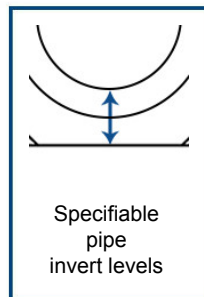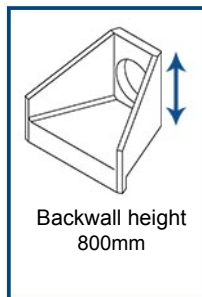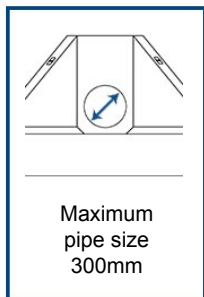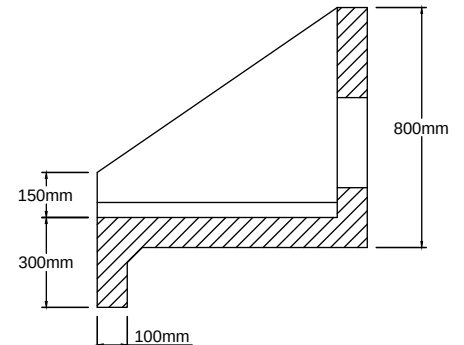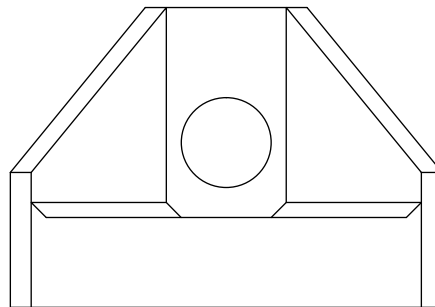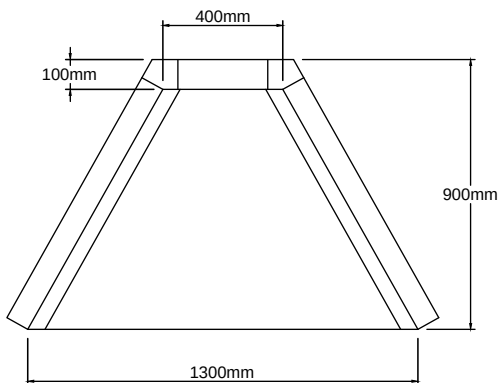



Installation Guide

Once installed correctly the ground pressure of a headwall is low (approximately 7kn/m²) Althon suggest a minimum sub base of 100mm dry mix concrete to give a foundation to sit the headwall onto

1. Ensure that the pipe is fully fitted leaving either the first (or last) section of pipe free from backfill in order to attach to the headwall
2. Dig out the bank of the watercourse to take the size of the headwall making sure that the headwall will not protrude into the path of the water flow
3. Dig out sufficient size trench to take the toe along the front of foundation allowing for sufficient room to manoeuvre the headwall over the end of the pipe
 - If an extended toe is to be fitted then increase the depth of the excavation as required
 - If very large pipes are being used, it is recommended that a 500mm wide x 500mm deep trench filled with mass concrete is constructed under the back edge of the headwall to cover the possibility of the heavy pipe resting upon the opening within the back wall of the headwall.
4. Lay a minimum (varies with ground conditions) of 100mm thick bed of dry mix concrete as a foundation to rest the headwall on. Althon recommend creating a slight fall of 1:50 from pipe to spill mouth
5. Prior to lifting and positioning the headwall all attachments such as gratings and water control gear should be removed
 - If there is a bolt on extended toe fully thread the M16 stainless steel studding into the fixing sockets of the toe and lift this into position first. Once the headwall is installed on top of the toe use washers and nuts to fix the headwall and toe together. Once the nuts have been sufficiently tightened fill the holes with mortar
 - Do not exceed a torque setting of 40Nmm² when tightening bolts.
6. Lift the headwall into position using 3no RD20 threaded lifting eyes, long adjustable chains and suitable machinery. Before carrying out the lifting operation all relevant personnel involved should read the installation and lifting guide in this document and a detailed lift plan and risk assessment should be completed by a competent person
 - The 3no RD20 threaded lifting sockets are all located in the base of the headwall
 - Placing a shim at the bottom of the pipe will assist with centring it in position
 - If attachments such as water control gear or gratings are to be fitted to the headwall – the pipe must be fitted flush with the inside of the back wall
 - If there are no attachments to be fitted Althon recommend fitting the headwall so that the pipe protrudes 50mm through the back wall
7. When satisfied with positioning backfill in front and under the headwall toe with mass concrete

8. Backfill around the pipe with either mass concrete or well-compacted impervious clay. If concrete has been used around the pipe then proceed with soil backfilling to the top level of the structure ensuring good compaction as you go

9. Depending on soil conditions and specific site requirements Althon recommend backfilling around wing walls with well compacted impervious clay


10. Using an appropriate mortar or resin fill in the gap between the pipe and headwall around the opening in the back wall of the headwall

11. For fitting gratings and other fabricated metal components

- Position the grating using appropriate lifting equipment
- Use the correct size and length of stainless steel bolts with washers to fix
- Gratings to the threaded fixing sockets cast into headwalls
- To prevent bolts binding in threaded fixing sockets copper slip must be applied to the thread of all bolts
- Do not exceed a torque setting of 40Nmm² when tightening bolts.

12. For fitting water control gear (i.e. Flap Vales & Penstocks)

- Apply foam seal or mastic sealant to the back plate of the water control gear to ensure a watertight seal between the headwall
- Position the water control gear using appropriate lifting equipment
- Use the correct size and length of stainless steel bolts with washers to fix control gear to the threaded fixing sockets cast into headwalls
- To prevent bolts binding in threaded fixing sockets copper slip must be applied to the thread of all bolts. Do not exceed a torque setting of 40Nmm² when tightening bolts. Overtightening bolts may distort the back-plate thus preventing the valve from sealing correctly

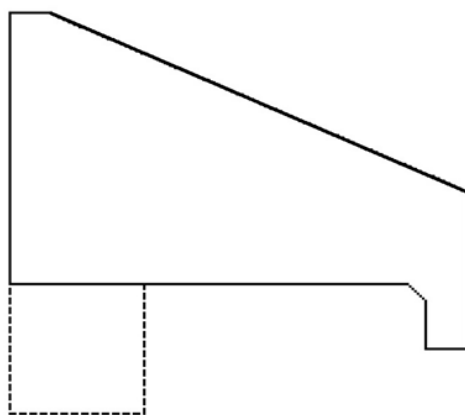

500 x 500 trench filled
with mass concrete to
support any pipe loading.

Due to the wide variety of site conditions this is only intended to be a guide, it is inappropriate to give specific information regarding details such as the depth of foundations to support the headwall or a detailed lift plan & risk assessment.

MULTITRACK 1000

Thermally bonded non-woven geotextile




MULTITRACK 1000 is one of the most commonly specified general purpose nonwoven geotextiles and is our alternative to Terram® T1000 GT.

MULTITRACK 1000 is one of the MULTITRACK thermally bonded nonwoven range of geotextiles, providing excellent separation & filtration properties, making them ideal for use in a variety of construction applications.

Applications for Multitrack 1000:

- Separating/Strengthening layer under access roads and areas of hard standing
- Filter surround for trench drains
- Separation to stop the intermixing of dissimilar soil layers
- Filtration - allowing the flow of water whilst preventing the passage of soil
- Horse arenas - separation of infill materials
- Filter surround for infiltration tanks

Mechanical properties	Test	Units	MULTITRACK 1000
Tensile strength - MD	EN ISO 10319	kN/m	8.5
Tensile strength - XD	EN ISO 10319	kN/m	8.5
Elongation at break - MD	EN ISO 10319	%	45
Elongation at break - XD	EN ISO 10319	%	55
CBR puncture resistance	EN ISO 12236	N	1500
Hydraulic properties			
Water flow normal to the plane	EN ISO 11058	l/m ² /s	110
Characteristic opening (pore) size	EN ISO 12956	µm	120
Physical properties			
Thickness under 2 kPa	EN ISO 9863-1	mm	1
Roll width		cm	450
Roll length		m	100

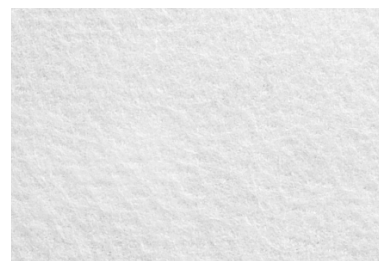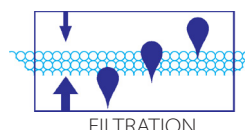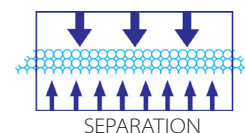

Other grades of geotextiles within the Wrekin range include:

Standard Grade, High Flow and High Strength woven fabrics and Needle Punched non-wovens.

1. Wrekin Products Ltd reserves the right to alter product specifications without prior notice.
2. It is the responsibility of all users to satisfy themselves that the above data is current.
3. The above figures are average values obtained in testing to current EN geotextiles test standards. Although not guaranteed these results do, to the best of our knowledge, offer a true and accurate record of the product's performance.
4. Polypropylene is the constituent polymer used in the production of the Multitrack NW range.
5. Wrekin cannot be held responsible for the performance of these products as conditions of use are beyond our control.
6. Installation details are available on request.

Visqueen Urban Drainage Geomembrane

Features & benefits

- Used in stormwater attenuation systems and as an impermeable membrane in permeable paving systems
-
-

Product description

Visqueen Urban Drainage Geomembrane is a 100% recycled polyethylene geomembrane, black in colour, 0.5mm thick and supplied in multi folded rolls 4m x 12.5m.

Approvals and standards

- Suitable for use as an impermeable membrane in a permeable paving systems to BS 7533-13:2009 (System C - no infiltration)
- Visqueen certified with Quality Management System ISO 9001:2015
- Visqueen certified with Occupational Health and Safety System ISO 45001:2018
- Visqueen certified with Environmental Management System ISO 14001:2015

Usage

Visqueen Urban Drainage Geomembrane is a flexible membrane suitable for wrapping of underground stormwater attenuation crates in light duty situations (maximum 2 units deep), and as an impermeable membrane placed on top of the subgrade formation level and to the sides of the sub-base within a permeable paving system.

System components

- VisqueenPro Detailing Strip, 300mm x 10m, 500mm x 10m
- Visqueen Top Hat Units
- Visqueen TreadGUARD 300, 2m x 75m
- Visqueen Medium Duty Protection Board
- Visqueen GR Lap Tape, 150mm x 10m
- Visqueen 100mm Double Sided Butyl Tape, 100mm x 15m

Storage and handling

Visqueen Urban Drainage Geomembrane should be stored horizontally, under cover in its original packaging.

Care should be taken when handling the product in line with current manual handling regulations.

Preparation

Visqueen Urban Drainage Geomembrane can be cut with a sharp retractable safety knife or robust scissors.

For small scale works, Visqueen Medium Duty Protection Board is available as an alternative to Visqueen Treadguard 300 protection layer.

Installation

Visqueen Urban Drainage Geomembrane should be clean and dry at the time of jointing. It should be overlapped by at least 150mm and the lap bonded with Visqueen 100mm Double Sided Butyl Tape. In demanding site conditions also seal lap joints with Visqueen GR Lap Tape. All lap joints should be pressed and rolled to ensure a completely sealed joint is achieved.

Alternatively lap joints can be heat welded to achieve an effective seal. Welded lap joints can be less than 150mm provided the joint integrity is not compromised.

Visqueen Preformed Top Hat Units should be used for sealing pipe penetrations. The base of the top hat and the upstand should be bonded using Visqueen 100mm Double Sided Butyl Tape. The upstand should be secured with the supplied jubilee clip. Alternatively Visqueen Pro Detailing Strip can be used to seal pipe penetrations.

If the geomembrane is punctured or perforated a patch of the same material should be lapped at least 150mm beyond the limits of the puncture and bonded with Visqueen 100mm Double Sided Butyl Tape. Alternatively a patch can be formed using Visqueen Pro Detailing Strip and lapped at least 150mm beyond the extents of the puncture.

When used as a liner for stormwater attenuation crates, ensure that the base of the trench is level and free from voids or protrusions. Blind the substrate with minimum 100mm sand blinding, level and compact. When installing the geomembrane, it should be protected on both faces with Visqueen TreadGuard 300 protection layer. Visqueen UDG Corner Units (unit dimension 150mm x 150mm x 150mm) should be positioned at the external corners of the crate system.

When used in a System C permeable paving application, the geomembrane should be laid on a smooth continuous

[illegible]

Health and safety information

Refer to the Visqueen Urban Drainage Geomembrane safety datasheet (SDS).

Visqueen Urban Drainage Geomembrane

About Visqueen

Visqueen is a leading provider of construction membrane technologies and design-based solutions for ground gas, structural waterproofing, damp proofing and fire protection.

We offer complete support at every stage of the specification, including the supply chain process. As the UK's principal technical authority, we are best placed to ensure that the principal designer and contractor specify the most technically suited, durable, and competitive solution to guarantee their project is protected for the lifetime of the building.

Visqueen is at the forefront of advanced membrane technology and innovation in the construction industry, earning the trust and loyalty of specifiers throughout the UK and Europe.

For more information, visit visqueen.com or contact our sales office at [REDACTED] or [REDACTED]

Complete Range, Complete Solution



Passive Fire Protection



Gas Protection



Damp Proof Membrane



Air and Vapour Control



Stormwater



Damp Proof Course



Temporary Protection

Visqueen Technical Support

Visqueen offer a comprehensive full nationwide technical support. Our team of CSSW qualified technical support managers provide on site design-based solutions for specifiers, contractors and builders merchants, and will ensure that from design stage to installation the project is fully risk assessed and the specification is approved by all stakeholders.

Our Technical Office, can design, prepare and manage CAD detailing, together with assisting in quantity take offs, while offering advice on technical installations and product selection.

Competency & Design

Visqueen promotes competency in building design by ensuring that its technical team possesses the necessary skills, knowledge, experience, and ethical practices. The company adopts the "golden thread of information," ensuring all project data is digitally secure and accessible throughout a building's lifecycle. This approach aligns with the Building Safety Act and aims to foster accountability and compliance with evolving regulations, providing clients with confidence in the safety and reliability of their projects.

Visqueen CPD Seminars

Visqueen's CPD Seminars offer insights into Building Regulations, Standards, and industry guidance related to damp proofing, hazardous ground gas protection, and structural waterproofing. These one-hour seminars are tailored for construction design professionals and delivered by our Technical Support Managers. Visit our website to book a free CPD.

Visqueen Contract Design Services

Visqueen Contract Design Services offers a bespoke design service led by our team of Certified Surveyors in Structural Waterproofing (CSSW), providing experienced and specialised waterproofing design expertise for complex projects. We provide comprehensive support throughout the entire project, ensuring that all work meets the requirements of warranty providers and adheres to the highest standards of quality, reliability and current legislation.

Visqueen Training Academy

Based at our Derbyshire facility, the Visqueen Training Academy offers a variety of training programs across the UK. These include one-day product awareness sessions for distributors and builders' merchants, and intensive two-day courses for hands-on product installation training. Contact us for more information.

LM Geomembrane

Product Data Sheet

LLDPE Smooth Geomembrane

LLDPE Smooth Geomembrane is a black, high quality, linear density polyethylene (LLDPE) geomembrane produced from specially formulated polyethylene resin with outstanding flexibility. The polyethylene resin is designed specifically for flexible geomembrane applications. Its high uniaxial and multiaxial elongation characteristics make it very suitable for applications where differential or localised subgrade settlements are expected such as landfill closure cappings, leach pads, or any application where elongation or puncture resistance is critical. LLDPE contains approximately 97.5% polyethylene, 2.5% carbon black, trace amounts of antioxidants and heat stabilisers, and is suitable for exposed applications. These product specifications meet or exceed TRI-GM 17.

This product is double sided smooth.

Tested Property	Unit	Test Method	Values
Thickness Lowest individual reading	mm	ASTM D 5199	1 -10%
Density	g/cm ³	ASTM D-792	≤ 0.939
Strength at Break (Both directions)	N/mm	ASTM D-638/6693 Type IV	27
Elongation at Break (Both directions)	%	50mm/min I ₀ = 50mm For Break	800
Tear Resistance	N	ASTM D-1004	100
Puncture Resistance	N	ASTM D-4833	250
Carbon Black Content	%	ASTM D-1603	2 - 3
Carbon Black Dispersion ⁽²⁾	Category	ASTM D-5596	Note 2
Oxidation Induction Time (OIT)	min.	ASTM D-3895	≥ 100
High Pressure Oxidative Induction Time (HPOIT)	min	ASTM D-5885	≥ 400
Oven Aging Standard OIT % retained after 90 days	%	ASTM D-5721/D3895 @ 85°C	≥ 35
UV Resistance HPOIT ⁽³⁾ % retained after 1,600 hours	%	ASTM D 7238 ASTM D 5885	≥ 35
Roll Width (approx.) ⁽⁴⁾	m	----	2.9 - 5.8
Roll Length (approx.) ⁽⁴⁾	m	----	100
Surface	----	----	Double Sided Smooth

NOTES:

(*) - All values unless stated otherwise are nominal values

(1) - Tolerance ±10% of the lowest individual reading

(2) - Dispersion only applies to near spherical agglomerates. 9 of 10 views shall be category 1 or 2. No more than 1 view from category 3

(3) - Test conditions: 20 hours UV cycle at 75oC followed by 4 hours condensation at 60°C

(4) - Roll width and lengths have a tolerance of ±1%

Product Description

Bentotex is a high specification geosynthetic clay liner, comprising of high quality natural sodium bentonite encapsulated between two woven and non-woven needlepunched polypropylene geotextiles.

Bentotex adopts unique self-seaming overlaps technology which doesn't require any additional treatment of its longitudinal edges.

Material properties	Test method	Typical value
Physical properties		
Total mass per unit area ¹	EN 14196	5500 g/m ²
Bentonite mass per unit area ¹	EN 14196	5200 g/m ²
Bentonite mass per unit area ³	EN 14196	4640 g/m ²
Thickness ^{6, 7}	EN 9863-1	7.5 mm
Hydraulic properties		
Flux index ²	EN 16416	3*10 ⁻⁹ m ³ /m ² /s
Permability ⁹	DIN 18130 / ASTM 5887	1*10 ⁻¹¹
Water Absorption		600 %
Montmorillonite content ⁸	XRD	80%
Mechanical properties		
Peel Strength	ASTM D6496	1000 N/m
Tensile strength ⁴	EN ISO 10319	11 kN/m
Static puncture resistance (CBR) ⁵	EN ISO 12236	2.0 kN
Textiles (PP)		
Non woven mass / unit area ⁸	EN ISO 9864	200 g/m ²
Woven mass / unit area ⁸	EN ISO 9864	100 g/m ²

1 - Average, at 12% moisture content, tolerance 4%

2 - Average, tolerance 0,5x10⁻⁹ m³/m²/s

3 - Average, at 0% moisture content, tolerance 4%

4 - Average, tolerance 2,0 kN

5 - Puncture resistance (CBR) with tolerance – 0.2 kN

6 - Material is fully saturated and it is this measured at 2kPa pressure

7 - Average, tolerance 10 %

8 - Certified by supplier

9 - Average tolerance 0,5*10⁻¹¹ m/s

Application:

- Water reservoirs, dams and river embankments
- Liquid waste disposals sites, transfer stations, secondary containment
- Transport infrastructure
- Canals
- Solid waste storage and disposal sites

Advantages:

- Self-healing
- Robust construction
- Limited preparation work
- Easy and quick installation
- Long performance
- All weather installation, including wet and frozen subgrades

Installation:

- Unrolled on smooth and compacted subgrade
- Subsequent panels lapped 300mm at leading edges

Packaging:

Bentotex is produced in 5m wide x 40m long panels, rolled onto a 100mm internal diameter central core, and protected with a plastic sleeve. Other panel sizes are available on request.

Storage:


Provided the rolls are kept inside their protective plastic sleeves, further on-site protection is not required.

Safety Instruction

There are no special safety measures required for the handling and installation of Bentotex, other than those normally implemented on construction sites.

Gabion Design Specification : Bi-Axial Welded Mesh

GABION ENV-P27 (Polymer Powder Coated Grey)

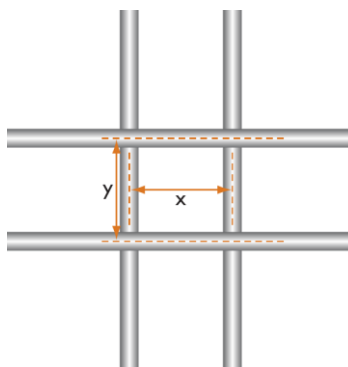

SPECIFIED MESH BI-AXIAL WELDED

Nominal dimensions (x) and (y) : Gabions, 75mm Mattresses, 75mm

Gabions are to be manufactured and / or supplied by:

Enviromesh, Unit 4 Cartwright Industrial Estate, Spring Garden Road, Longton, Staffordshire, ST3 2TE.

Telephone +44 (0)845 136 0101 Fax +44 (0)845 136 0202 Email: enquiries@enviromeshgabions.co.uk Online: www.enviromeshgabions.co.uk

The certification, materials, manufacture, assembly and installation of the above-mentioned product shall comply with all of the following criteria:

Certification

1. All gabion materials and accessories must be certified in accordance with **British Board of Agrément (BBA)** certificate no. 05/4215. This is for current General Building Regulations.
2. All gabion products are manufactured in accordance with the requirements of BS EN 10223-8:2013 where the gabions are considered to have a life expectancy of **120 years**.
3. Evidence of current BBA certification and relevant certificates of conformity with respect to wire strength, weld strength and coating weights used in the manufacture of the mesh fabric and wire products are to be issued upon request.

Materials

The wire used in the manufacture of the gabions and installation accessories shall comply with the following:

Mesh Fabric

The mesh fabric shall be formed by electrically welding at each and every intersection, hard drawn steel line and cross wires into a dimensionally stable bi-axial square metric mesh of size **75mm x 75mm**.

The weld strength shall be **75%** of the minimum ultimate tensile strength of the wire.

The nominal wire diameter for the mesh fabric shall be **2.70mm** for the base, front, rear, end, diaphragm panels and lid, all within the tolerances specified in BS EN 10218-2:2012 and shall have a tensile strength that falls within a range of **540-770 N/mm²**.

Lacing Wire

The lacing wire used for site assembly shall be of a nominal **2.2mm** wire diameter in accordance with BS EN 10218-2:2012 and shall have a tensile strength that falls within a range of **350 to 550 N/mm²**.

Corrosion Resistance

All wire used in the mesh fabric or accessories shall be Galvan coated (95% Zn/5% Al) in accordance with BS EN 10244-2:2009 (Class A). An additional nominal thickness is applied of **0.25mm** organic polymer powder coating (grey) for the mesh fabric and a nominal **0.5mm** organic polymer powder coating (grey) for the lacing wire. This coating being in accordance with BS EN 10245-1:2011 and BS EN 10245-2:2011

Manufacture

Unit Formation

The gabion is to be formed from mesh panels such that the front, rear, ends and diaphragm panels are connected to the base panel with **either Stainless Steel CL35 clips or Stainless Steel CL50 'C' rings** at a maximum spacing of 225mm for all joints. This process must be undertaken in a factory-controlled environment. The lid may be supplied loose or fixed in the same manner to the rear or face panel. Diaphragm (partitioning panels) spacings should not exceed 1.050m on units oriented as stretchers and 1.65m oriented as headers.

Should units be required to be prefilled and lifted as opposed to filling in situ, additional clips, rings and mesh panels may be required. In such circumstances the manufacturer must be consulted prior to supply to ensure product is suitable for application.

Gabion Sizes

It should be noted that it is industry standard for gabions to be quoted as overall nominal sizes. The actual gabion sizing is dependant upon the physical mesh configuration.

Clarification should always be sought from the manufacturer in relation to gabion sizing.

Designation of sizes **length x width x height**

Gabion standard unit lengths: 975mm or 2025mm

Gabion standard unit widths: 450mm, 675mm, 975mm, 1350mm, 1500mm or 1650mm

Gabion standard unit heights: 300mm, 450mm or 975mm

Non-standard sizes available in multiples of 75mm on request.

Assembly and Installation

Note Please also refer to manufacturer's installation instructions, which are available upon request in either electronic or hard copy format.

Jointing

Gabions are supplied with lacing wire as standard for horizontal and vertical jointing of adjacent units whilst empty. Lacing is to be continuous along all joints using alternate single and double loops at a maximum spacing of 100mm ensuring that it forms a tight joint. Start or termination of lacing is formed by three turns ensuring the free end is turned into the unit.

If CL50 'C' rings are to be used for final jointing as an alternative to lacing then these must be installed at every other mesh opening to achieve the required joint strength.

Internal Bracing

Internal bracing is formed by creating a continuous windlass tie between the face and rear of the exposed cells within the structure.

For 1m high units, two internal windlass bracings are required at third widths and at each third height of the gabion.

In all cases the windlass tie is to span two or three mesh openings on the front and rear cells to spread the load. The exposed end gabions to the wall should also be braced in both directions to prevent end face deformation.

The same is required to the rear cell of each course (rear panel to side panels).

Geotextile Separators

Where a geotextile separator between the rear of the gabion and backfill is to be used, refer to the engineer's design proposal and specification.

Foundations

Reference to the engineer's design proposal must be made with respect to foundation requirement, wall inclination, face configuration (stepped, flush or combination thereof), drainage and backfilling requirements. Any soft areas in the sub grade should be excavated and replaced with a granular material to the engineer's requirements.

Filling

Units are to be filled with a hard, durable, non-frost susceptible rock, stone or clean crushed concrete as specified by design. The grading of the fill is to be 100 to 150mm or 100 to 200mm (6G). Where dual fills of the same grading are specified a separation panel is optional. Where the secondary fill grading is less than the mesh aperture size, it is necessary for the fills to be separated using pre-cut correx panels or geo-textile that is inserted into the gabion on site. If this is the case then this will require the fitting of an

additional longitudinal diaphragm set back from the face. In such instances it is important to refer to the engineer's design proposal with respect to additional drainage that may be required. It is also important to note that cohesive fills are not to be used as a secondary fill within gabions.

The units shall be filled in layers not exceeding 340mm, if large voids are present then the stone must be re-orientated to minimise voids. Where specified the gabions are to have a hand placed front face.

The units shall be filled such that the mesh lid bears down onto the gabion filling material. It may be beneficial to blind the top of the filled unit with a 20 to 50mm aggregate.

Filling should be staged so that no adjacent cells have more than a half difference in the level of filling for units of greater height than 500mm.


To assist in maintaining face alignment and reduce deformation, the use of external formwork i.e. timber or scaffold tubes can be tied onto the external face of the structure at third heights and then removed upon completion.

Priora 200 x 100 x 80


Date Created: 03/08/22




Priora - Charcoal

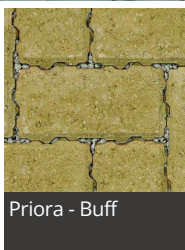


Priora - Buff

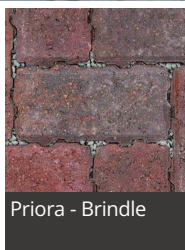


Priora - Brindle

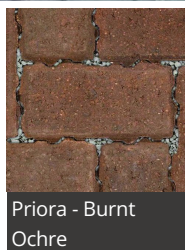

Priora - Burnt Ochre

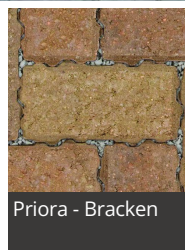


Priora - Bracken

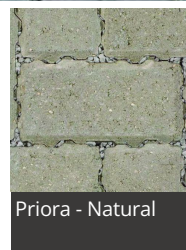

Priora - Natural



Priora - Colourtop Yellow

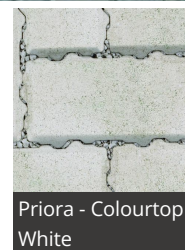

Priora - Colourtop White

Priora is Marshall's original Concrete Block Permeable Paving (CBPP) system, and the best-selling system of its type in the UK. Combining the ever-popular aesthetics of Keyblok block paving with a source-control SuDS solution, Priora paving not only looks great but also mitigates flood risk, removes surface water, and improves water quality without the need for additional linear drainage systems.

Manufactured in Mainland Britain, the Priora system from Marshall's has been proven for over 15 years of successfully installed projects. The innovative nib on the edge of the Priora blocks creates voids for the water to fall into a specially prepared sub-base. The block design also provides 40% more interlock than standard block paving, helping to enhance surface stability. A variety of laying patterns can be achieved using the 200x100 blocks, and as long as the sub-base is installed to Marshall's specification, Priora is suitable for all loading requirements.

There are different surface profiles available, each with their own properties to suit your requirements; these include Standard, Pencil Edge, and Colourtop. Standard Priora has chamfered edges to minimise spalling and create a classical aesthetic. Pencil Edge Priora minimises the chamfer to provide a smoother, flatter surface, which helps to minimise vibration and surface noise from the wheeled traffic that uses it, making

DESCRIPTION

Appearance	Solid unit with integral spacers intended to create 6mm drainage apertures
Governing Manufacturing Standards	All data where relevant to be established in accordance with BS EN 1338 : 2003
Type	Solid permeable unit with integral spacers
UKCA Marking/DOP	https://www.marshalls.co.uk/declarations
NBS Specification	Q24 115

Priora 200 x 100 x 80

Date Created: 03/08/22

it an ideal paving product for car parks and cycleways. Colourtop Priora is perfect for delineation between parking bays and road lanes, as well as for permanent floor signage.

- Manufactured in Mainland Britain.
- Part of UK's best-selling permeable block paving range.
- 40% more interlock than standard blocks.
- Also available in a non-permeable option.

PHYSICAL PROPERTIES

Work Dimensions (mm)	199 x 99 x 80
Nominal Dimensions (mm)	200 x 100 x 80
Tolerances on Work Dimensions (mm)	Length ± 2 mm, width ± 2 mm, thickness ± 3 mm
Abrasion Resistance (mm)	≤ 23 mm (Wide Wheel Abrasion Test)
Durability (Freeze-thaw)	≤ 1.0 kg/m ² as a mean with no individual value > 1.5 kg/m ²
Slip/Skid Resistance (polished)	PSRV > 45
Slip/Skid Resistance (unpolished)	USRV > 45 .
Thermal Conductivity (K value)	Design data as defined to BS EN 13369
Tensile Splitting Strength	Characteristic tensile splitting strength not less than 3.6 MPa. None of the individual results shall be less than 2.9 MPa, nor have a failure load less than 250N/mm of splitting length

SPECIFICATION

Approx unit weight (kg)	3.5
External Fire Performance	Deemed to satisfy when used for roofing
Reaction to fire	Class A1 when used for internal flooring

SUPPLY

Pack size (m ²)	6.2
Av. pack weight (kg)	1040
Packaging	All packs are shrinkwrapped onto pallets for fork off-load or crane off-load if necessary

FURTHER INFORMATION

Efflorescence	Any product containing cement during its early life may exhibit a temporary white discolouration known as efflorescence. This is not a product fault and will gradually disappear with exposure to natural weathering and trafficking
Contact Us	For technical information on the design, specification and construction when utilising the product, contact Group Technical Services on 0370 411 2233

Priora 200 x 100 x 80

Date Created: 03/08/22

SUSTAINABILITY

Breeam These units can achieve an "A" rated system when used in conjunction with the correct sub-base components

Carbon Footprint

Priora 200 x 100 x 80
Charcoal 20 kg CO2 m²

Priora 200 x 100 x 80 Buff 20 kg CO2 m²

Priora 200 x 100 x 80
Brindle 20 kg CO2 m²

Priora 200 x 100 x 80 Burnt
Ochre 20 kg CO2 m²

Priora 200 x 100 x 80
Bracken 20 kg CO2 m²

Priora 200 x 100 x 80
Natural kg CO2

Priora Colourtop 200 x 100
x 80 Yellow 24 kg CO2 m²

Priora Colourtop 200 x 100
x 80 White 24 kg CO2 m²

APPLICATION

Loading Classification Marshall's Priora Design Category 10: 1000 HGVs per week or 15 msa. This is subject to using the appropriate installation method, bond pattern and sub base design.





















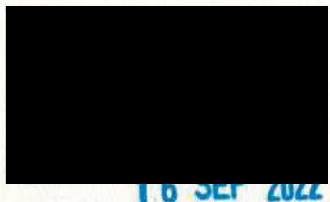

Invoice

Althon Limited
Vulcan Road South
Norwich
Norfolk
NR6 6AF

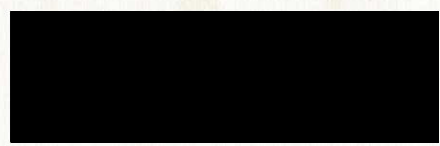

Baram Ltd
Yelfs Yard
Botley Road
Bishop's Waltham, Southampton
Hampshire
SO32 1DR

Invoice Number 91199
Invoice Date 08/09/2022
Customer Account 3BAR004

Customer Order: LH286/1177

Page 1 of 1

Quantity Details

1.00 Althon Headwall H6C A 1100mm back wall height
opening for 450mm PCC Pipework, fitted with GMS
Close Coupled Grating

Unit Price	Disc Amount	Net Amount	VAT

Delivery Details
Baram C/O Linden Homes
Yapton Lane
Walberton
Arundle
BN18 0AW

Net Amount £	
Carriage Net £	
Total Net Amount £	
Total VAT Amount £	
Total Invoice Value £	

TERMS: 30 DAYS FROM DATE OF INVOICE

Please note all values shown are in GBP (£) Sterling unless stated otherwise

Bank Details: National Westminster Bank Plc
69 Bridge Street, Worksop, Notts. S80 1DG UK
IRAN GB79NWBK60243081946856

BIC: NWBKGB2L



Delivery Note



Althon Limited

Vulcan Road South

Norwich

Norfolk

NR6 6AF

Delivery Address

Baram C/O Linden Homes

Yapton Lane

Walberton

Arundle

BN18 0AW

Order Number 23551

Customer Order Number LH286/1177

Page 1

Qty Ordered	Unit	Product Code	Product Description
1.00	each	ALTHWH6CA	Althon Headwall H6C A 1100mm back wall height opening for 450mm PCC pipework
1.00	each	ALTHWH6CCCCG	GMS Close Coupled Grating Bars 75mm crs to fit H6C HW

Notes:

Temporary site entrance is
Via Avisford Park Golf Course
Delivery w/c 5th sept

Goods received in good condition by:

Signature: _____

Print: _____

Date: _____

VAT Reg. Number: 525 3975 28

DELIVERY STATUS

ORDER NUMBER: 23551

SCHEDULED : 2022-09-08

STATUS : DELIVERED

SUPPLIER : Althon LTD

REASON : N/A

TELEPHONE : 01603 488700

SERIAL NO. : 34111

EMAIL : sales@althon.co.uk

DELIVER TO /

COLLECT FROM

START DATE : 2022-09-08

PO NUMBER : LH286/1177

ATTACHMENT : N/A

DELIVER TO :

Baram C/O Linden Homes
Baram C/O Linden Homes
Yapton Lane
Walberton
Arundle
BN18 0AW

INSTRUCTIONS :

Temporary Site Entrance Is Via Avisford Park Golf Course

NO.	PRODUCT CODE	DESCRIPTION	QTY	REJECT	REASON
1	ALTHWH6CA	Althon Headwall H6C A 1100mm back wall height opening for	1	0	
2	ALTHWH6CCCG	GMS Close Coupled Grating Bars 75mm crs to fit H6C HW	1	0	

NOTE : N/A

REMARKS : N/A


PROOF OF DELIVERY

SUBMITTED AT : 2022-09-08 03:48 PM

RECEIVED BY : M Fall

GOODS/SERVICES RECEIVED IN GOOD ORDER

SIGNATURE/PHOTOS :

 

TERMS AND CONDITIONS

Please ensure you have checked your delivery for damage or missing items BEFORE signing for delivery. Any damage / missing items must be noted on the delivery drivers' paperwork. Concealed damage and missing item claims must be submitted with photographic evidence within 48hrs of delivery. Failure to inspect and/or notify us within the time period will result in a forfeit of claim.



Delivery Note



Althon Limited
Vulcan Road South
Norwich
Norfolk
NR6 6AF

Delivery Address
Baram
c/o Linden Homes
Yapton Lane
Walberton
Arundle, BN18 0AW
Martin 07493 865825



Order Number 17065
Customer Order Number LH286/255
Page 1

Qty Ordered	Unit	Product Code
1.00	each	SFA10C505
1.00	set	TOESFA10
1.00	each	SFA1525

Product Description

Althon SFA10C Headwall 500 x 500mm Toe 1230mm back wall height, opening for 525mm PCC Pipe (670mm OD)
8no 180mm lengths M16 studding w/w nuts & washers
965 x 765mm GMS Hinged SFA1525 Outfall Grille UTI 525mm

Notes:
Temporary site entrance is via
Avisford Park Golf Course

Goods received in good condition by:

Signature: _____
Print: MARTIN VIDCOL
Date: 1-9-20

VAT Reg. Number: 525 3975 28

