
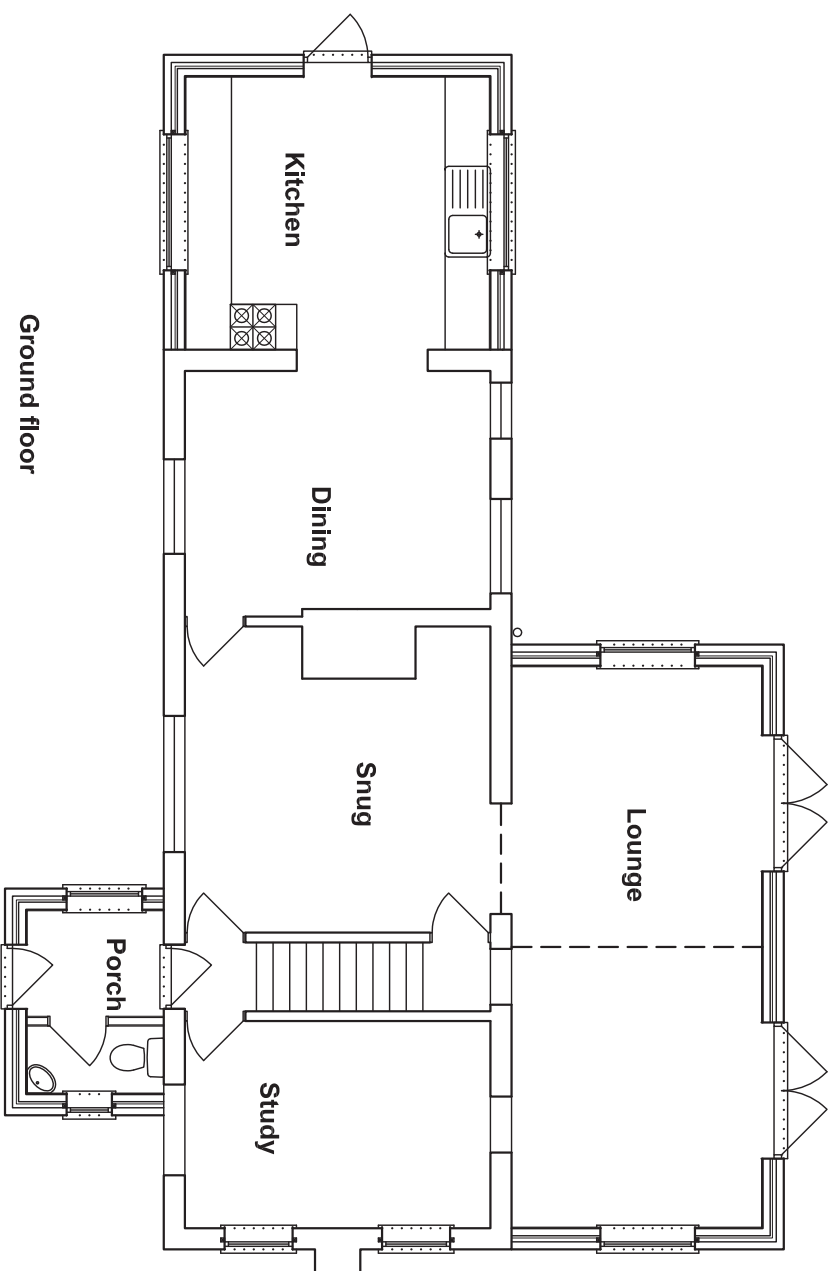
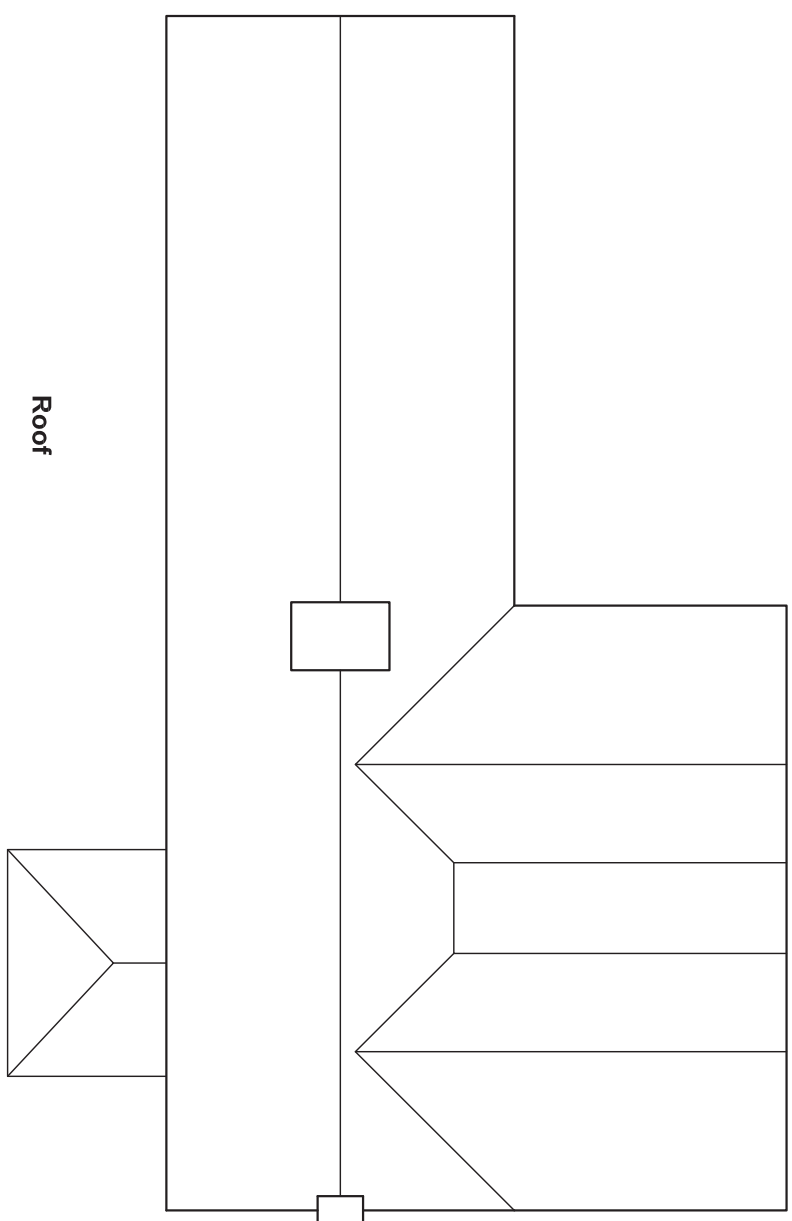


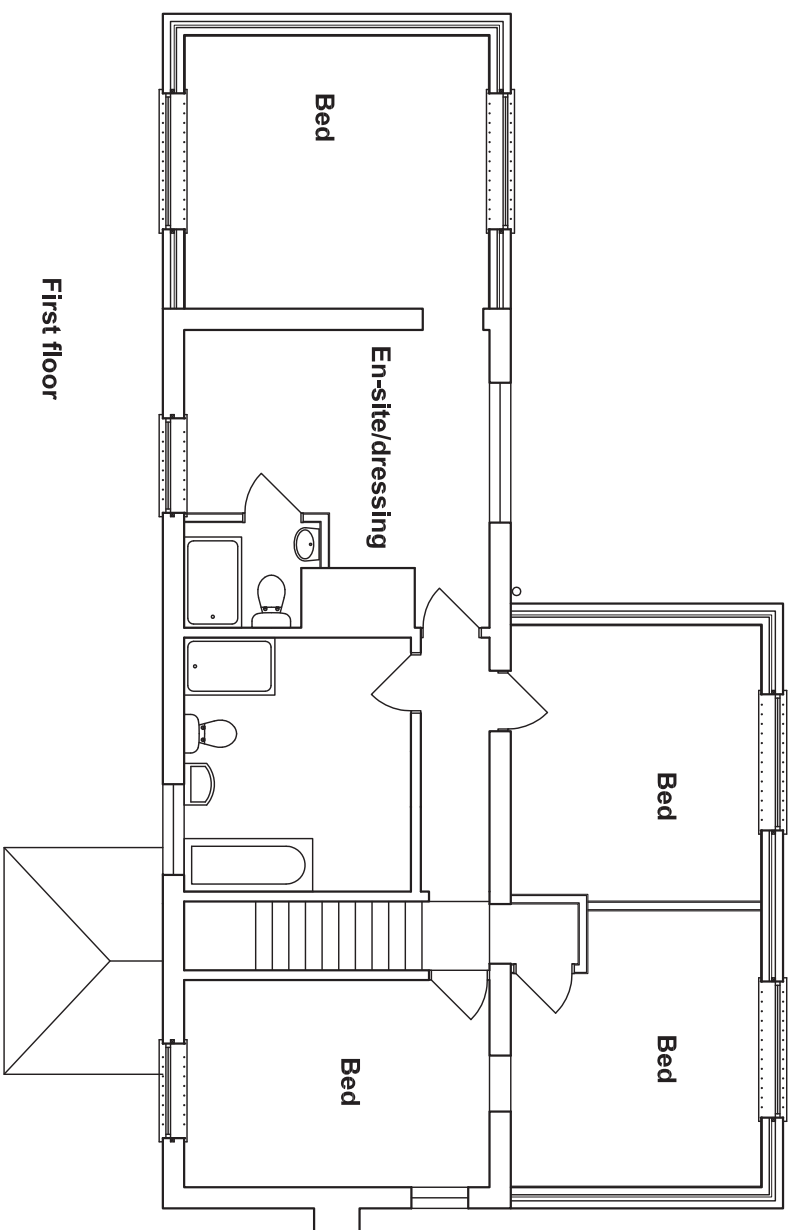

Amendments: –

Bryceson Shaw Associates

Surveyors and Designers

2 Wellesley Court, Fitzalan Road, Littlehampton,

West Sussex BN17 5JW

Tel. & Fax 01903 734381 Mobile: 07889 651301

E-mail: brycesonshaw@btinternet.com



Project:
Proposed extensions; The Meads, Barnham Lane,
Walberton BN18 0AX

Drawing: Plans as proposed

For:
Mr. Hall

Drawn: PKS

Date: **February 2013**

Scales:
1:100

No: **1395/01/02**

To scale when printed on A3