




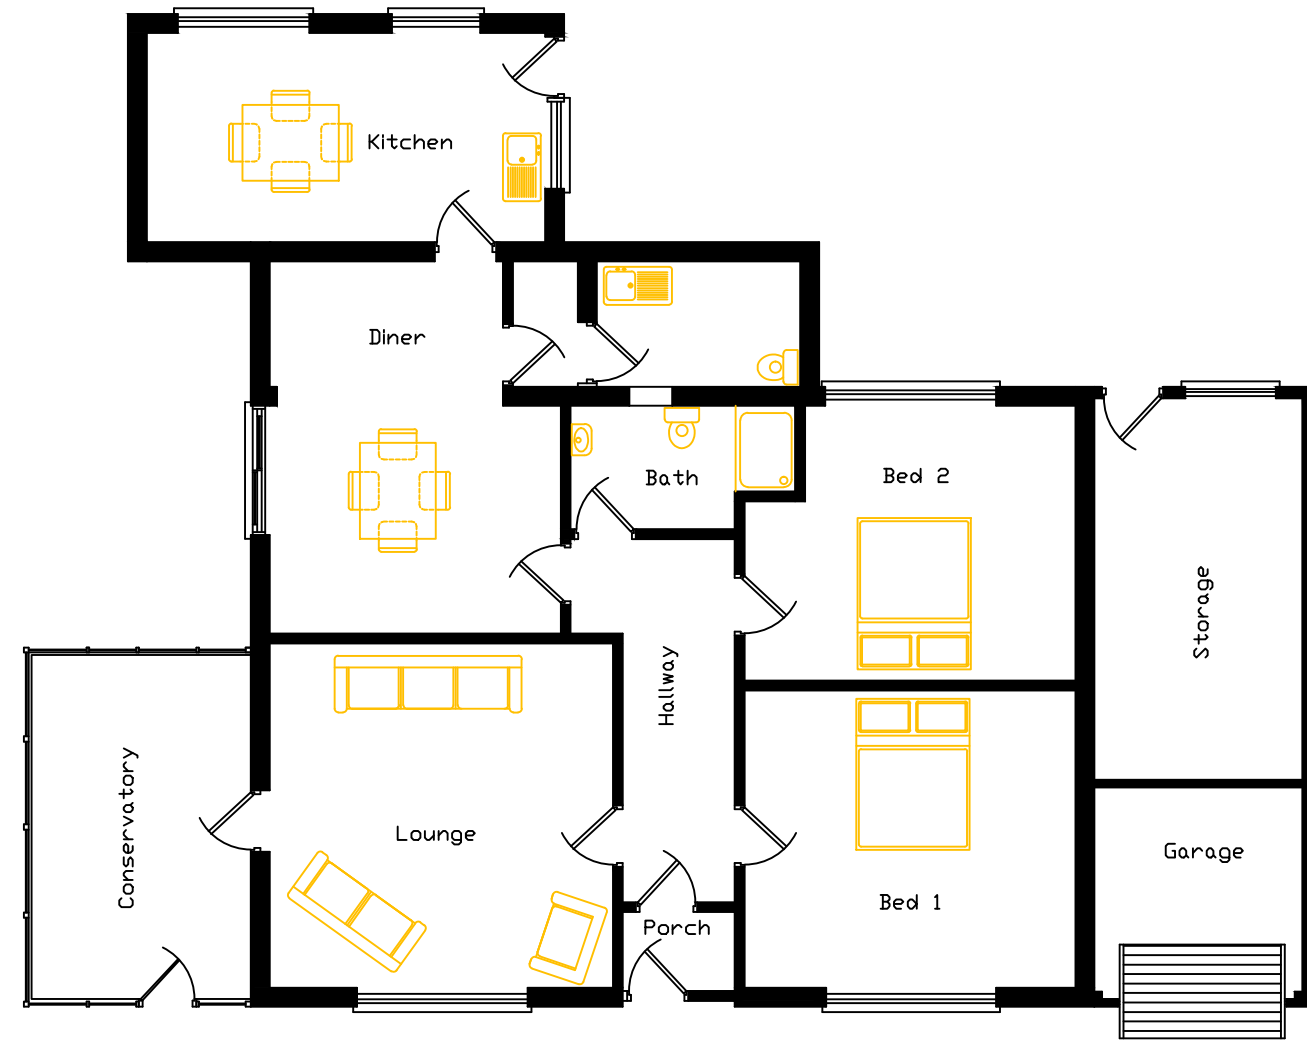


Existing Ground Floor Plan

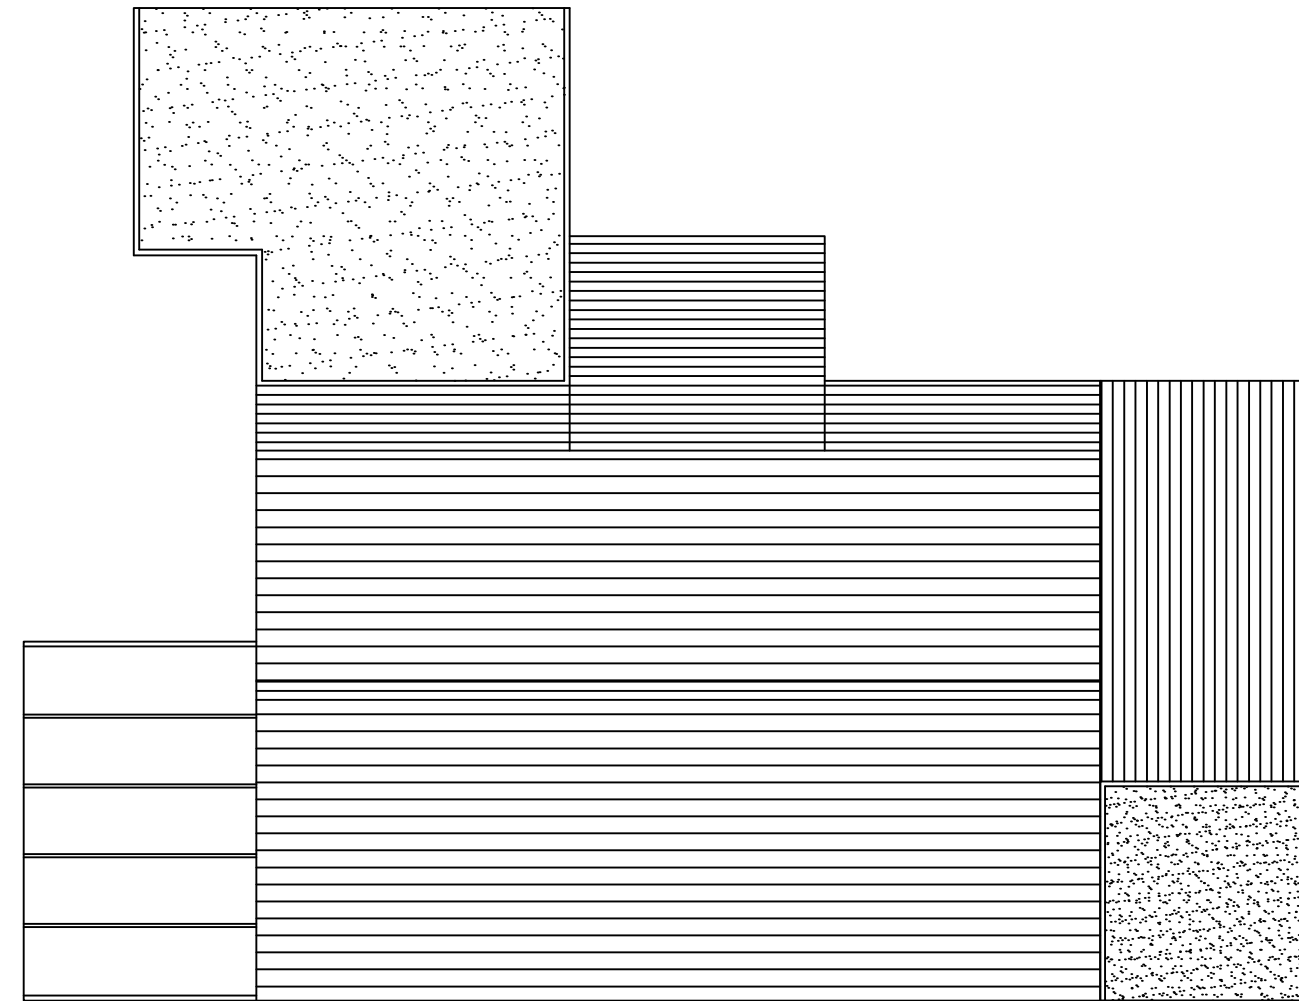



Existing Roof Plan

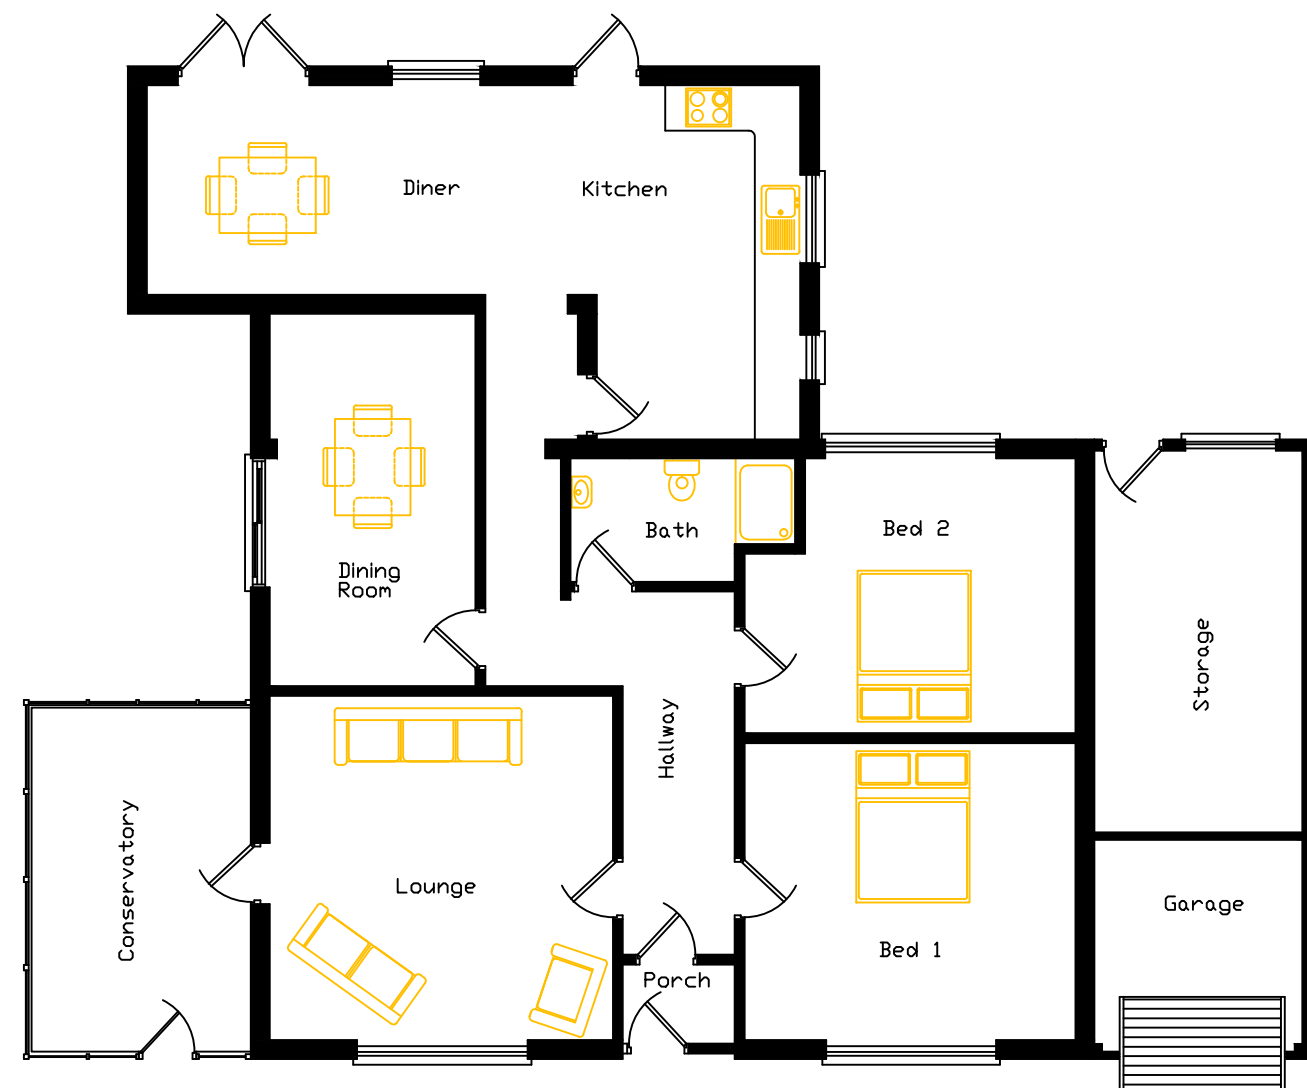

Proposed Ground Floor Plan

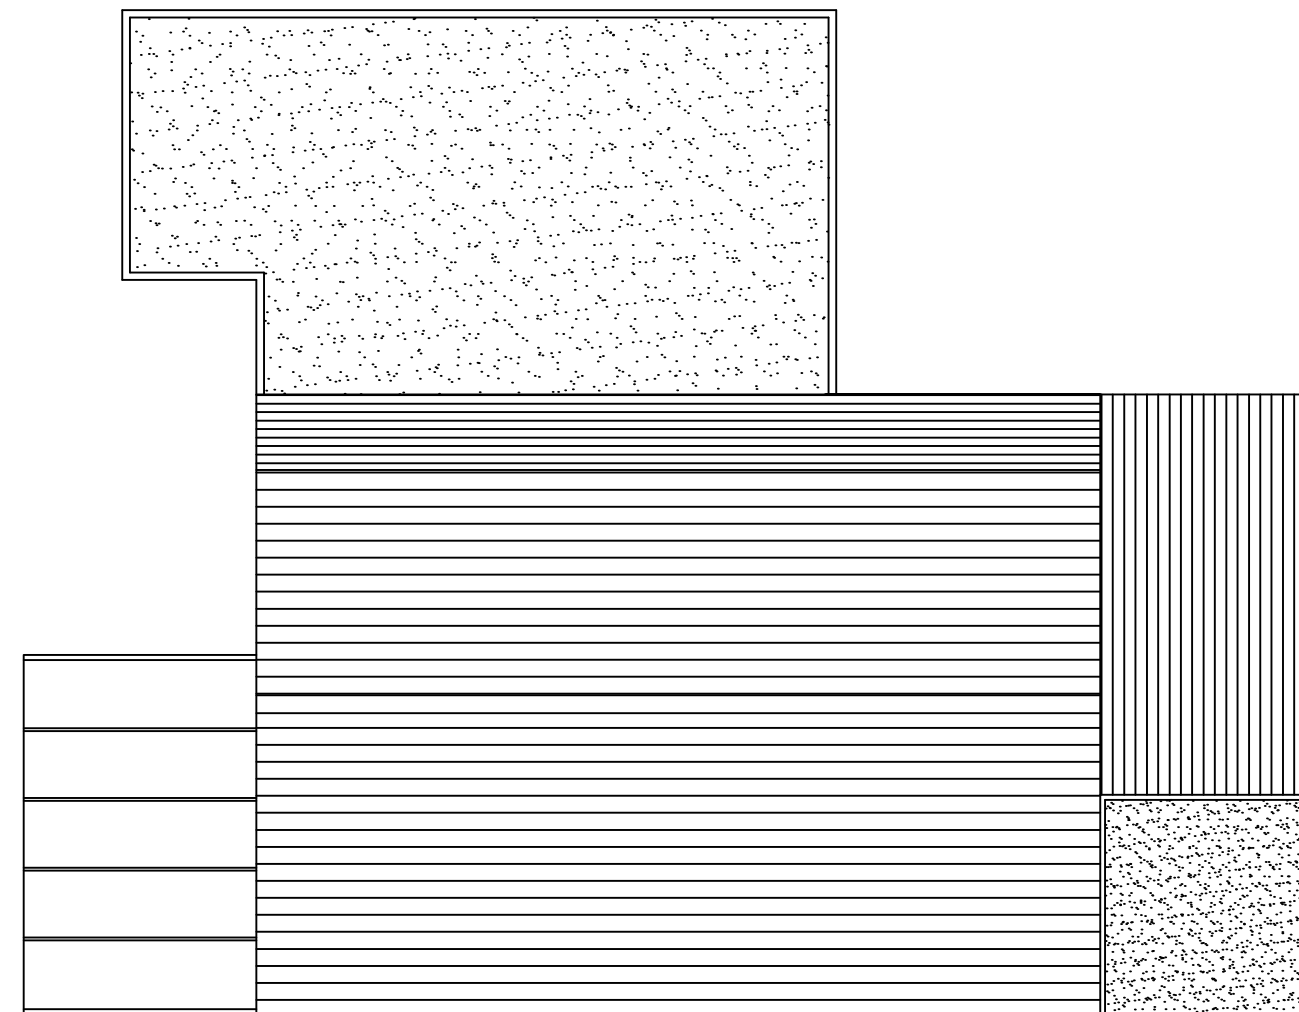

Proposed Roof Plan

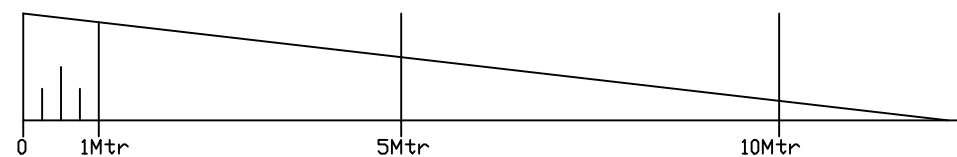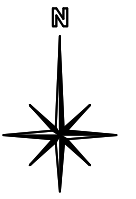

Scale 1-100

This Drawing and Design is not to be copied without written permission from Extending Homes. Only dimensioned details should be used but may be scaled for Planning Permission. All Dimensions are in Metric and are to be checked on site before proceeding with any work and any Discrepancy reported at once.

		Tel:- 01243 555208 enquiries@extendinghomes.co.uk
TITLE:-		Rear Extension @ 'Minden' Yapton Lane Walberton West Sussex BN18 0AN
DATE:-	1st January 2019	
SCALE:-	Floor & Roof Plans 1-100	
DRAWN:-	P.Robinson	
DWG. No. 1901011/PL/3		