





A3

A3 PAPER SIZE

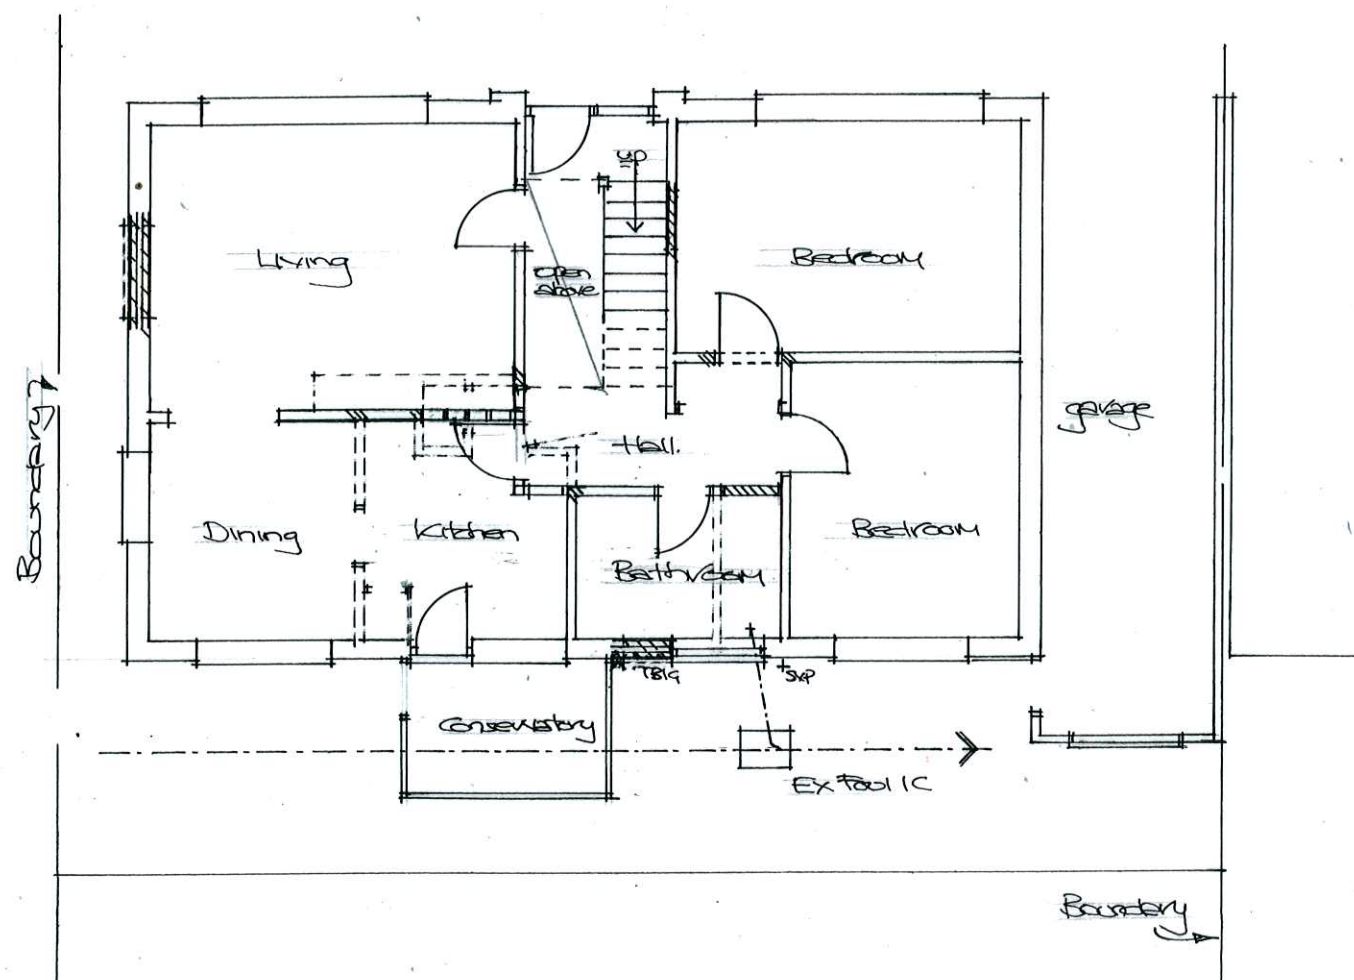

Proposed Ground Floor Plan 1/100

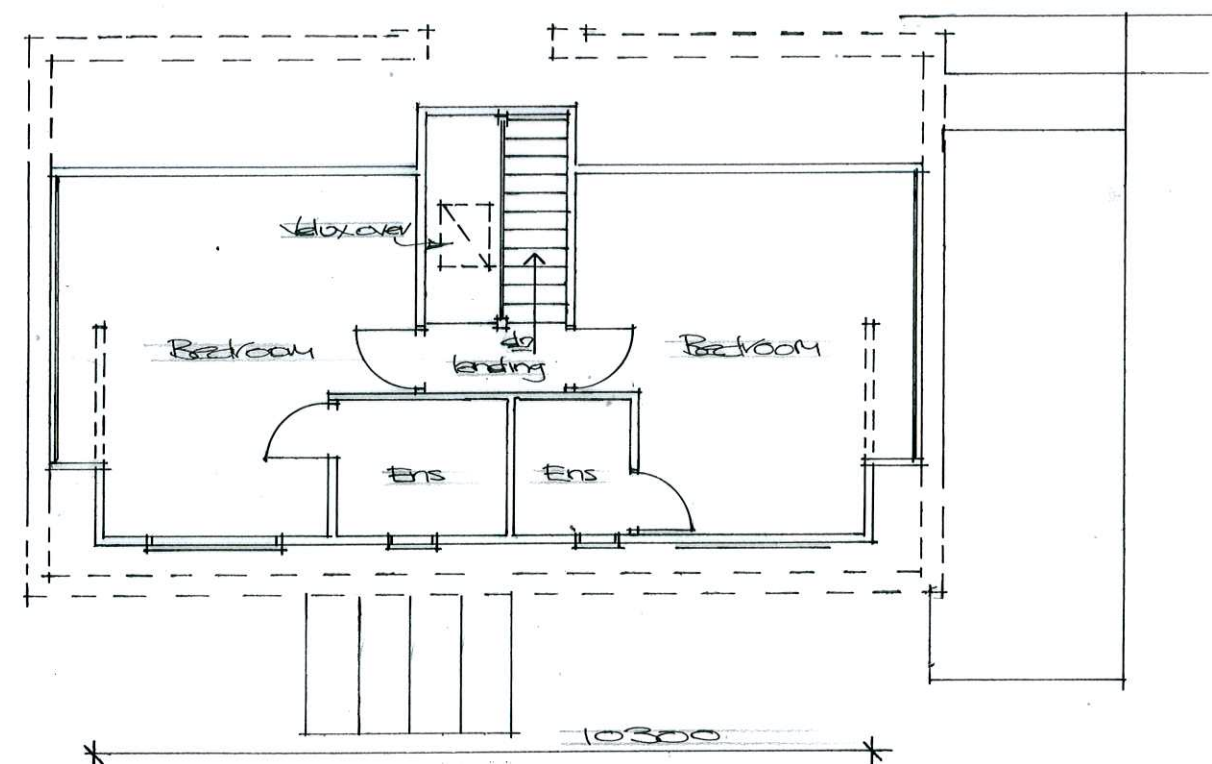

Proposed First Floor Plan 1/100

Roof Conversion:
22 HENTY CLOSE
WALBURTON
ARUNDEL
WEST SUSSEX BN18 0PW

Paul Trussler
44 Firle Road
Lancing
West Sussex
BN15 0NZ

Drawing No. 220/588/3