
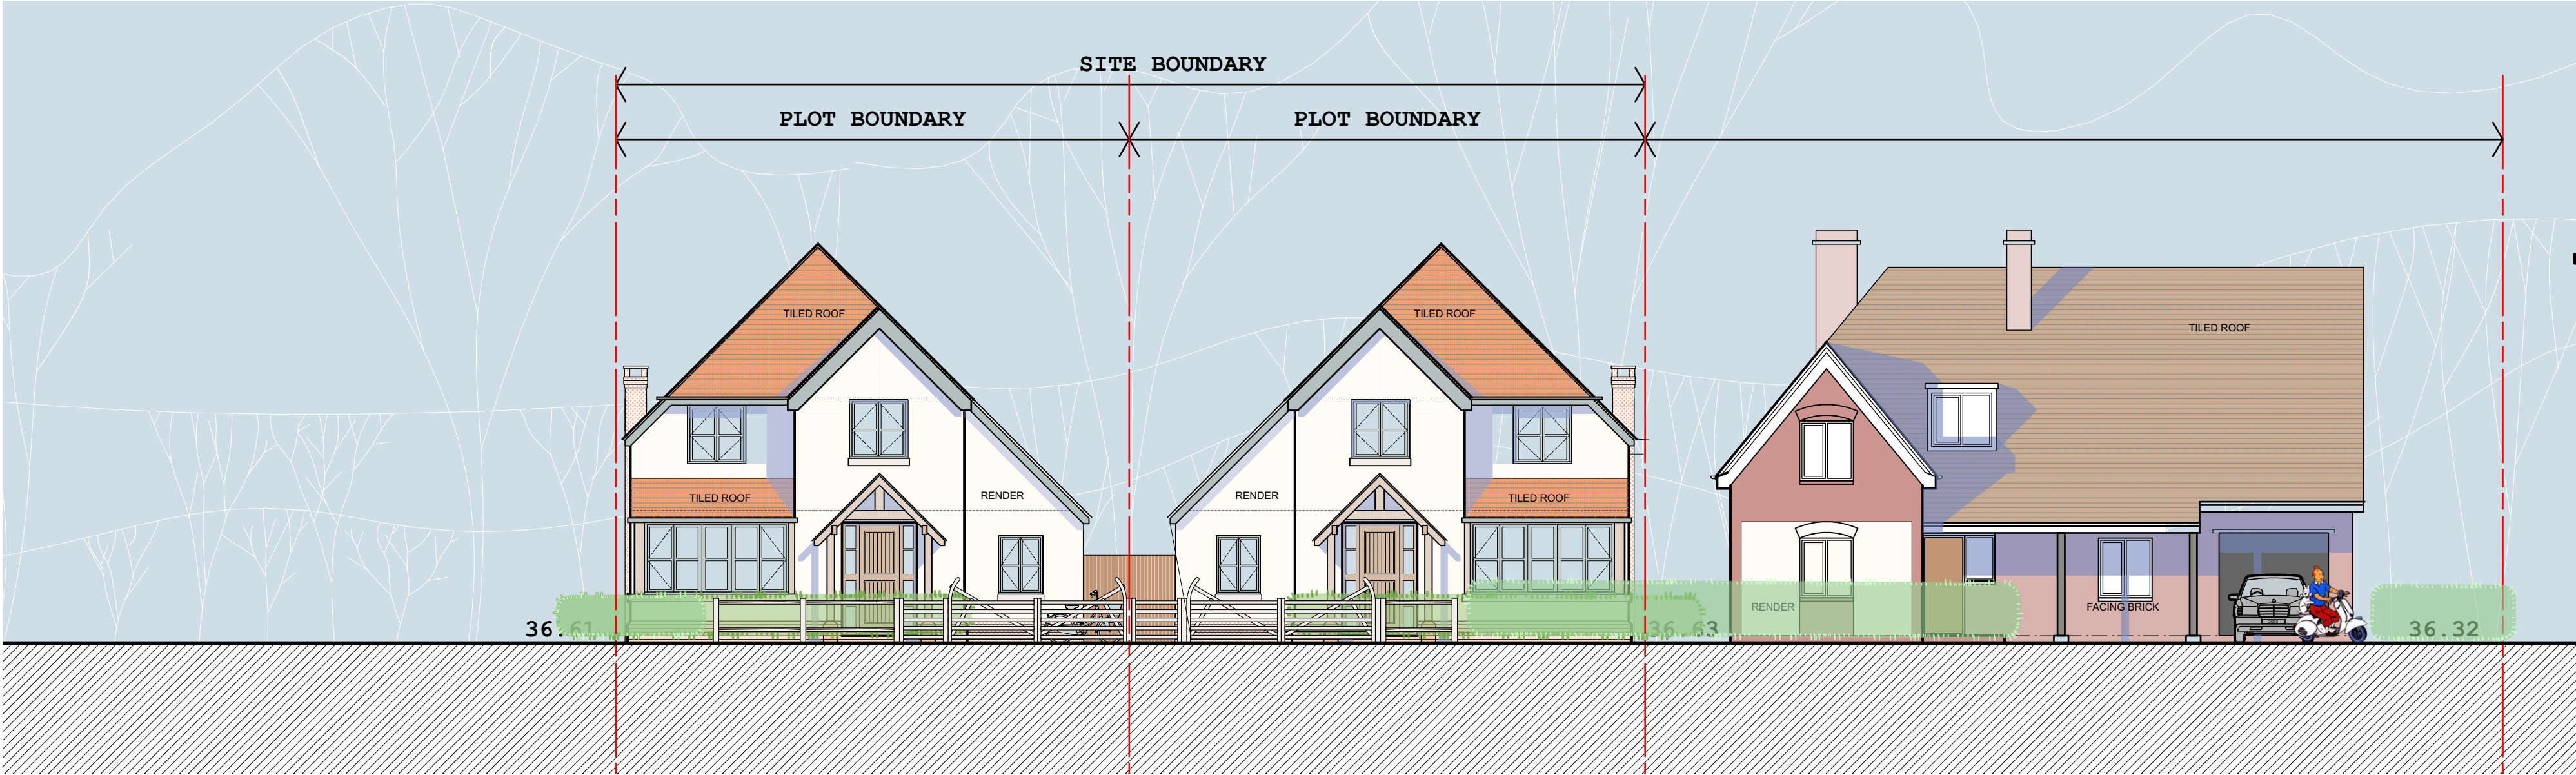


street elevation
+ site section:

bike store:

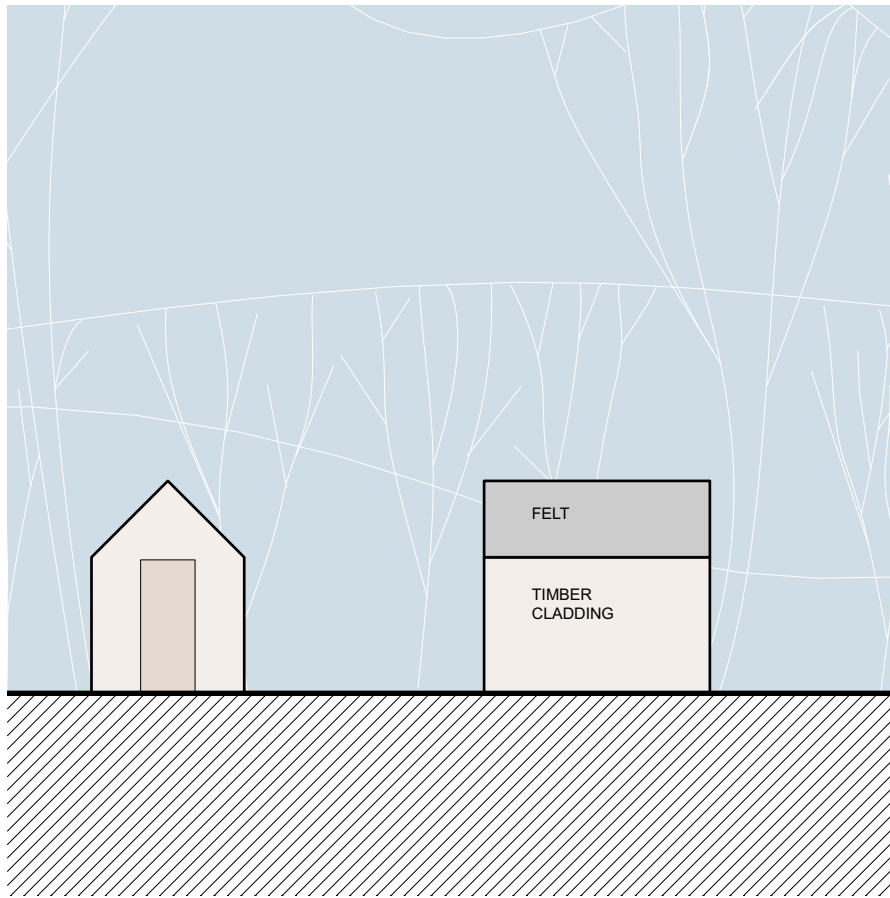


UNIT ONE

UNIT TWO

EXISTING DWELLING

elevations:

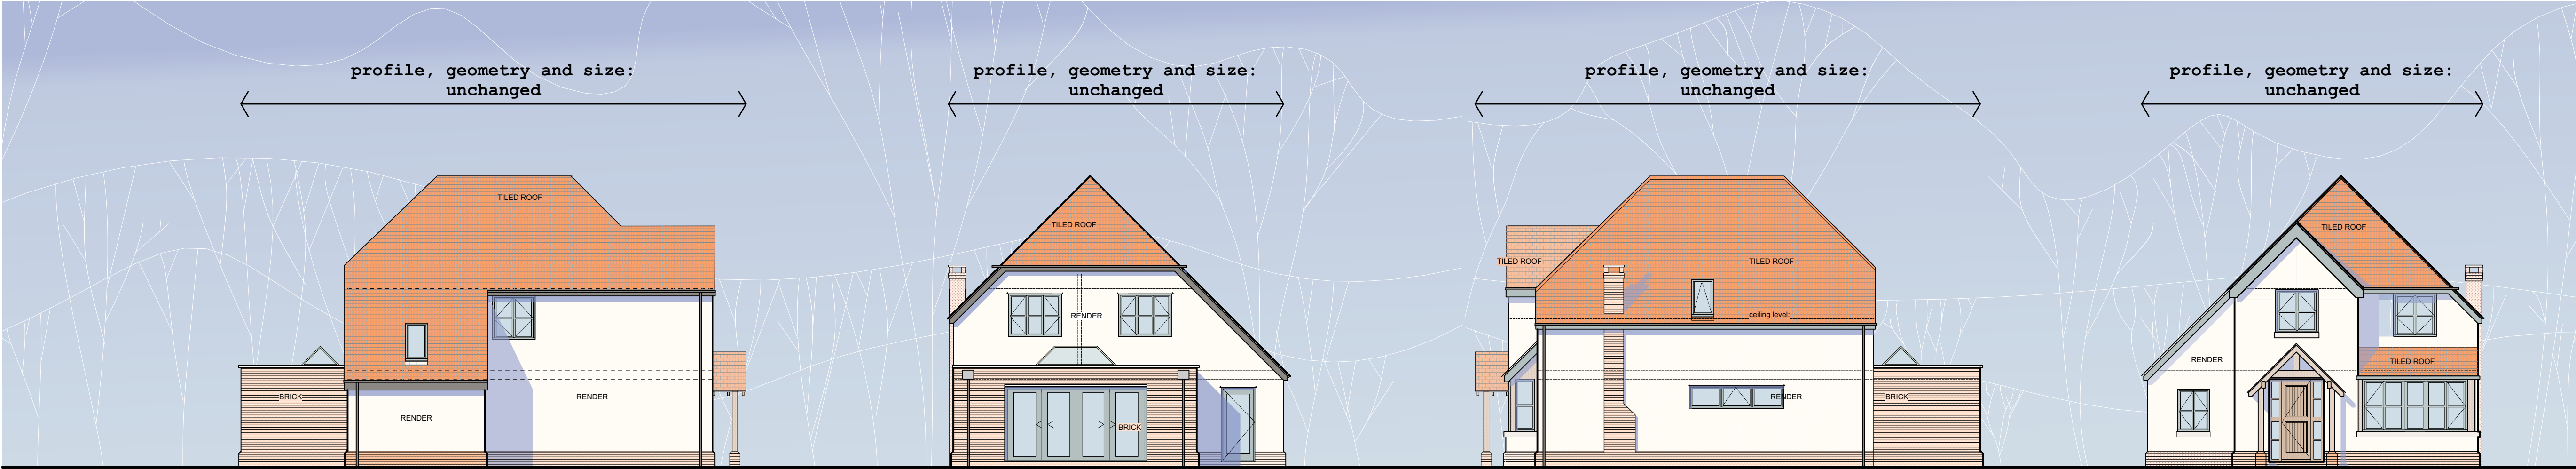



side elevation:

rear elevation:


side elevation:

front elevation:


plans:

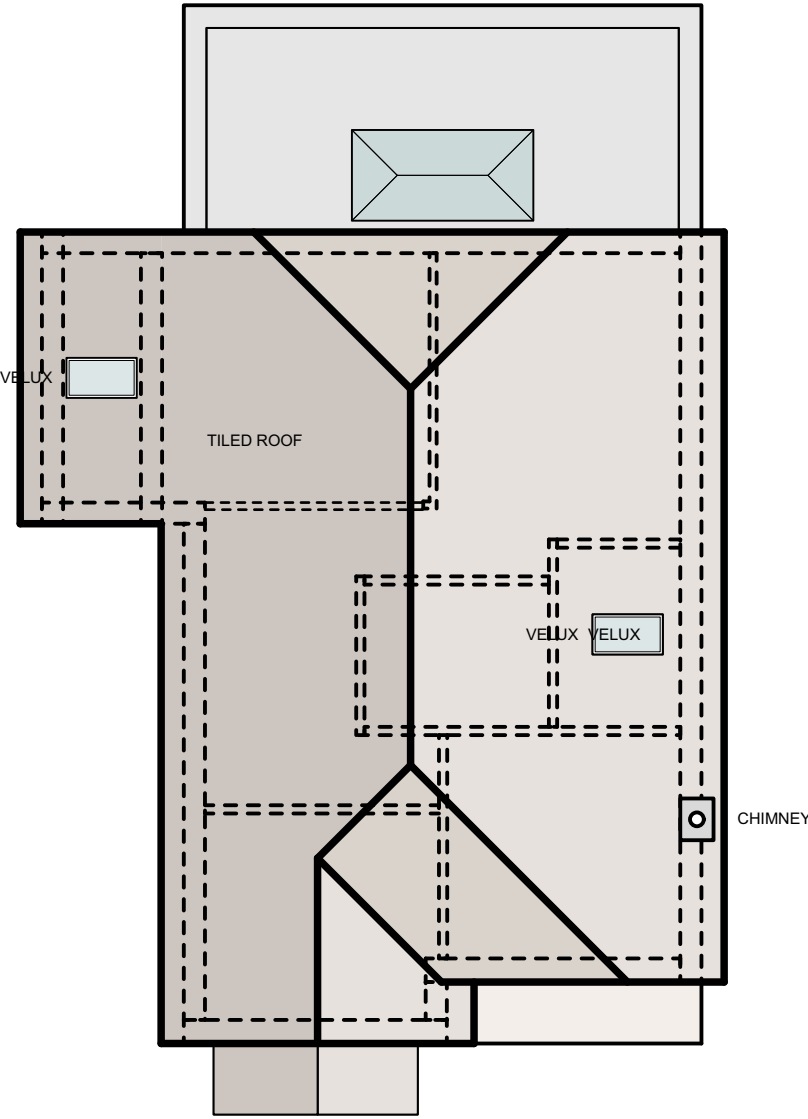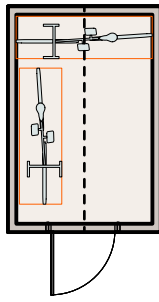

roof plan:

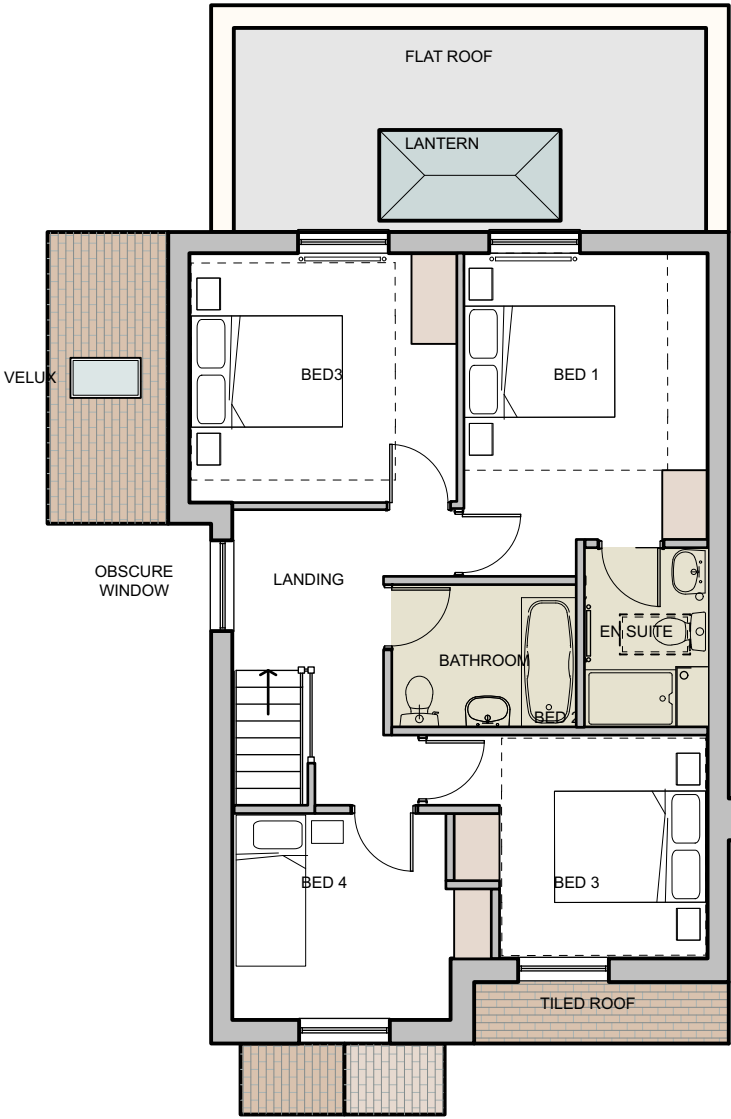

first floor:

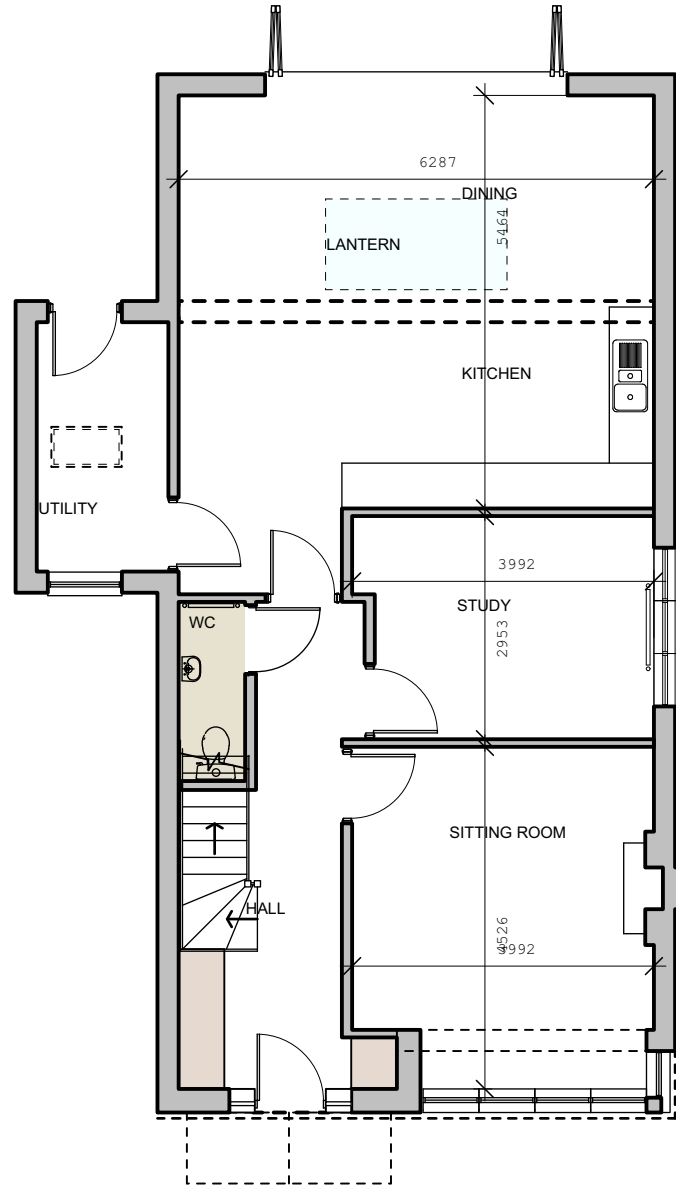

ground floor:

UNIT TWO

bike store:

0 2 4 6 8 10 M