


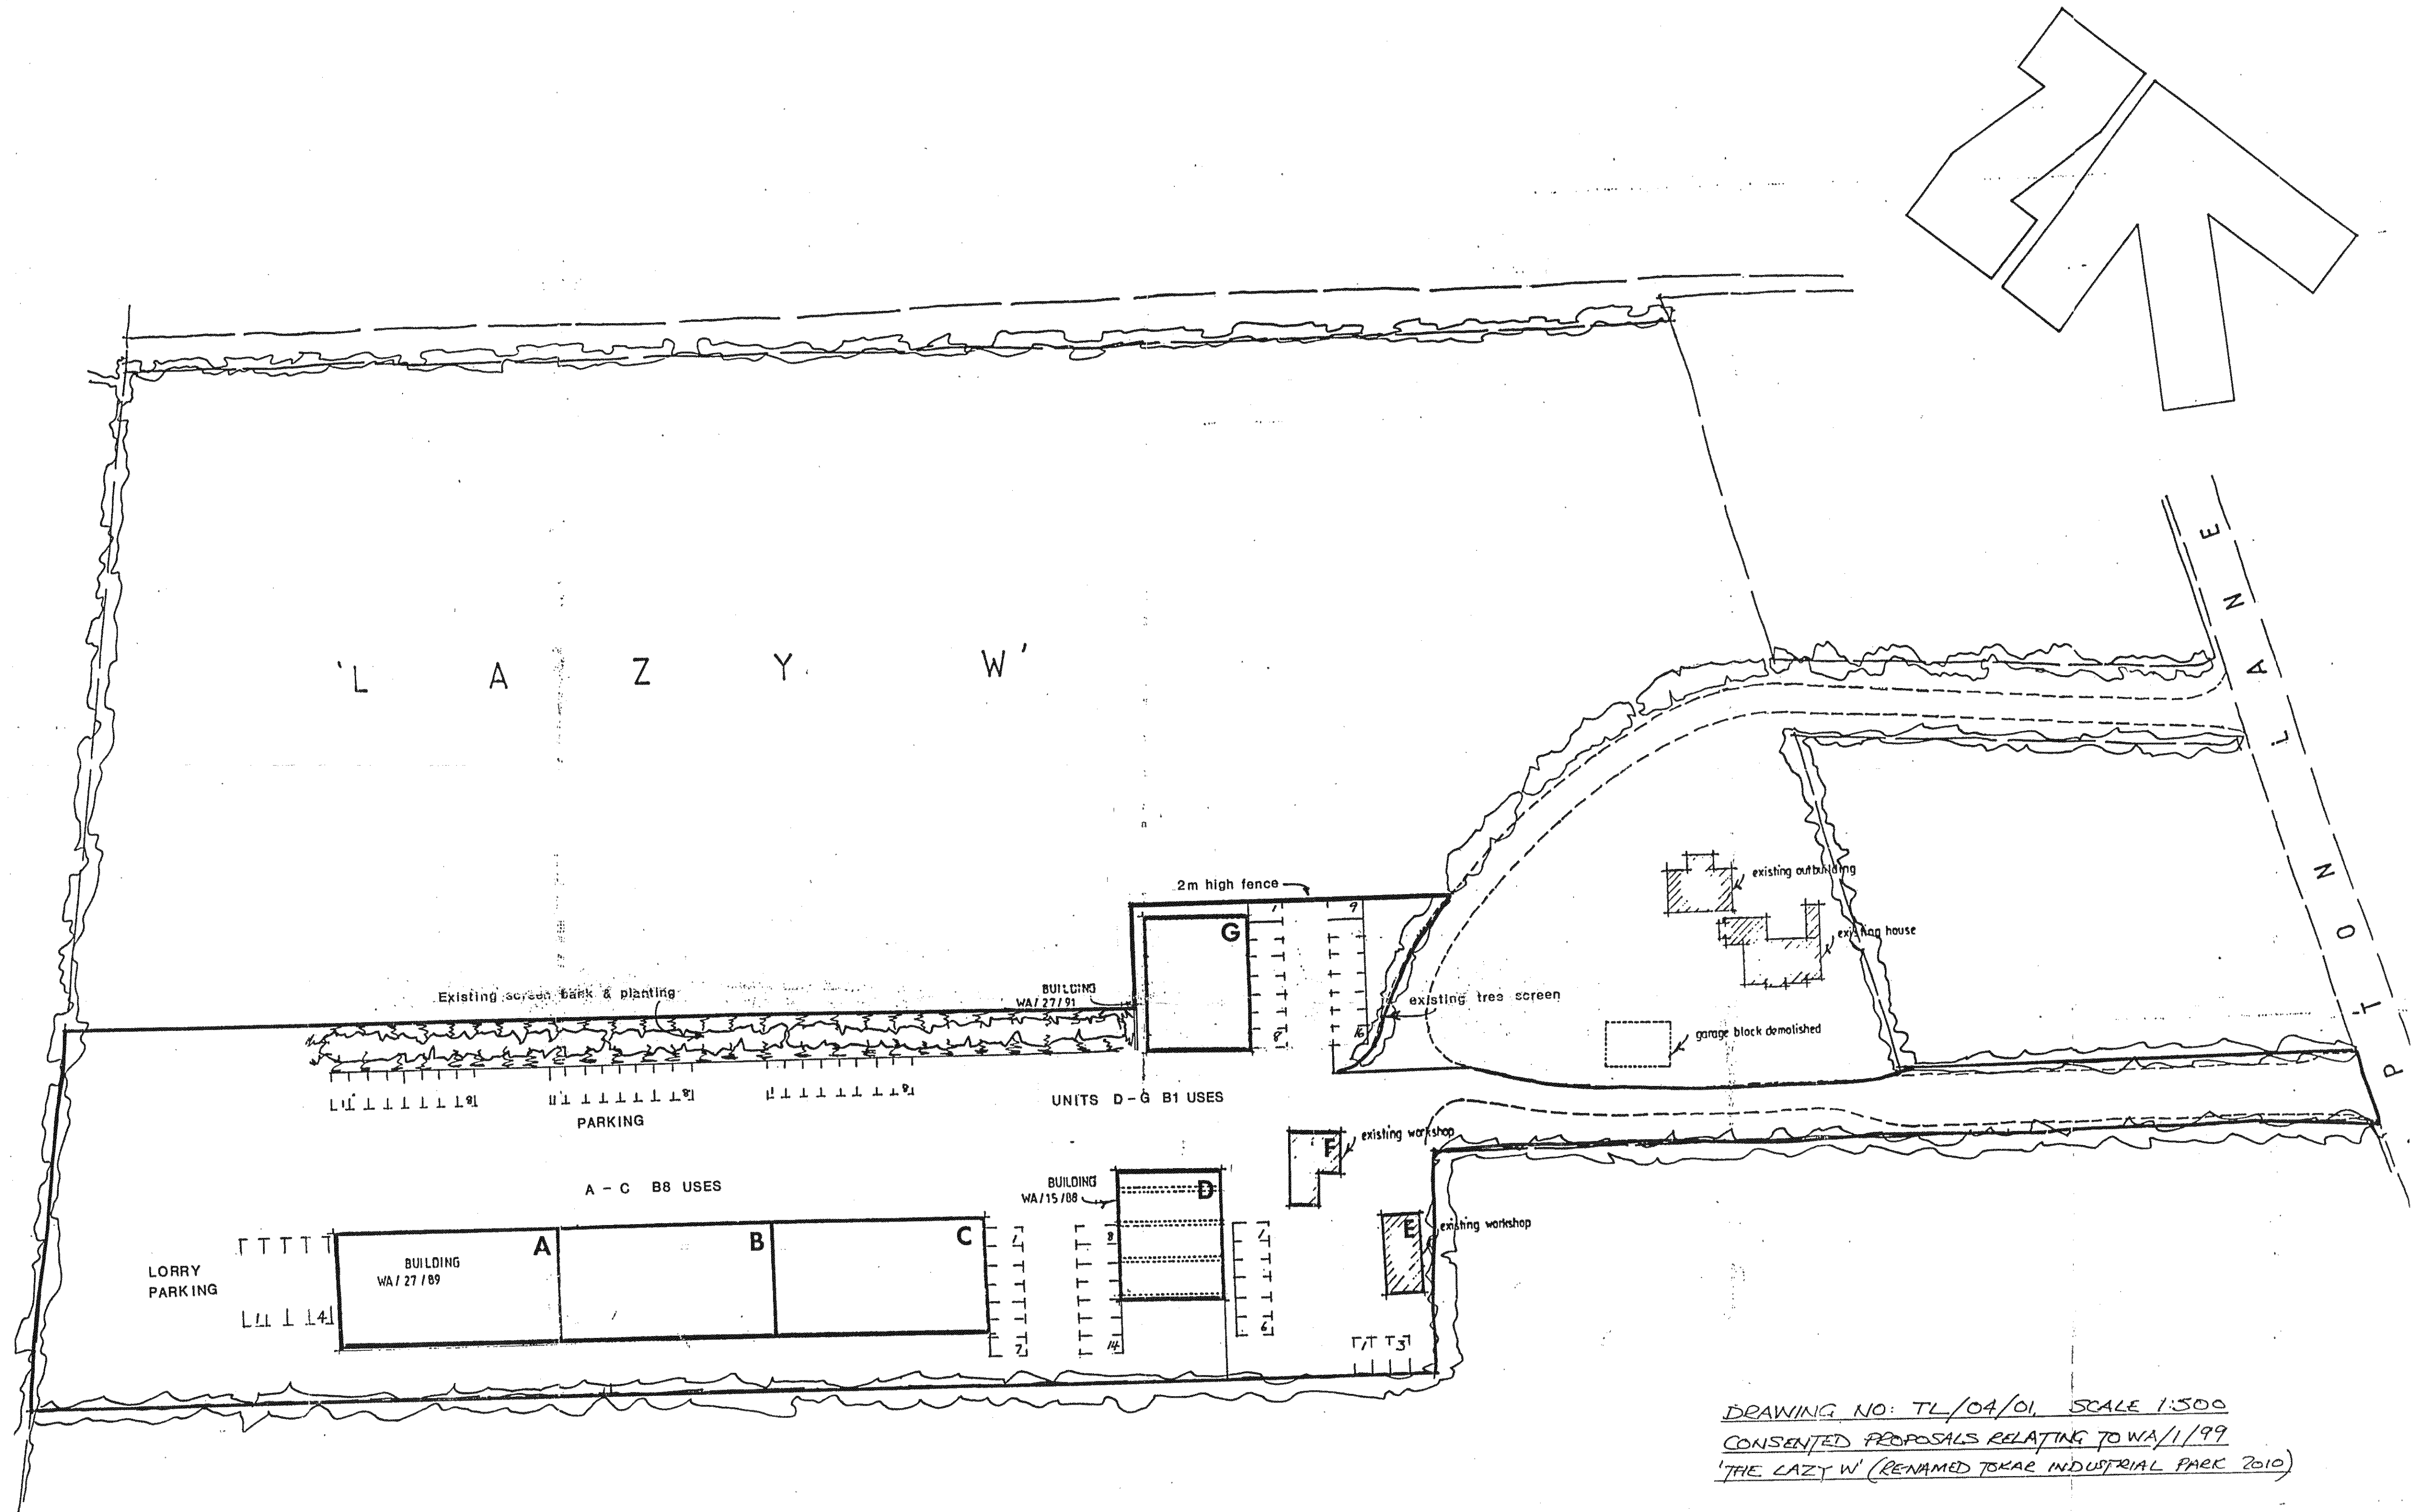

DRAWING NO: TL/04/01, SCALE 1:500
CONSSENTED PROPOSALS RELATING TO WA/1/99
'THE LAZY W' (RENAMED TOKAR INDUSTRIAL PARK 2010)