


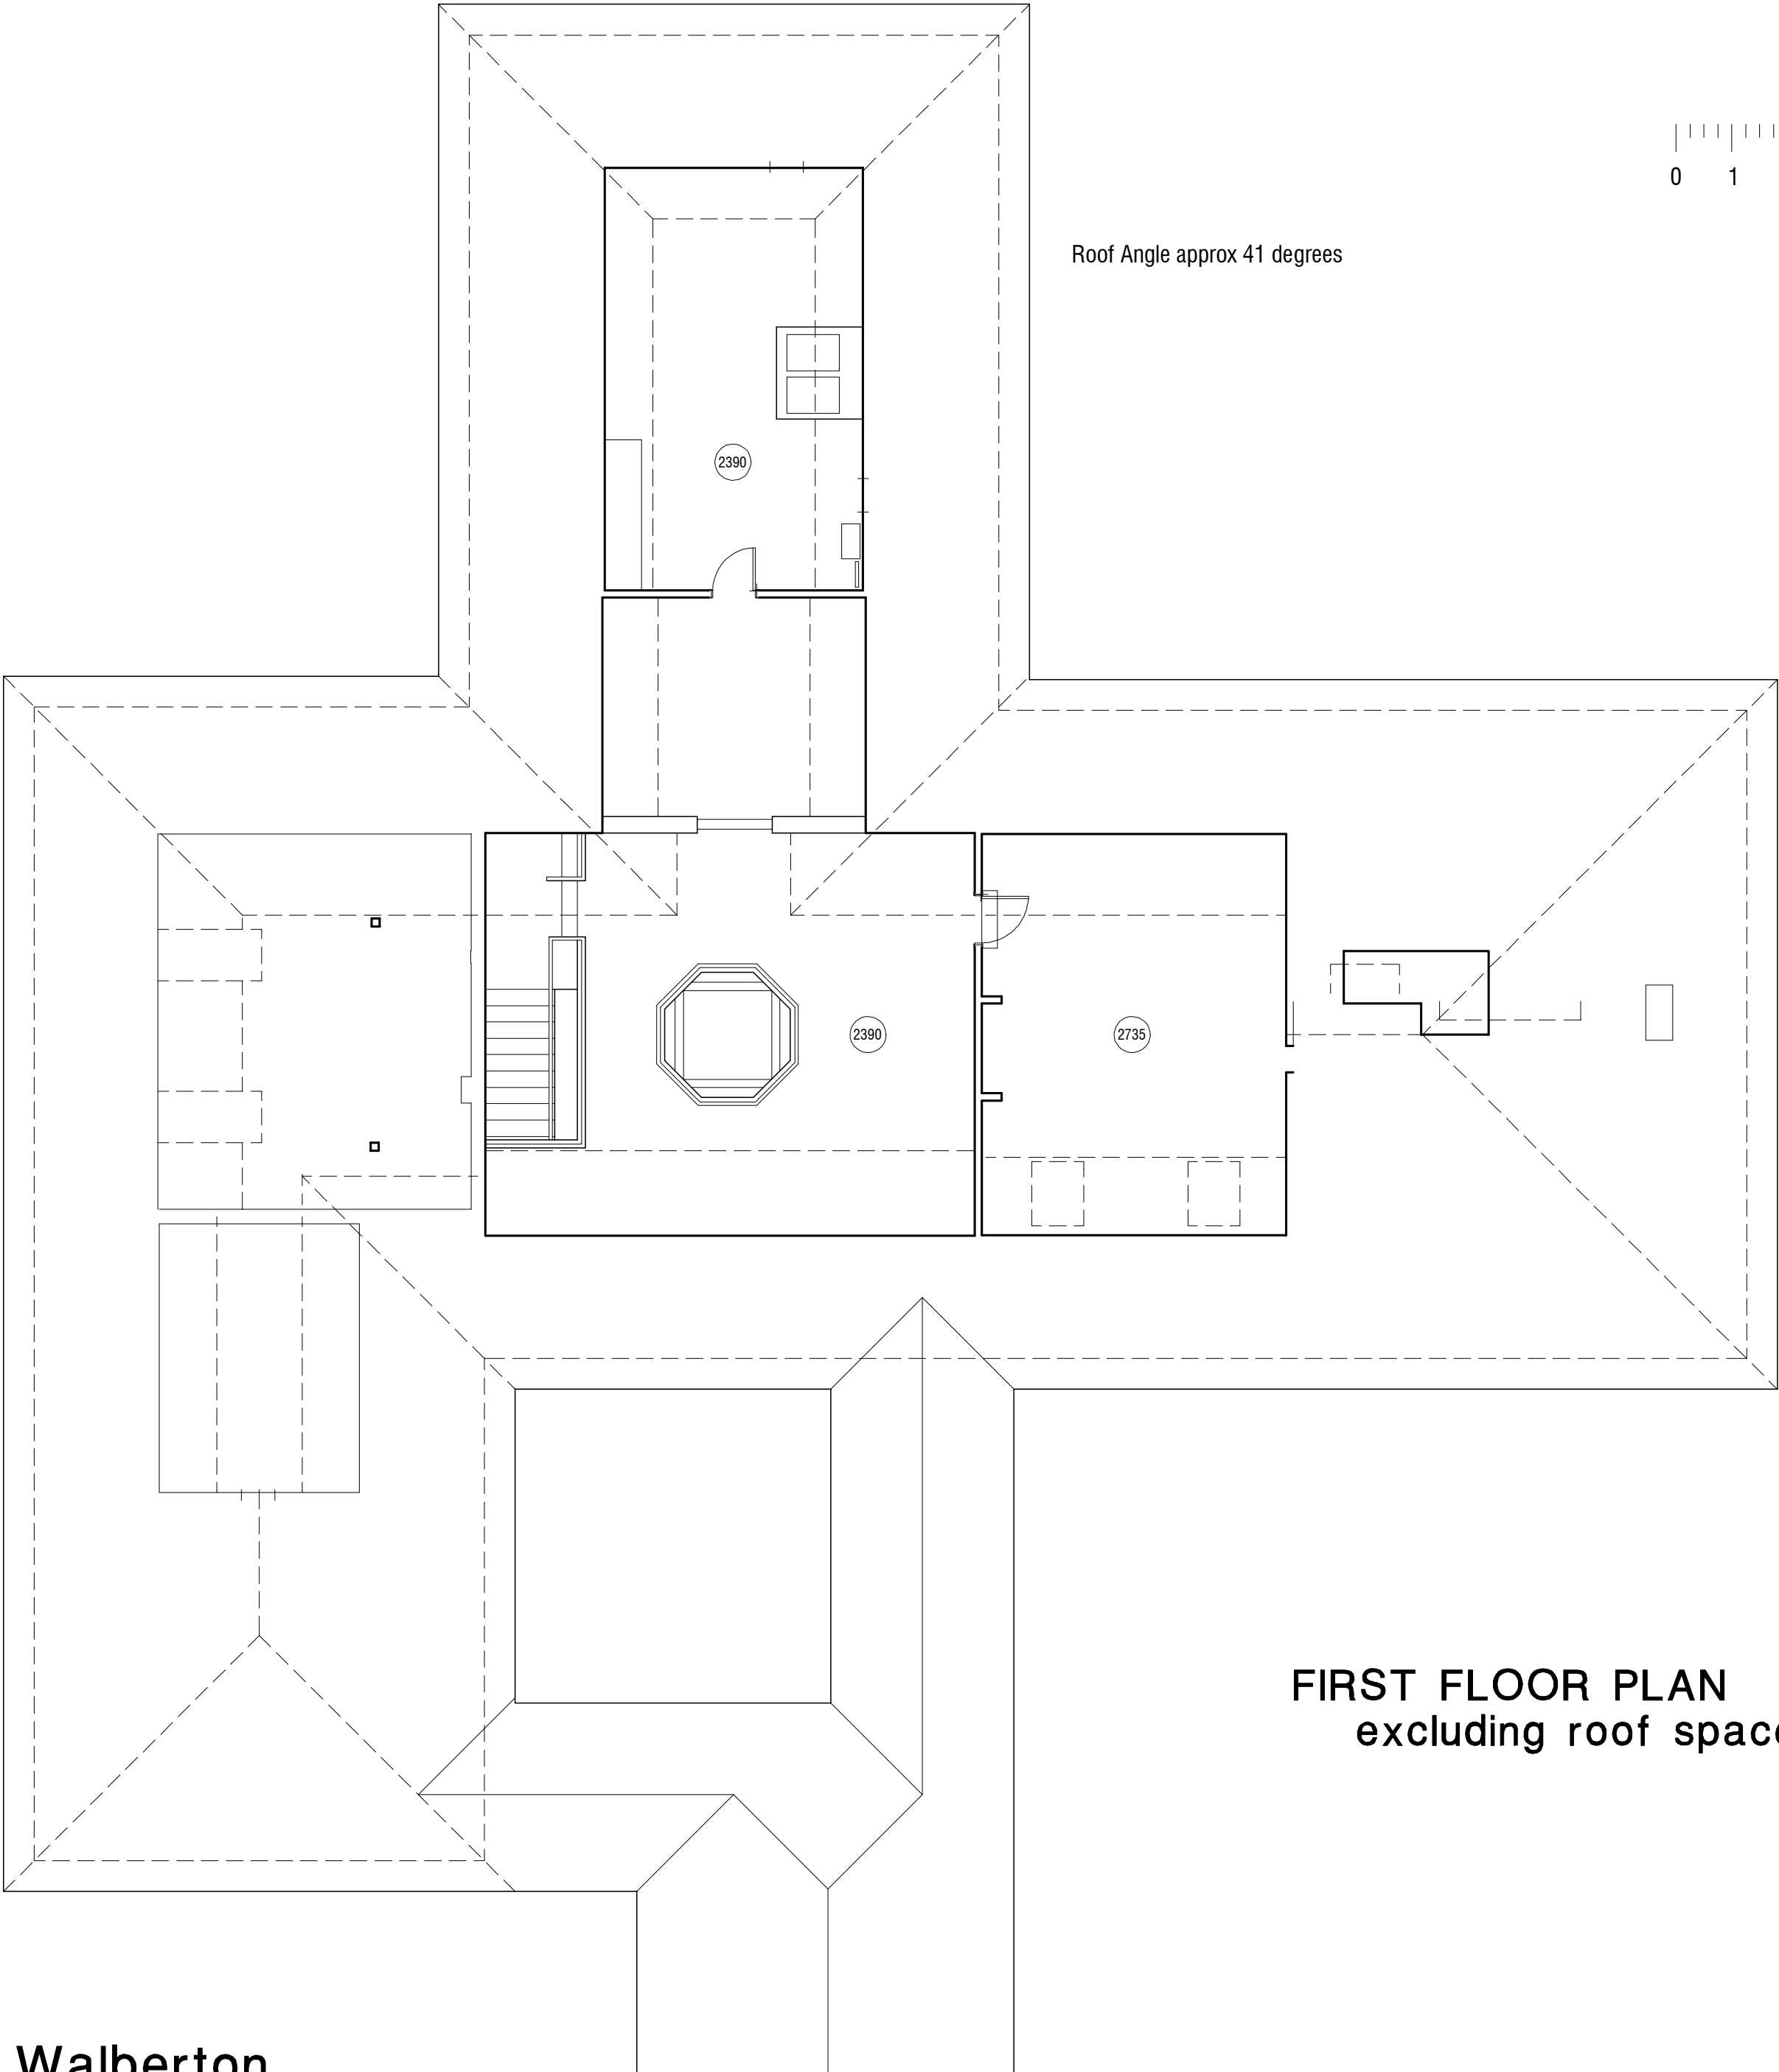

FIRST FLOOR PLAN
excluding roof spaces over flats

Walberton House, The Street, Walberton