


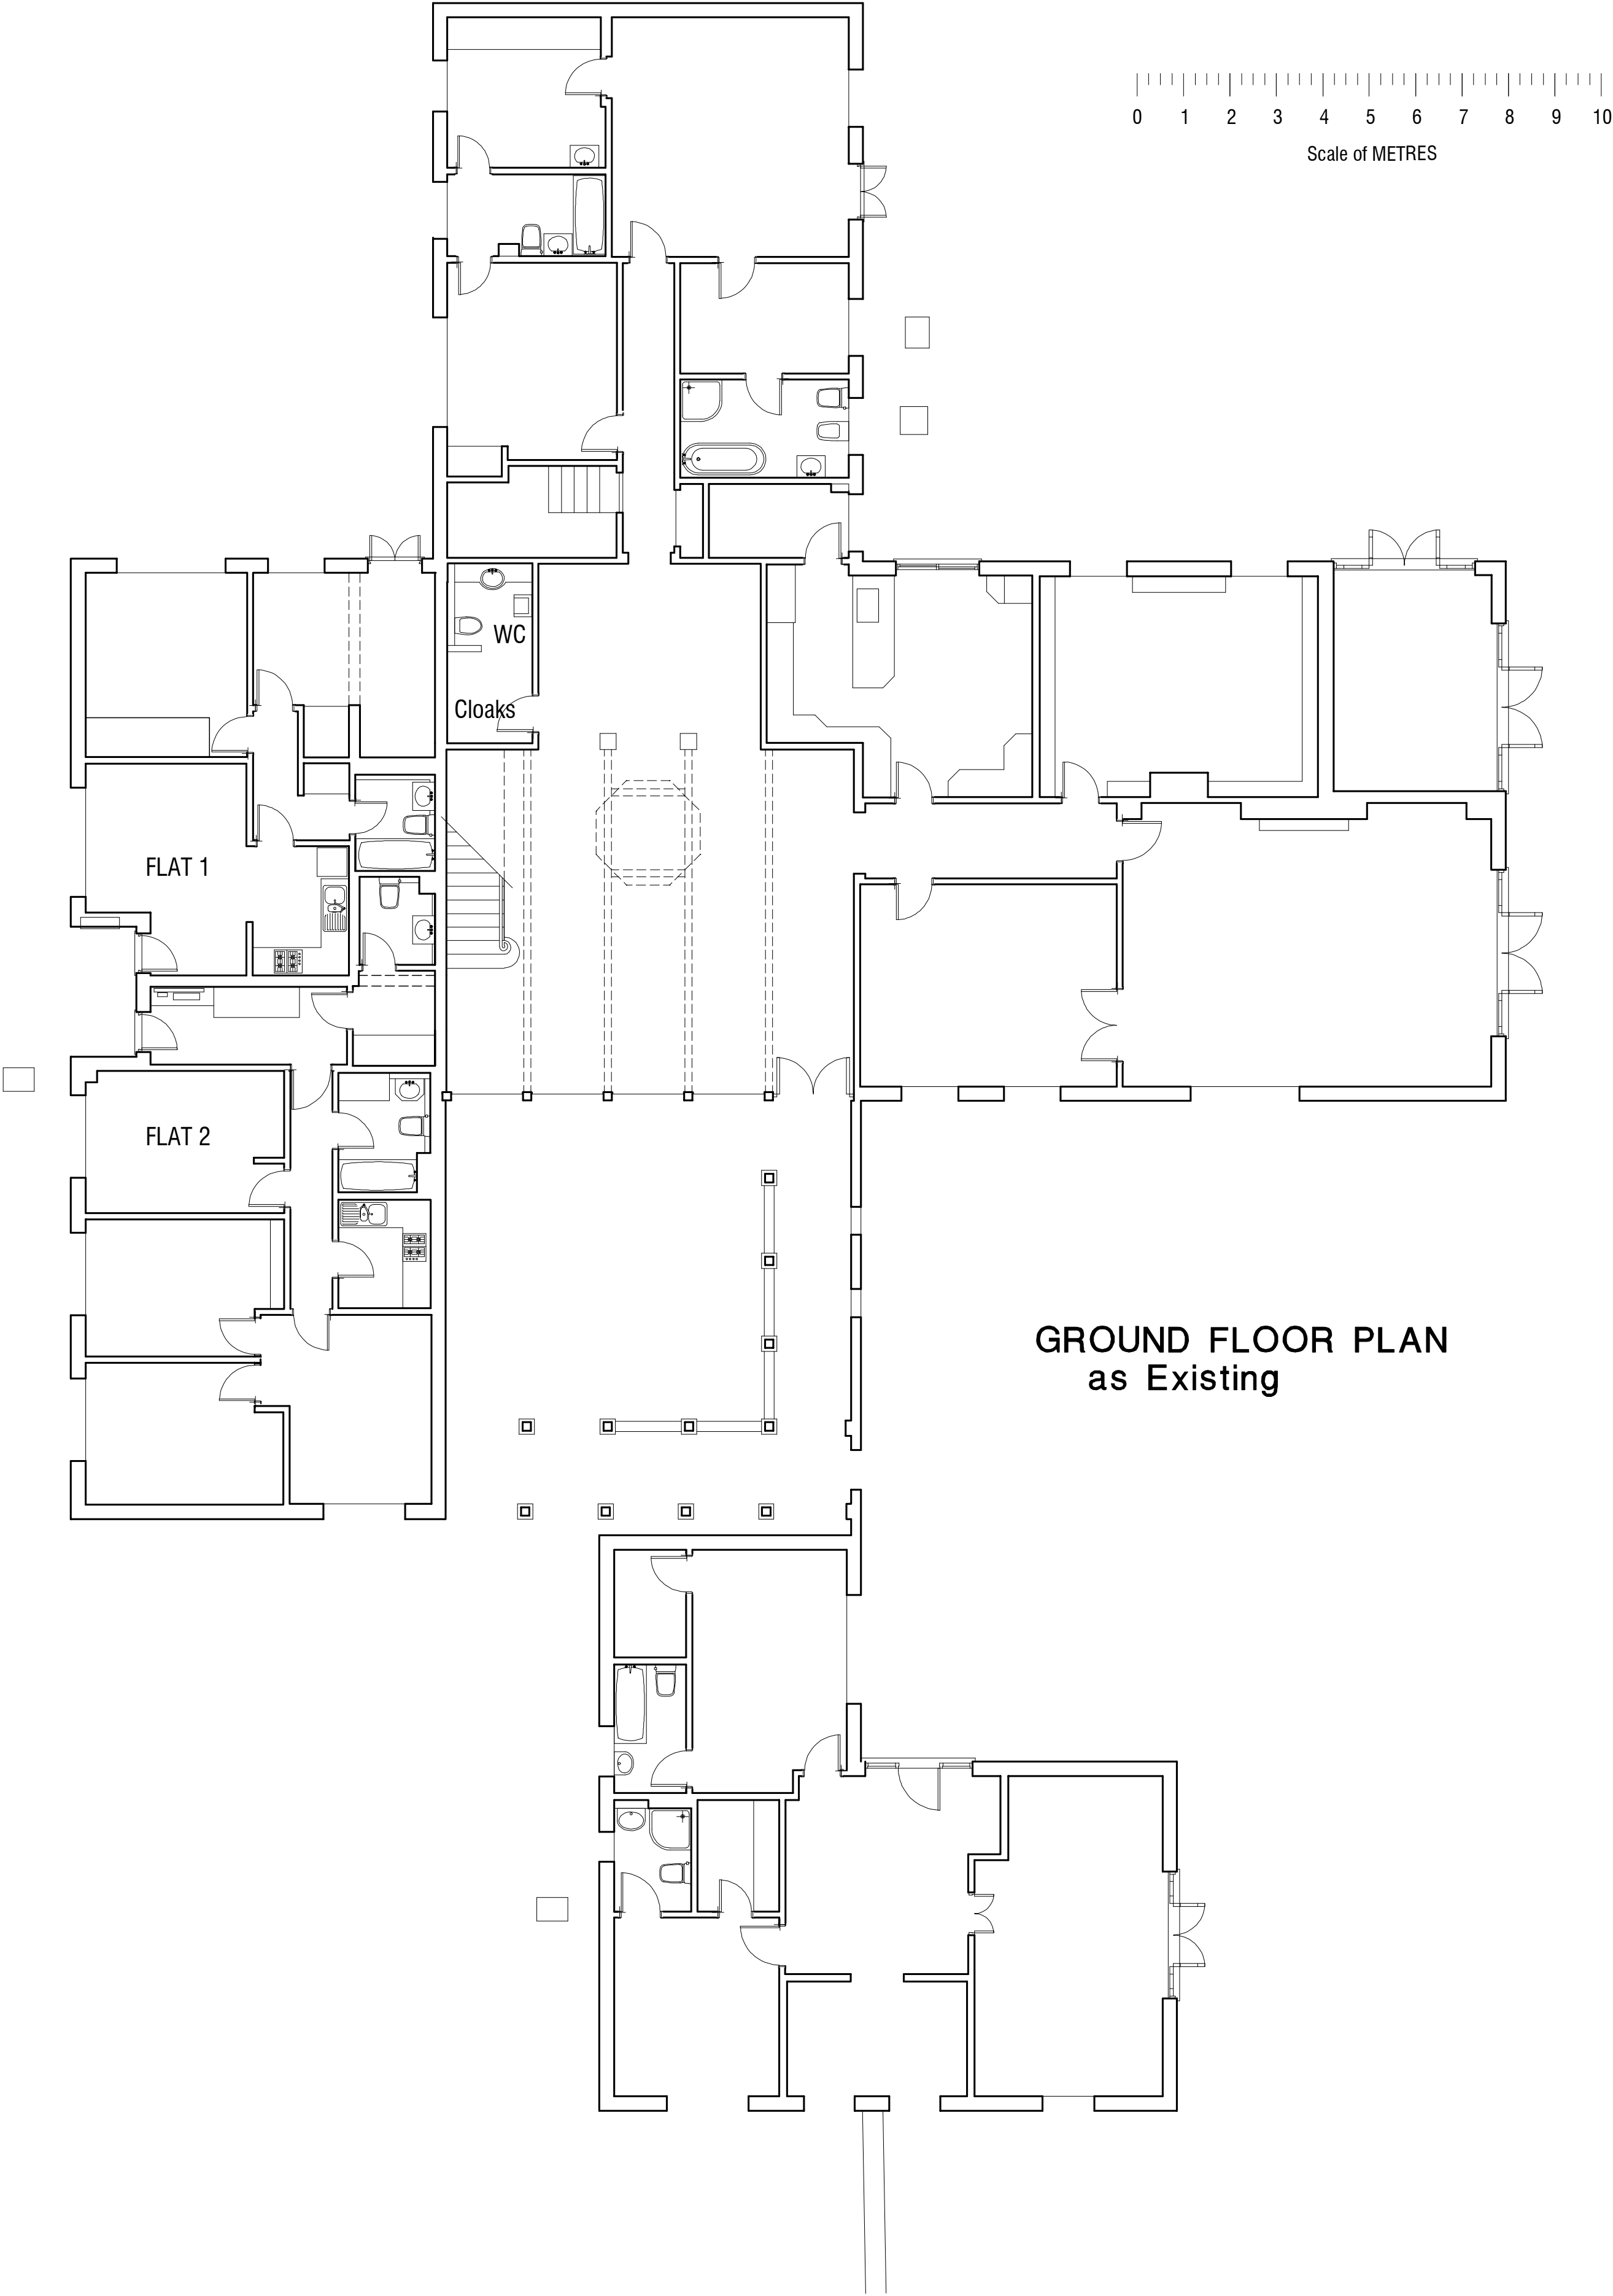

GROUND FLOOR PLAN
as Existing

Walberton House, The Street, Walberton : As Existing
All contiguous buildings including Bungalow and Flats

Copyright © 2019
R.Brown
4 Norfolk Place
Littlehampton
Sussex BN17 5PD
tel: 01-903-713747