


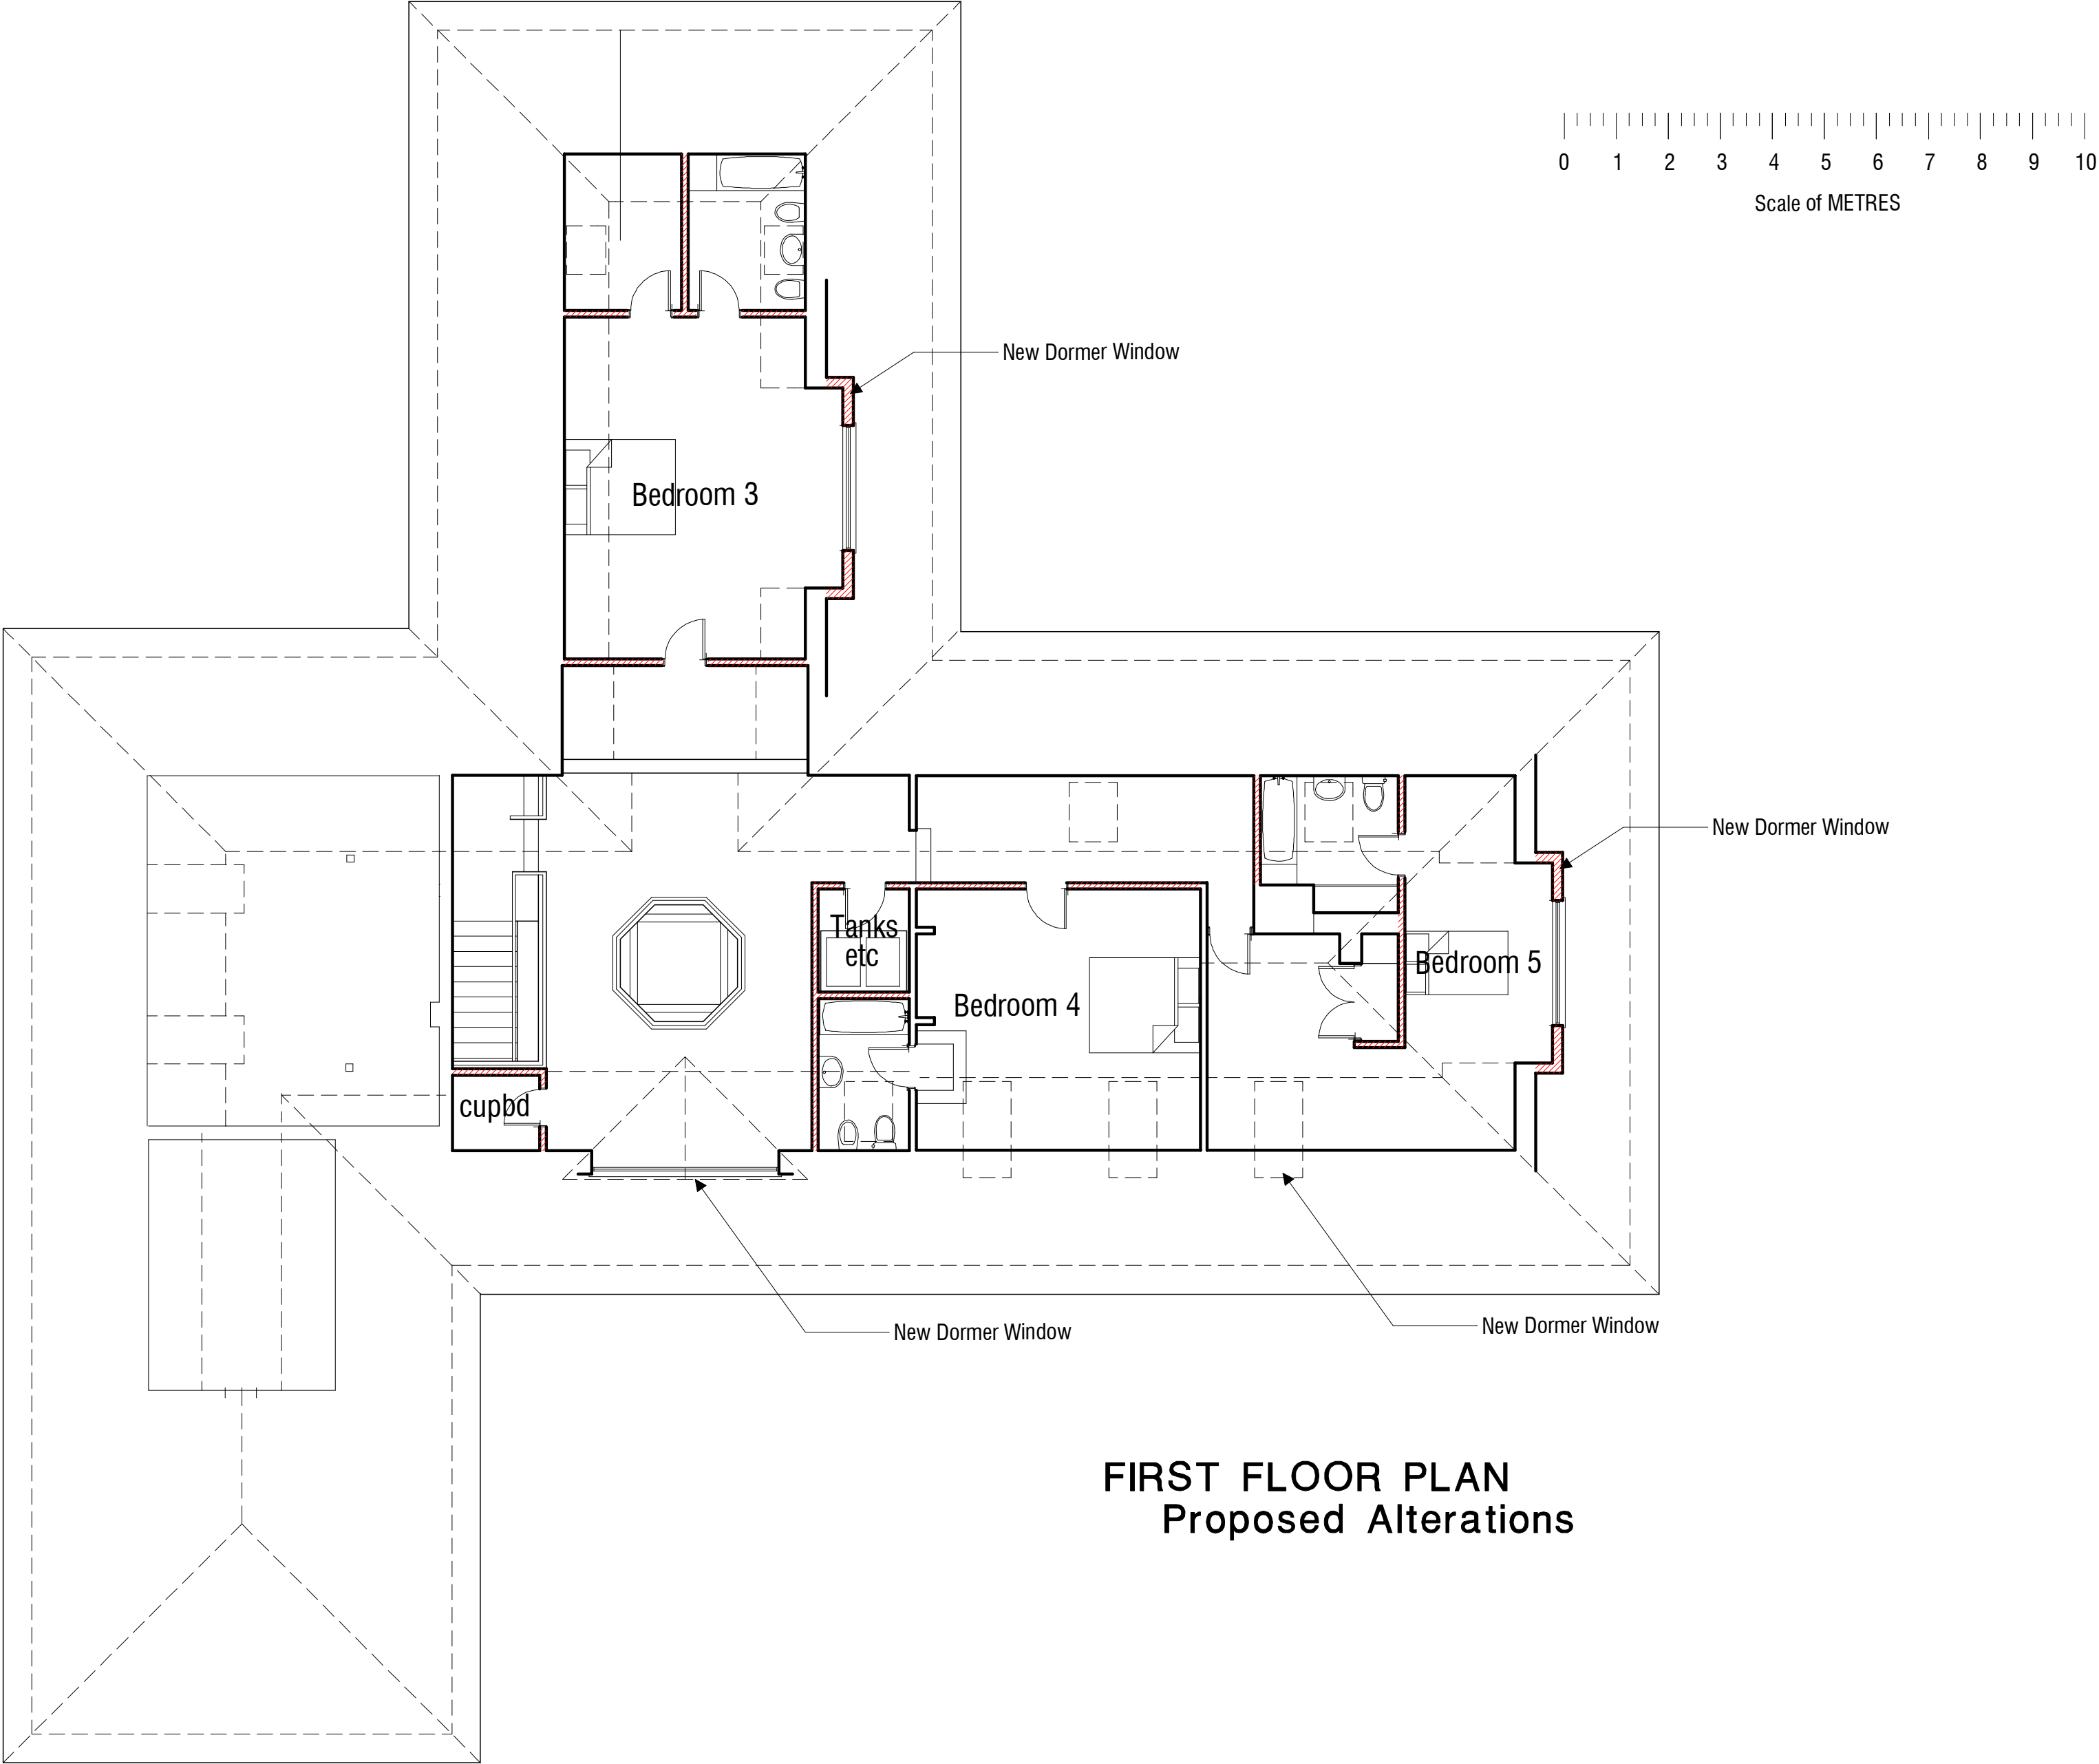

Walberton House, The Street, Walberton:
Proposed Alterations to complete upper rooms and improve daylighting