




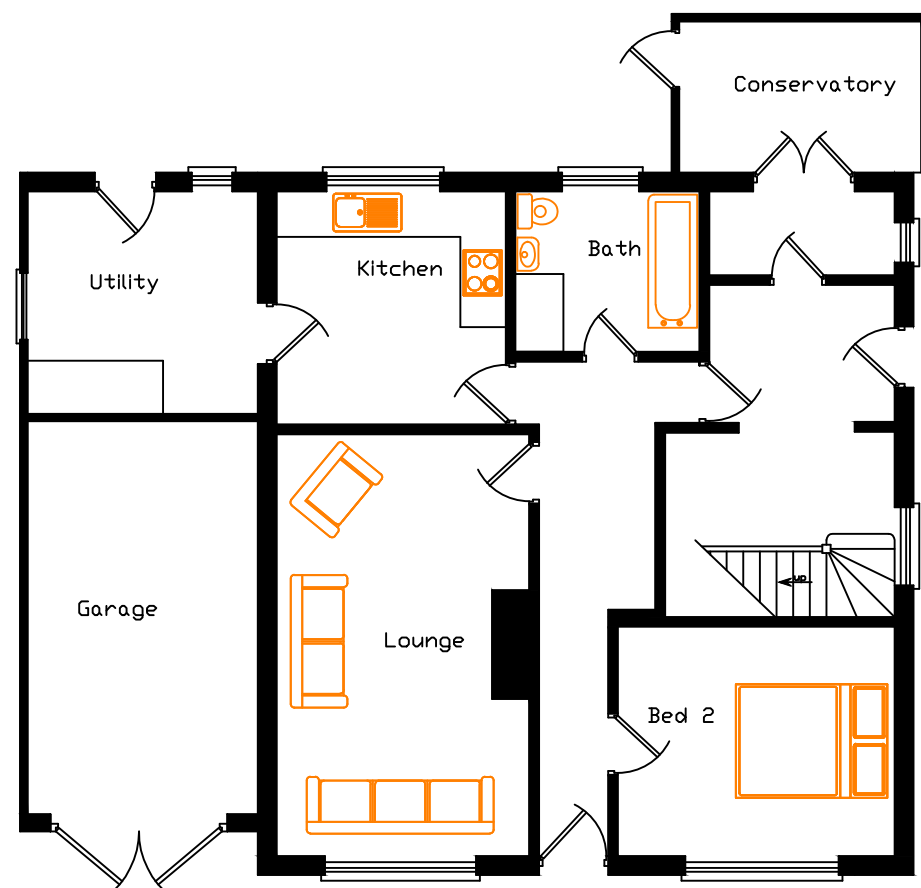



Existing Ground Floor Plan

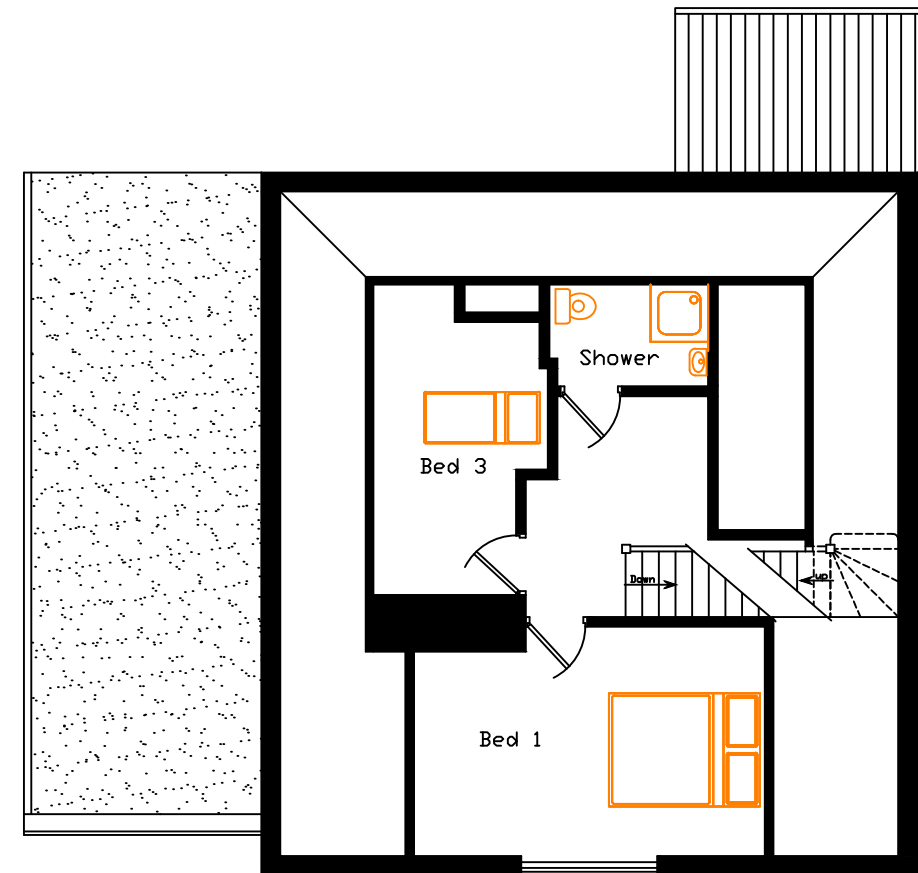


Existing First Floor Plan

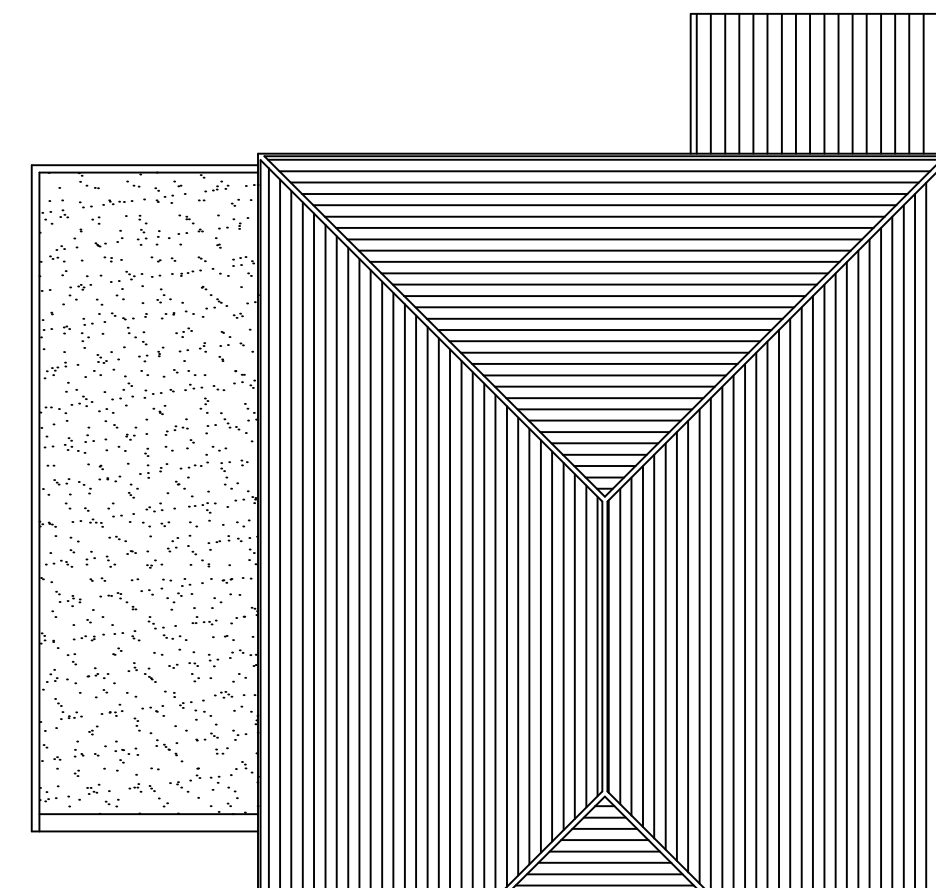


Existing Roof Plan

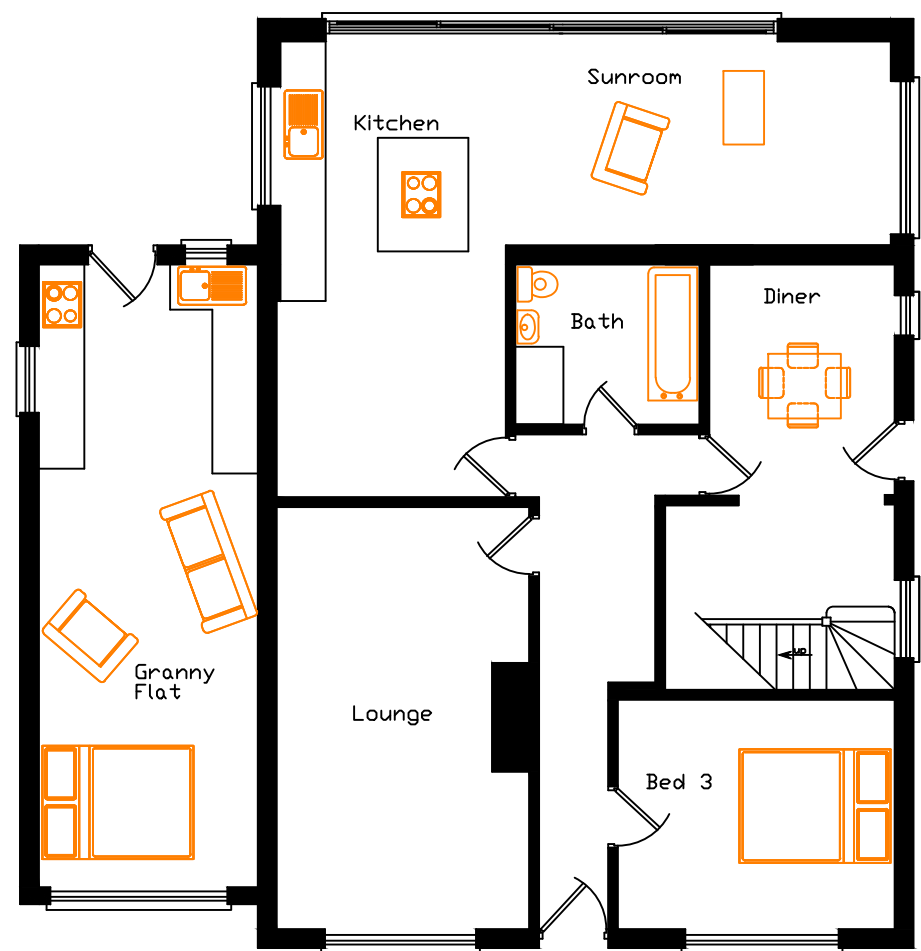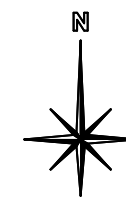

Proposed Ground Floor Plan

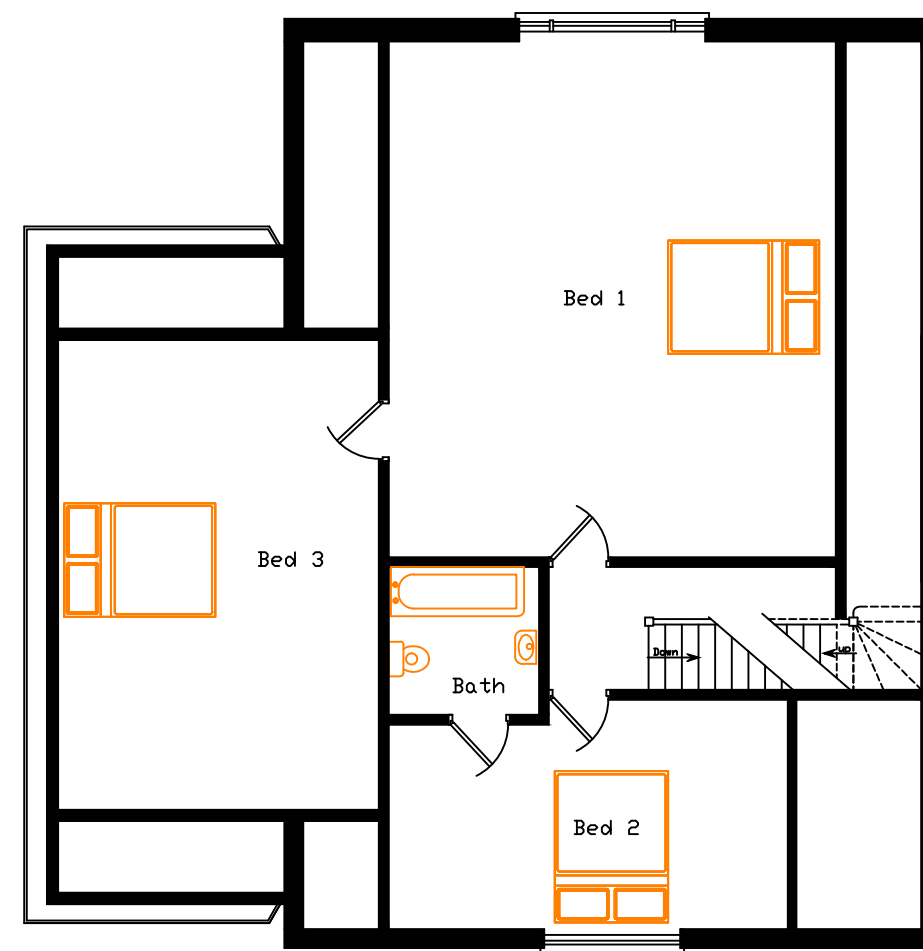


Proposed First Floor Plan

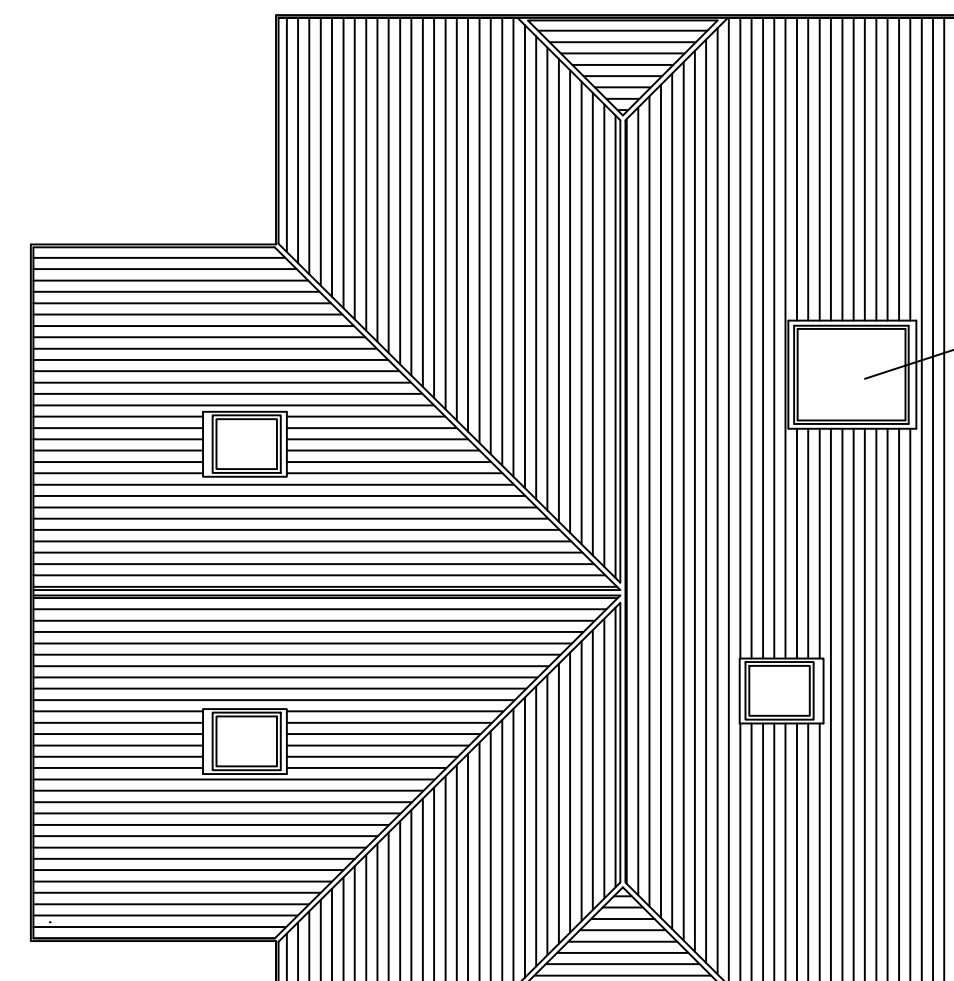

Proposed Roof Plan

'Velux' Escape Rooflight
Glazed with Obscure Glass.
Position as written Specification
and Approved Document 'B'

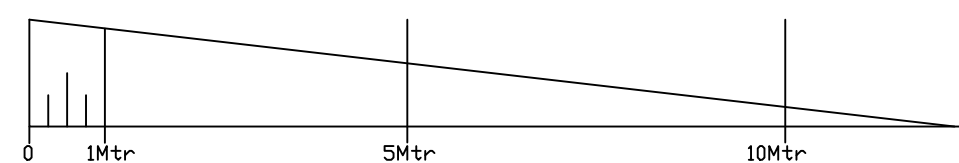

Scale 1-100

This Drawing and Design is not to be copied
without written permission from Extending Homes
Only dimensioned details should be used but
may be scaled for Planning Permission
All Dimensions are in Metric and are to be checked
on site before proceeding with any work and any
Discrepancy reported at once

Rev: A/04-01-2019 Windows altered on Ground Floor East Elevation	
 extending homes Tel:- 01243 555208 enquiries@extendinghomes.co.uk	
TITLE:-	Extend Rear of House & Roof. Replace Flat Roof over Garage with a Pitched Gabled Roof 9 Orchard Way Fontwell West Sussex BN18 0SH
DATE:-	14th December 2018
SCALE:-	Floor & Roof Plans 1-100
DRAWN:-	P.Robinson
DWG. No. 1812141/PLE/3A	