


REVISIONS				
REV.	DESCRIPTION	DRAWN	CHKD.	DATE
A	0000		JR	00/00/00




Front Elevation

Proposed Front Elevation

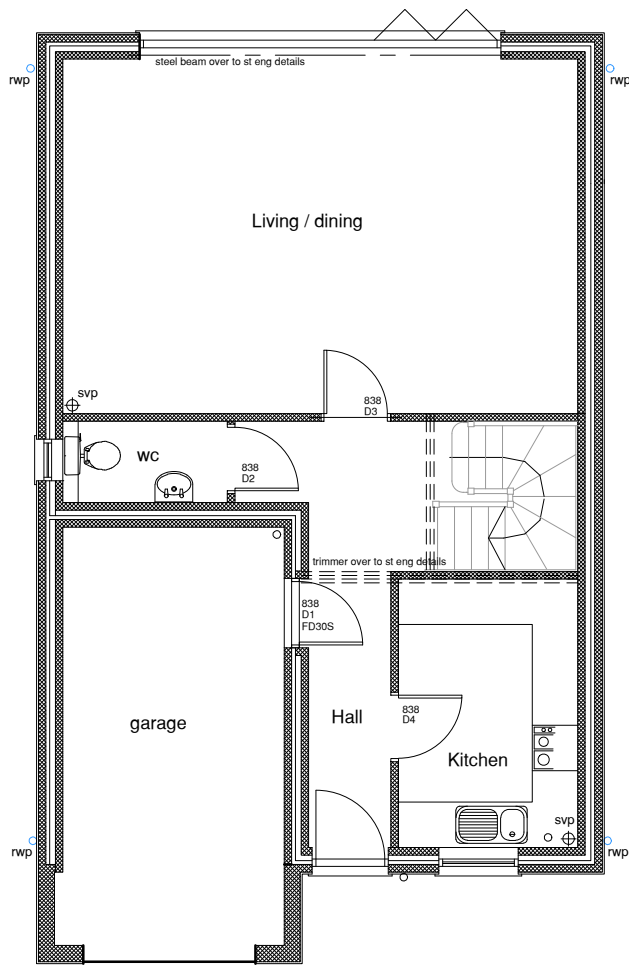

EXISTING GROUND FLOOR PLAN
Plots 5 & 6

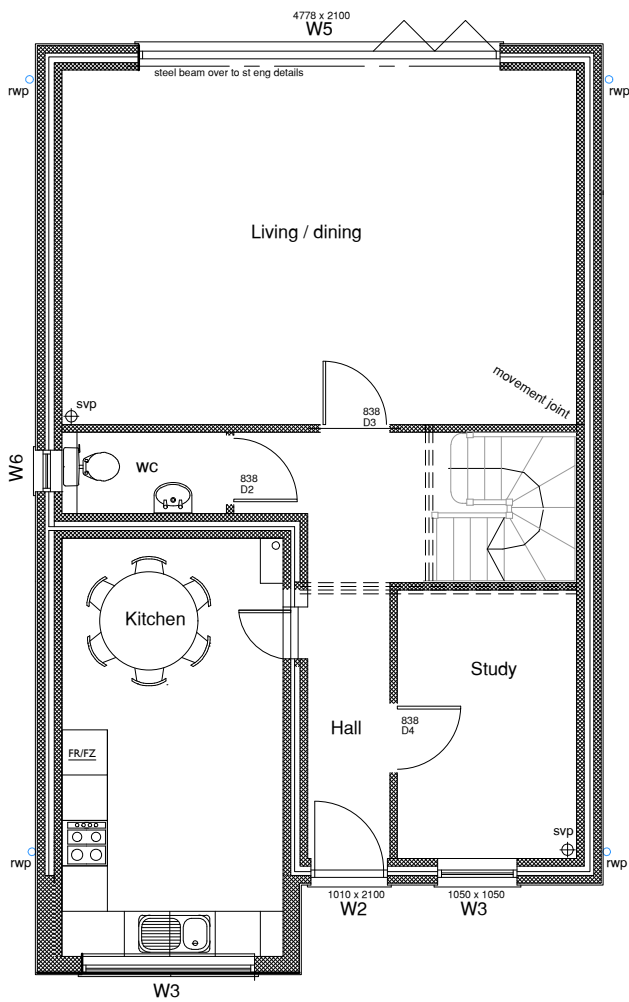

PROPOSED GROUND FLOOR PLAN
Plots 5 & 6



KNIGHTSGATE
UK LTD

Progress Grove
Yapton
BN18 0AS

Project type	Drawing classification	Work stage
Construction	RESIDENTIAL	

DRAWING TITLE
Existing & Proposed

SCALE	SHEET SIZE	SHEET No.	DRAWN	CHKD	DATE	CAD FILE
1:100	A2	of	JR	JR	2019	

PLANNING

19-014-100