


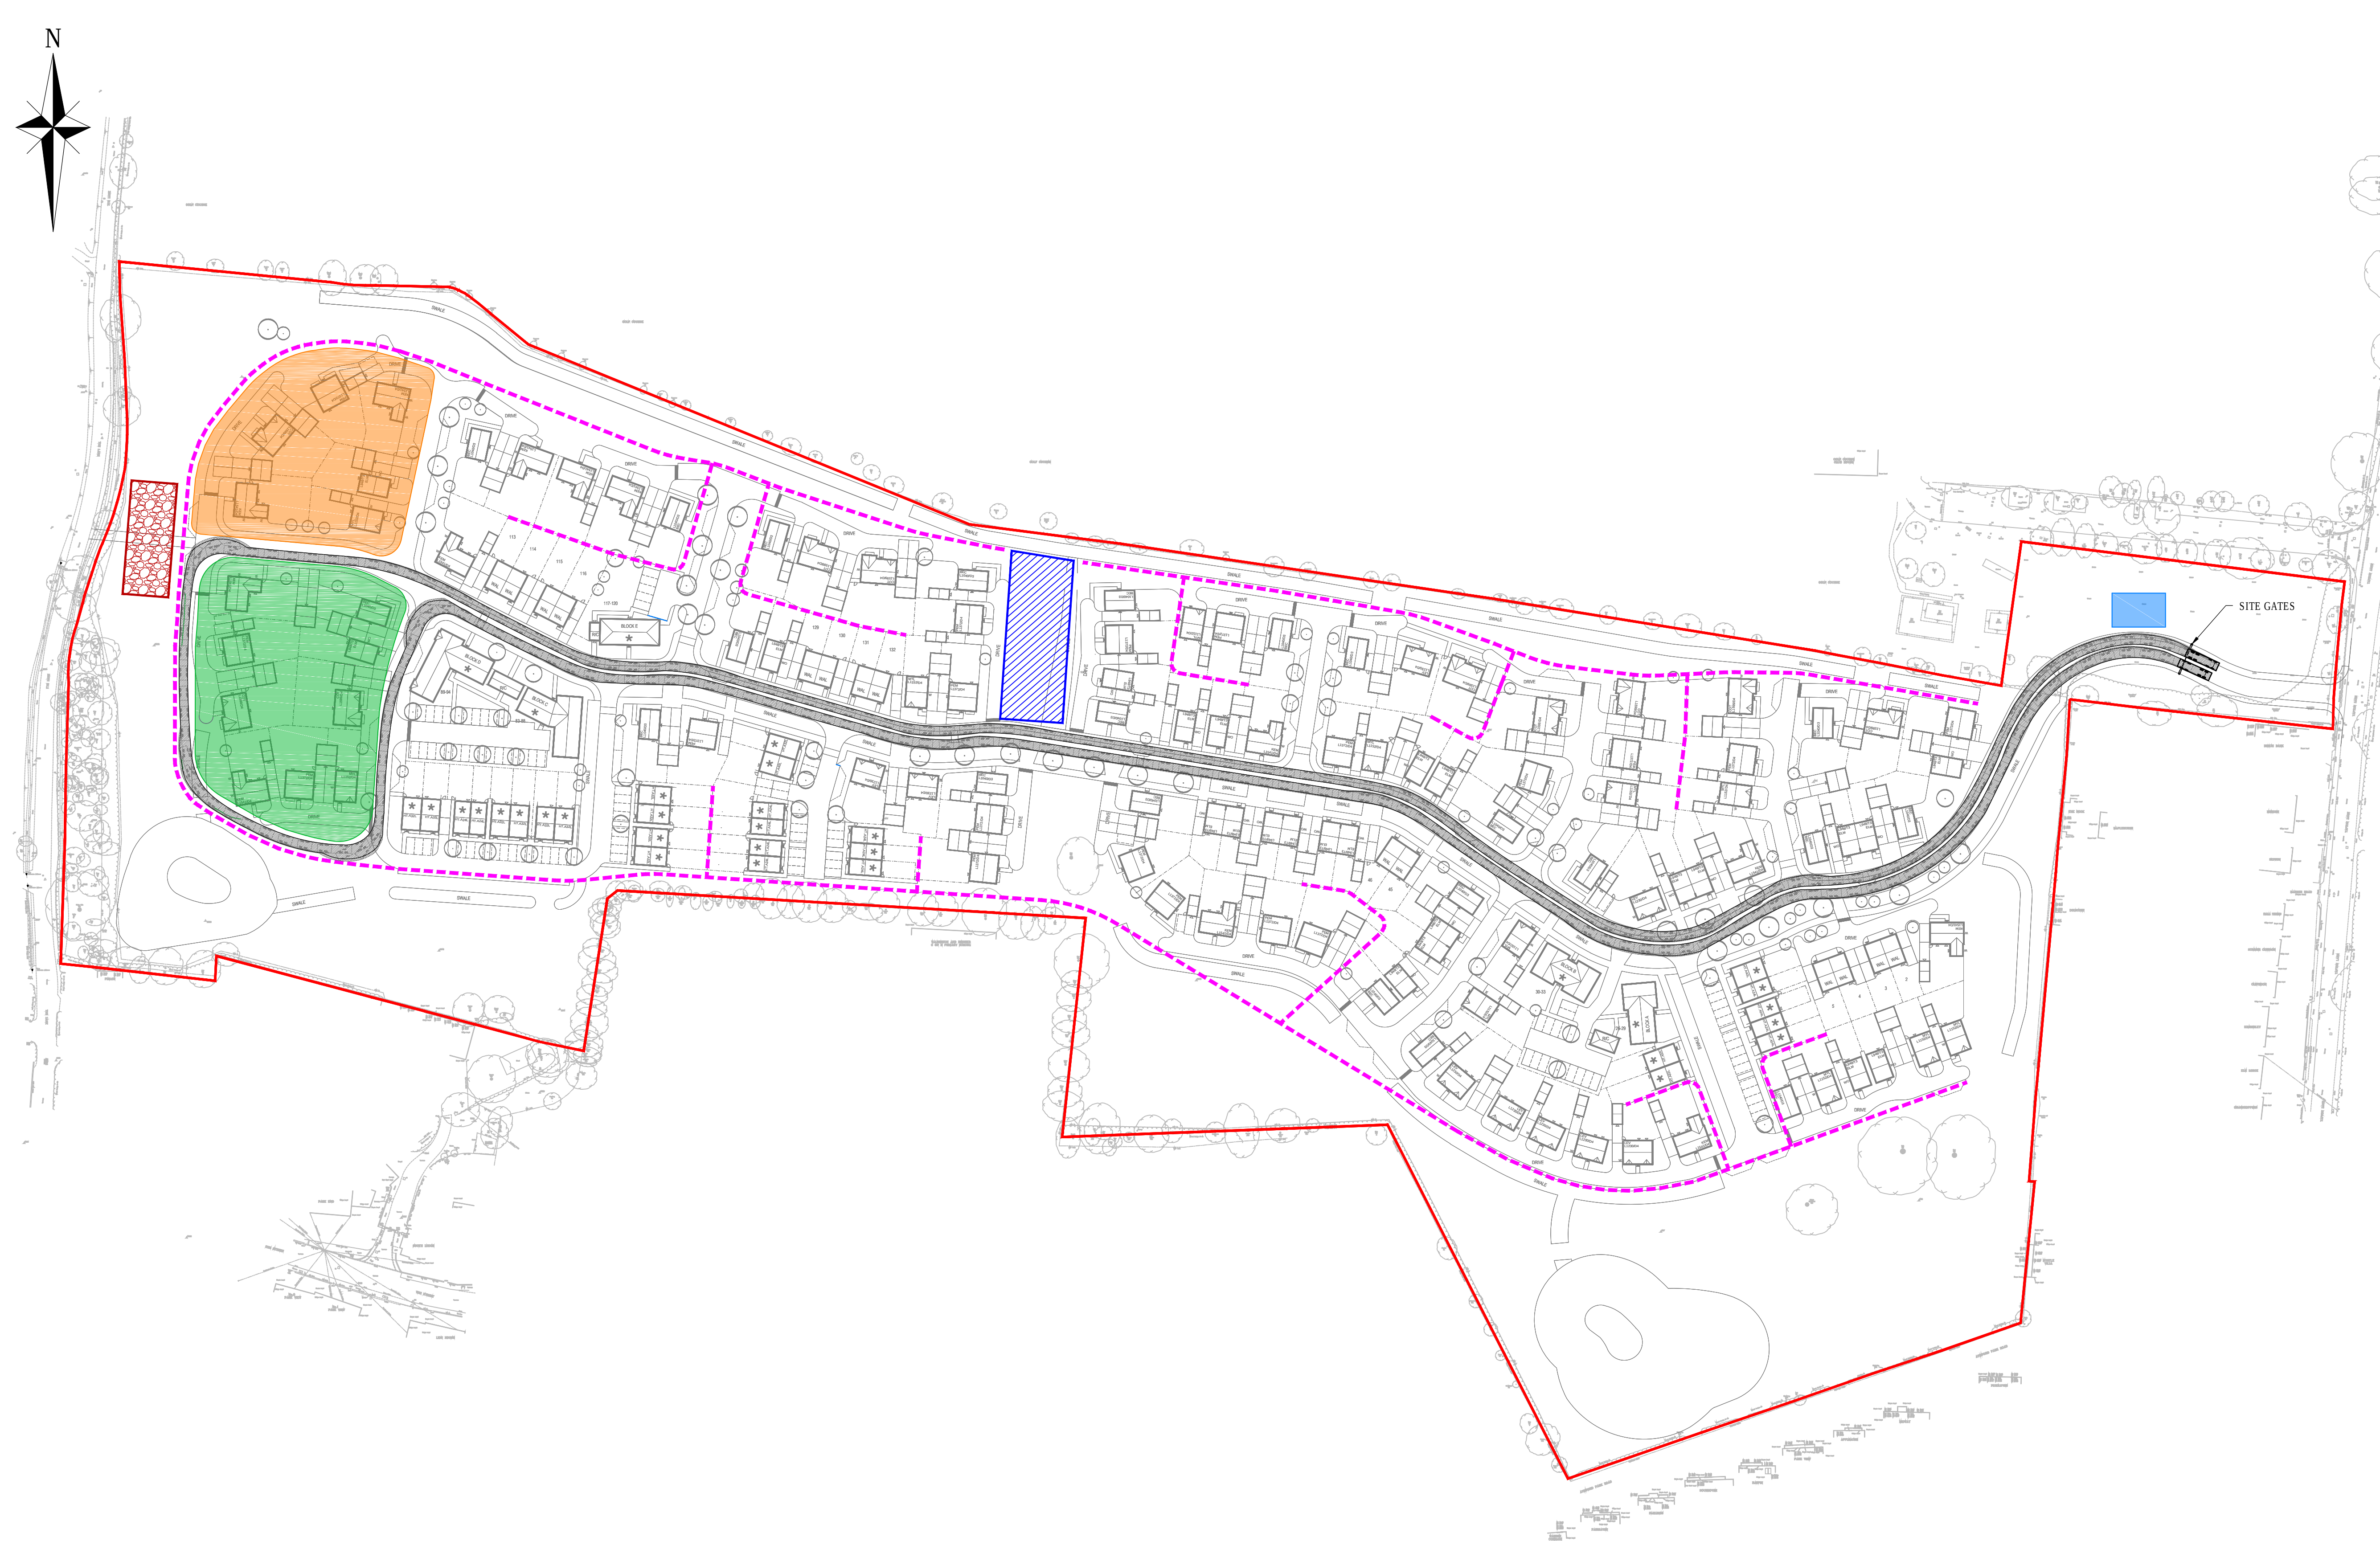

- KEY:
- SITE BOUNDARY
 - GATEMAN AND WHEEL WASH ONCE ROAD CONSTRUCTED. ROAD BRUSH TO REPLACE WHEEL WASH.
 - COMPOUND, OFFICES/WELFARE
 - WASTE/RECYCLING AREA
 - BRICK/BLOCK STORAGE
 - CAR PARK
 - TYPE 1 PEDESTRIAN WALKWAY

NOTE:
PERIMETER OF THE SITE FULLY HERAS FENCED WITH FEET AND DOUBLE CLIPPED

VEHICLE USED:

Large Tipper
Overall Length 10.281m
Overall Width 2.500m
Overall Body Height 2.893m
Min Body Ground Clearance 0.343m
Max Track Width 2.500m
Lock to lock time 6.00s
Kerb to Kerb Turning Radius 11.550m

FOR INFORMATION ONLY

Rev	Description	Drn	Chk	App	Date
-----	-------------	-----	-----	-----	------

ARDENT CONSULTING ENGINEERS

Third Floor
The Hallmark Building
52-56 Leadenhall Street
London
EC3M 5JE
Tel: 020 7680 4088
Web: www.ardent-ce.co.uk
E-mail: enquiries@ardent-ce.co.uk

Client:
LINDEN HOMES SOUTHERN

Project Title:
LAND EAST OF TYE LANE, WALBERTON

Drawing Title:
INDICATIVE SITE SETUP PLAN

A1 Scale 1:1000	Date NOV 2018	Designed by KI
Drawn by KI	Checked by AP	Approved by KM
Drawing Number 183240-009		Rev -