


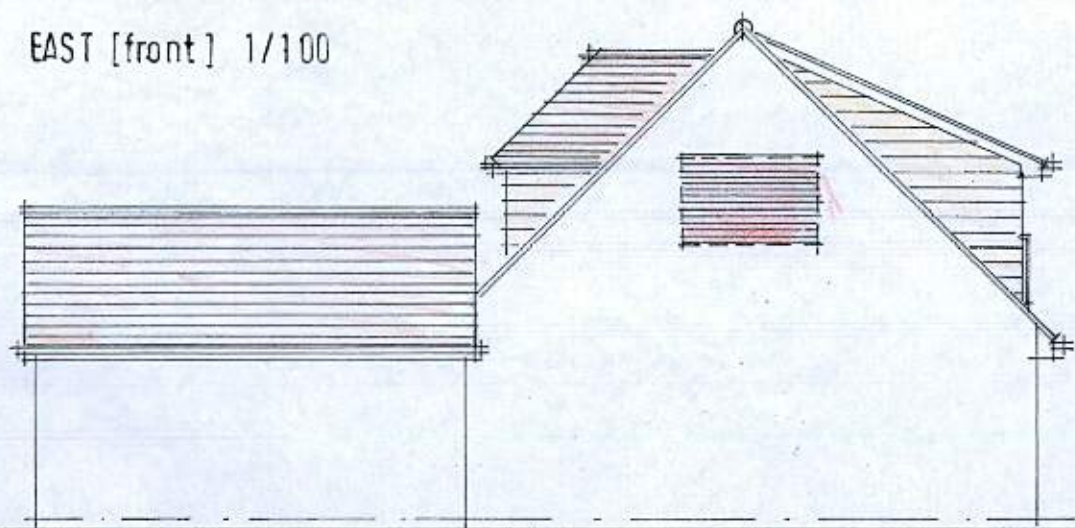


EAST [front] 1/100



WEST 1/100




NORTH 1/100

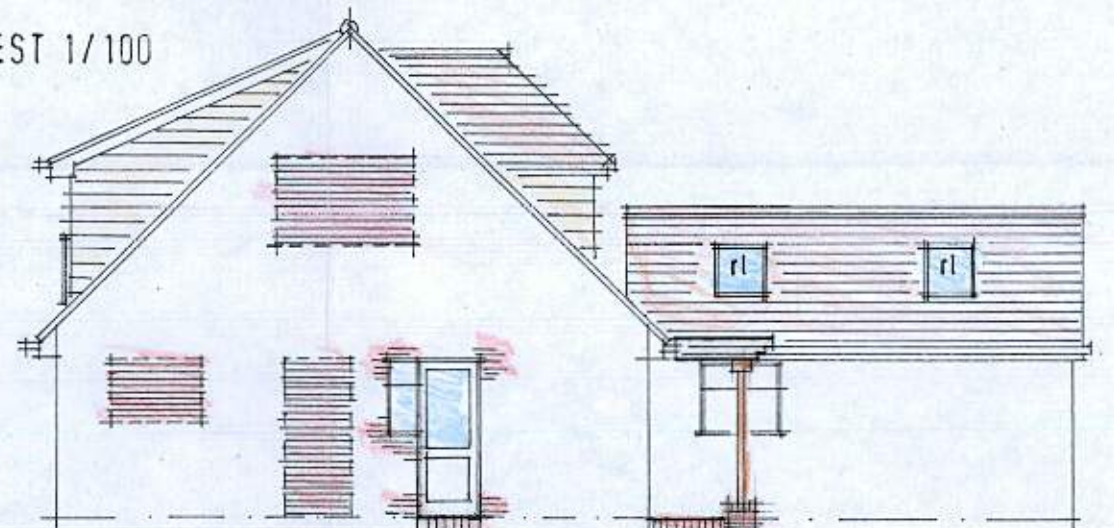

SOUTH 1/100

External Finishes

- Roof - Tiles & Fittings to match existing
- Walls - Face brickwork to match existing
- Dormer Fronts and Cheeks - Hardie cementitious horizontal planking - Cream
- Gable - Hardie cementitious horizontal planking - Cream
- Juliette Balconies - Galvanised mild steel rails and balusters - Black
- Frames - Double glazed white UPVC section to match existing
- Front and Garage Doors - Treated and stained timber
- Soffite, Facias and Bargeboards - White UPVC to match existing.
- Rainwater Goods - Black UPVC to match existing

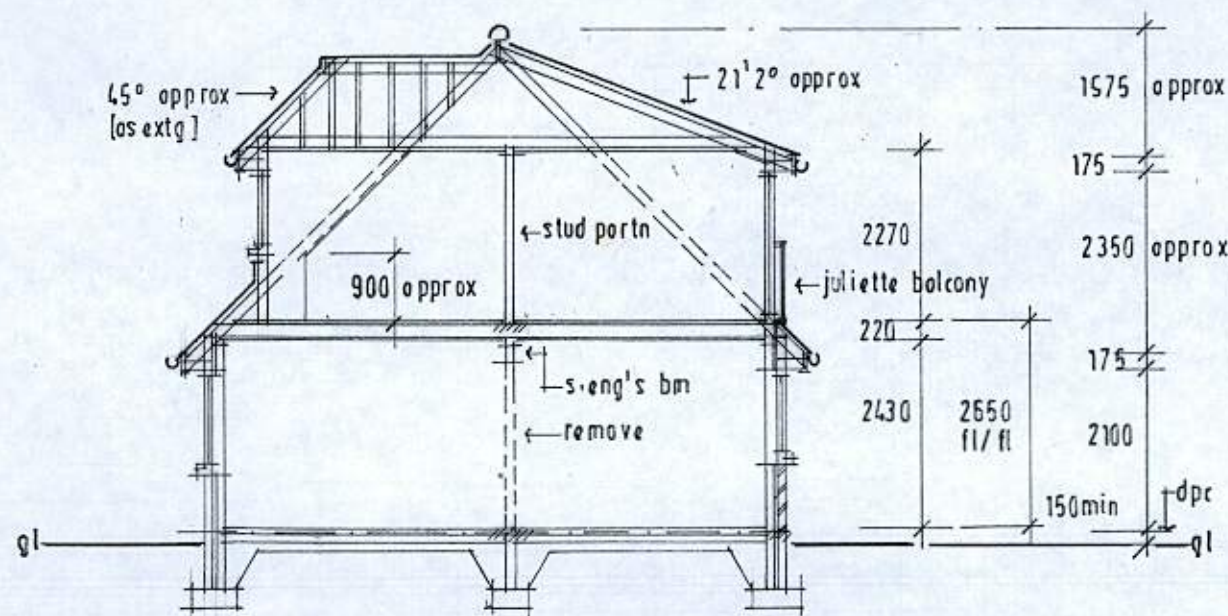

SECTION A : A 1/100

TREVOR E. UNSTED

55-57 SEA LANE - RUSTINGTON - WEST SUSSEX - BN16 2RD Tel: 01903 859090

Client: MR & MRS: M. RODDHAM.

Project: FIRTREES: VAPTON LANE: WALBERTON;
BN18: OAR: PROPOSED LOFT EXTENSION
& ALTERATIONS.

Drawing: **PROPOSED**

Scale: **AS SHOWN**

Drawing No.:

Date: **OCT:2019**

18/4589/5

Drawn: **tu**

Revisions:

Copyright:

The contractor must check all dimensions and levels on site and no dimensions are to be scaled from drawings.

It is the contractor's responsibility to ensure compliance with all statutory authority requirements, carry out works with total regard to existing and retained structure. Works and materials to latest CP/BS.

Drawing to be read in strict accordance with engineer's information where applicable.

All structural timber C16 unless otherwise noted. All structural and external timber pressure impregnated with preservative, cut ends site swabbed with Cuprinol or similar treatment.

Local authority to witness satisfactory test on all new and affected foul/storm drainage.